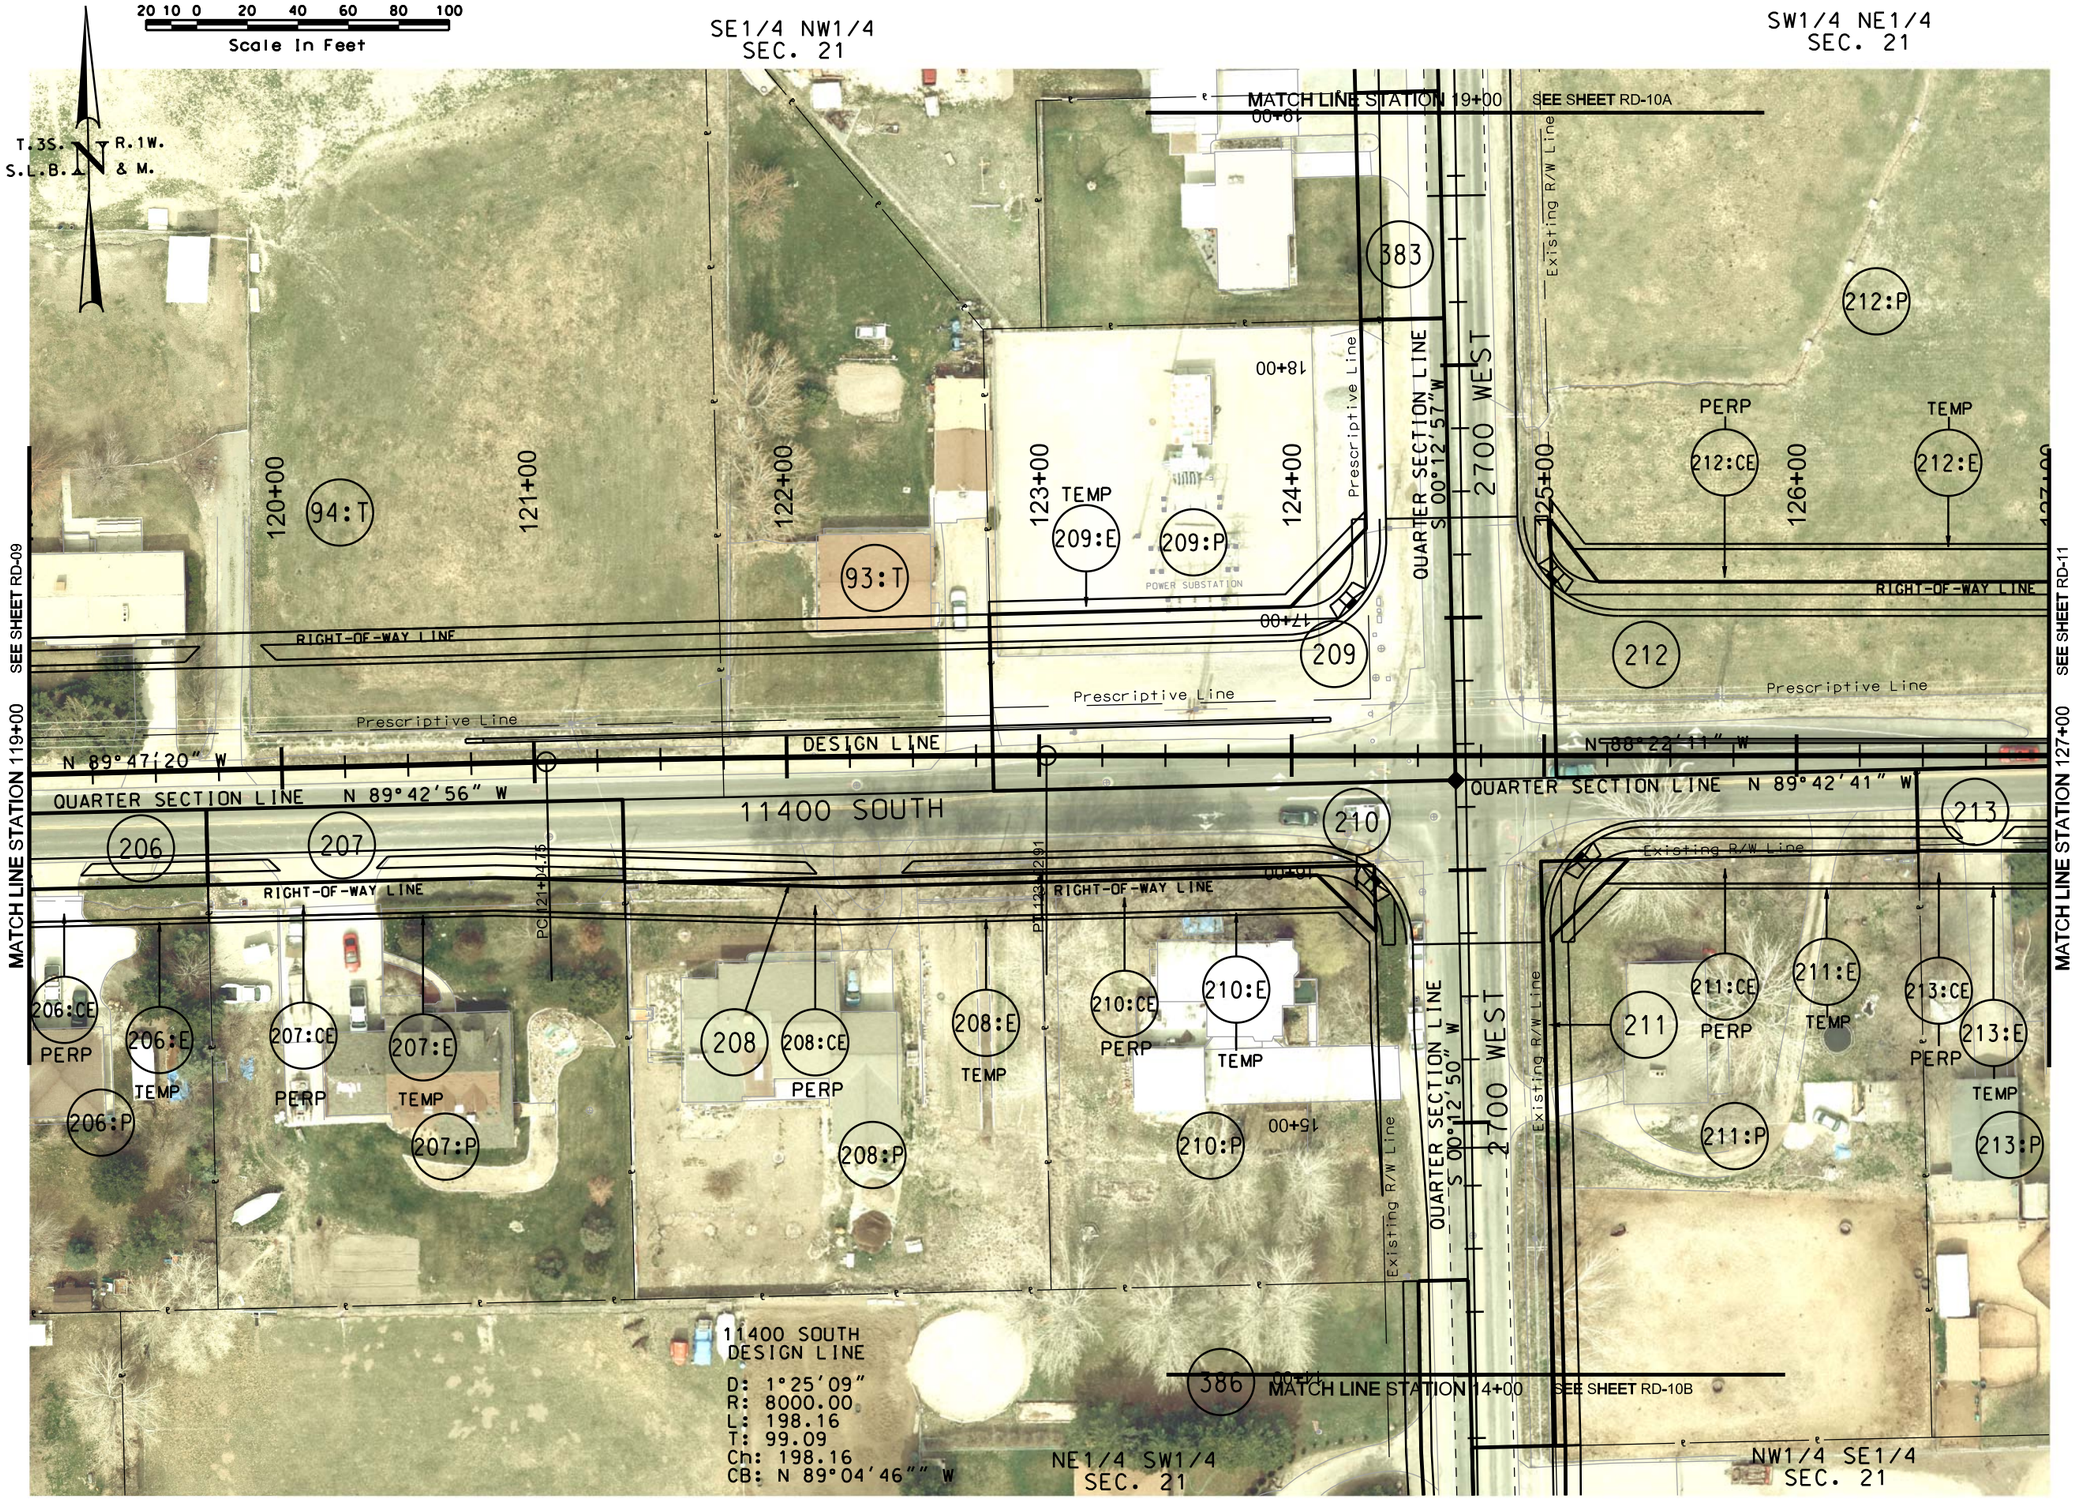

REVISIONS

NO.	DATE	APPROVED BY	REMARKS

UTAH DEPARTMENT OF TRANSPORTATION
AERIAL RIGHT-OF-WAY

PSOMAS

DRAWN BY
QC CHECKED BY
APPROVED
DATE
PROFESSIONAL ENGINEER

11400 SOUTH; STATE TO BANGERTER;
NEW I-15 INTERCHANGE

PROJECT
PROJECT NUMBER
SP-15-7(156)293

SHEET NO. RA-10

19-MAY-2009 DGN Files:N:\Projects\2421.08\Sheet Files\Rights of Way Areas\2421.RA-10.dgn