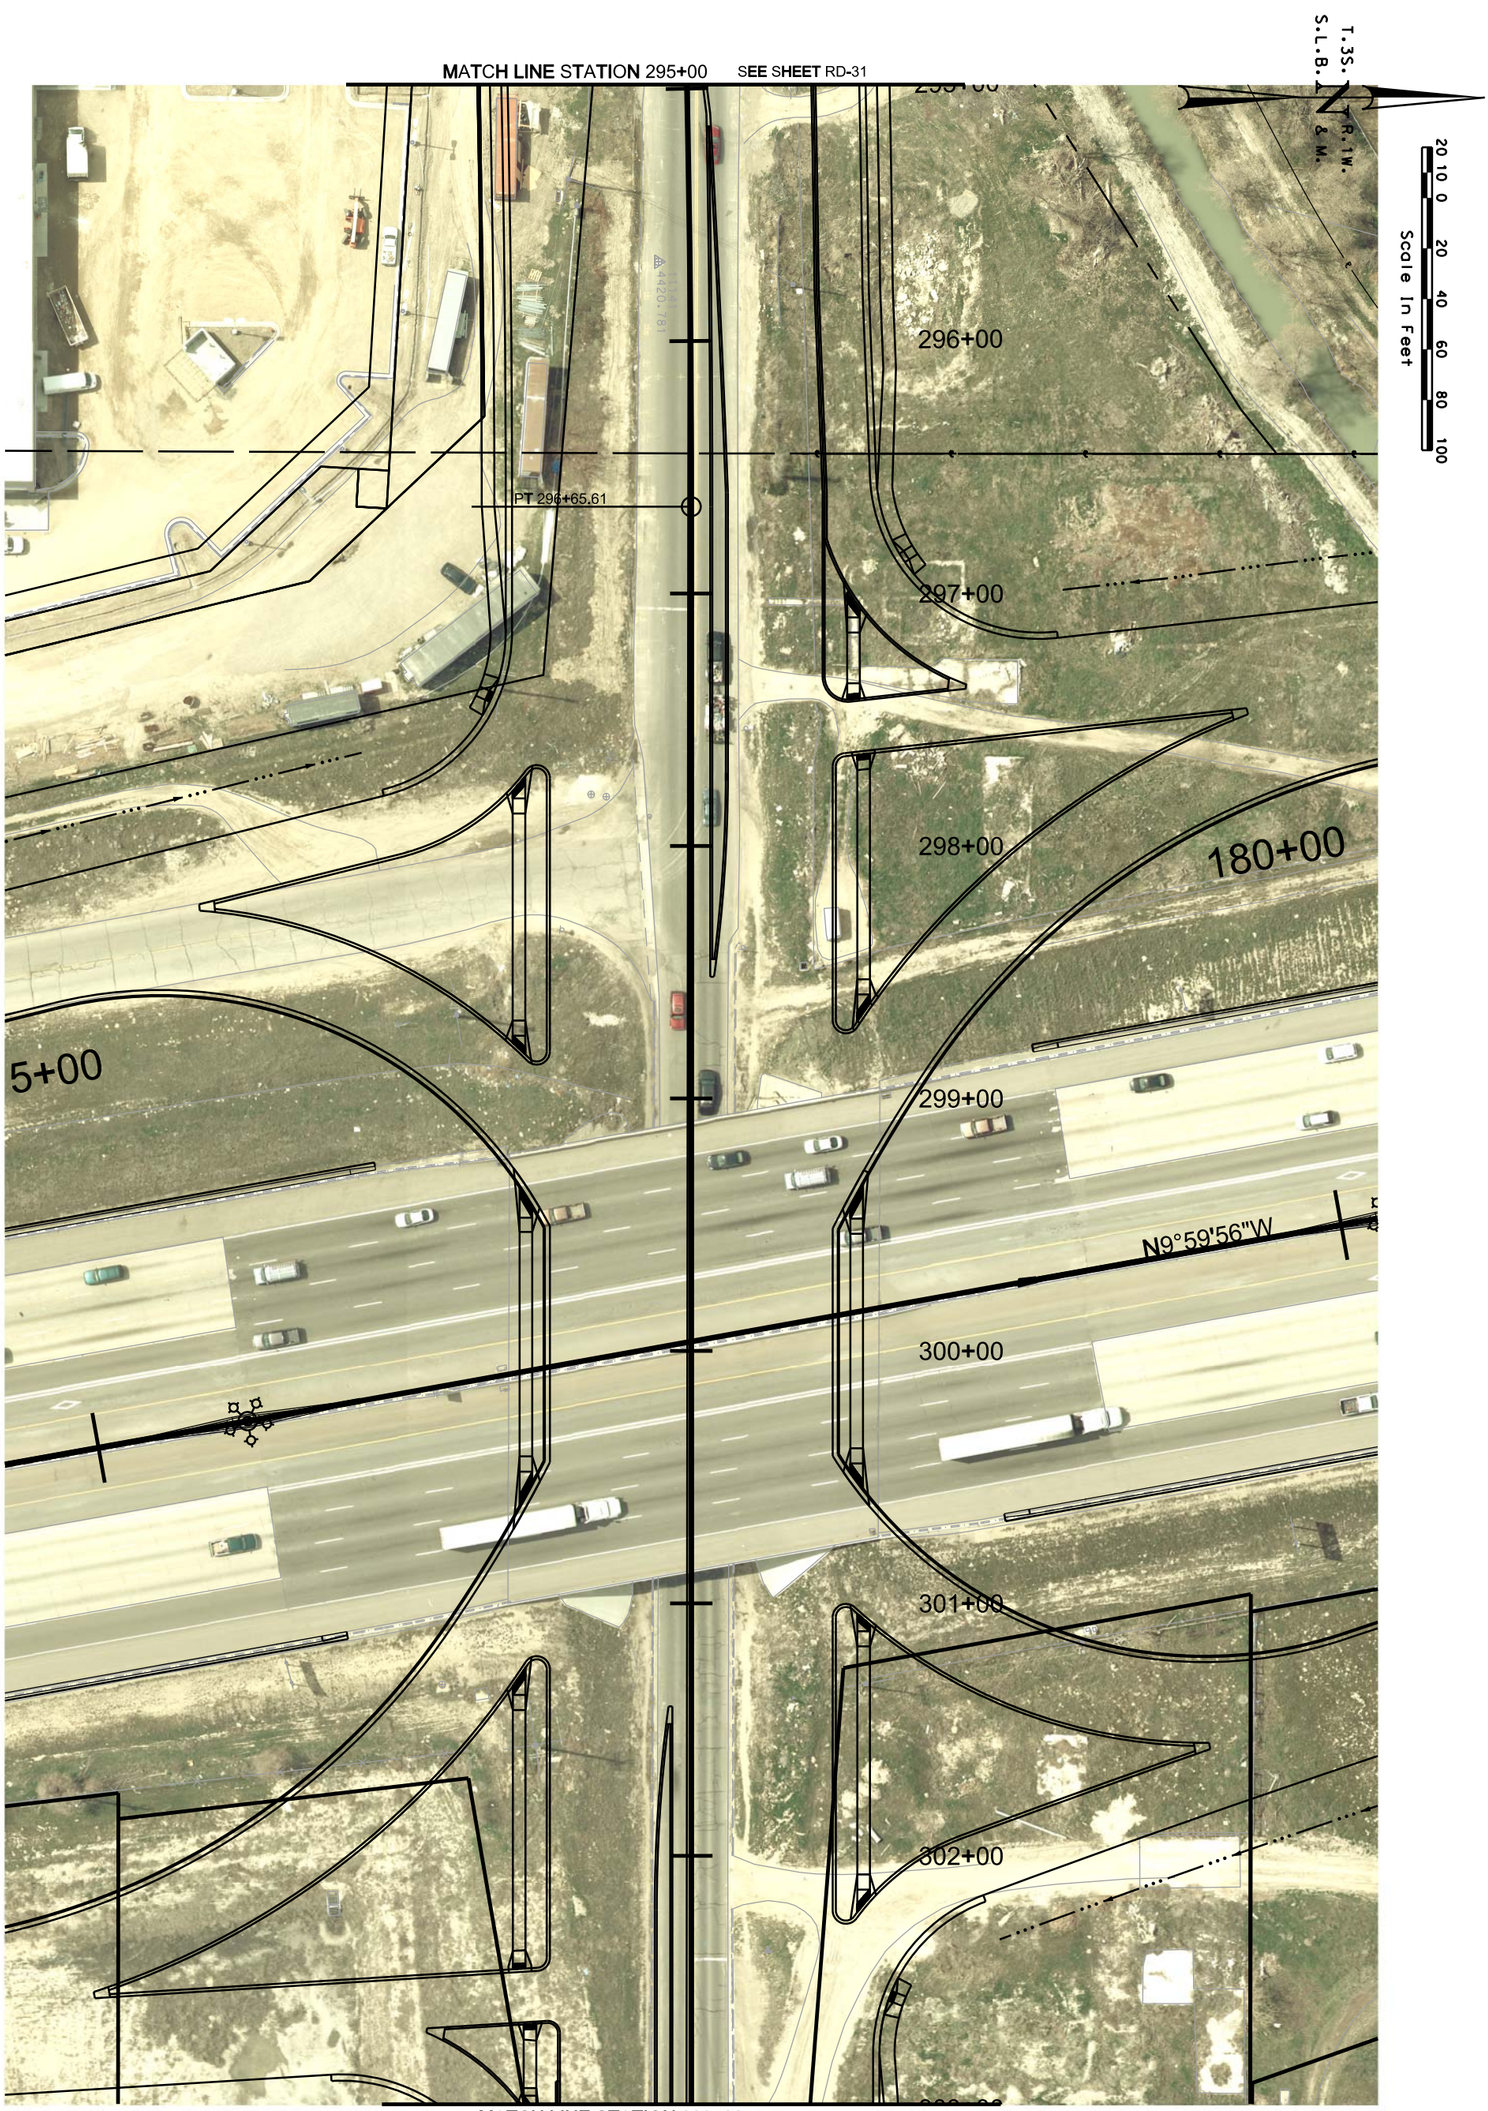

SHEET NO. RA-32	PROJECT	11400 SOUTH; STATE TO BANGERTER; NEW I-15 INTERCHANGE	UTAH DEPARTMENT OF TRANSPORTATION
	PROJECT NUMBER	SP-15-7(156)293	PSOMAS AERIAL RIGHT-OF-WAY
			APPROVED — PROFESSIONAL ENGINEER — DATE
			DRAWN BY / QC CHECKED BY

REVISIONS

NO.	DATE	APPROVED BY	REMARKS