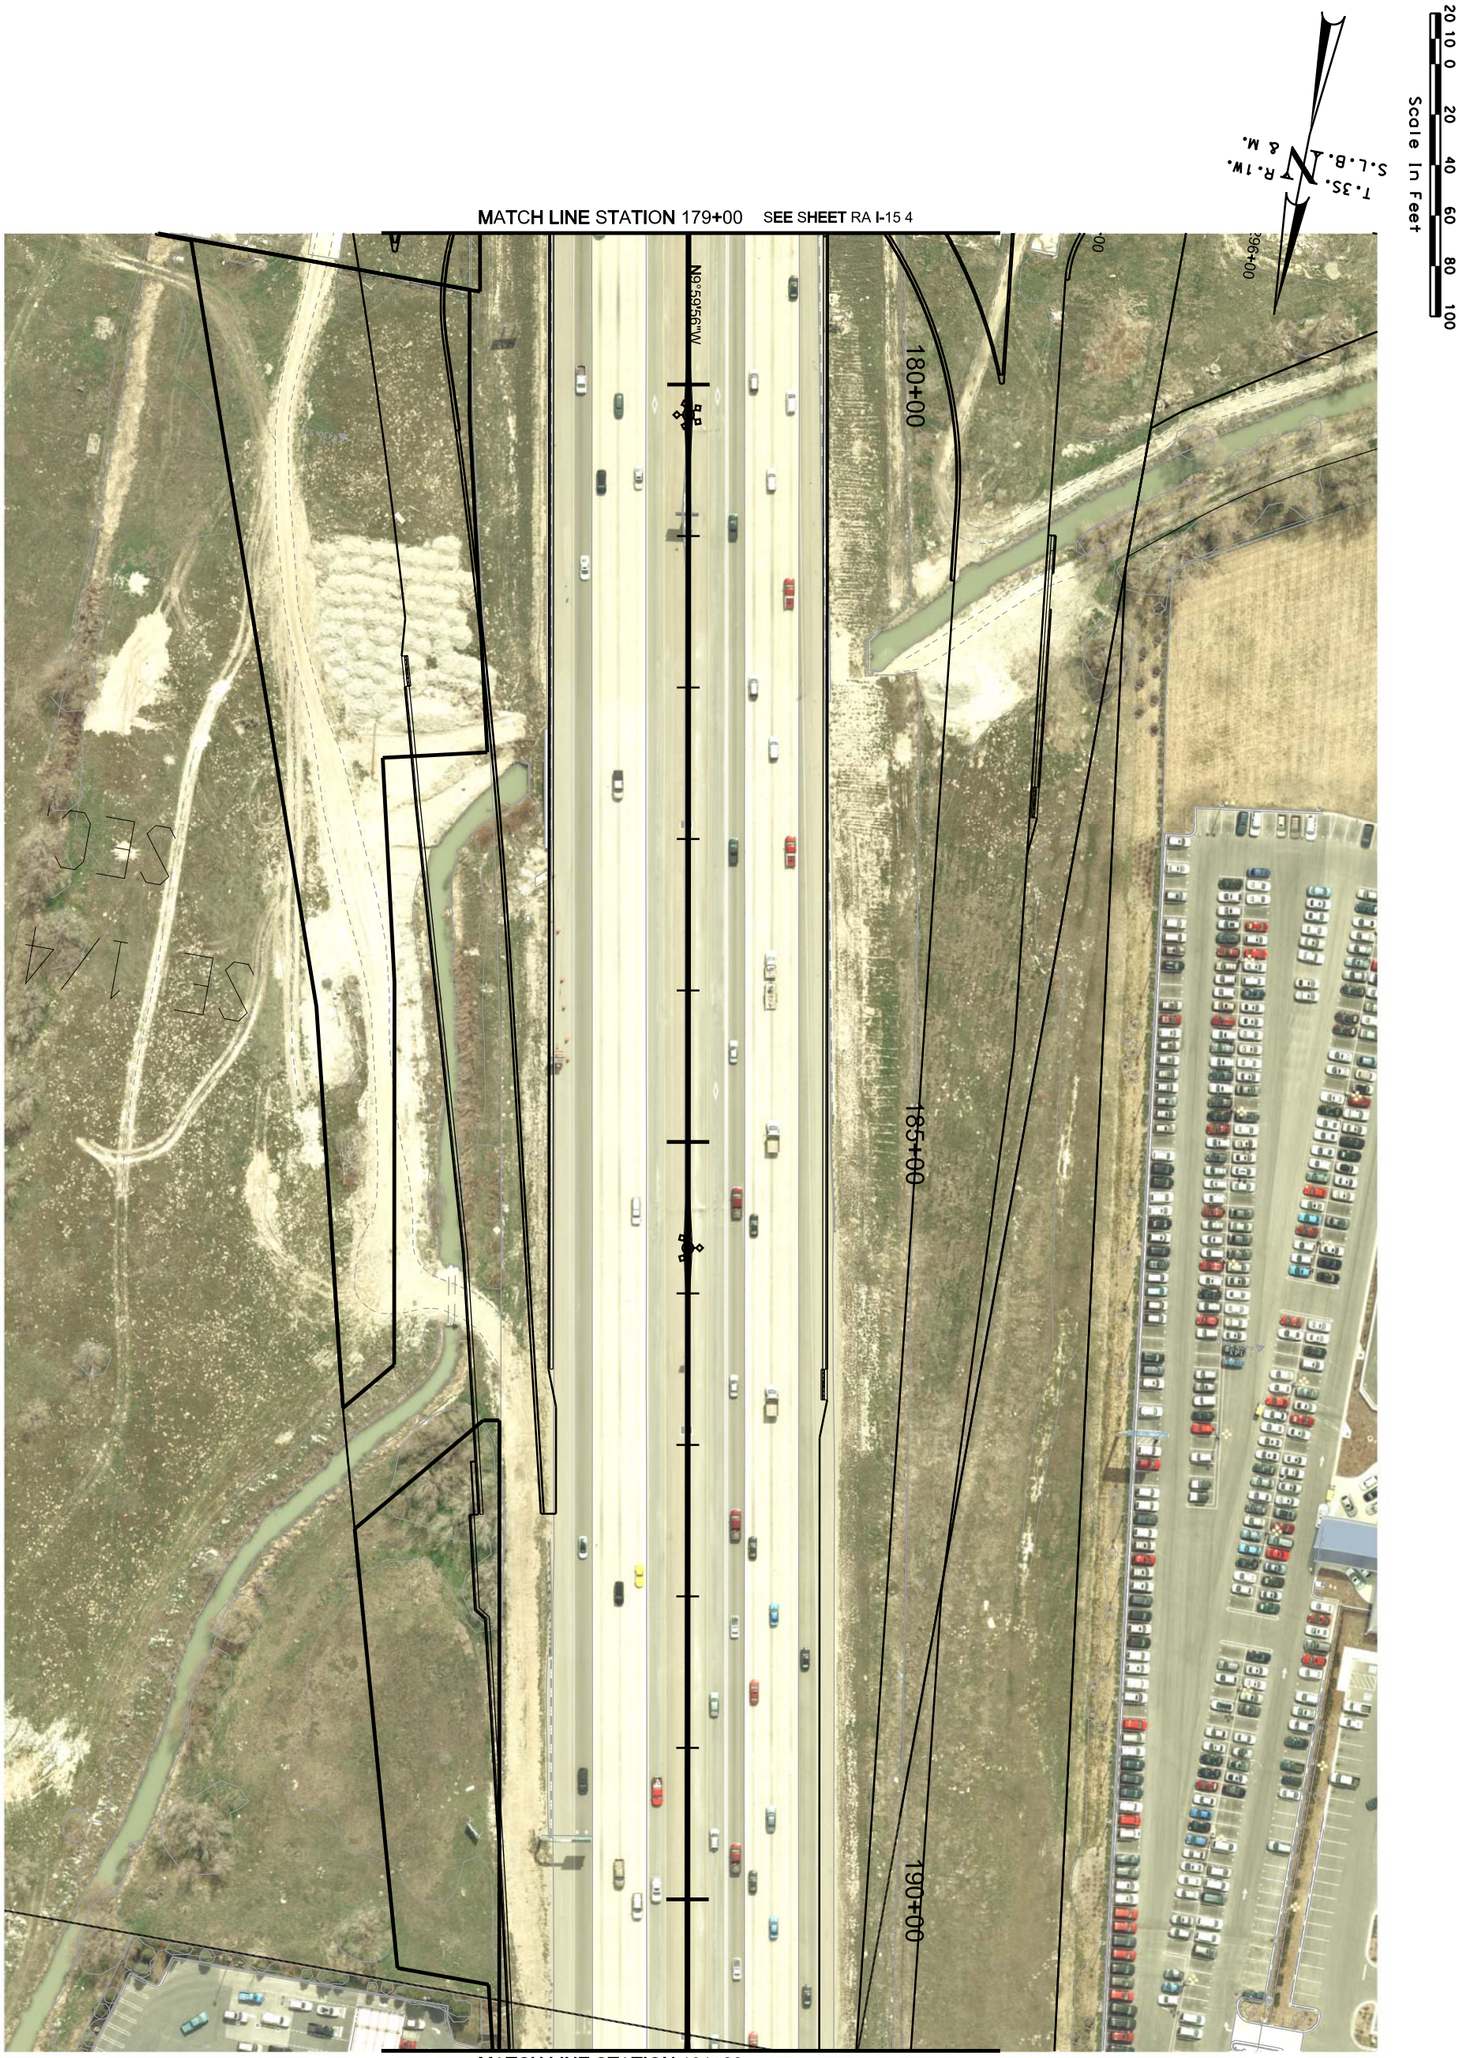

PROJECT	11400 SOUTH; STATE TO BANGERTER; NEW I-15 INTERCHANGE	**UTAH DEPARTMENT OF TRANSPORTATION**	REVISIONS
PROJECT NUMBER	SP-15-7(156)293	PSOMAS AERIAL RIGHT-OF-WAY	
		APPROVED	DRAWN BY
		PROFESSIONAL ENGINEER / DATE	QC CHECKED BY
			NO. / DATE / APPROVED BY / REMARKS

SHEET NO. RA I-15 5