MATCH LINE STATION 203+00 SEE SHEET RA I-15 6

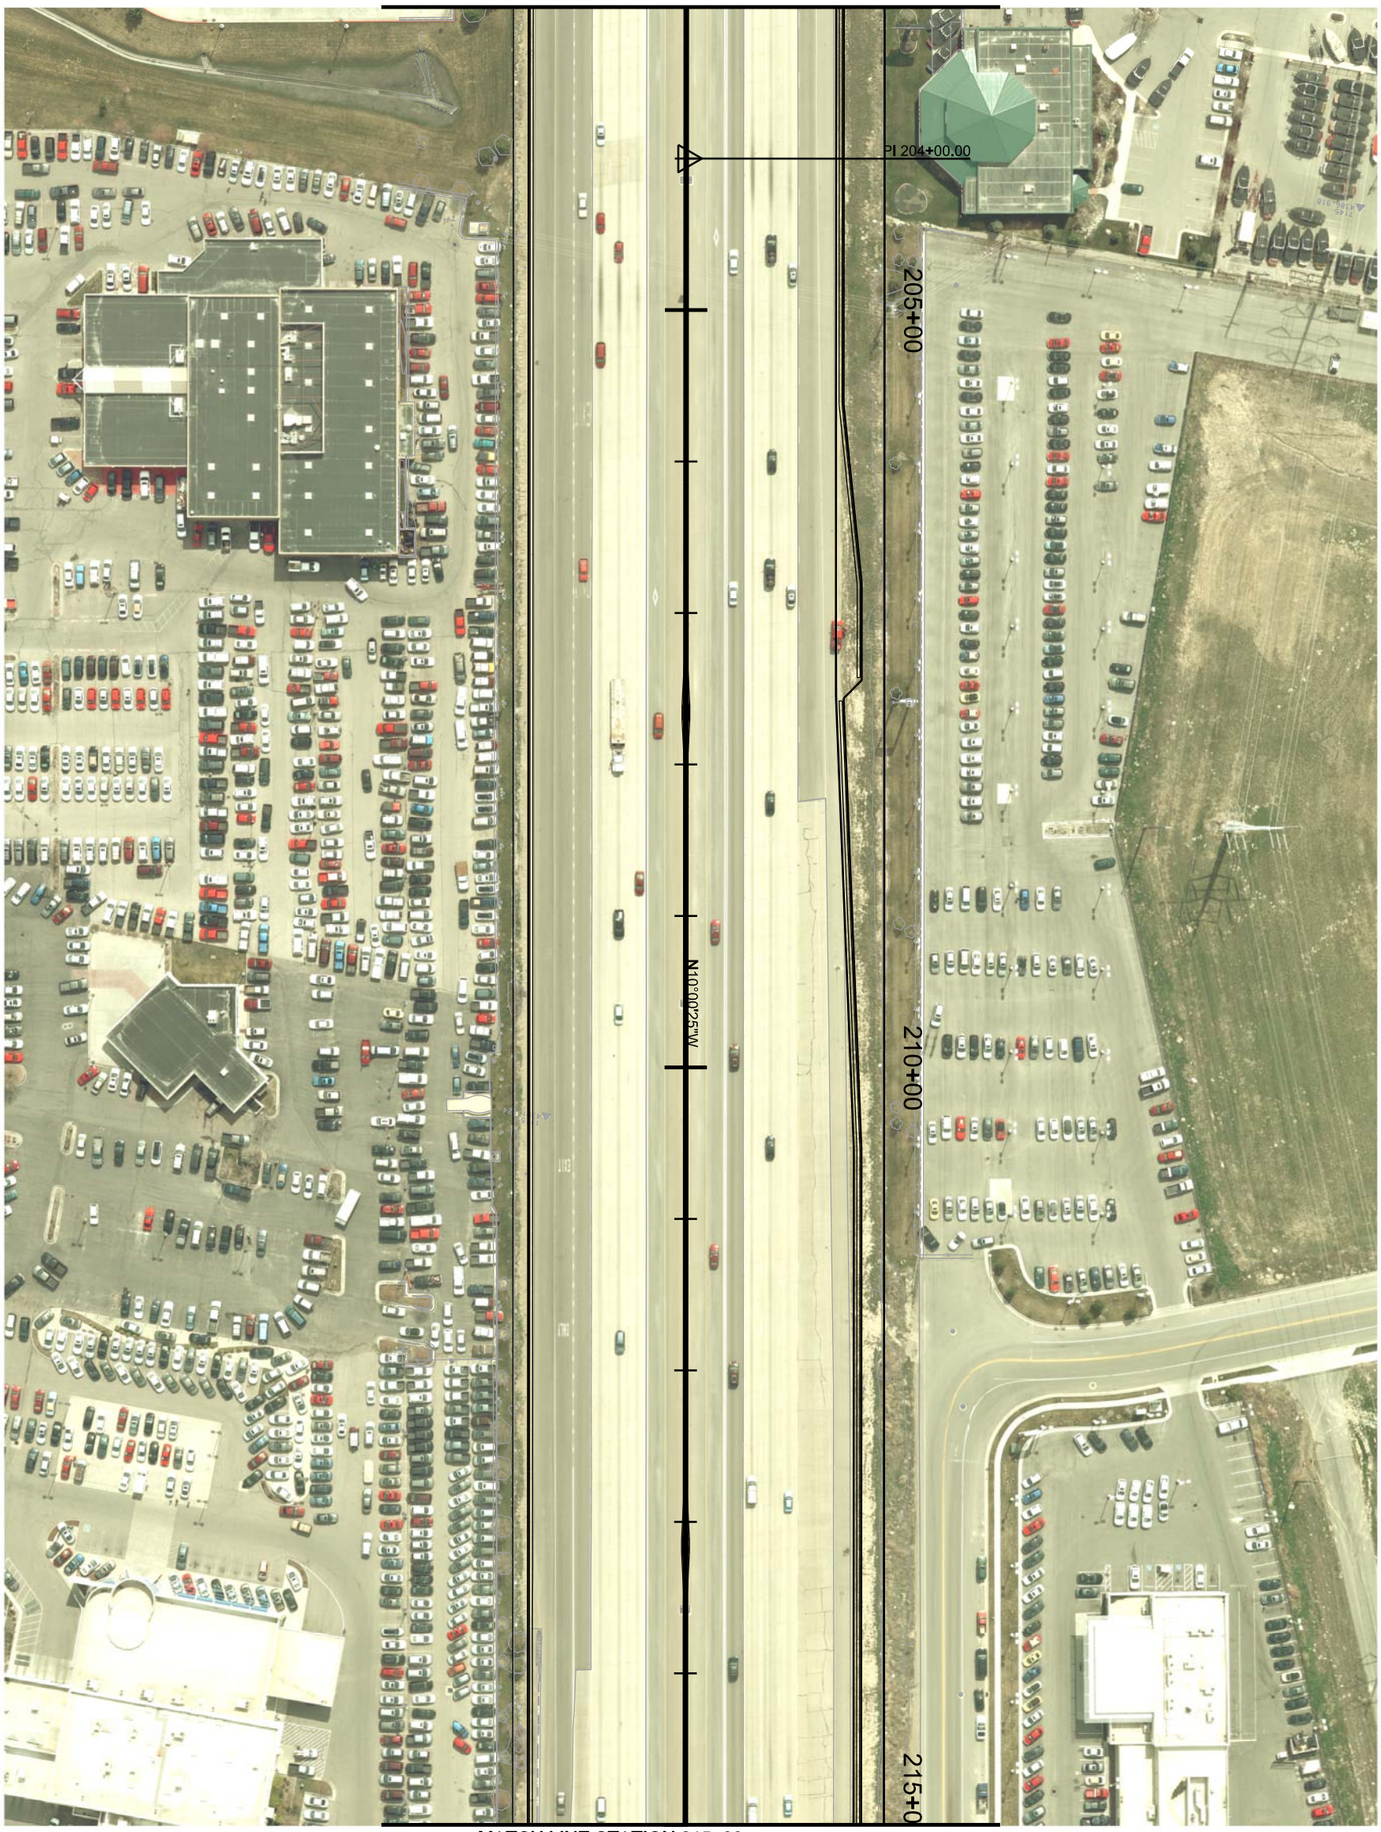

MATCH LINE STATION 215+00 SEE SHEET RA I-15 8

SHEET NO. RA I-15 7	PROJECT	11400 SOUTH; STATE TO BANGERTER; NEW I-15 INTERCHANGE	UTAH DEPARTMENT OF TRANSPORTATION
	PROJECT NUMBER	SP-15-7(156)293	PSOMAS AERIAL RIGHT-OF-WAY
		I-15	APPROVED / PROFESSIONAL ENGINEER / DATE
			DRAWN BY / QC CHECKED BY

REVISIONS

NO.	DATE	APPROVED BY	REMARKS