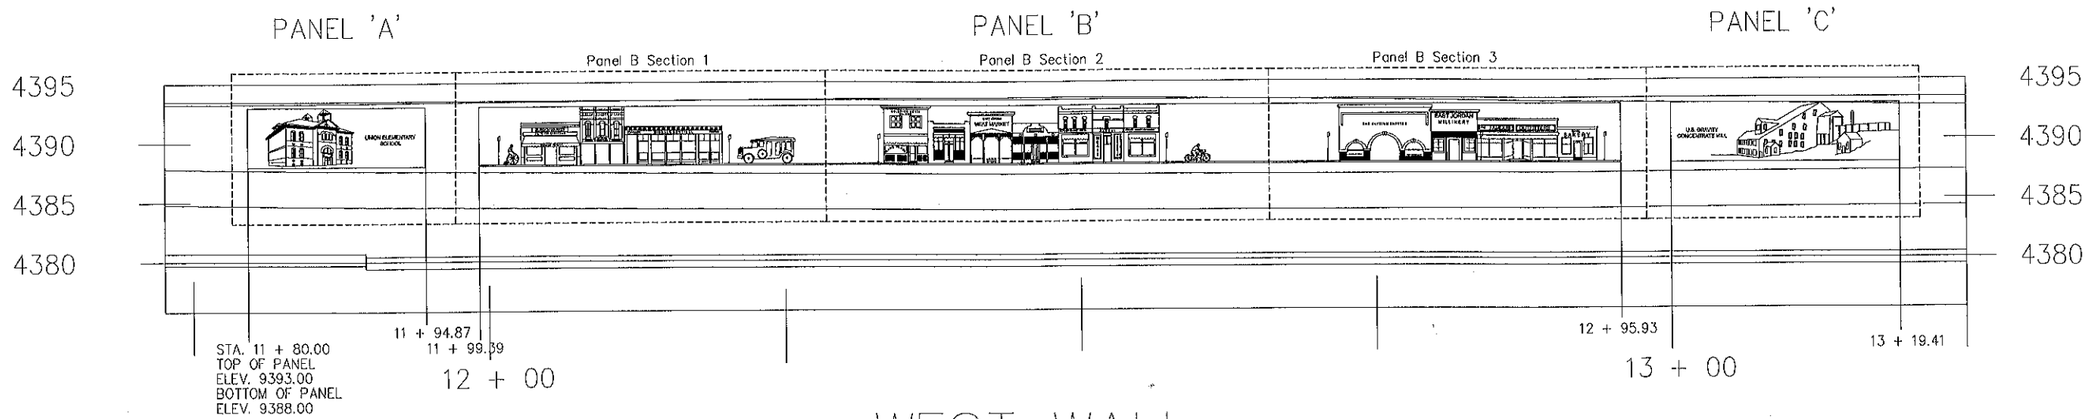

WEST WALL

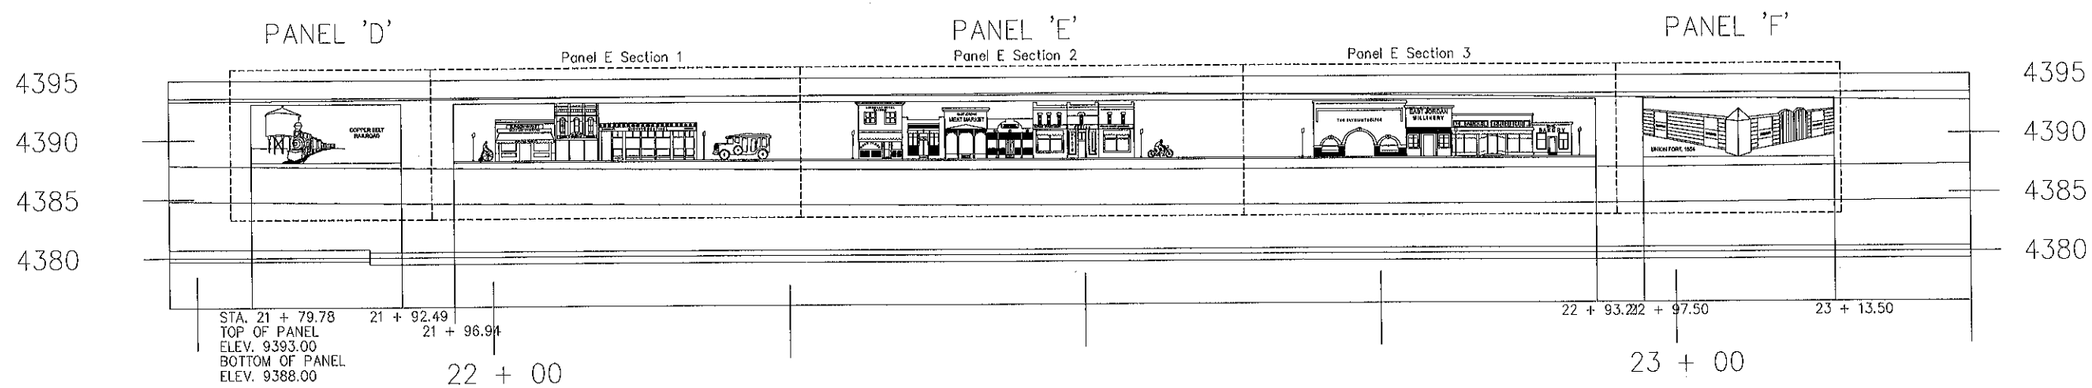

EAST WALL

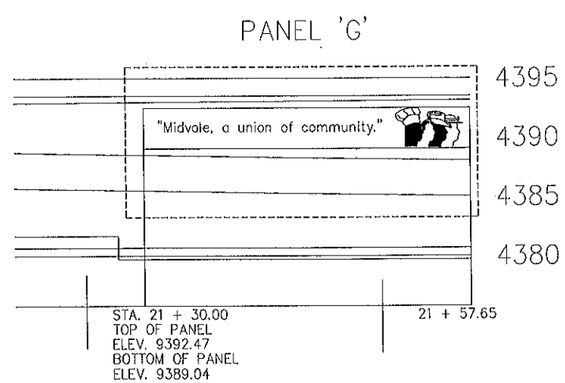

EAST WALL

NO.	DATE	BY	REMARKS

REVISIONS

UTAH DEPARTMENT OF TRANSPORTATION
SALT LAKE CITY, UTAH
STRUCTURES DIVISION

DESIGN	EL	09/06	CHECK LRR 09/06
DRAWN	EL	09/06	CHECK AFY 09/06
QUANT.	-	-	CHECK - -

APPROVAL RECOMM. ____ DATE ____ CONSULTANT DESIGN ENGR.
APPROVED ____ DATE ____ UDOT BRIDGE ENGR.

STATE STREET: 8000 S TO 7800 S,
TRAX BRIDGE, RETAINING WALL R-489
MURAL ELEVATIONS

PROJECT NUMBER STP-0089(87)316

SALT LAKE
COUNTY

R-489
DWG. NO.

SHT. 7 OF 13

13/2006 04:16:09 PM c:\2006\0403-101 state street trax bridge\3930_03\Sheet_Files\Structures\3930_R-489-07_Mural Elvtn MikeS