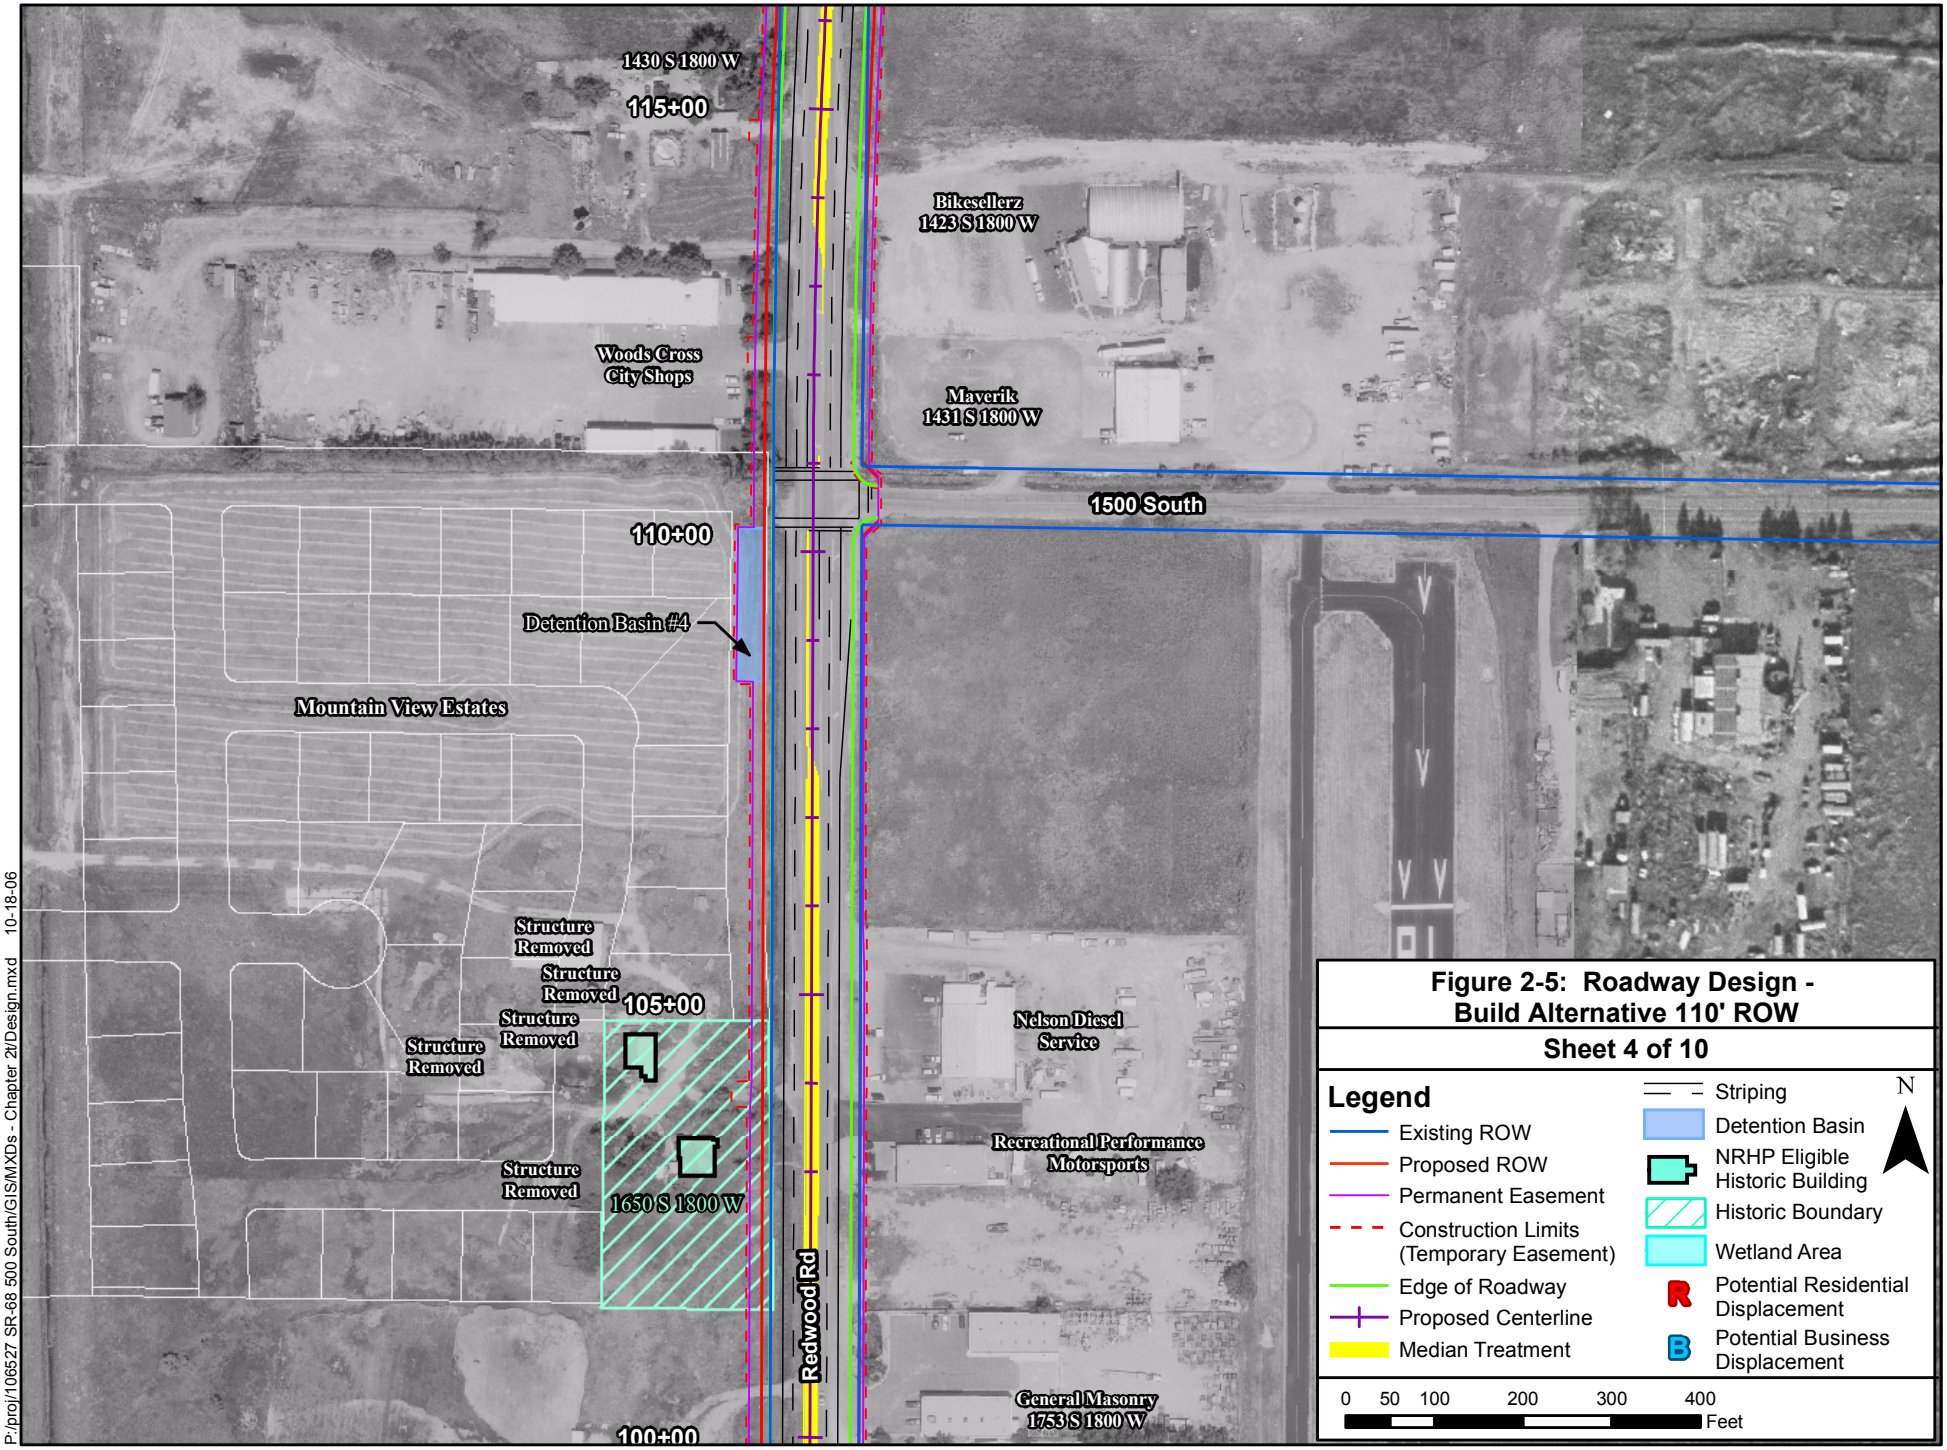

Figure 2-5: Roadway Design - Build Alternative 110' ROW

Sheet 4 of 10

P:/proj/106527 SR-68 500 South/GIS/MXDs - Chapter 2\Design.mxd 10-18-06