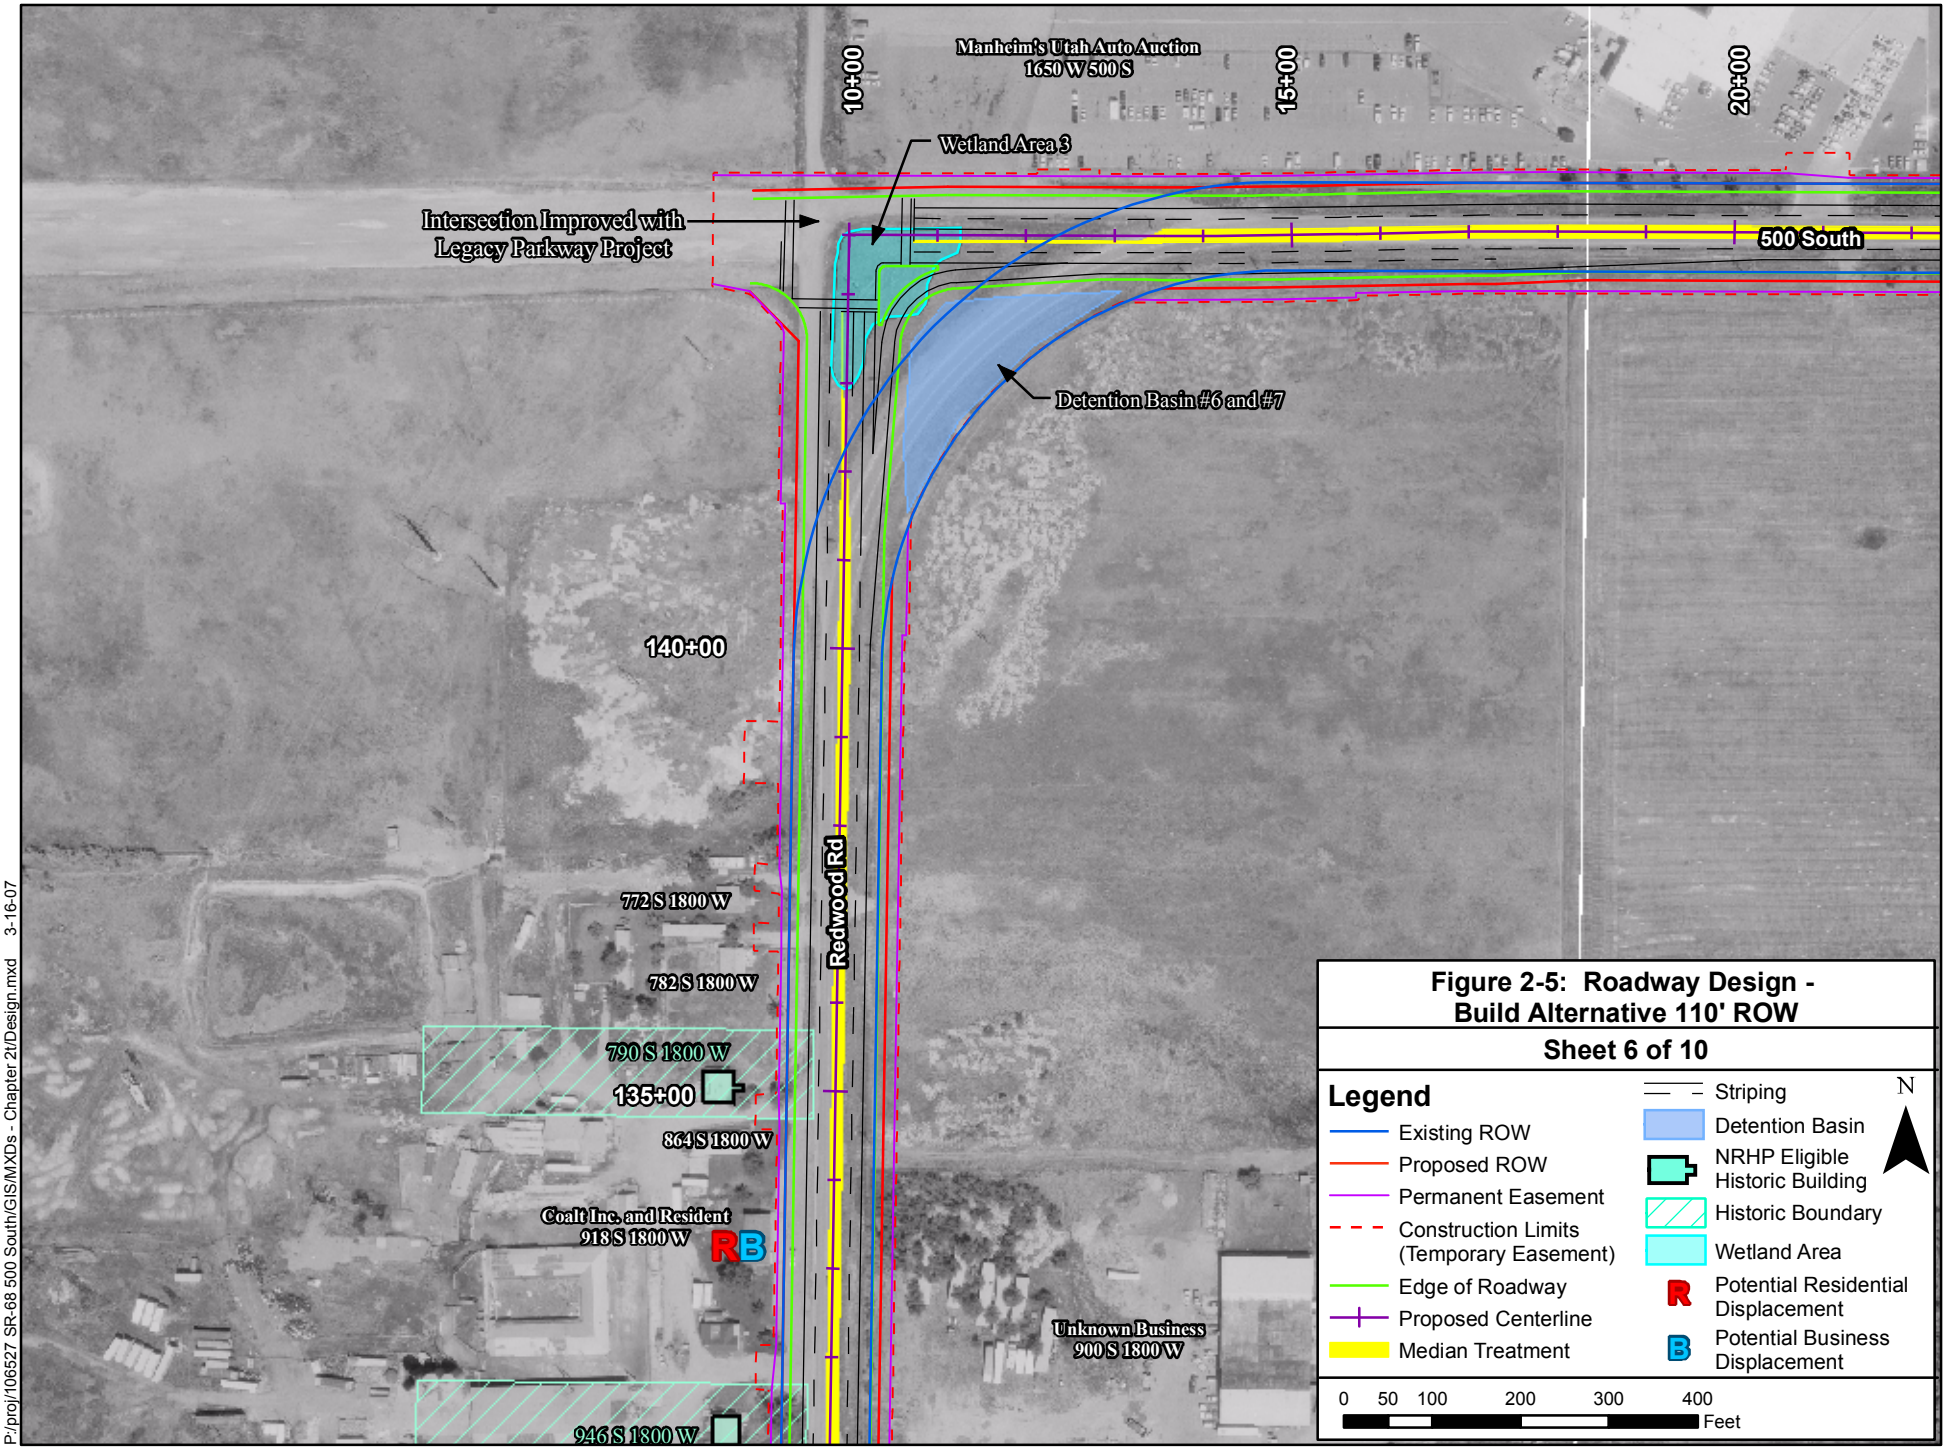

Figure 2-5: Roadway Design - Build Alternative 110' ROW

Sheet 6 of 10

P:/proj/106527 SR-68 500 South/GIS/MXDs - Chapter 2t/Design.mxd 3-16-07