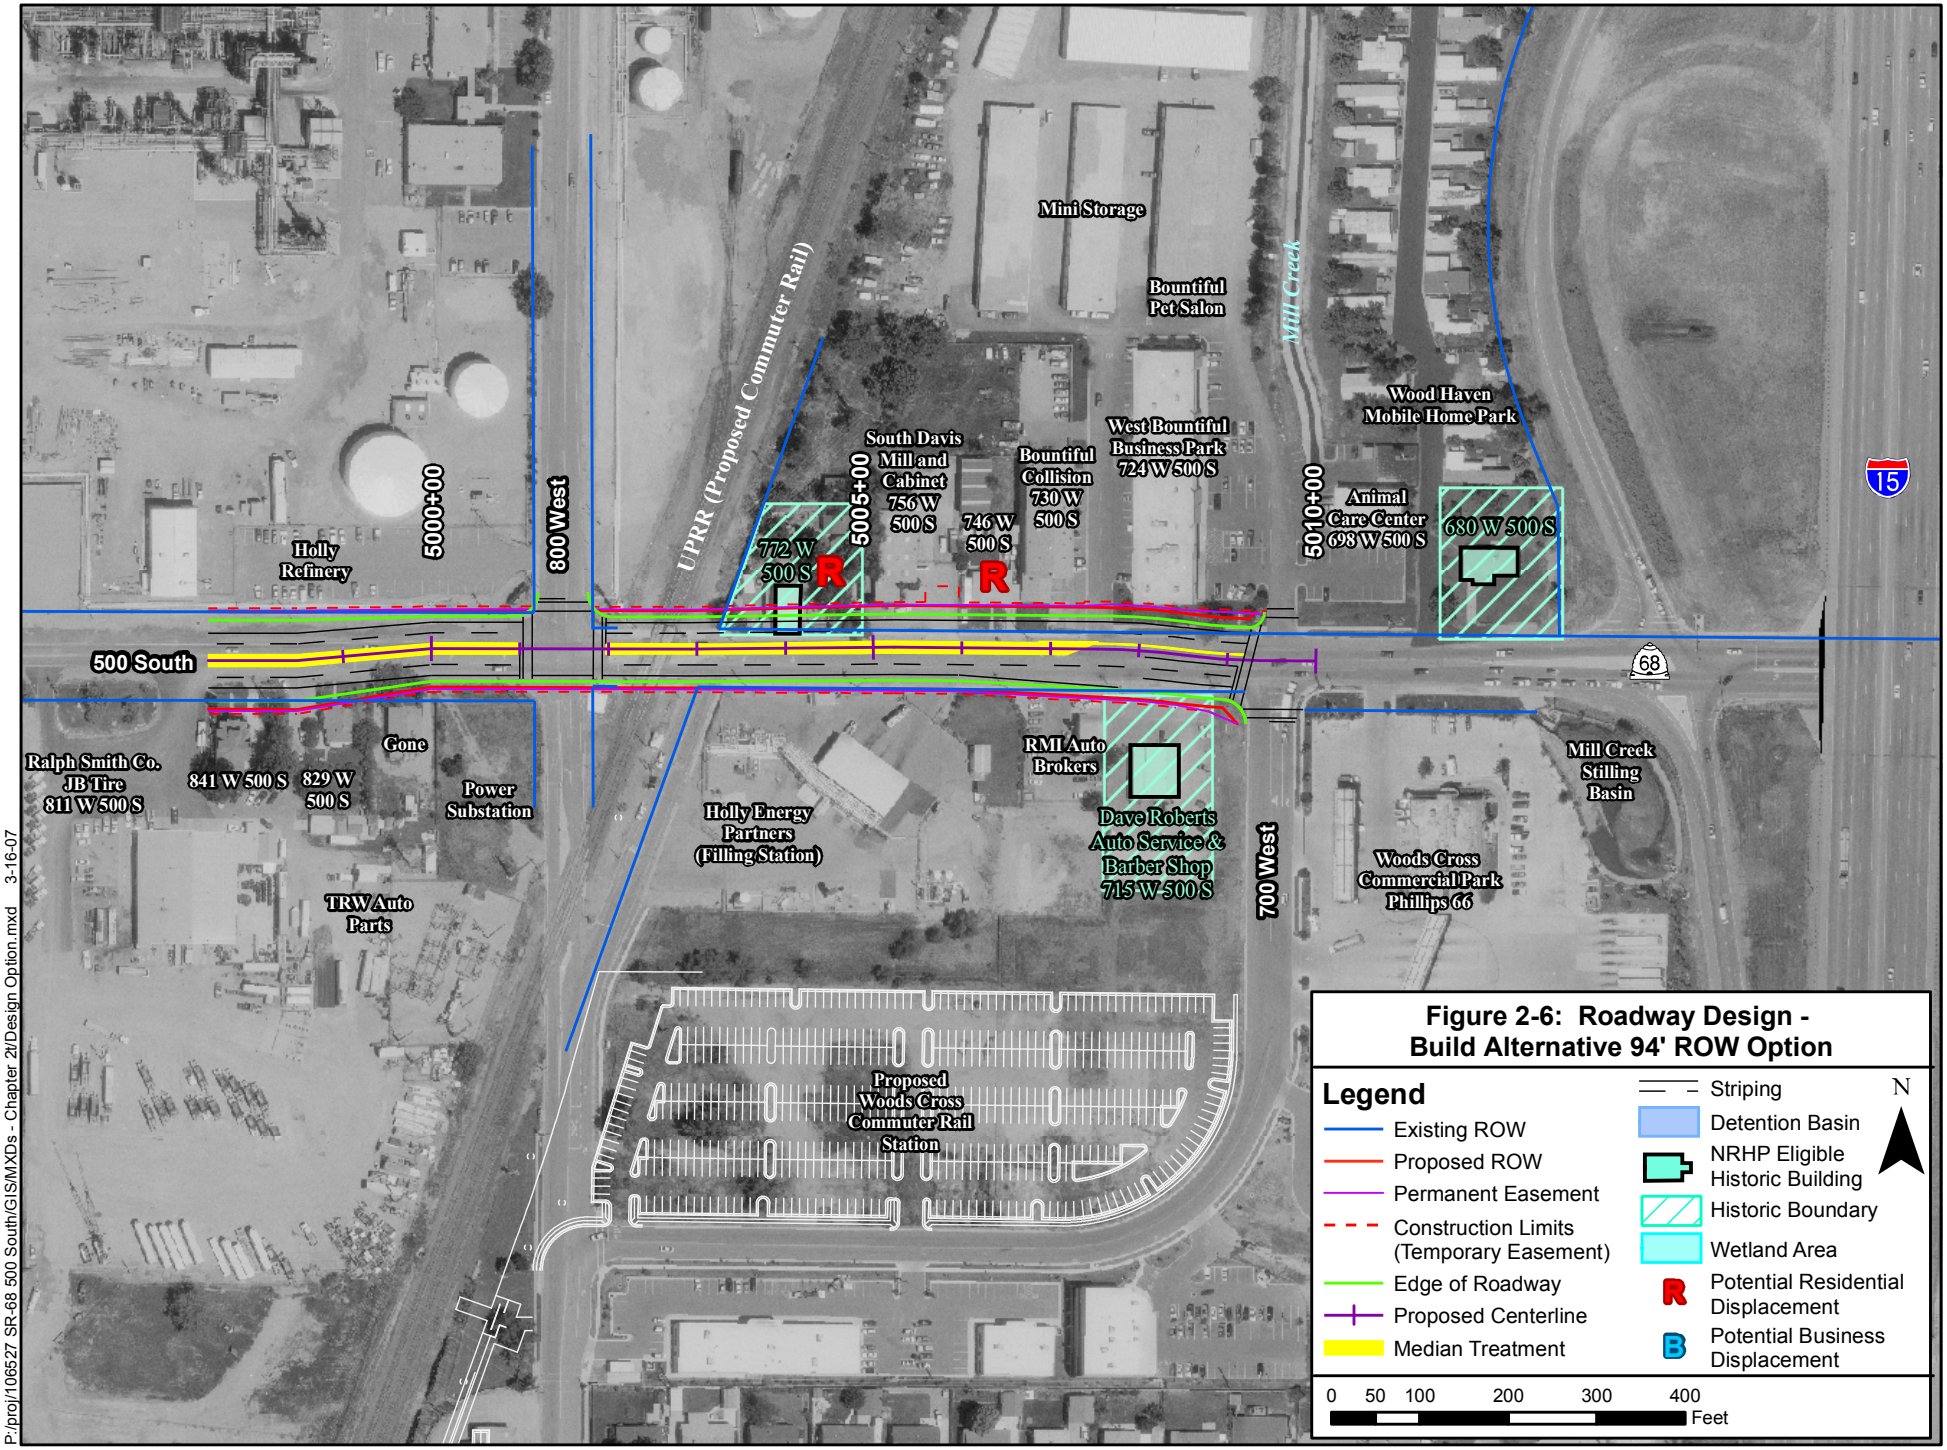

Figure 2-6: Roadway Design - Build Alternative 94' ROW Option

P:/proj/106527 SR-68 500 South/GIS/MXDs - Chapter 2\Design Option.mxd 3-16-07