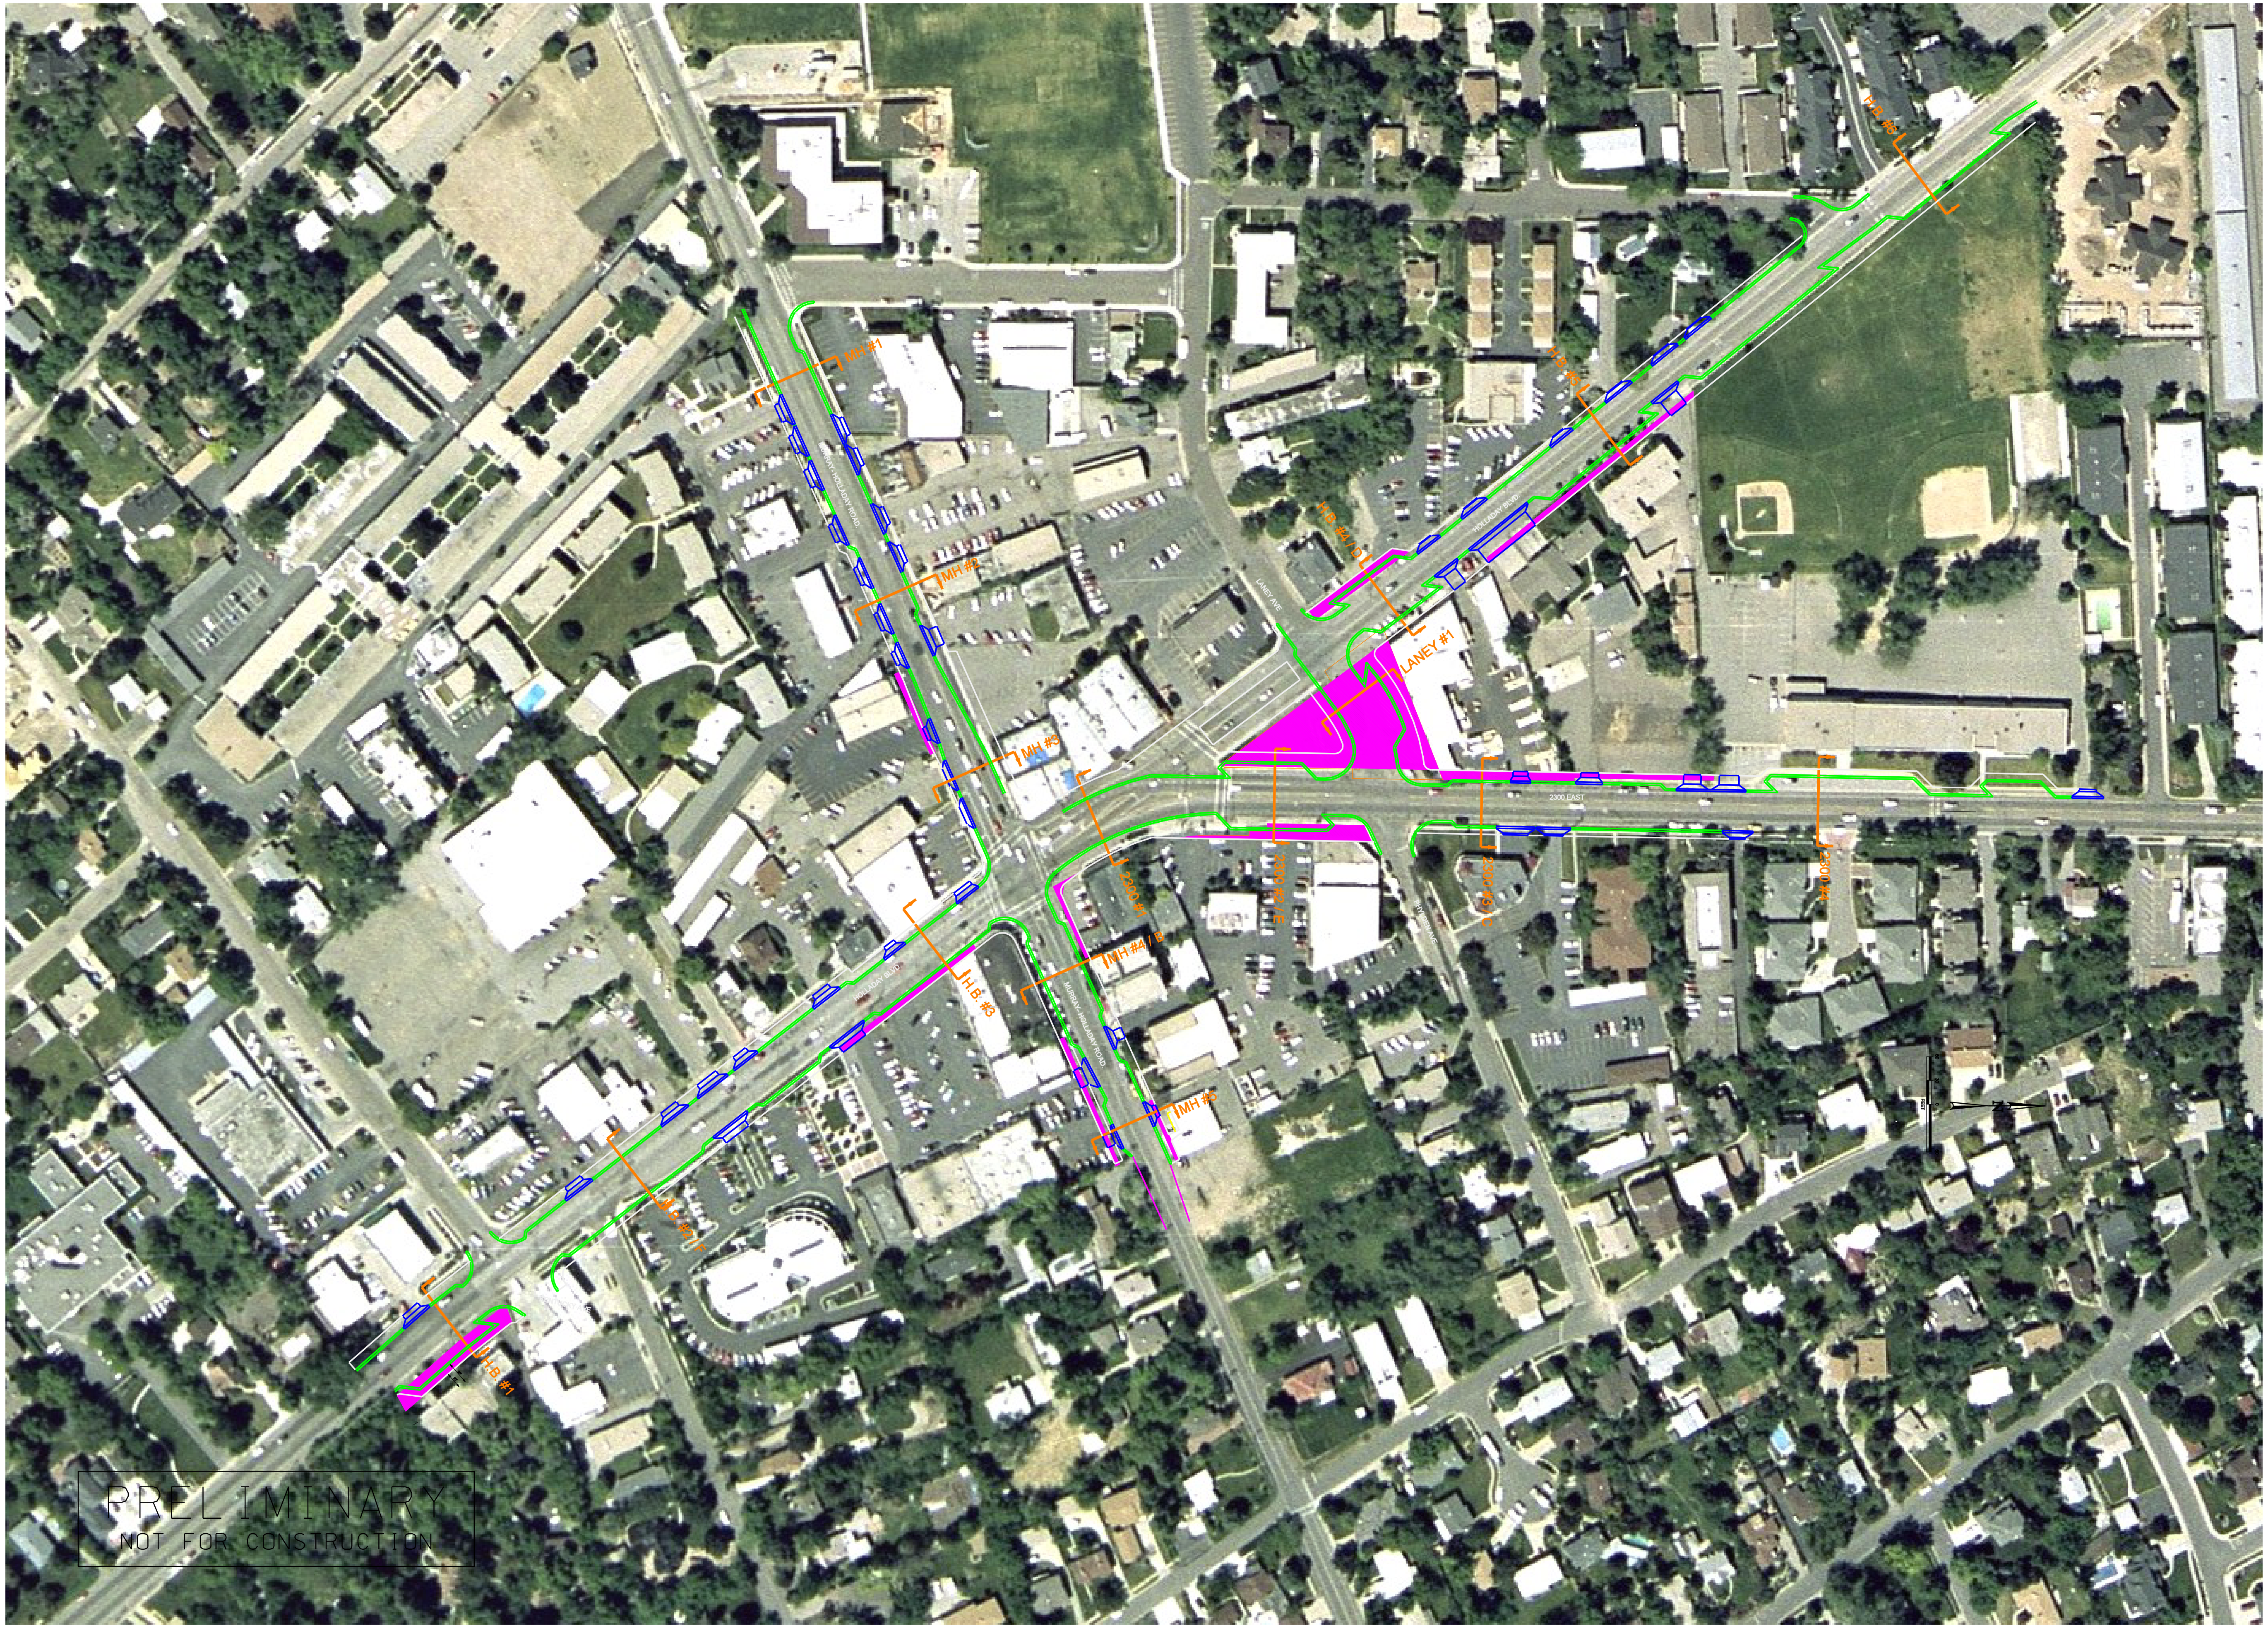

UTAH DEPARTMENT OF TRANSPORTATION

ROADWAY DESIGN

REVISIONS			
NO.	DATE	APPROVED BY	REMARKS

DRAWN BY

QC CHECKED BY

APPROVED

PROFESSIONAL ENGINEER

DATE

PROJECT: HOLLADAY VILLAGE

PROJECT NUMBER: STP-HPP-LC35(157)E

SHEET NO.

$$date$$ $$files$$

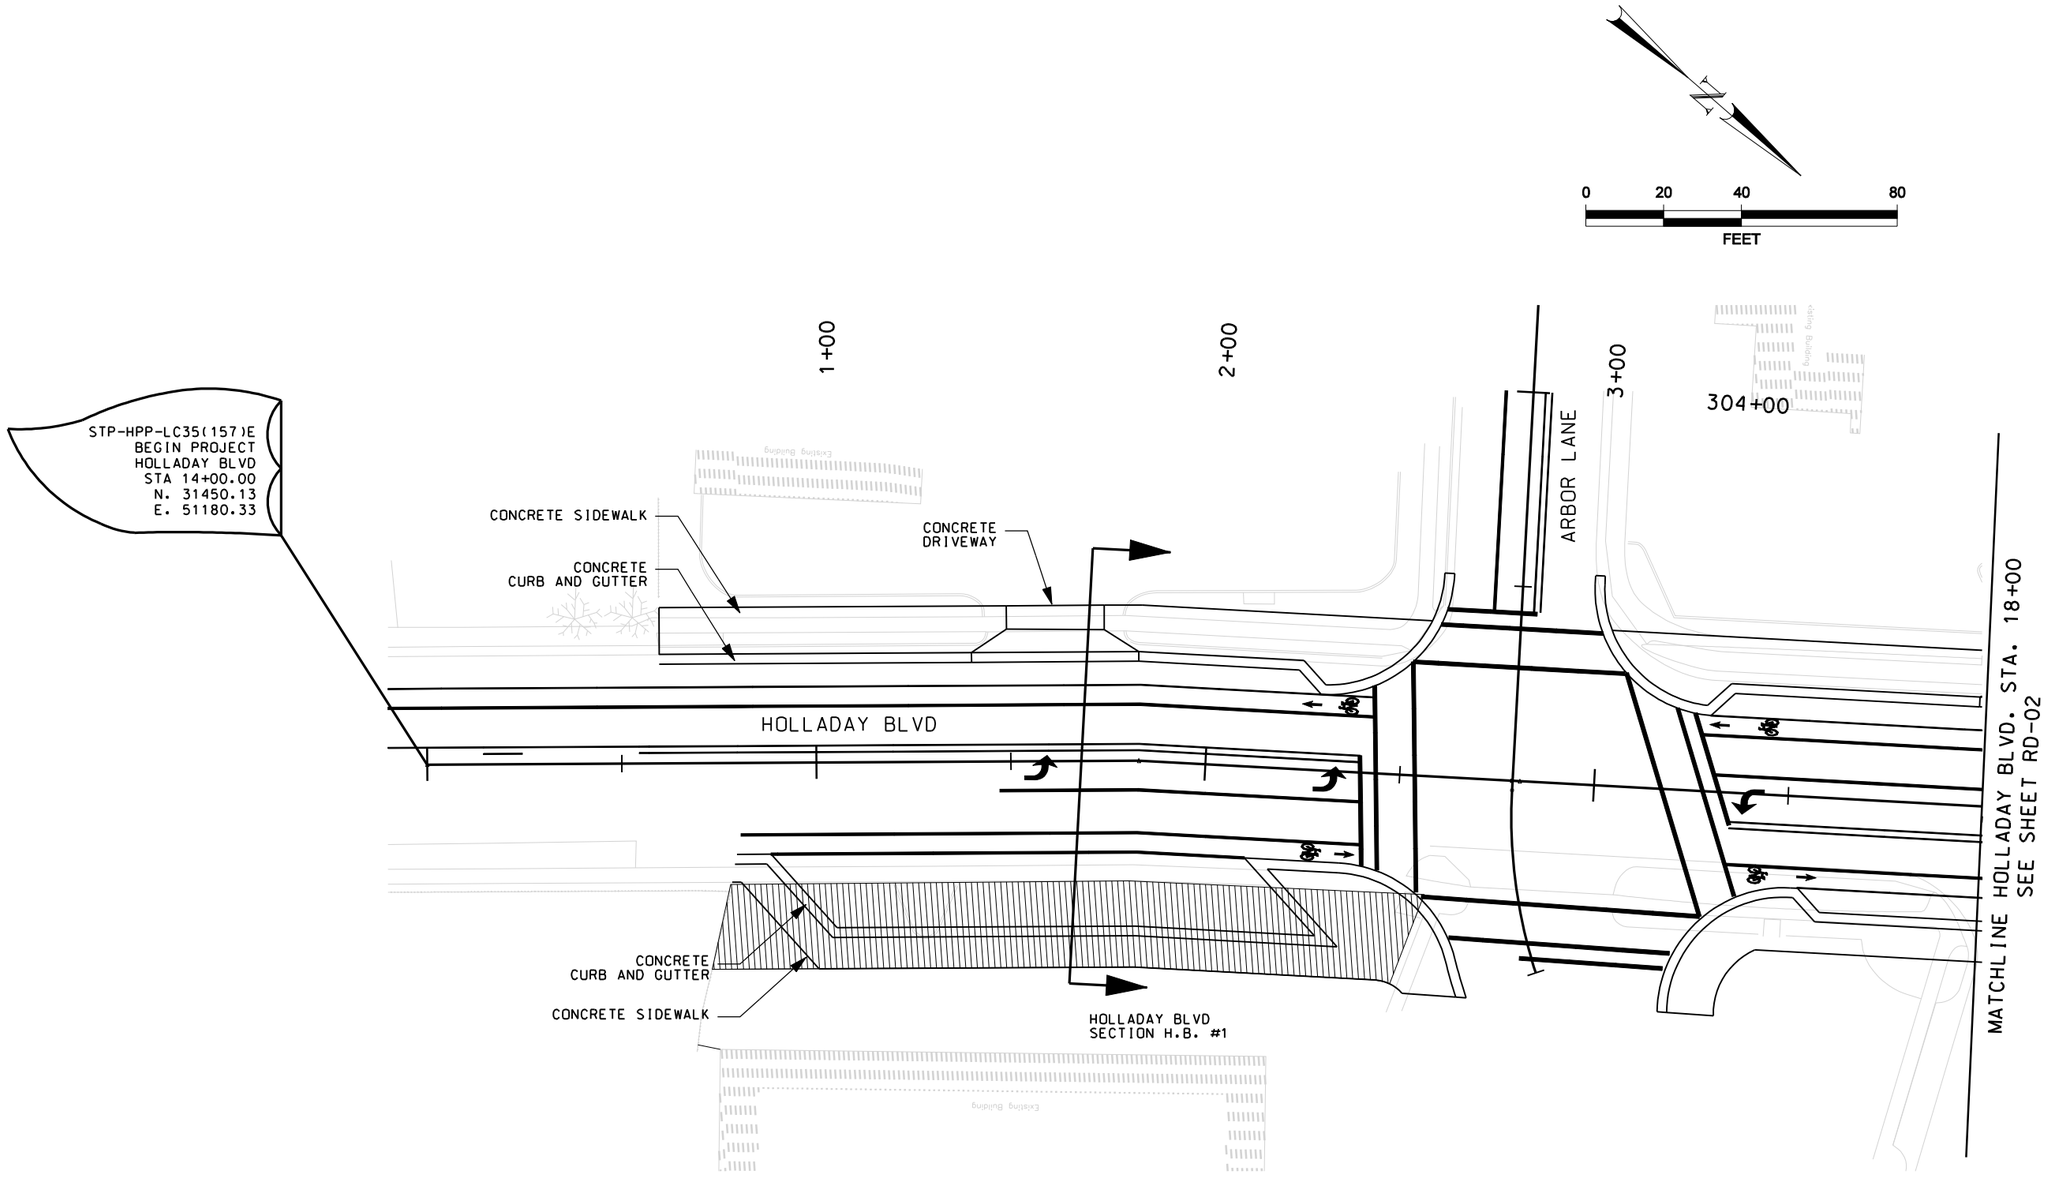

LEGEND:

RIGHT-OF-WAY ACQUISITION AREA

PRELIMINARY
NOT FOR CONSTRUCTION

REVISIONS

NO.	DATE	APPROVED BY	REMARKS

UTAH DEPARTMENT OF TRANSPORTATION
ROADWAY DESIGN

DRAWN BY
QC CHECKED BY
DATE
APPROVED
PROFESSIONAL ENGINEER

PROJECT: HOLLADAY VILLAGE
PROJECT NUMBER: STP-HPP-LC35(157)E
ROADWAY PLAN

SHEET NO. RD-01

6/6/2007 o:\5240.06\sheet_files\roadway design\ce roadway plans\5240_rd_CE01.dgn

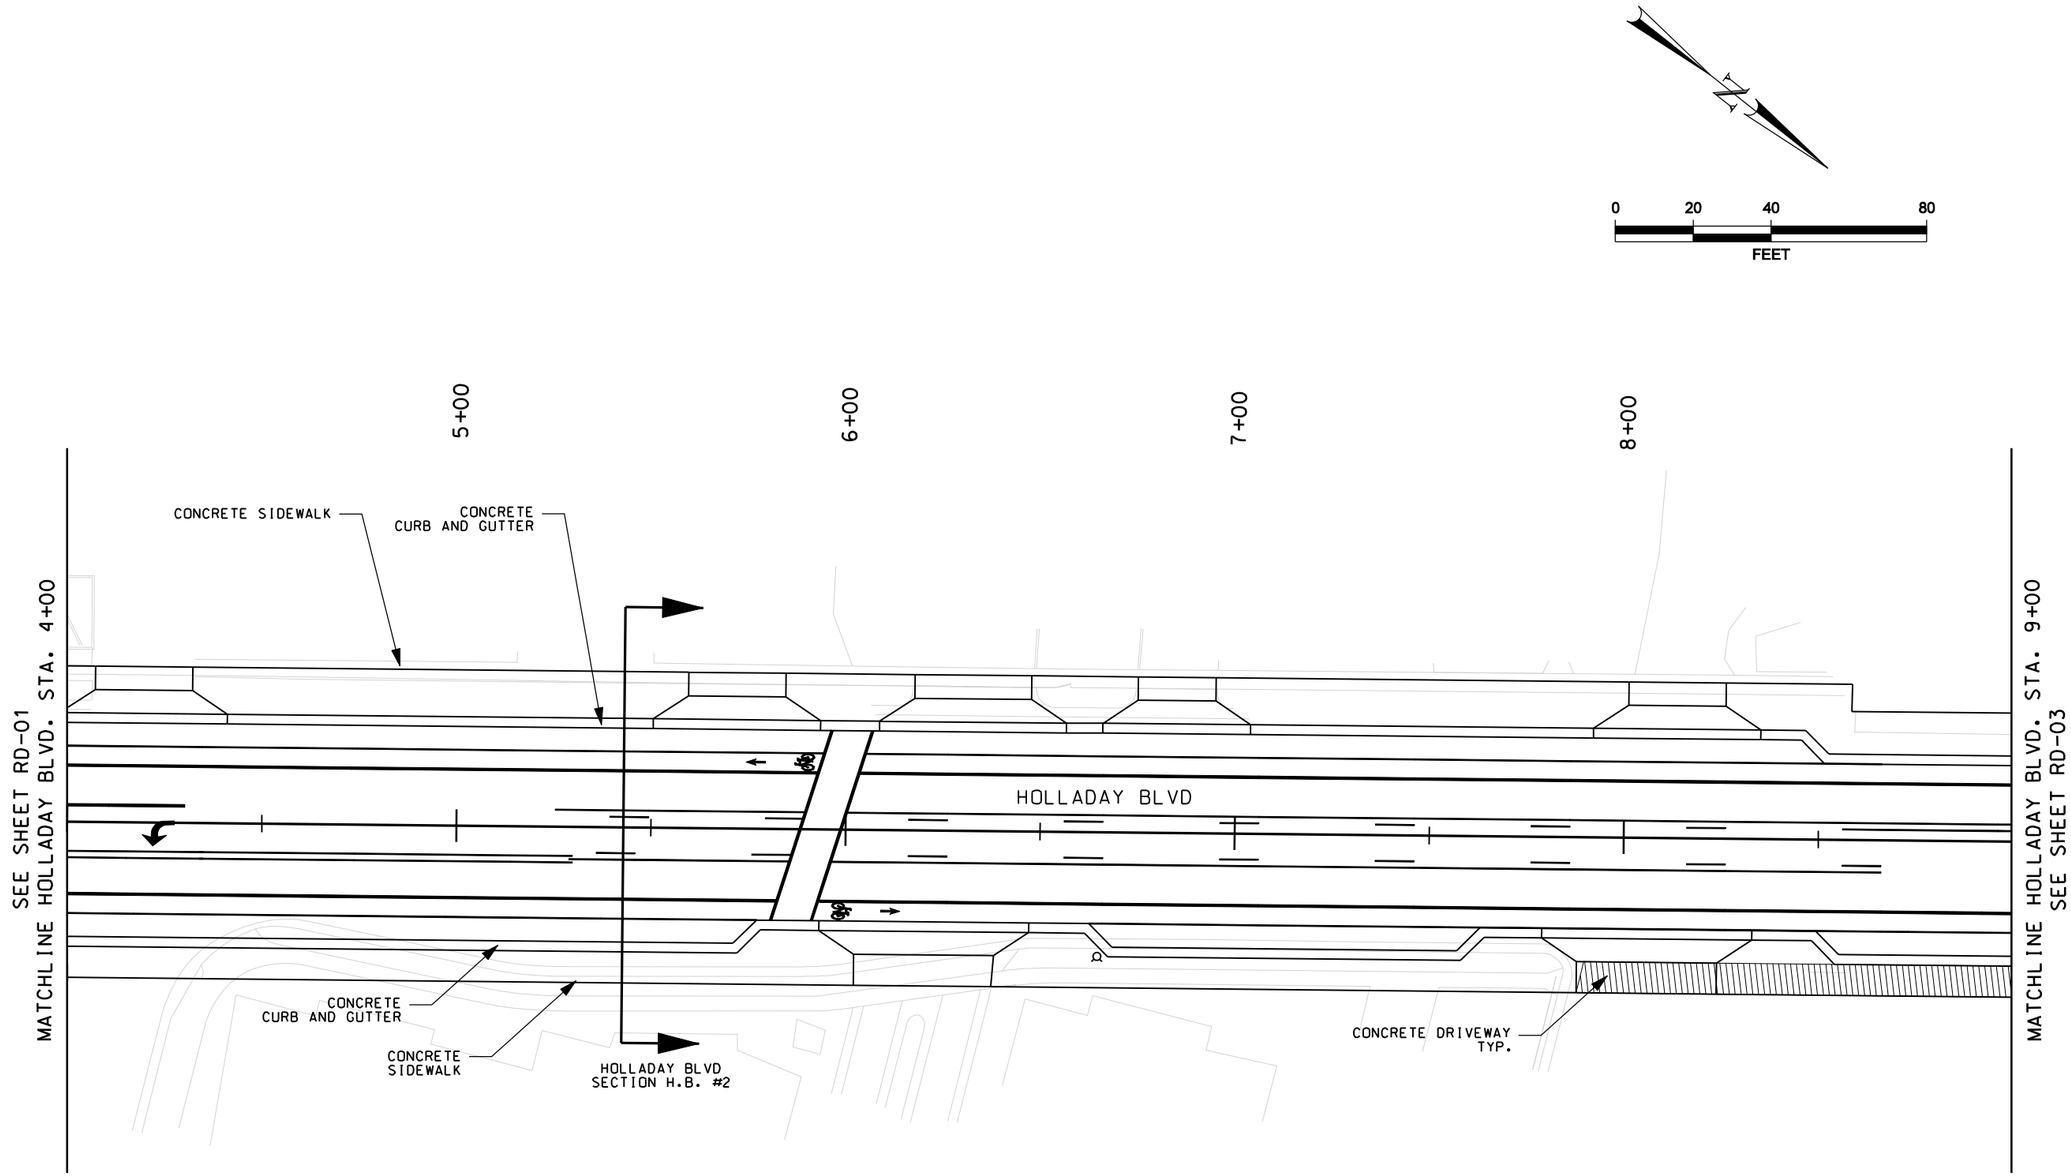

PRELIMINARY
NOT FOR CONSTRUCTION

LEGEND:

RIGHT-OF-WAY ACQUISITION AREA

REVISIONS			
NO.	DATE	APPROVED BY	REMARKS

UTAH DEPARTMENT OF TRANSPORTATION
ROADWAY DESIGN

DRAWN BY
QC CHECKED BY
DATE
APPROVED
PROFESSIONAL ENGINEER

PROJECT: HOLLADAY VILLAGE
PROJECT NUMBER: STP-HPP-LC35(157)E
ROADWAY PLAN

SHEET NO. RD-02

6/6/2007 o:\5240.06\sheet_files\roadway design\ce roadway plans\5240_rd_CE02.dgn

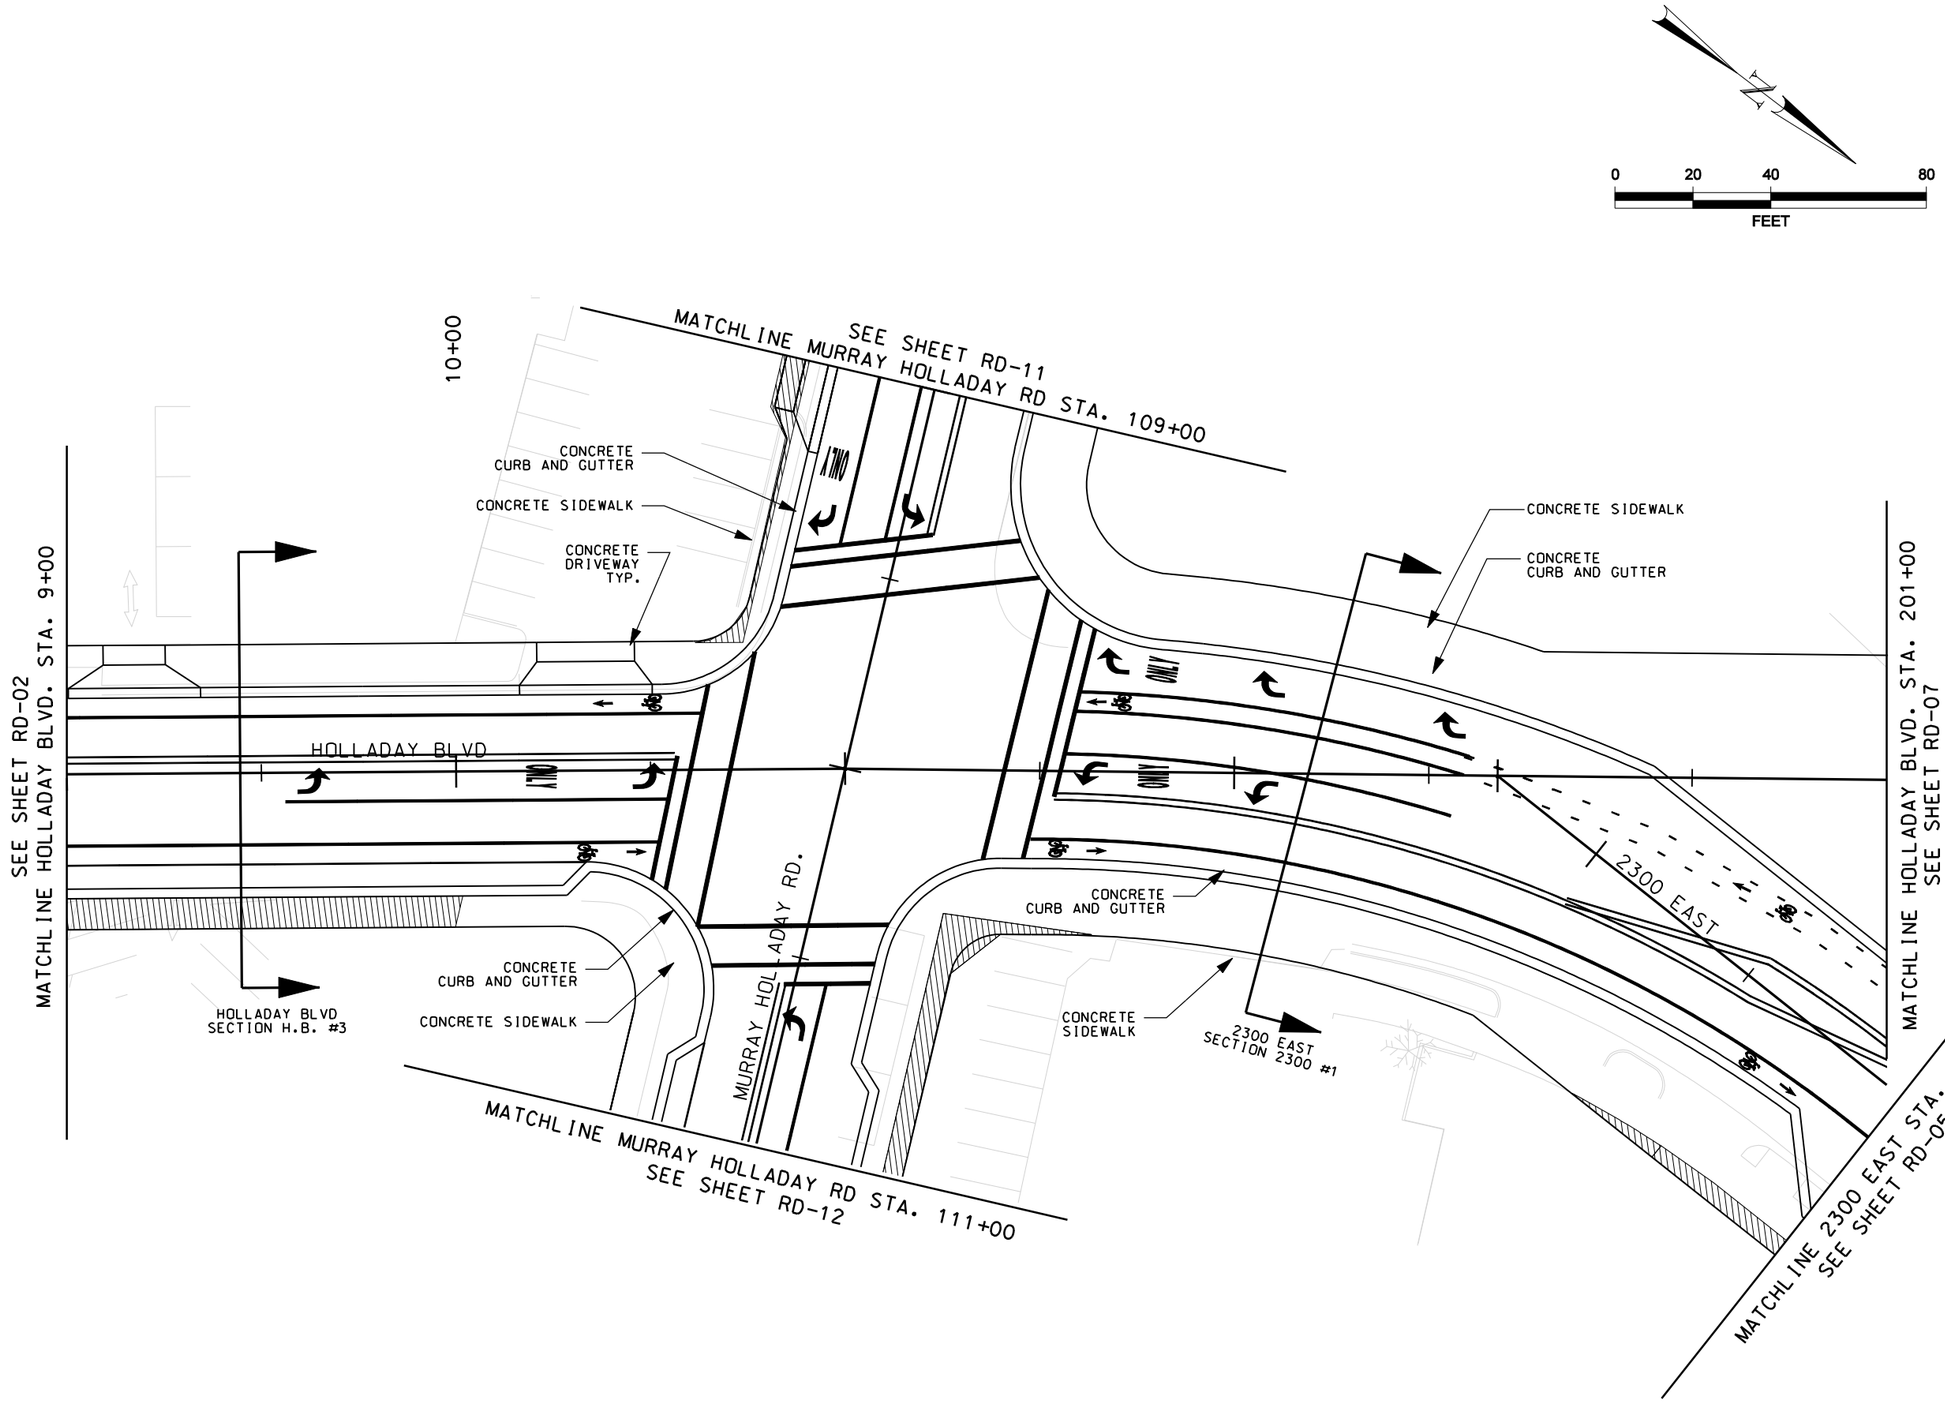

LEGEND:

RIGHT-OF-WAY ACQUISITION AREA

PRELIMINARY
NOT FOR CONSTRUCTION

REVISIONS

NO.	DATE	APPROVED BY	REMARKS

UTAH DEPARTMENT OF TRANSPORTATION
ROADWAY DESIGN

DRAWN BY
QC CHECKED BY
DATE
APPROVED
PROFESSIONAL ENGINEER

PROJECT: HOLLADAY VILLAGE
PROJECT NUMBER: STP-HPP-LC35(157)E
ROADWAY PLAN

SHEET NO. RD-03

5/6/2007 o:\5240.06\sheet files\roadway design\ce roadway plans\5240_rd_CE03.dgn

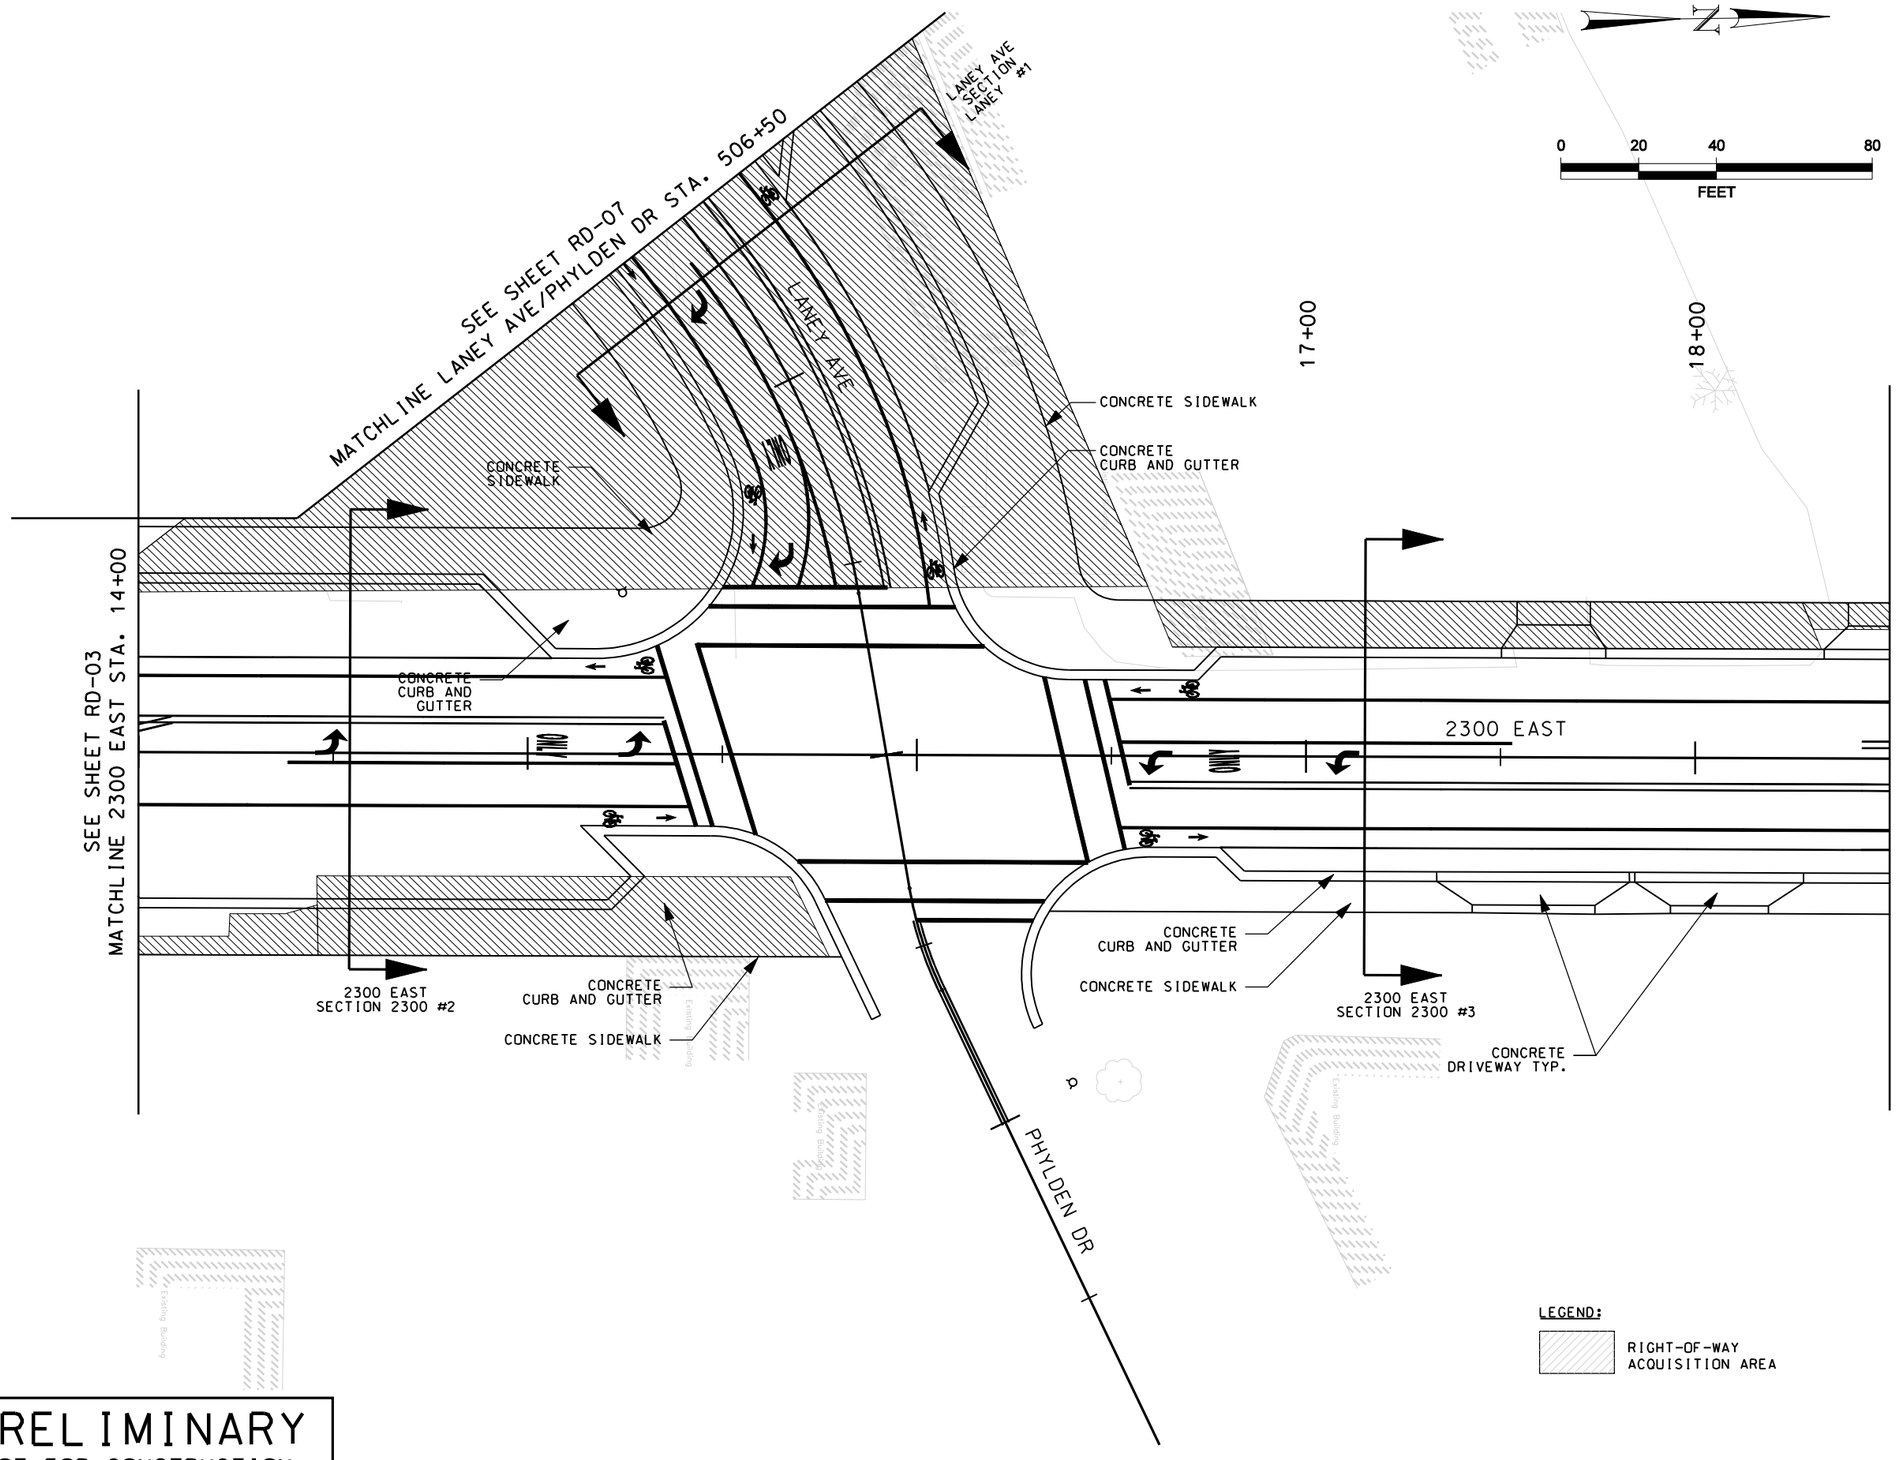

PRELIMINARY
NOT FOR CONSTRUCTION

REVISIONS

NO.	DATE	APPROVED BY	REMARKS

UTAH DEPARTMENT OF TRANSPORTATION
ROADWAY DESIGN

DRAWN BY
QC CHECKED BY
DATE
APPROVED
PROFESSIONAL ENGINEER

PROJECT: HOLLADAY VILLAGE
PROJECT NUMBER: STP-HPP-LC35(157)E
ROADWAY PLAN

SHEET NO. RD-04

6/6/2007 a:\5290.06\sheet_files\roadway_design\ce roadway plans\5290_rd_CE04.dgn

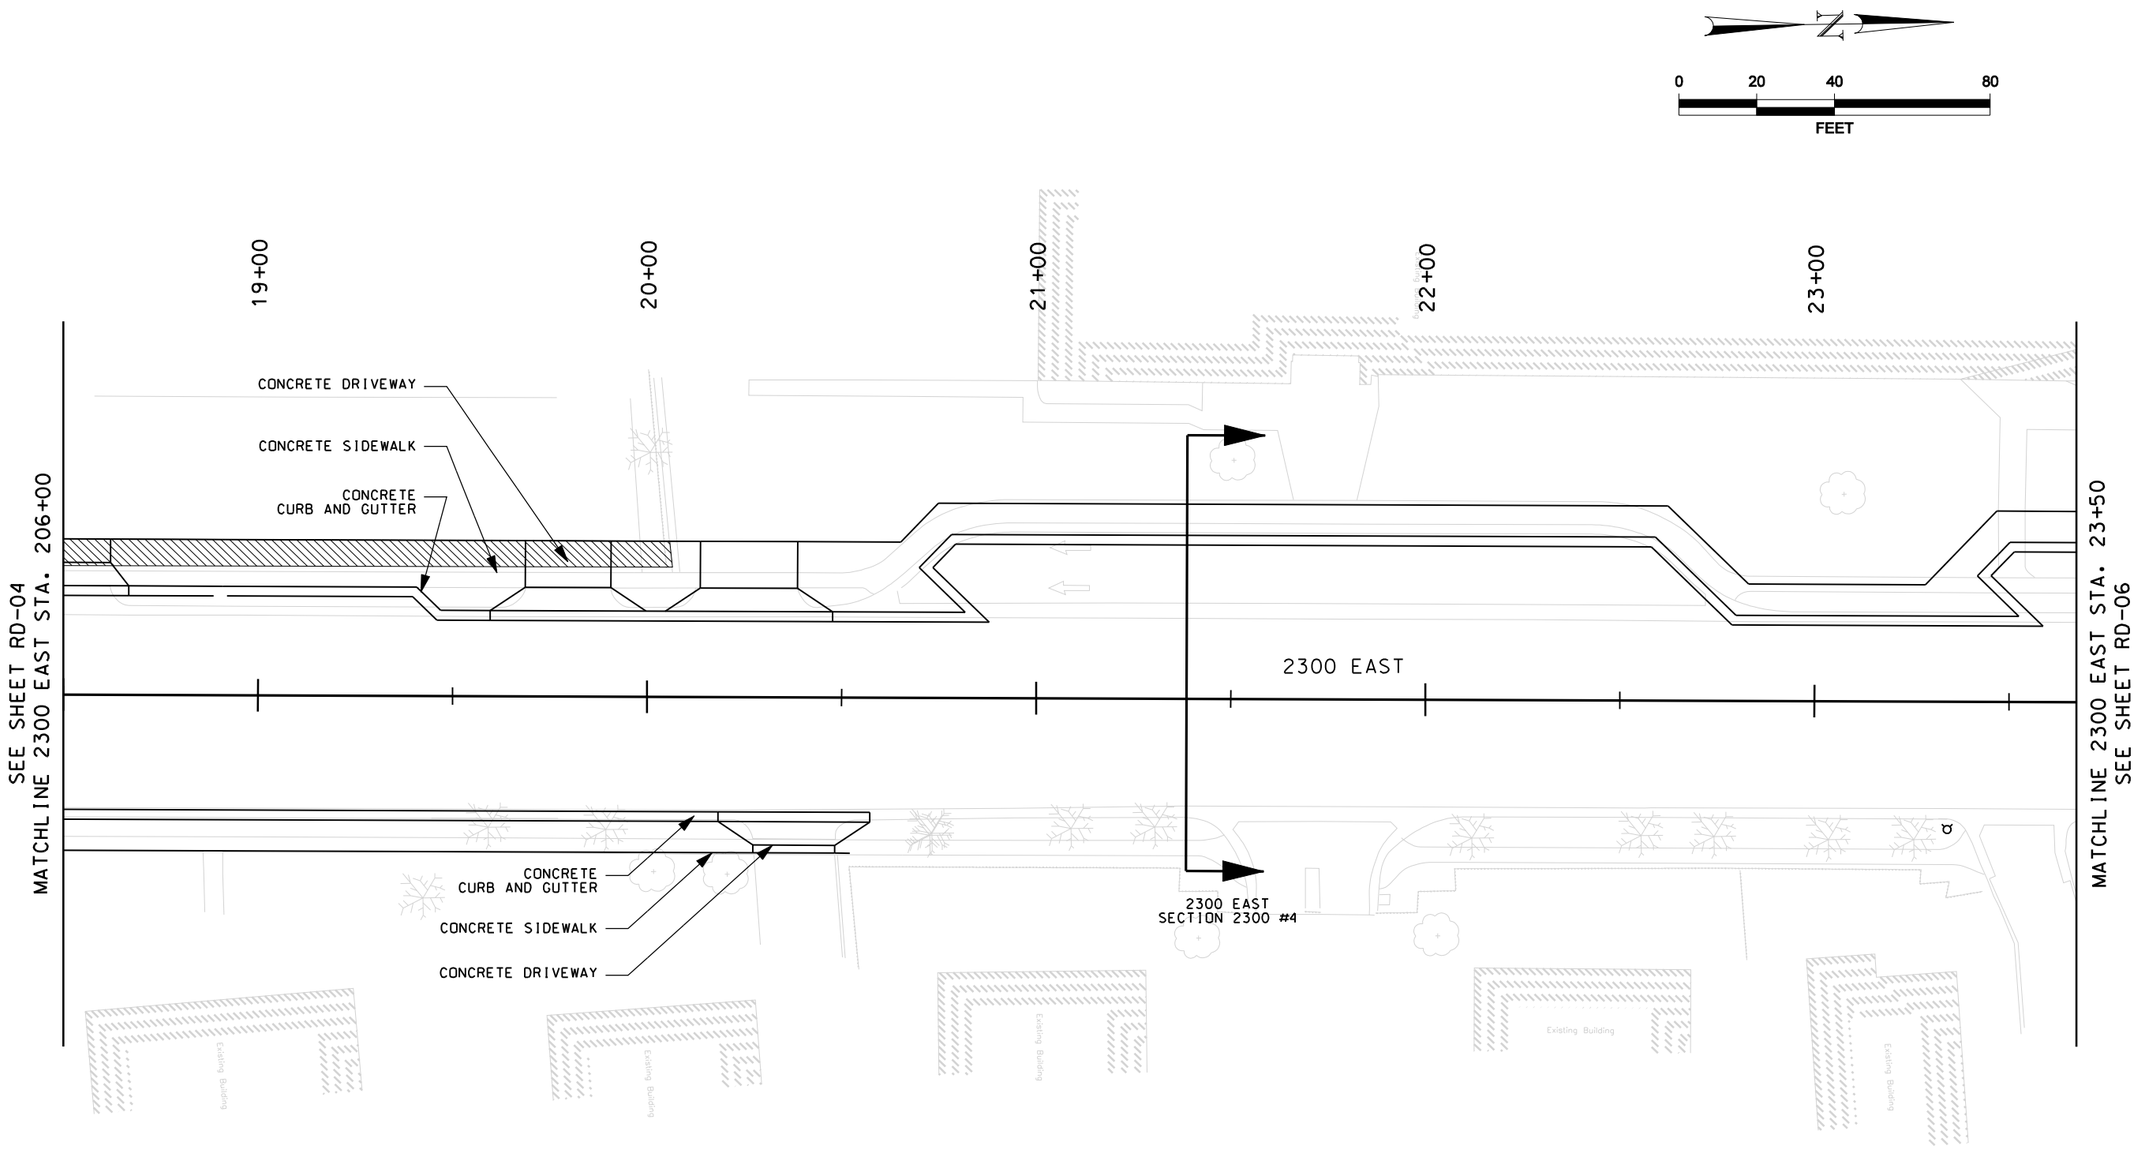

LEGEND:

RIGHT-OF-WAY ACQUISITION AREA

PRELIMINARY
NOT FOR CONSTRUCTION

REVISIONS

NO.	DATE	APPROVED BY	REMARKS

UTAH DEPARTMENT OF TRANSPORTATION
ROADWAY DESIGN

DRAWN BY
QC CHECKED BY
DATE
APPROVED
PROFESSIONAL ENGINEER

HOLLADAY VILLAGE

PROJECT

STP-HPP-LC35(157)E

PROJECT NUMBER

ROADWAY PLAN

SHEET NO. RD-05

6/6/2007
o:\5240.06\sheet_files\roadway_design\ce roadway plans\5240_rd_CE05.dgn

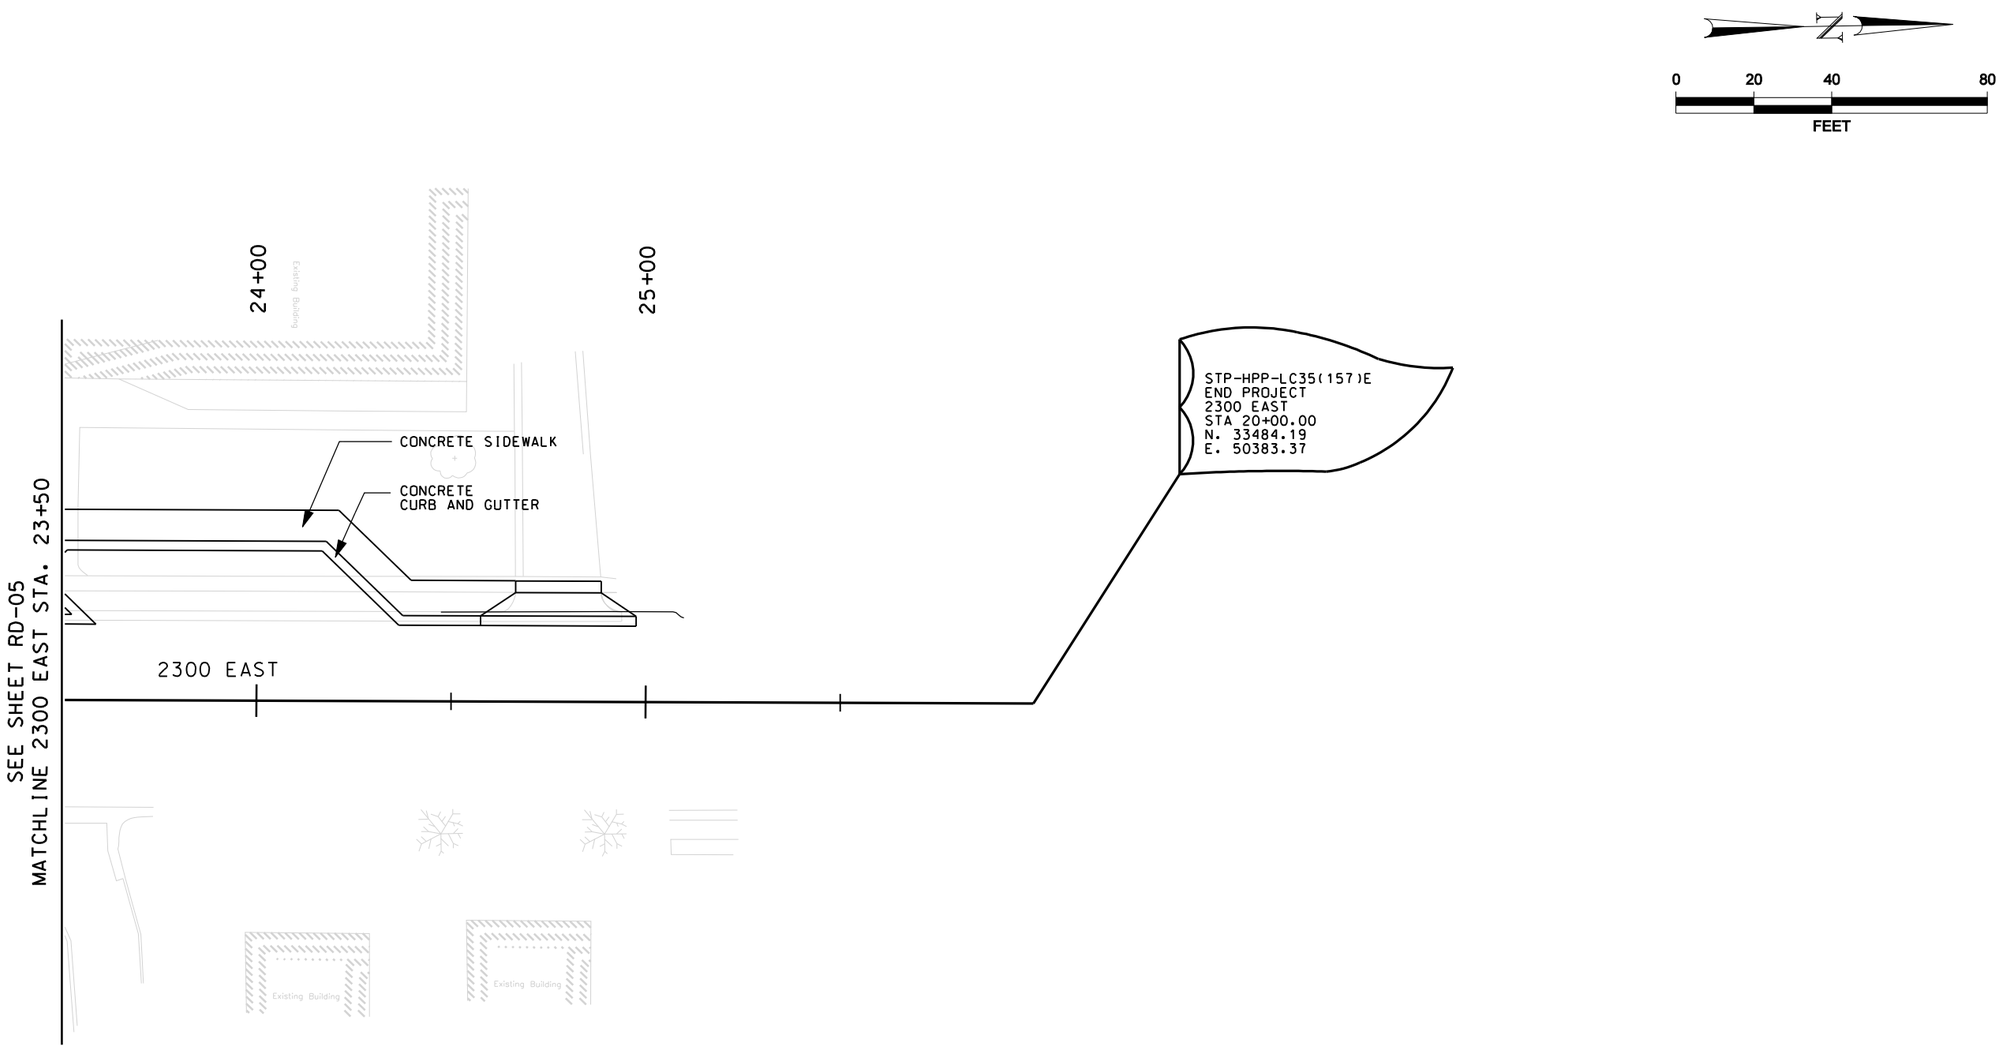

LEGEND:

RIGHT-OF-WAY
ACQUISITION AREA

PRELIMINARY
NOT FOR CONSTRUCTION

REVISIONS

NO.	DATE	APPROVED BY	REMARKS

UTAH DEPARTMENT OF TRANSPORTATION
ROADWAY DESIGN

DRAWN BY
QC CHECKED BY
DATE
APPROVED
PROFESSIONAL ENGINEER

PROJECT: HOLLADAY VILLAGE
PROJECT NUMBER: STP-HPP-LC35(157)E
ROADWAY PLAN

SHEET NO. RD-06

6/6/2007 a:\5290.06\sheet_files\roadway_design\ce roadway plans\5290_rd_CE06.dgn

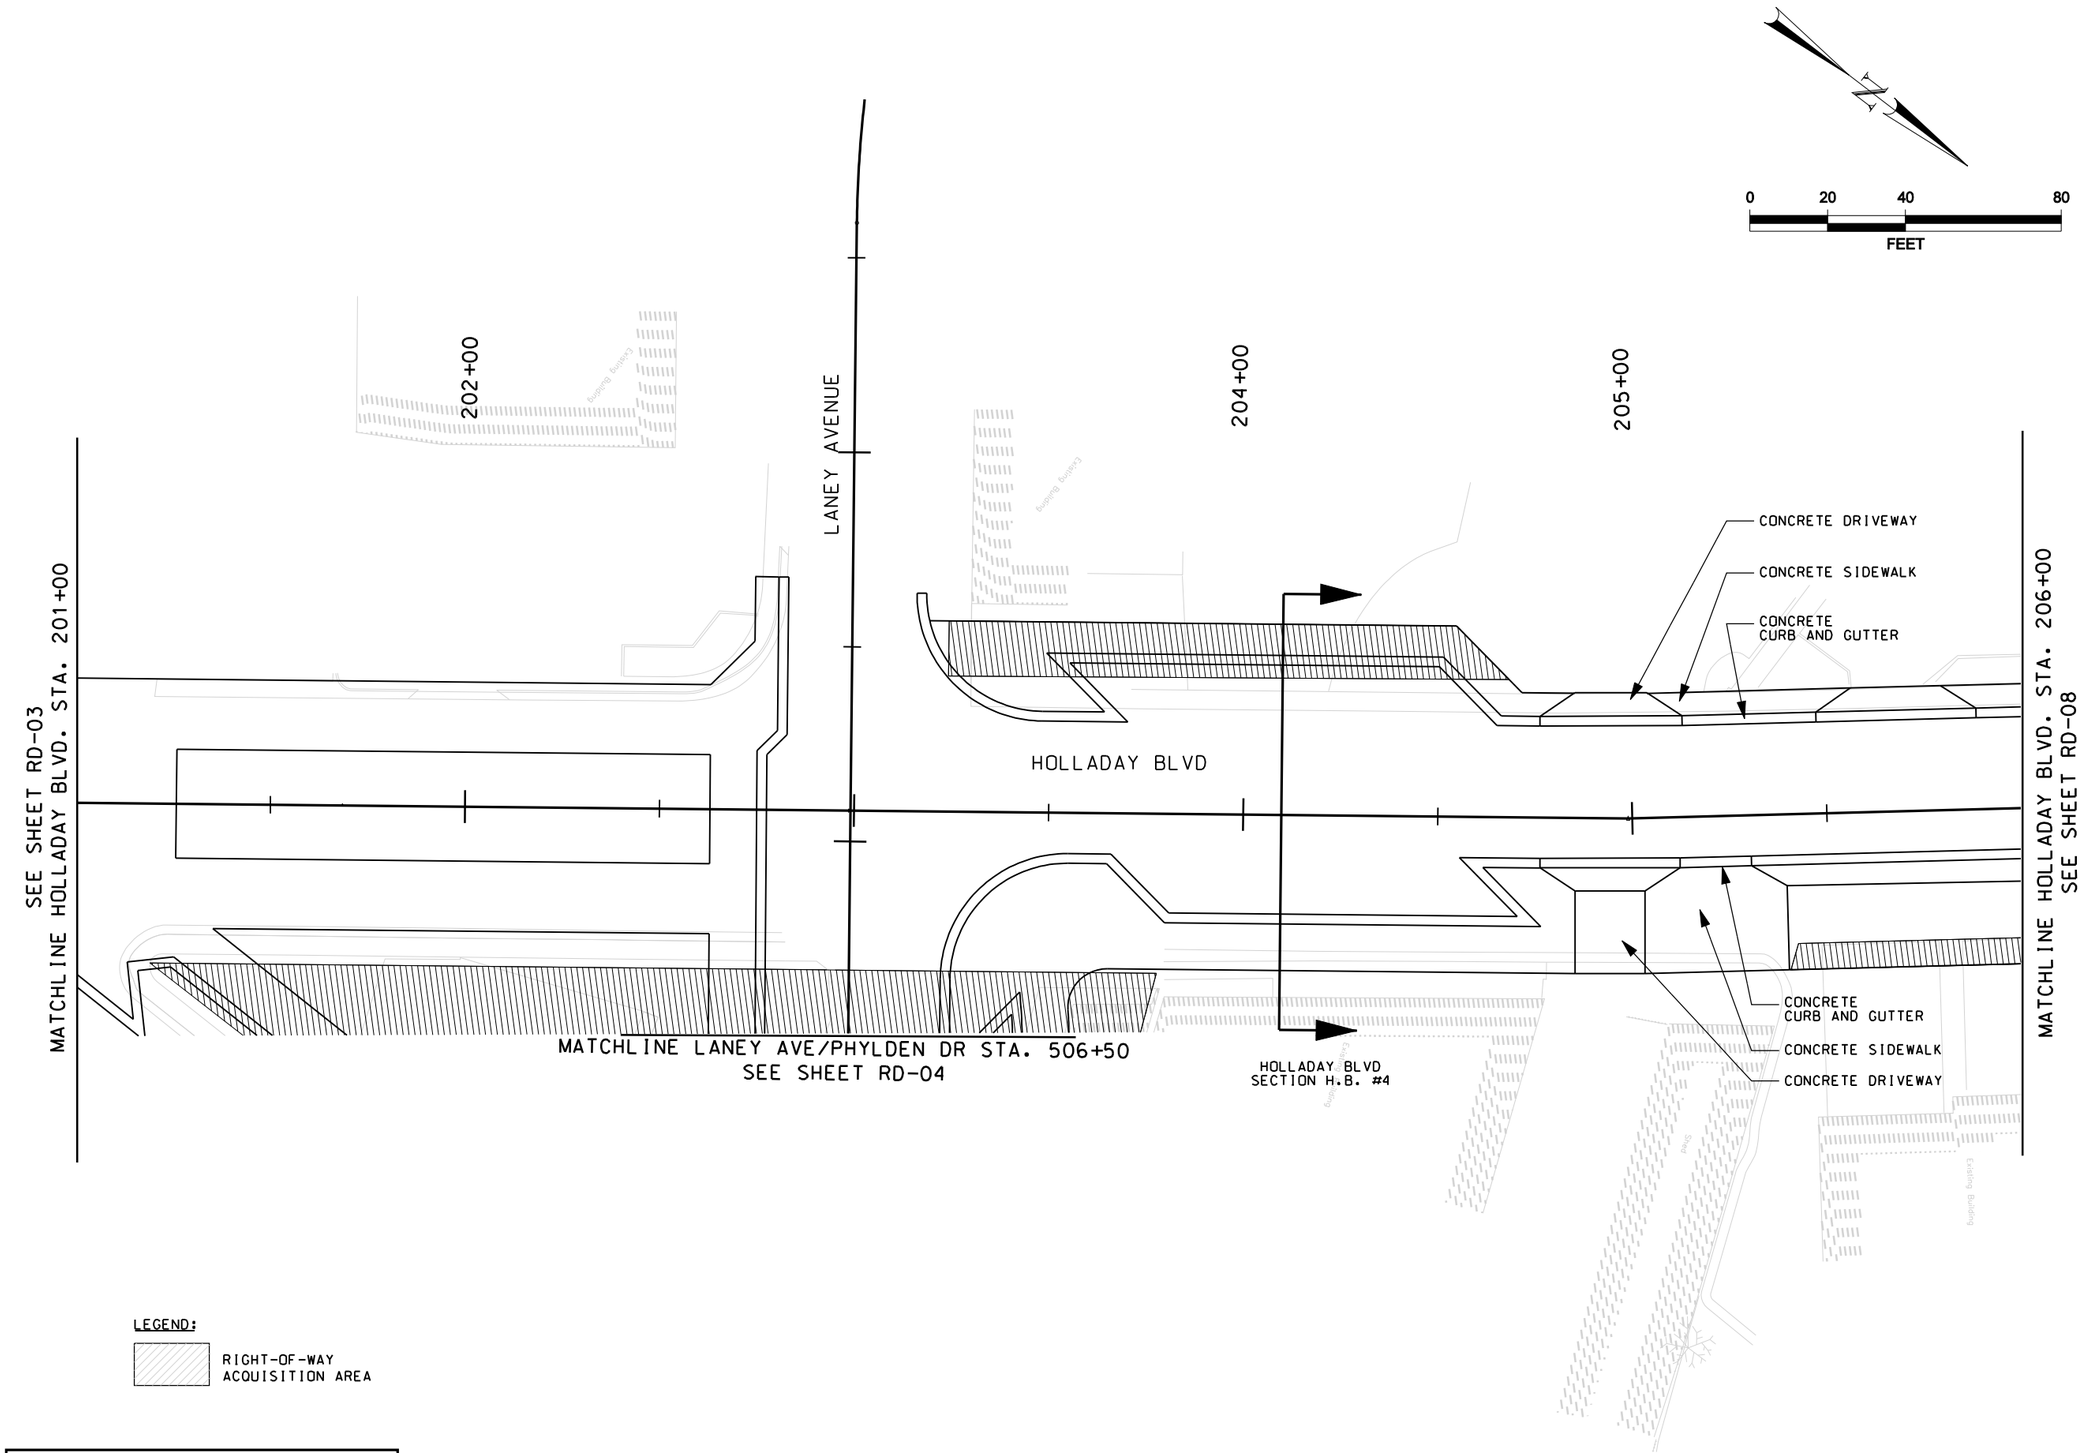

PRELIMINARY
NOT FOR CONSTRUCTION

REVISIONS				
NO.	DATE	APPROVED BY	REMARKS	

UTAH DEPARTMENT OF TRANSPORTATION
ROADWAY DESIGN

DRAWN BY
QC CHECKED BY
DATE
APPROVED
PROFESSIONAL ENGINEER

PROJECT: HOLLADAY VILLAGE
PROJECT NUMBER: STP-HPP-LC35(157)E
ROADWAY PLAN

SHEET NO. RD-07

6/6/2007 o:\5240.06\sheet_files\roadway design\ce roadway plans\5240_rd_CE07.dgn

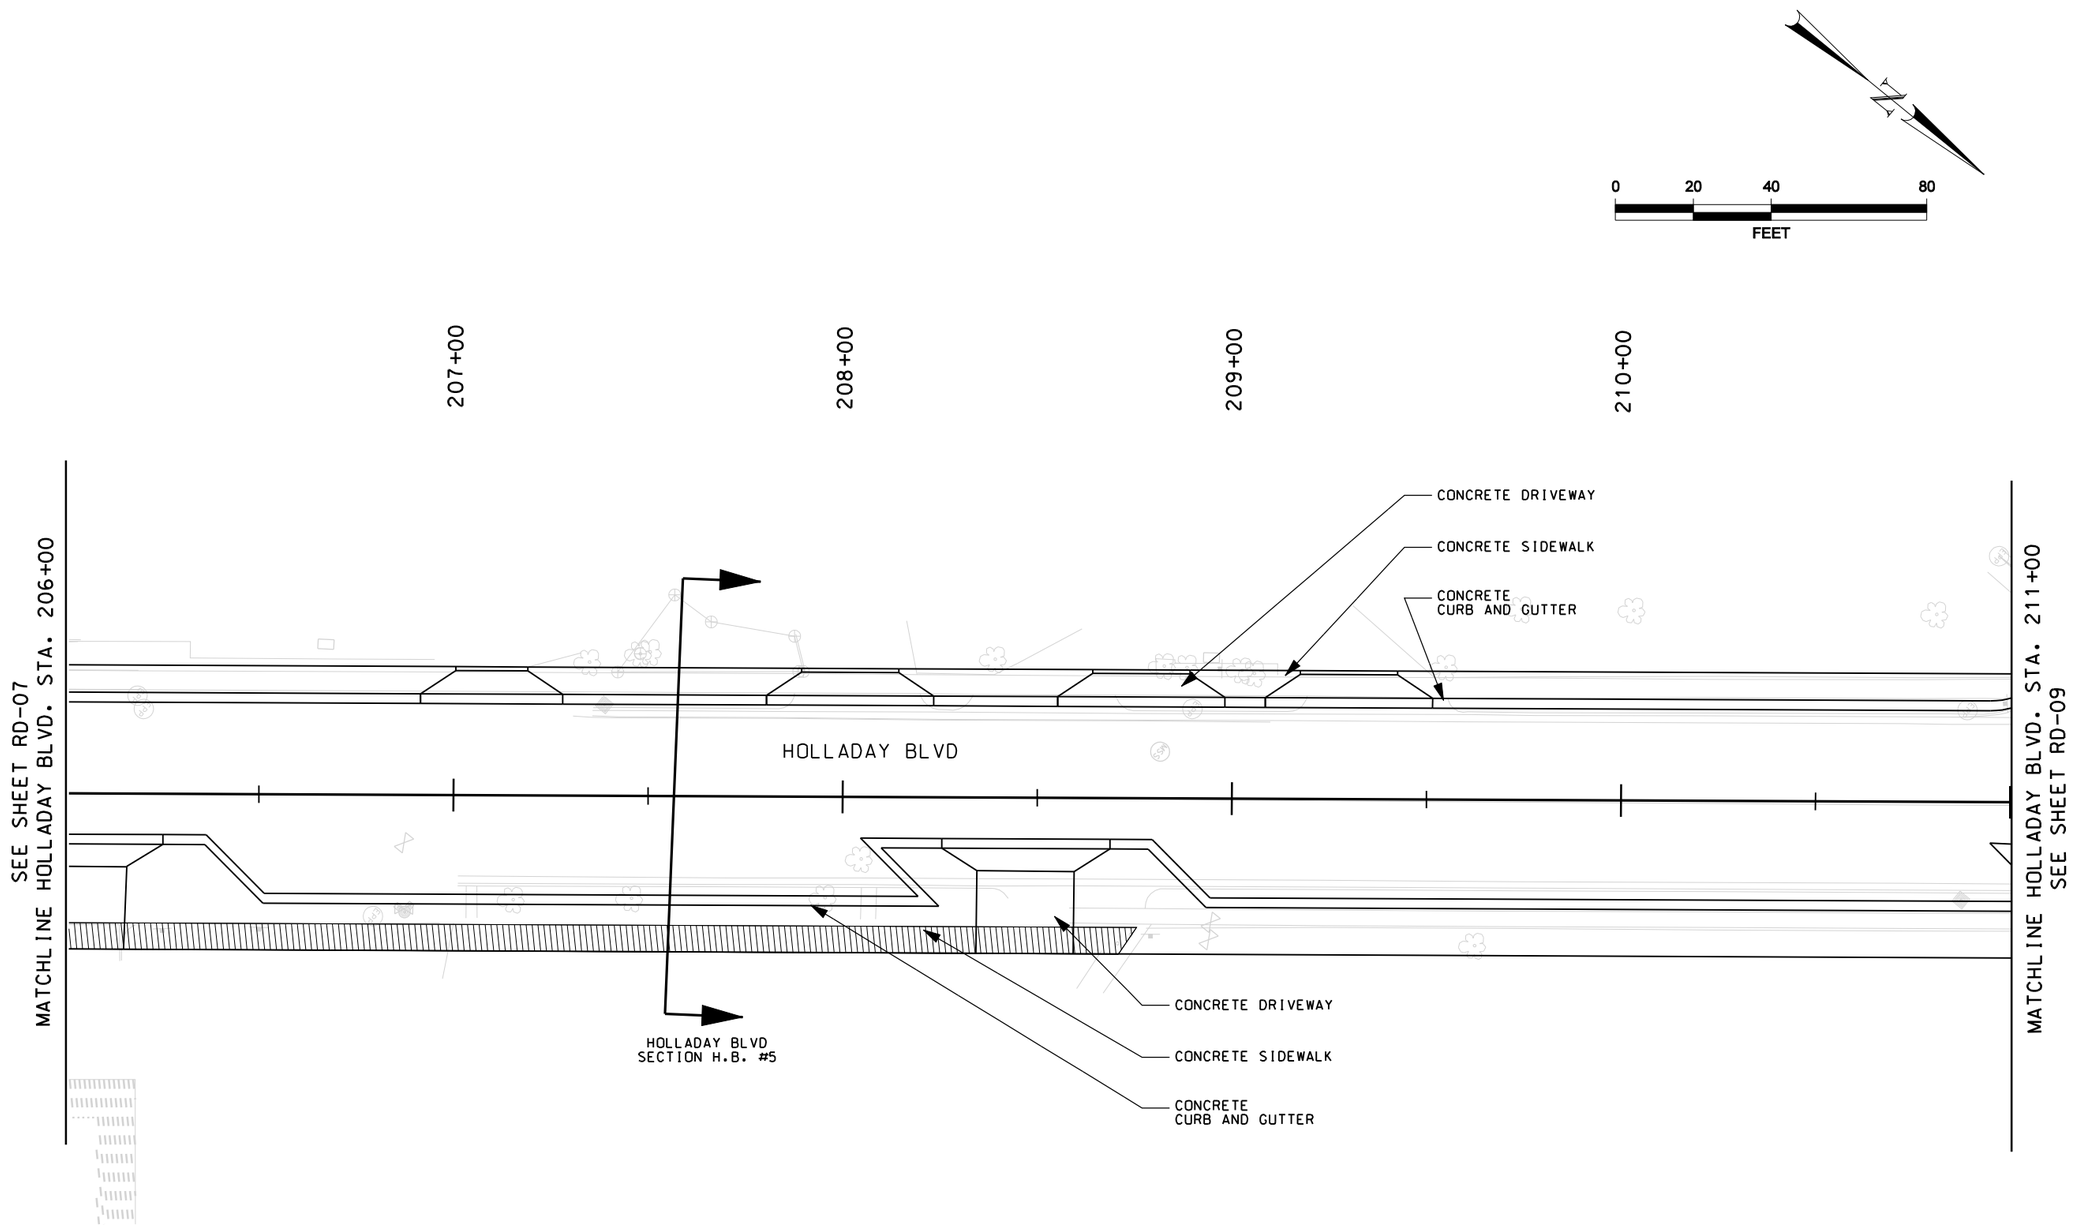

LEGEND:

RIGHT-OF-WAY ACQUISITION AREA

PRELIMINARY
NOT FOR CONSTRUCTION

REVISIONS

NO.	DATE	APPROVED BY	REMARKS

UTAH DEPARTMENT OF TRANSPORTATION
ROADWAY DESIGN

DRAWN BY
QC CHECKED BY
DATE
APPROVED
PROFESSIONAL ENGINEER

PROJECT: HOLLADAY VILLAGE
PROJECT NUMBER: STP-HPP-LC35(157)E
ROADWAY PLAN

SHEET NO. RD-08

6/6/2007
q:\5240.06\sheet files\roadway design\ce roadway plans\5240_rd_CE08.dgn

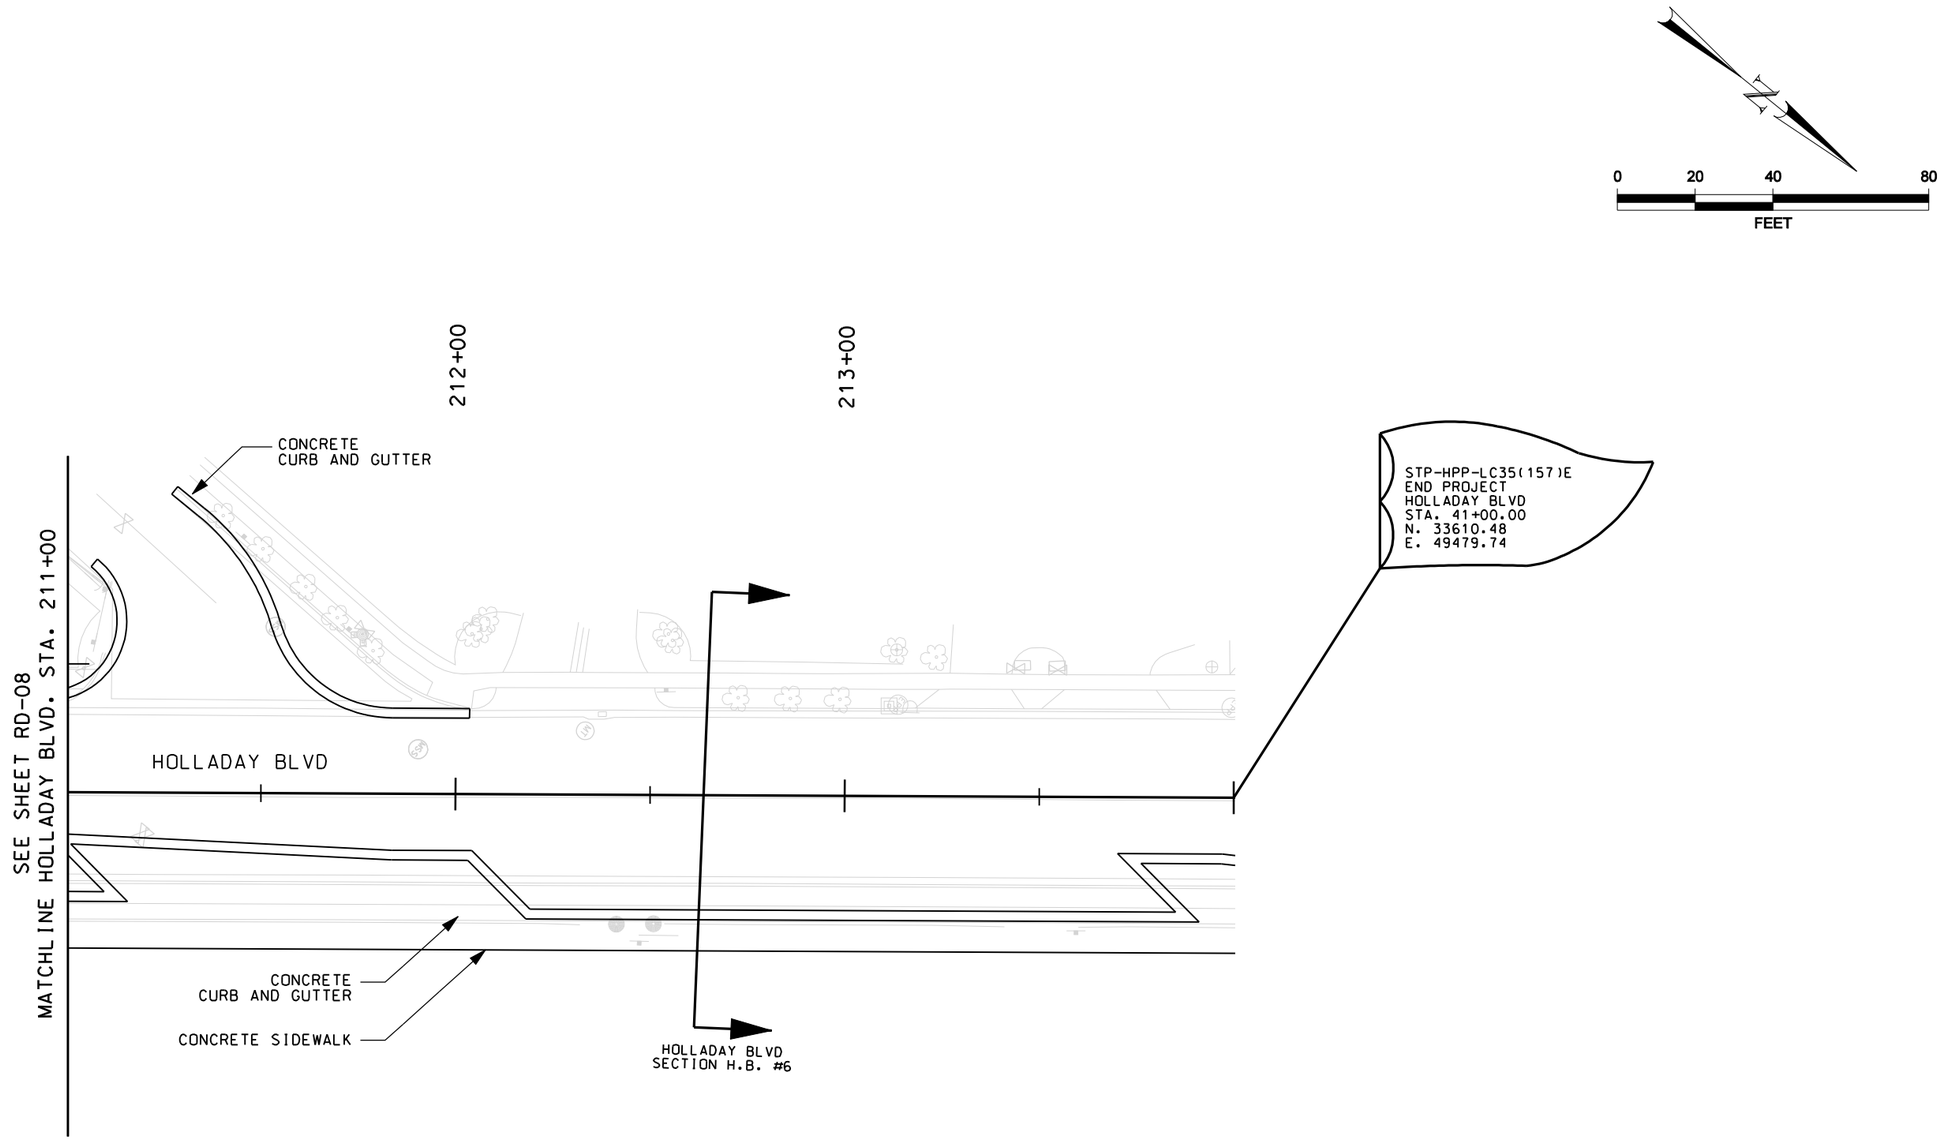

LEGEND:

RIGHT-OF-WAY ACQUISITION AREA

PRELIMINARY
NOT FOR CONSTRUCTION

NO.	DATE	APPROVED BY	REMARKS

REVISIONS

UTAH DEPARTMENT OF TRANSPORTATION
ROADWAY DESIGN

DRAWN BY
QC CHECKED BY
DATE
APPROVED
PROFESSIONAL ENGINEER

PROJECT: HOLLADAY VILLAGE
PROJECT NUMBER: STP-HPP-LC35(157)E
ROADWAY PLAN

SHEET NO. RD-09

6/6/2007
o:\5240.06\sheet_files\roadway design\ce roadway plans\5240_rd_CE09.dgn

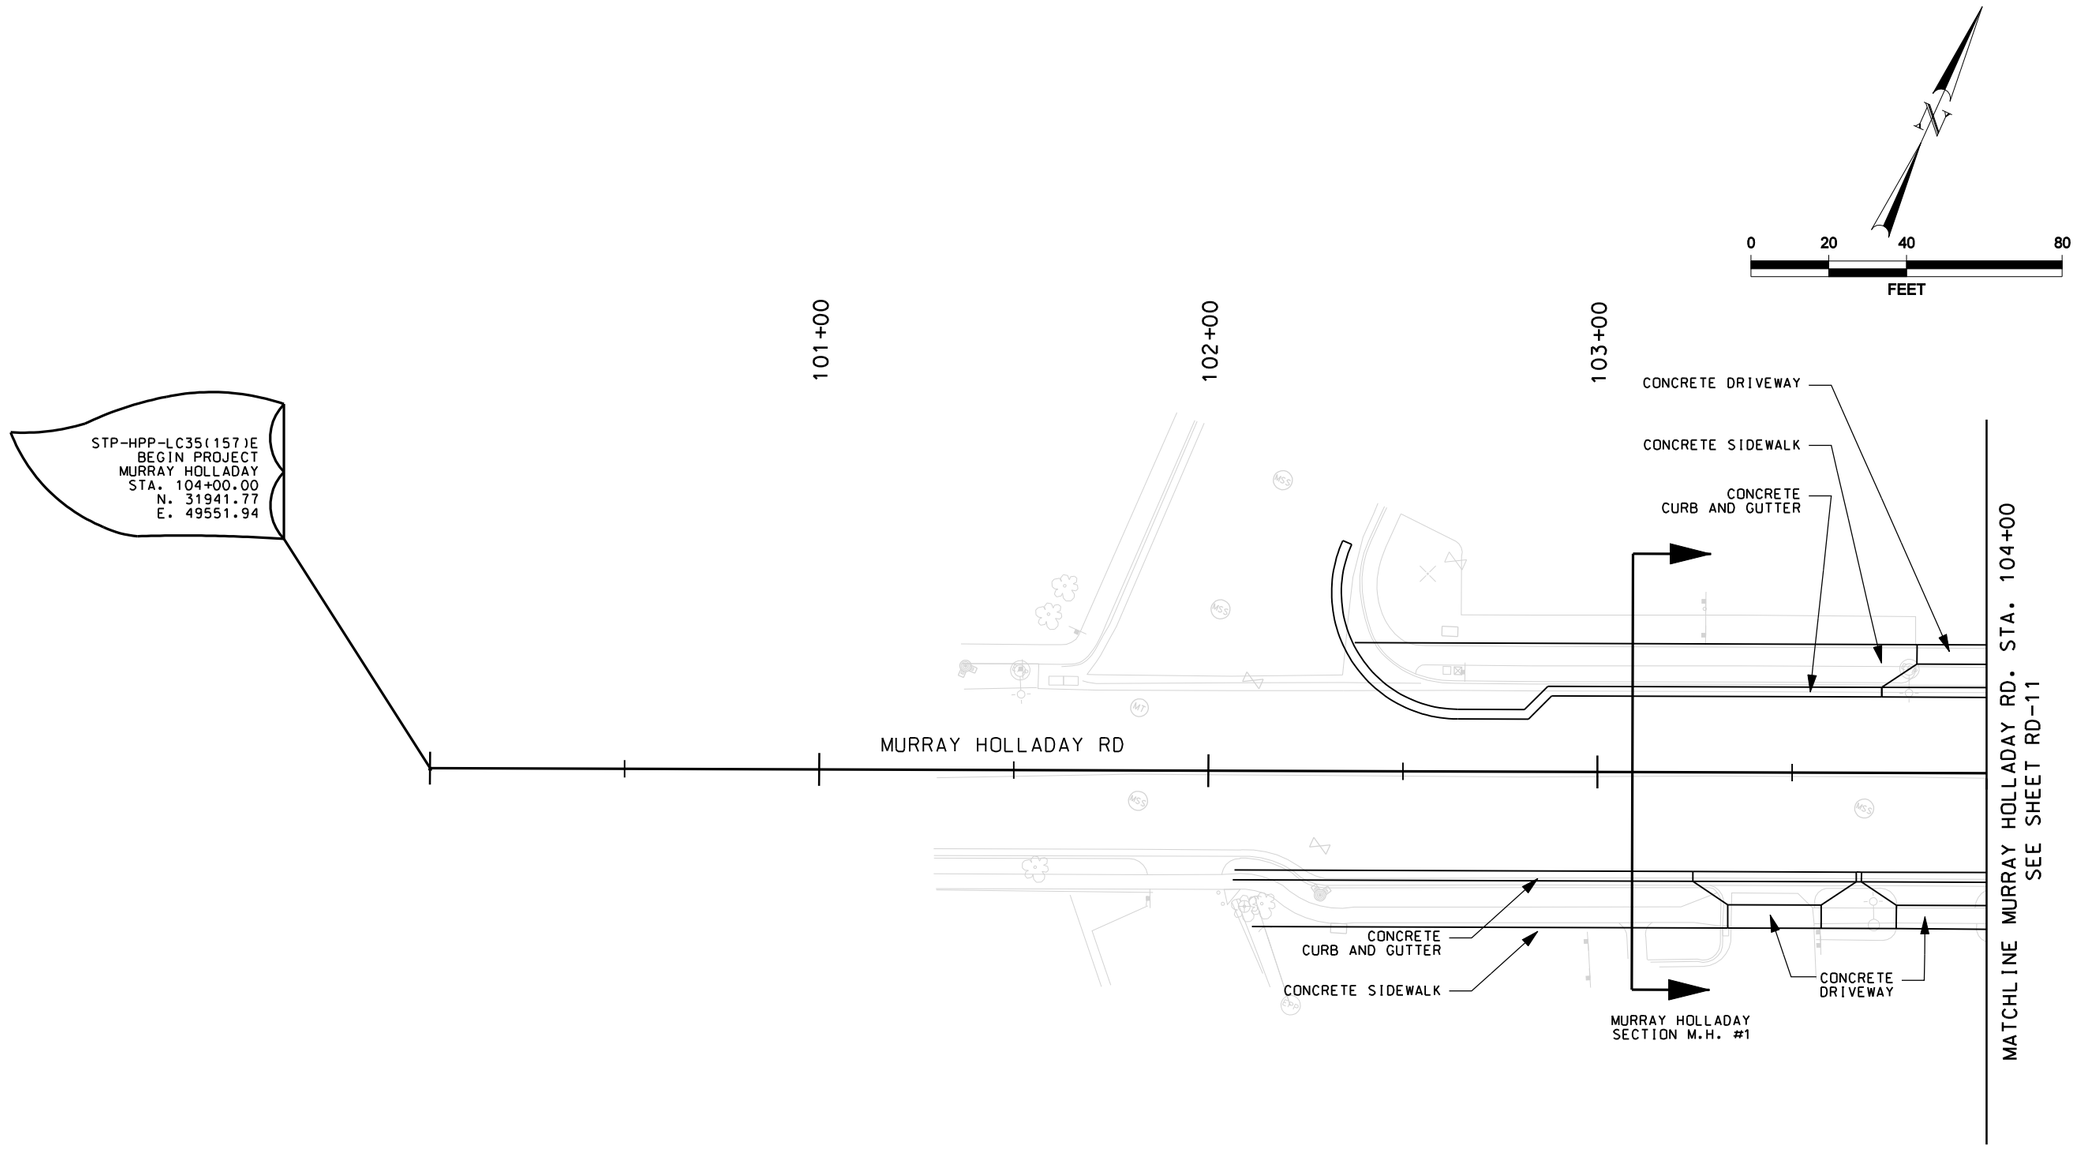

PRELIMINARY
NOT FOR CONSTRUCTION

LEGEND:

RIGHT-OF-WAY ACQUISITION AREA

REVISIONS			
NO.	DATE	APPROVED BY	REMARKS

UTAH DEPARTMENT OF TRANSPORTATION
ROADWAY DESIGN

DRAWN BY
QC CHECKED BY
DATE
APPROVED
PROFESSIONAL ENGINEER

PROJECT: HOLLADAY VILLAGE
PROJECT NUMBER: STP-HPP-LC35(157)E
ROADWAY PLAN

SHEET NO. RD-10

5/6/2007 o:\15240.06\sheet files\roadway design\ce roadway plans\15240_rd_CE10.dgn

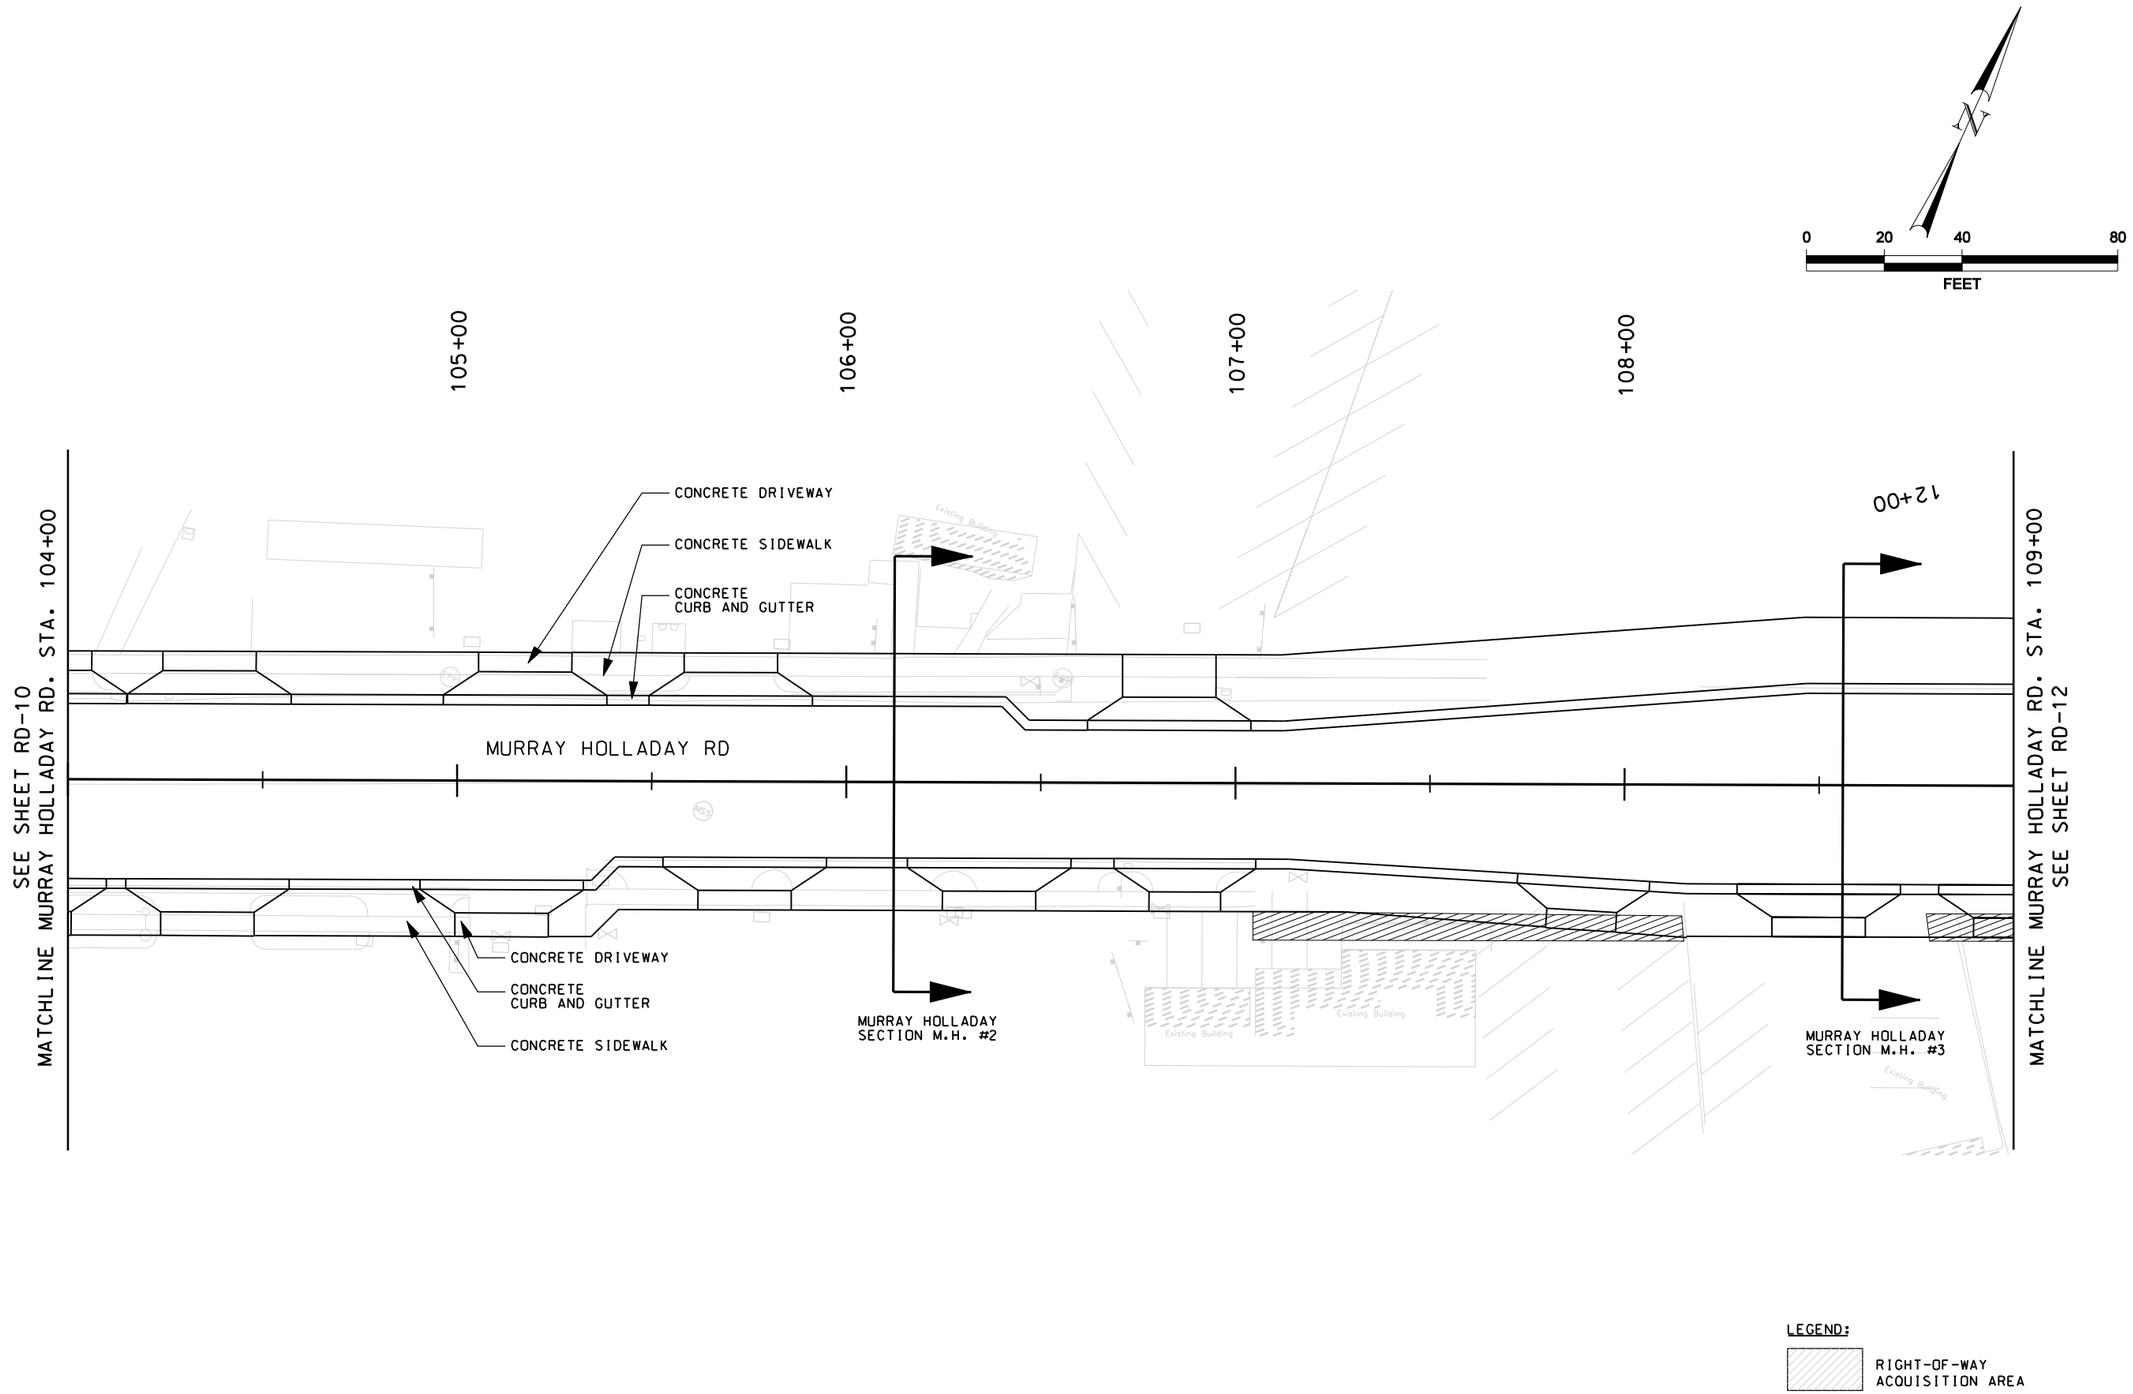

PRELIMINARY
NOT FOR CONSTRUCTION

REVISIONS			
NO.	DATE	APPROVED BY	REMARKS

UTAH DEPARTMENT OF TRANSPORTATION
ROADWAY DESIGN

DRAWN BY
QC CHECKED BY
DATE
APPROVED
PROFESSIONAL ENGINEER

PROJECT: HOLLADAY VILLAGE
PROJECT NUMBER: STP-HPP-LC35(157)E
ROADWAY PLAN
SHEET NO. RD-11

5/6/2007 o:\15240.06\sheet files\roadway design\ce roadway plans\15240_rd_CEI.dgn

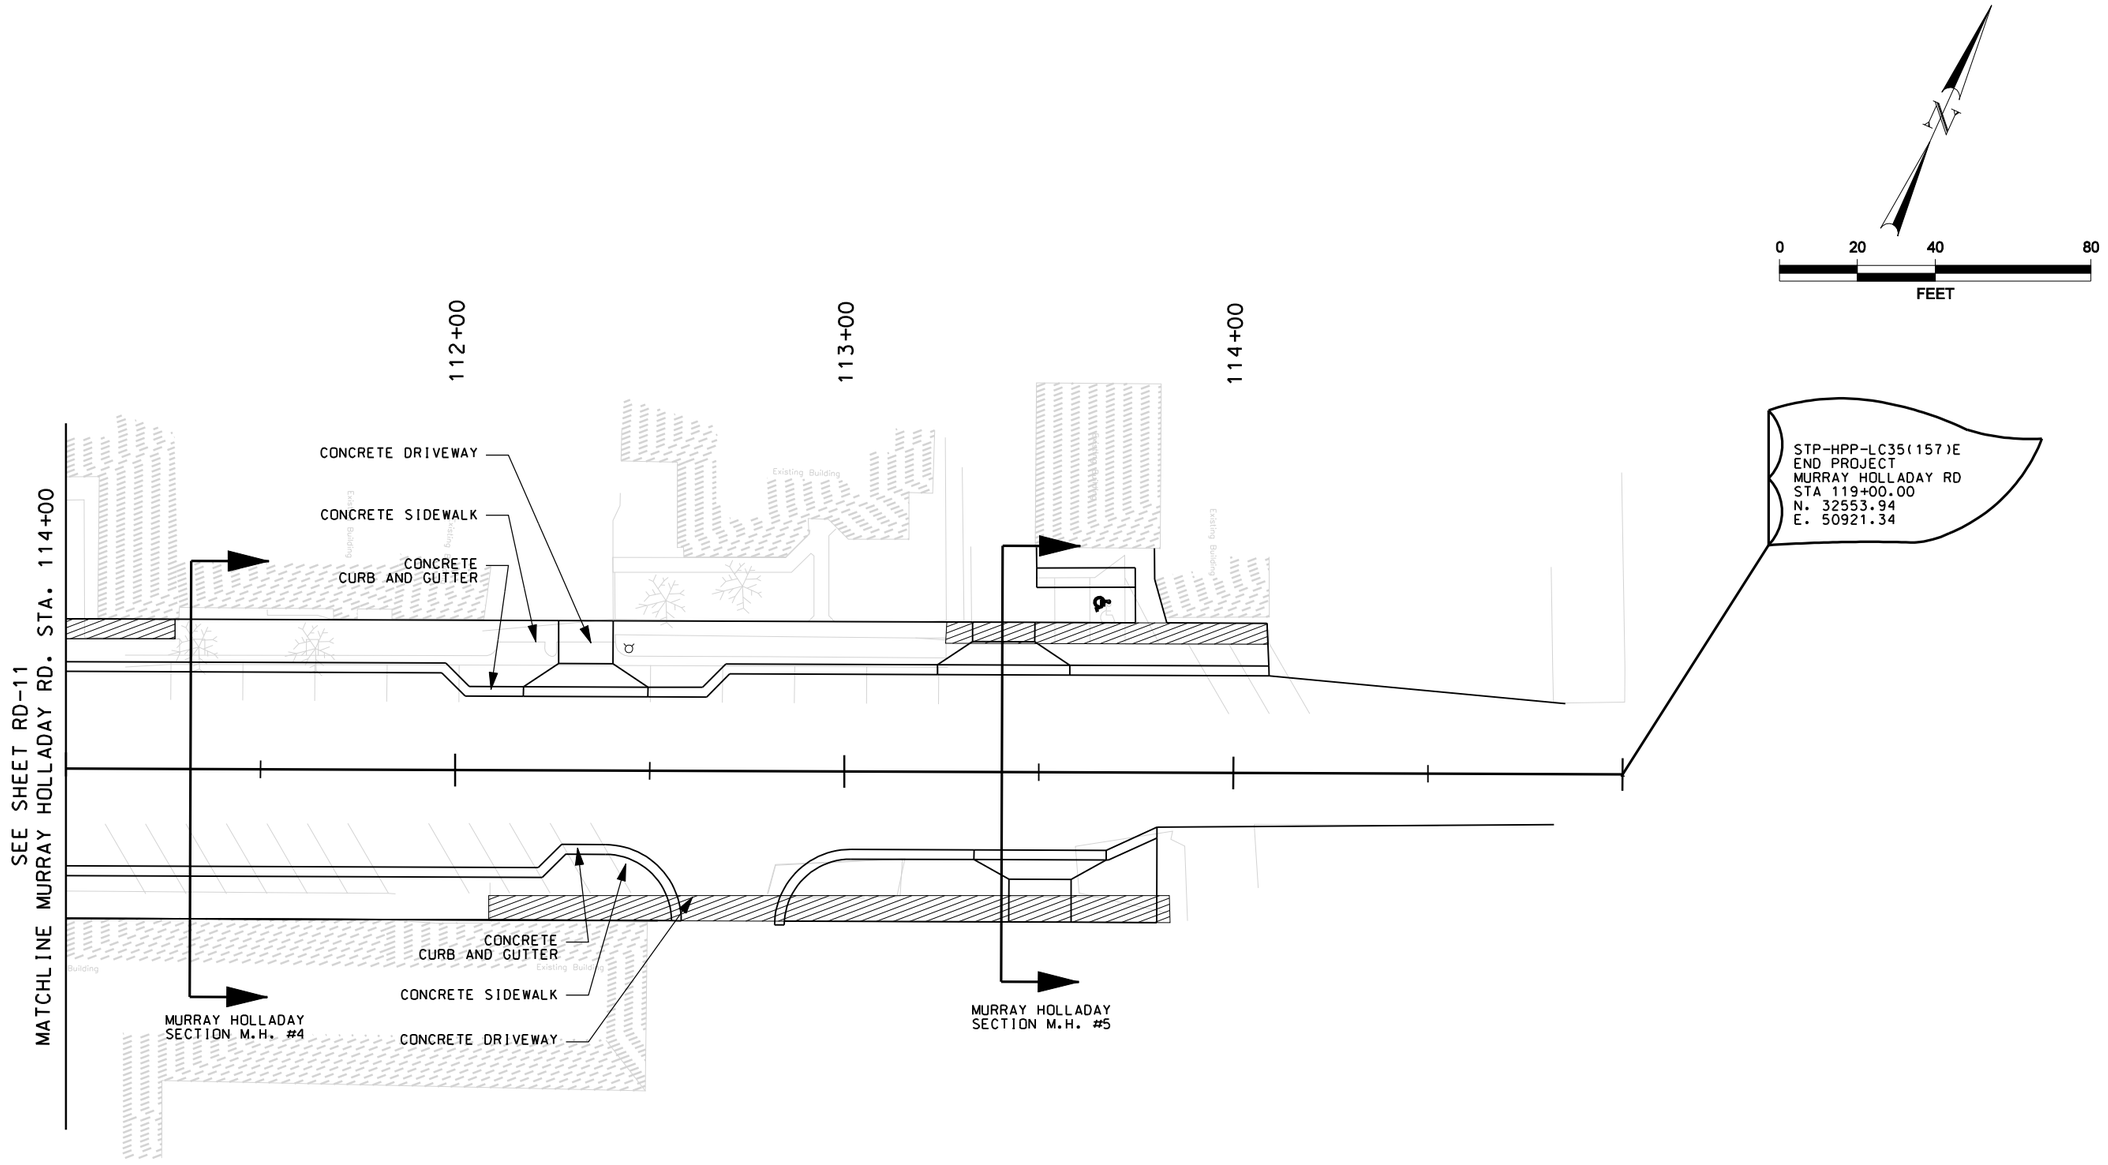

LEGEND:

RIGHT-OF-WAY ACQUISITION AREA

PRELIMINARY
NOT FOR CONSTRUCTION

REVISIONS

NO.	DATE	APPROVED BY	REMARKS

UTAH DEPARTMENT OF TRANSPORTATION
ROADWAY DESIGN

DRAWN BY
QC CHECKED BY
DATE
APPROVED
PROFESSIONAL ENGINEER

PROJECT: HOLLADAY VILLAGE
PROJECT NUMBER: STP-HPP-LC35(157)E
ROADWAY PLAN

SHEET NO. RD-12

6/6/2007 a:\5290.06\sheet_files\roadway_design\ce roadway plans\5290_rd_CE12.dgn

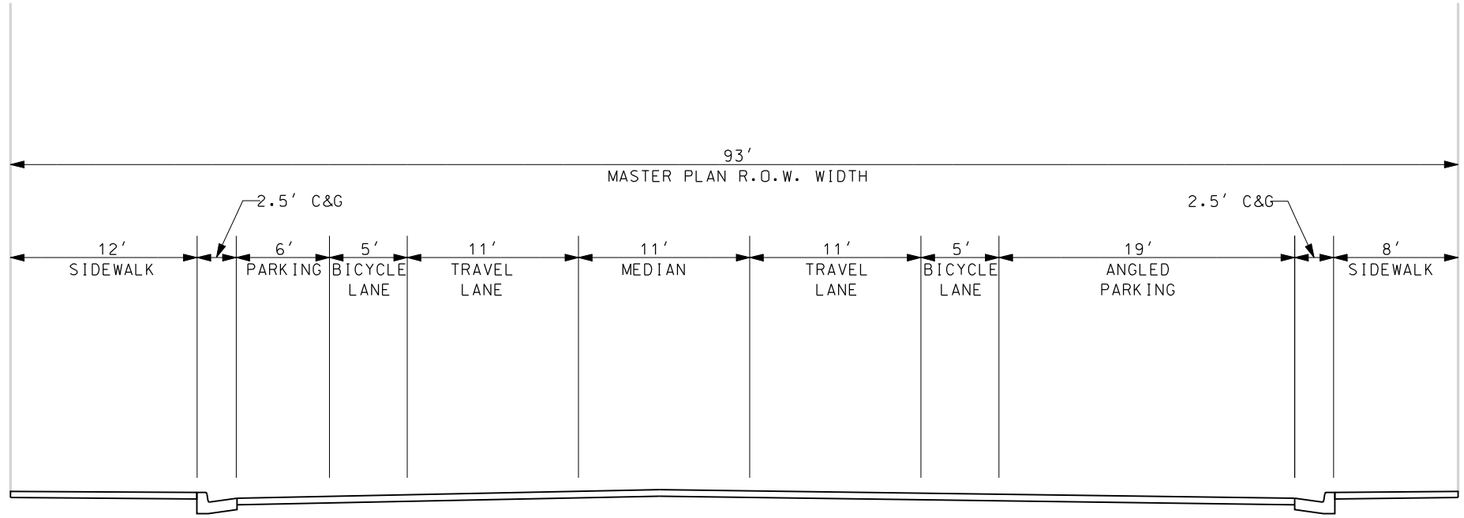

HOLLADAY BLVD.
CROSS SECTION H.B. #1

SOUTH OF MURRAY HOLLADAY ROAD

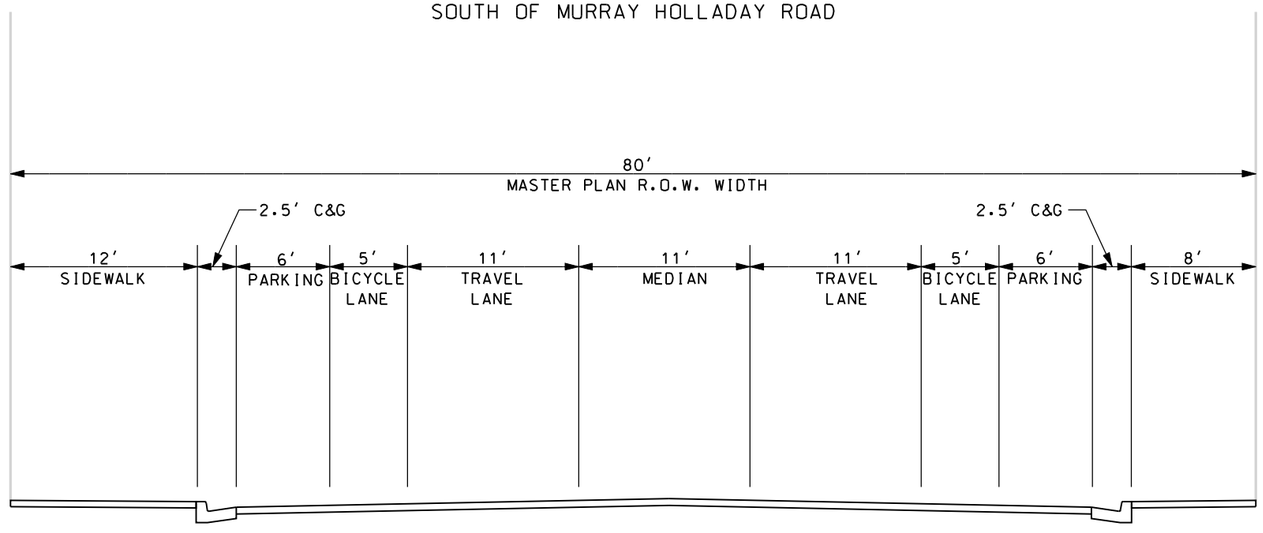

HOLLADAY BLVD.
CROSS SECTION H.B. #2

SOUTH OF MURRAY HOLLADAY ROAD

PRELIMINARY
NOT FOR CONSTRUCTION

REVISIONS

NO.	DATE	APPROVED BY	REMARKS

UTAH DEPARTMENT OF TRANSPORTATION
ROADWAY DESIGN

DRAWN BY
QC CHECKED BY
DATE
APPROVED
PROFESSIONAL ENGINEER

PROJECT: HOLLADAY VILLAGE
PROJECT NUMBER: STP-HPP-LC35(157)E
TYPICAL SECTIONS

SHEET NO. TS-01

6/6/2007 a:\5290.06\sheet.files\Typical.Sections\CE Typical Sections\5290_ts-CE01.dgn

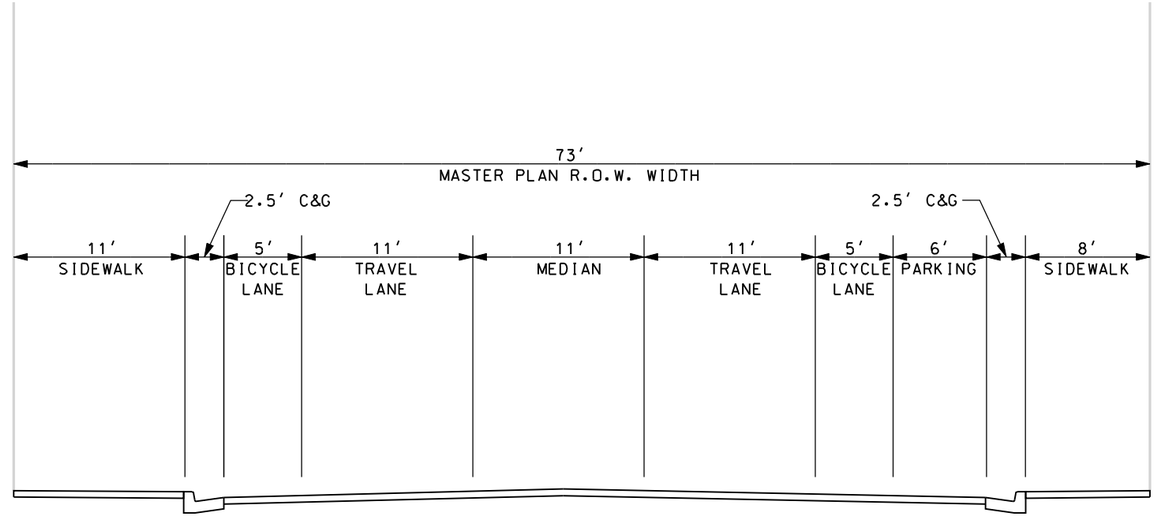

HOLLADAY BLVD.
CROSS SECTION H.B. #3

SOUTH OF MURRAY HOLLADAY ROAD

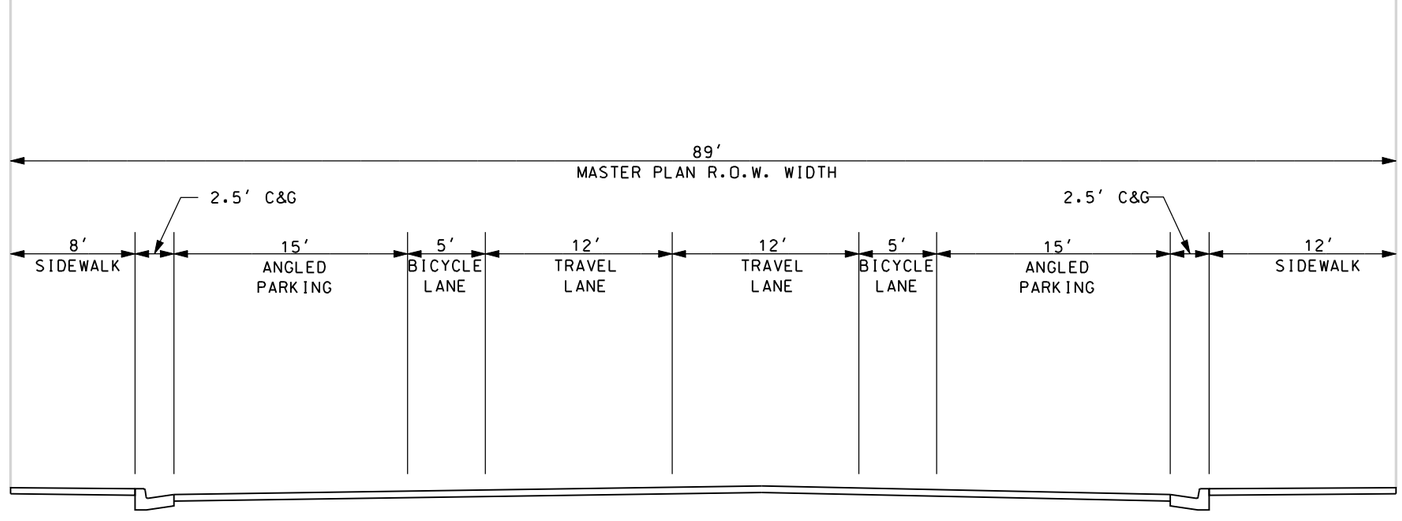

HOLLADAY BLVD
CROSS SECTION H.B. #4

NORTH OF LANEY

PRELIMINARY
NOT FOR CONSTRUCTION

REVISIONS

NO.	DATE	APPROVED BY	REMARKS

UTAH DEPARTMENT OF TRANSPORTATION
ROADWAY DESIGN

DRAWN BY
QC CHECKED BY
DATE
APPROVED
PROFESSIONAL ENGINEER

PROJECT: HOLLADAY VILLAGE
PROJECT NUMBER: STP-HPP-LC35(157)E
TYPICAL SECTIONS

SHEET NO. TS-02

6/6/2007 o:\5290.06\sheet_files\Typical_Sections\CE Typical Sections\5290_ts-CE02.dgn

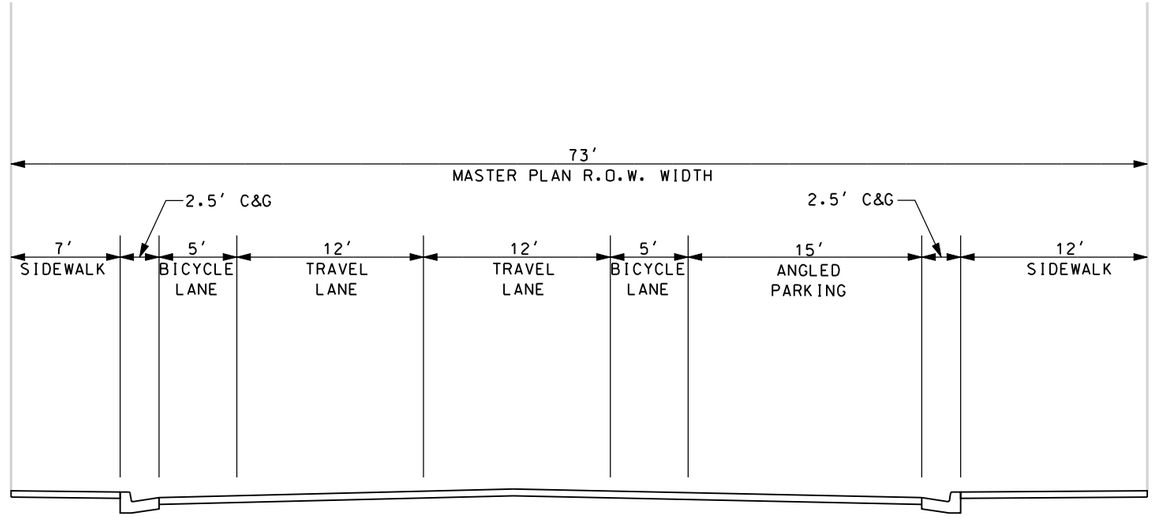

HOLLADAY BLVD
CROSS SECTION H.B. #5

NORTH OF LANEY

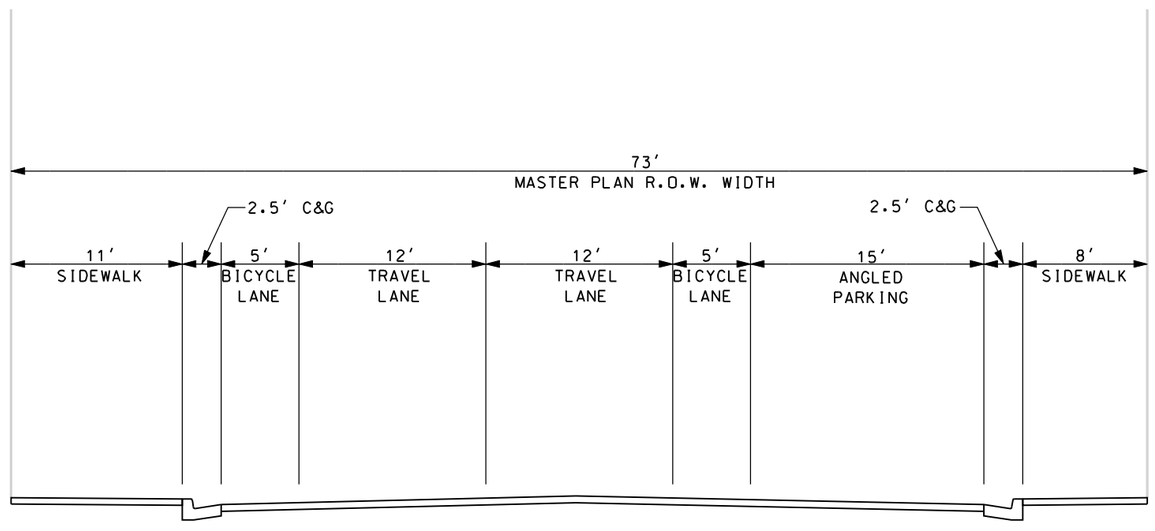

HOLLADAY BLVD
CROSS SECTION H.B. #6

NORTH OF LANEY

PRELIMINARY
NOT FOR CONSTRUCTION

REVISIONS

NO.	DATE	APPROVED BY	REMARKS

UTAH DEPARTMENT OF TRANSPORTATION
ROADWAY DESIGN

DRAWN BY
QC CHECKED BY
DATE
APPROVED
PROFESSIONAL ENGINEER

PROJECT: HOLLADAY VILLAGE
PROJECT NUMBER: STP-HPP-LC35(157)E
TYPICAL SECTIONS

SHEET NO. TS-03

6/6/2007 o:\5290.06\sheet_files\Typical_Sections\CE Typical Sections\5290_ts-CE03.dgn

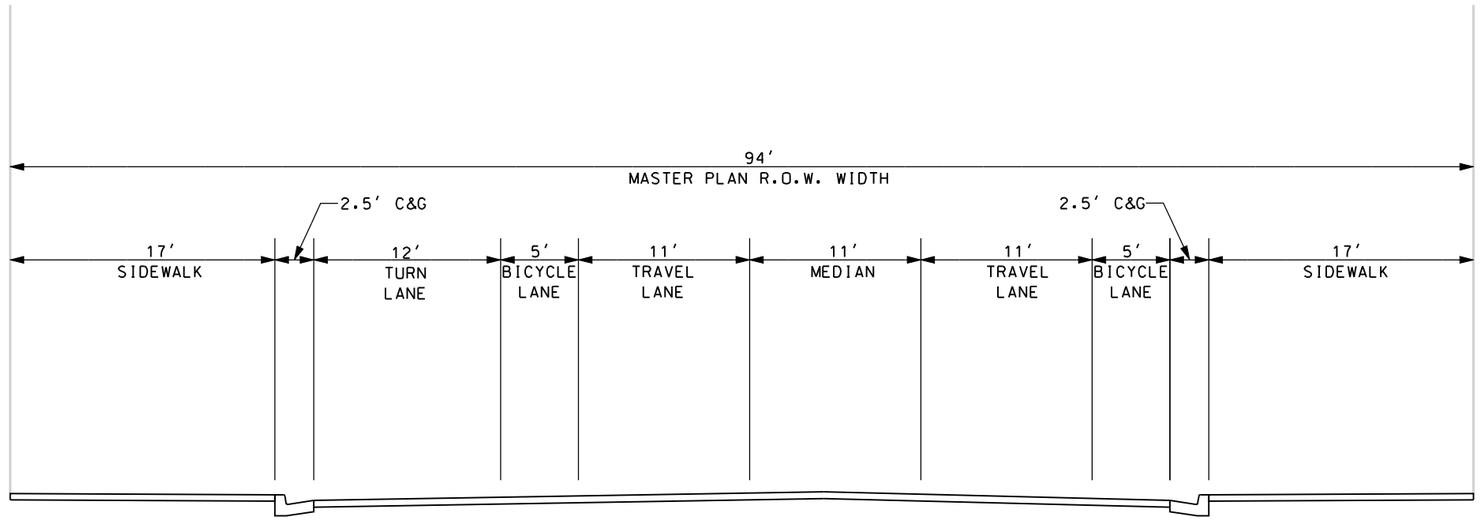

2300 EAST
CROSS SECTION 2300 #1

ALT AT CITY HALL

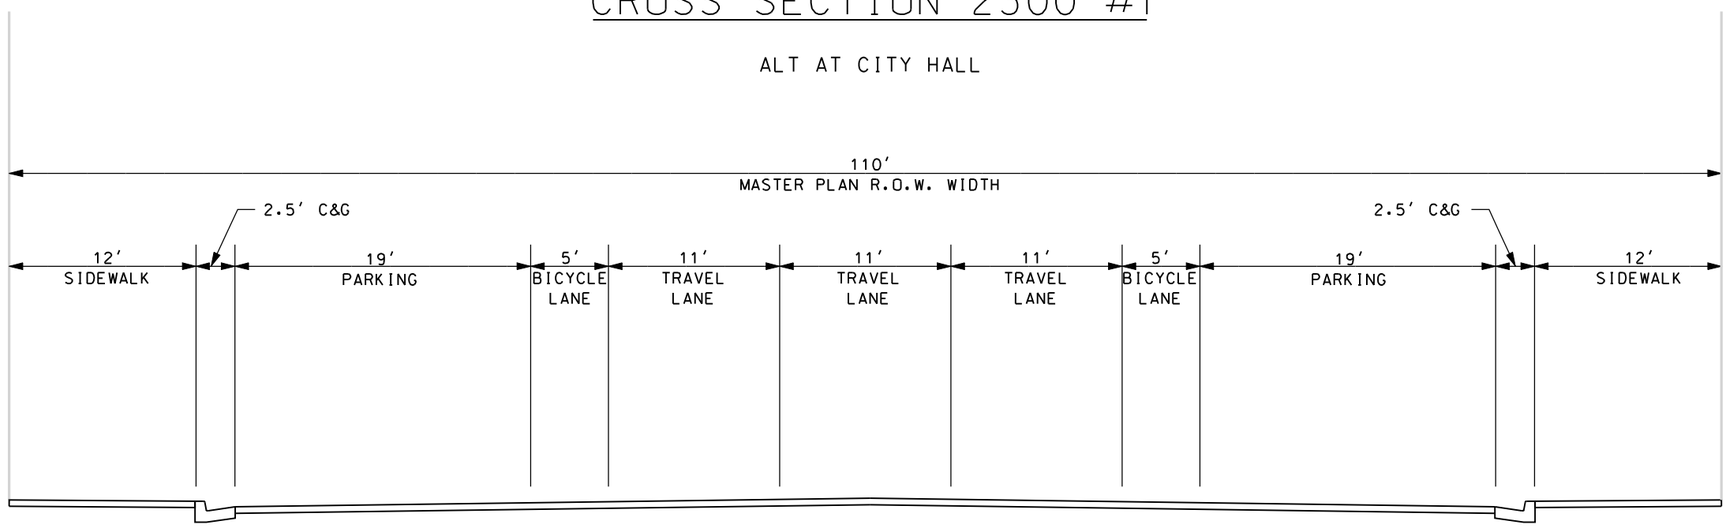

2300 EAST
CROSS SECTION 2300 #2

NORTH OF MURRAY HOLLADAY ROAD TO LANEY AVE.

REVISIONS

NO.	DATE	APPROVED BY	REMARKS

UTAH DEPARTMENT OF TRANSPORTATION
ROADWAY DESIGN

DRAWN BY
QC CHECKED BY
DATE
APPROVED
PROFESSIONAL ENGINEER

HOLLADAY VILLAGE

PROJECT
PROJECT NUMBER
STP-HPP-LC35(157)E

TYPICAL SECTIONS

SHEET NO. TS-04

6/6/2007 ot\5240.08\sheet-files\Typical Sections\CE Typical Sections\5240.ts-CE04.dgn

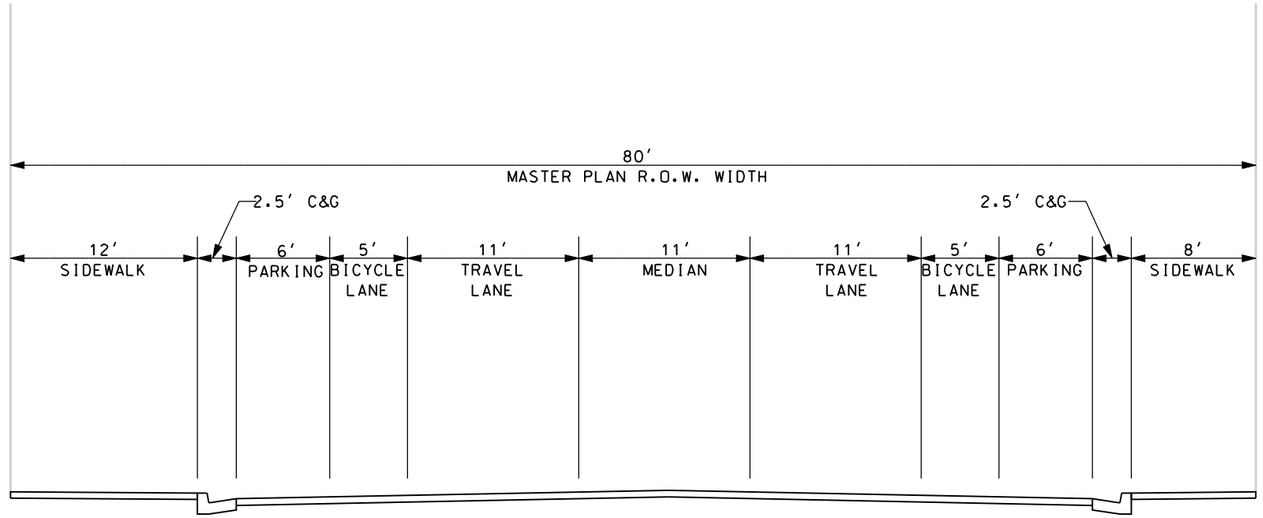

2300 EAST
CROSS SECTION 2300 #3

NORTH OF LANEY AVE.

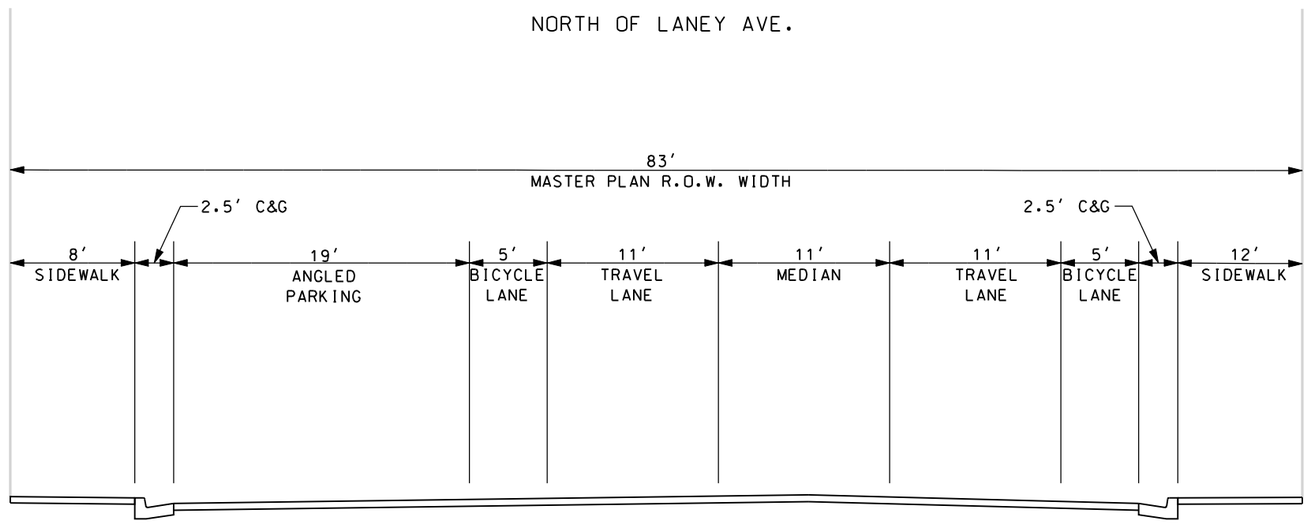

2300 EAST
CROSS SECTION 2300 #4

W/ BIKES (ULTIMATE)

PRELIMINARY
NOT FOR CONSTRUCTION

REVISIONS

NO.	DATE	APPROVED BY	REMARKS

UTAH DEPARTMENT OF TRANSPORTATION
ROADWAY DESIGN

DRAWN BY
QC CHECKED BY
DATE
APPROVED
PROFESSIONAL ENGINEER

PROJECT: HOLLADAY VILLAGE
PROJECT NUMBER: STP-HPP-LC35(157)E
TYPICAL SECTIONS

SHEET NO. TS-05

6/6/2007 o:\5290.06\sheet.files\Typical.Sections\CE Typical Sections\5290.ts-CE05.dgn

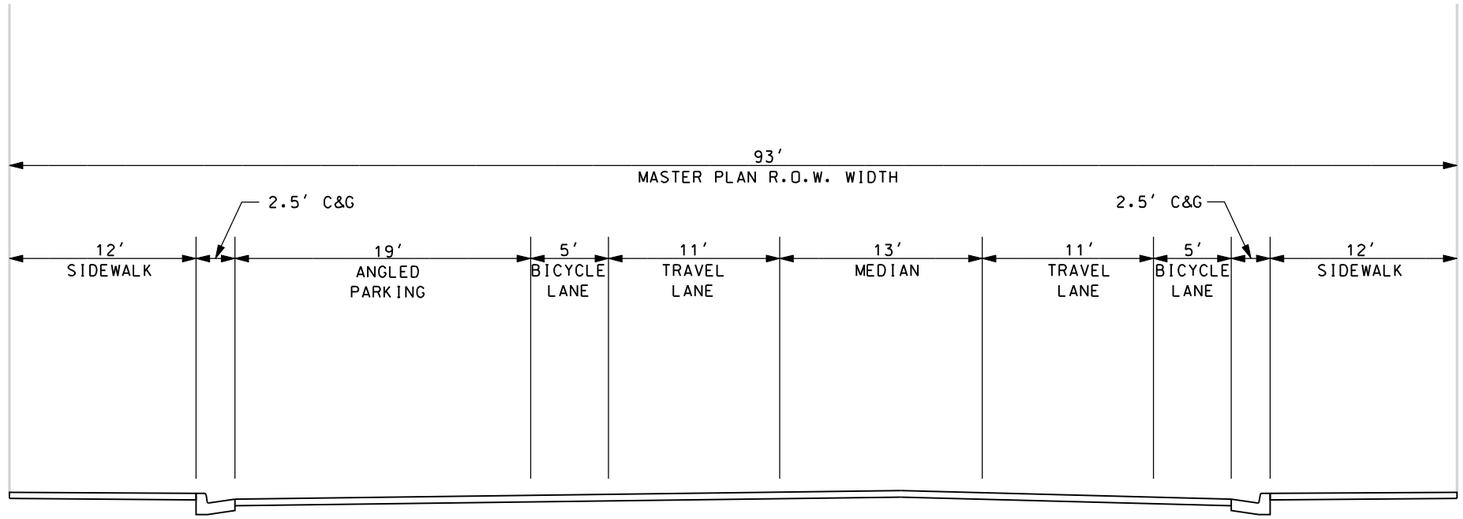

LANEY AVE
CROSS SECTION LANEY #1

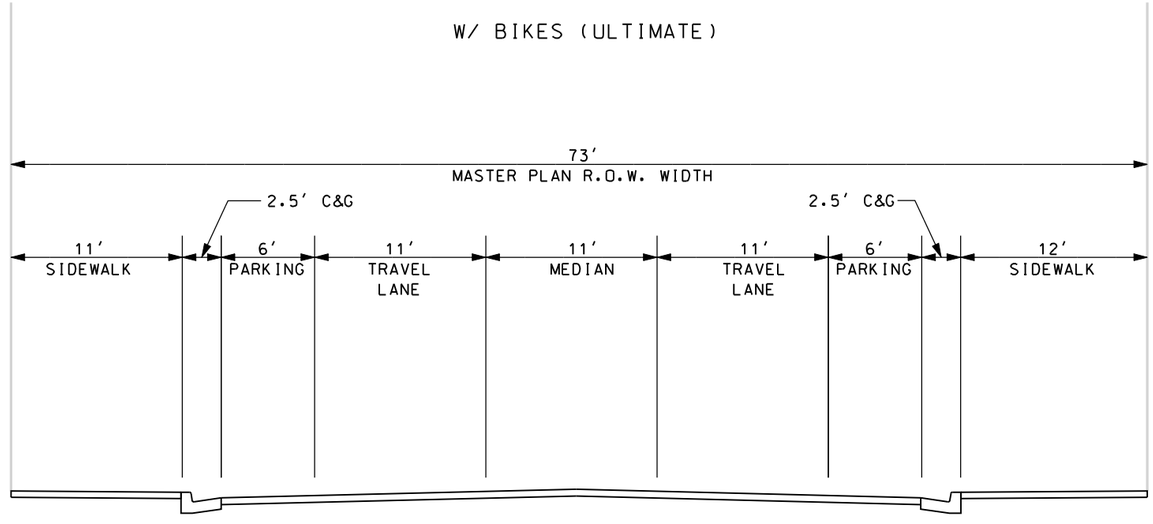

MURRAY HOLLADAY RD.
CROSS SECTION M.H. #1

2225 EAST TO WEST OF HOLLADAY BLVD

PRELIMINARY
NOT FOR CONSTRUCTION

REVISIONS

NO.	DATE	APPROVED BY	REMARKS

UTAH DEPARTMENT OF TRANSPORTATION
ROADWAY DESIGN

DRAWN BY
QC CHECKED BY
DATE
APPROVED
PROFESSIONAL ENGINEER

PROJECT: HOLLADAY VILLAGE
PROJECT NUMBER: STP-HPP-LC35(157)E
TYPICAL SECTIONS

SHEET NO. TS-06

6/6/2007 o:\5290.06\sheet_files\Typical_Sections\CE Typical Sections\5290_ts-CE06.dgn

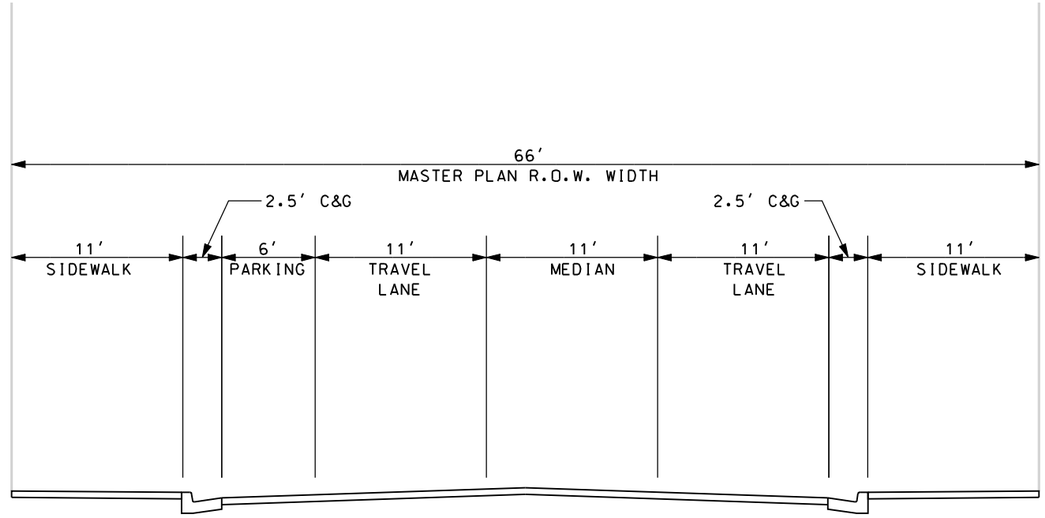

MURRAY HOLLADAY RD.
CROSS SECTION M.H. #2

2225 EAST TO WEST OF HOLLADAY BLVD

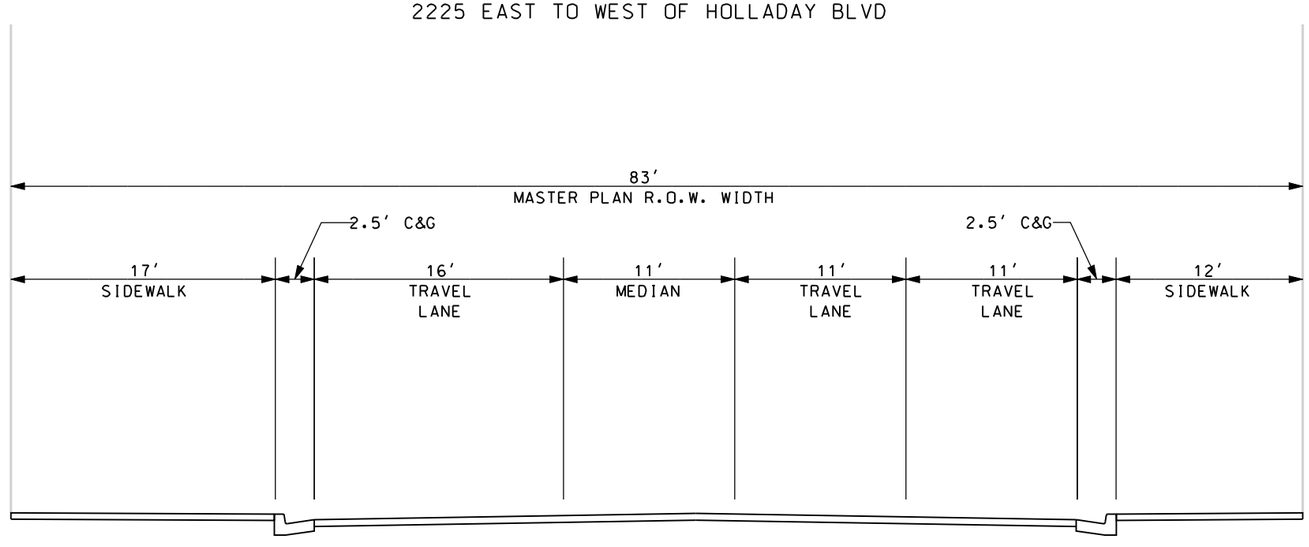

MURRAY HOLLADAY RD.
CROSS SECTION M.H. #3

2225 EAST TO WEST OF HOLLADAY BLVD

PRELIMINARY
NOT FOR CONSTRUCTION

REVISIONS

NO.	DATE	APPROVED BY	REMARKS

UTAH DEPARTMENT OF TRANSPORTATION
ROADWAY DESIGN

DRAWN BY
QC CHECKED BY
DATE
APPROVED
PROFESSIONAL ENGINEER

PROJECT: HOLLADAY VILLAGE
PROJECT NUMBER: STP-HPP-LC35(157)E
TYPICAL SECTIONS

SHEET NO. TS-07

6/6/2007 a:\5290.06\sheet_files\Typical_Sections\CE Typical Sections\5290_ts-CE07.dgn

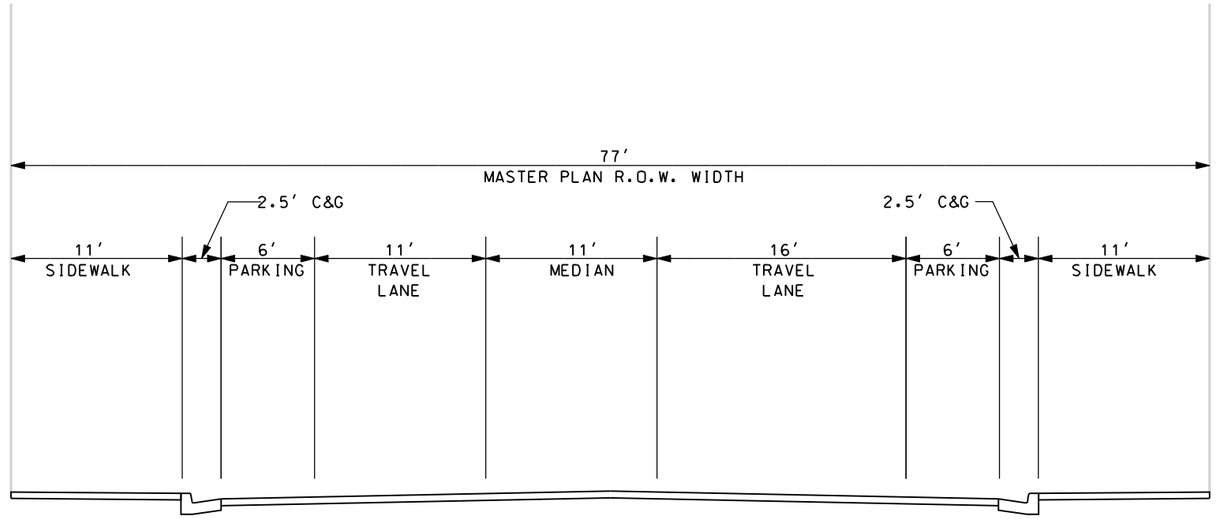

MURRAY HOLLADAY RD.
CROSS SECTION M.H. #4

2225 EAST TO WEST OF HOLLADAY BLVD

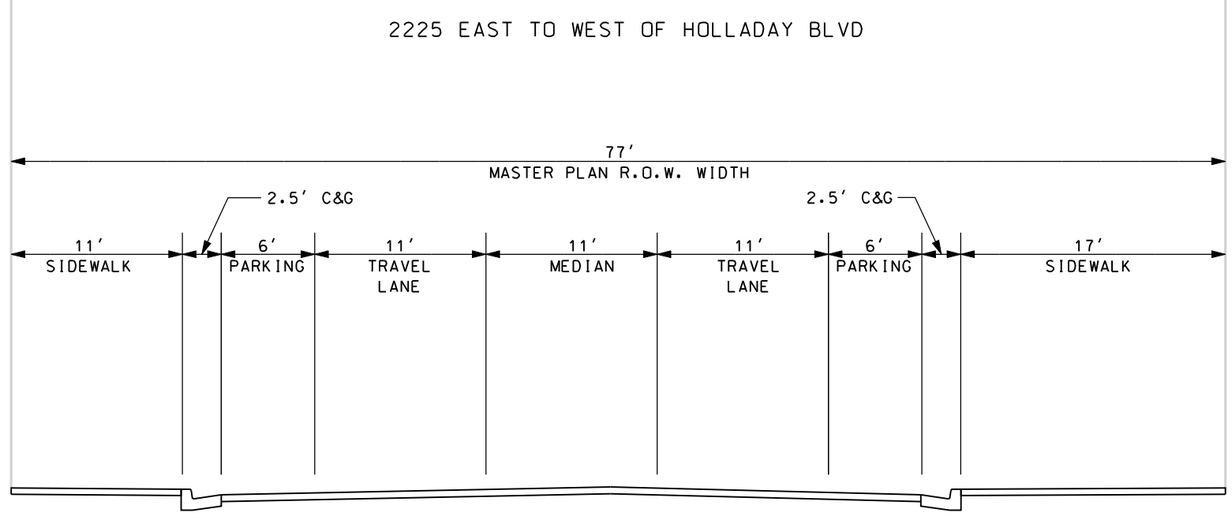

MURRAY HOLLADAY RD.
CROSS SECTION M.H. #5

2225 EAST TO WEST OF HOLLADAY BLVD

PRELIMINARY
NOT FOR CONSTRUCTION

REVISIONS

NO.	DATE	APPROVED BY	REMARKS

UTAH DEPARTMENT OF TRANSPORTATION
ROADWAY DESIGN

DRAWN BY
QC CHECKED BY
DATE
APPROVED
PROFESSIONAL ENGINEER

PROJECT: HOLLADAY VILLAGE
PROJECT NUMBER: STP-HPP-LC35(157)E
TYPICAL SECTIONS

SHEET NO. TS-08

6/6/2007 o:\5290.06\sheet_files\Typical_Sections\CE Typical Sections\5290_ts-CE08.dgn