EAST BRIDGE SECTION

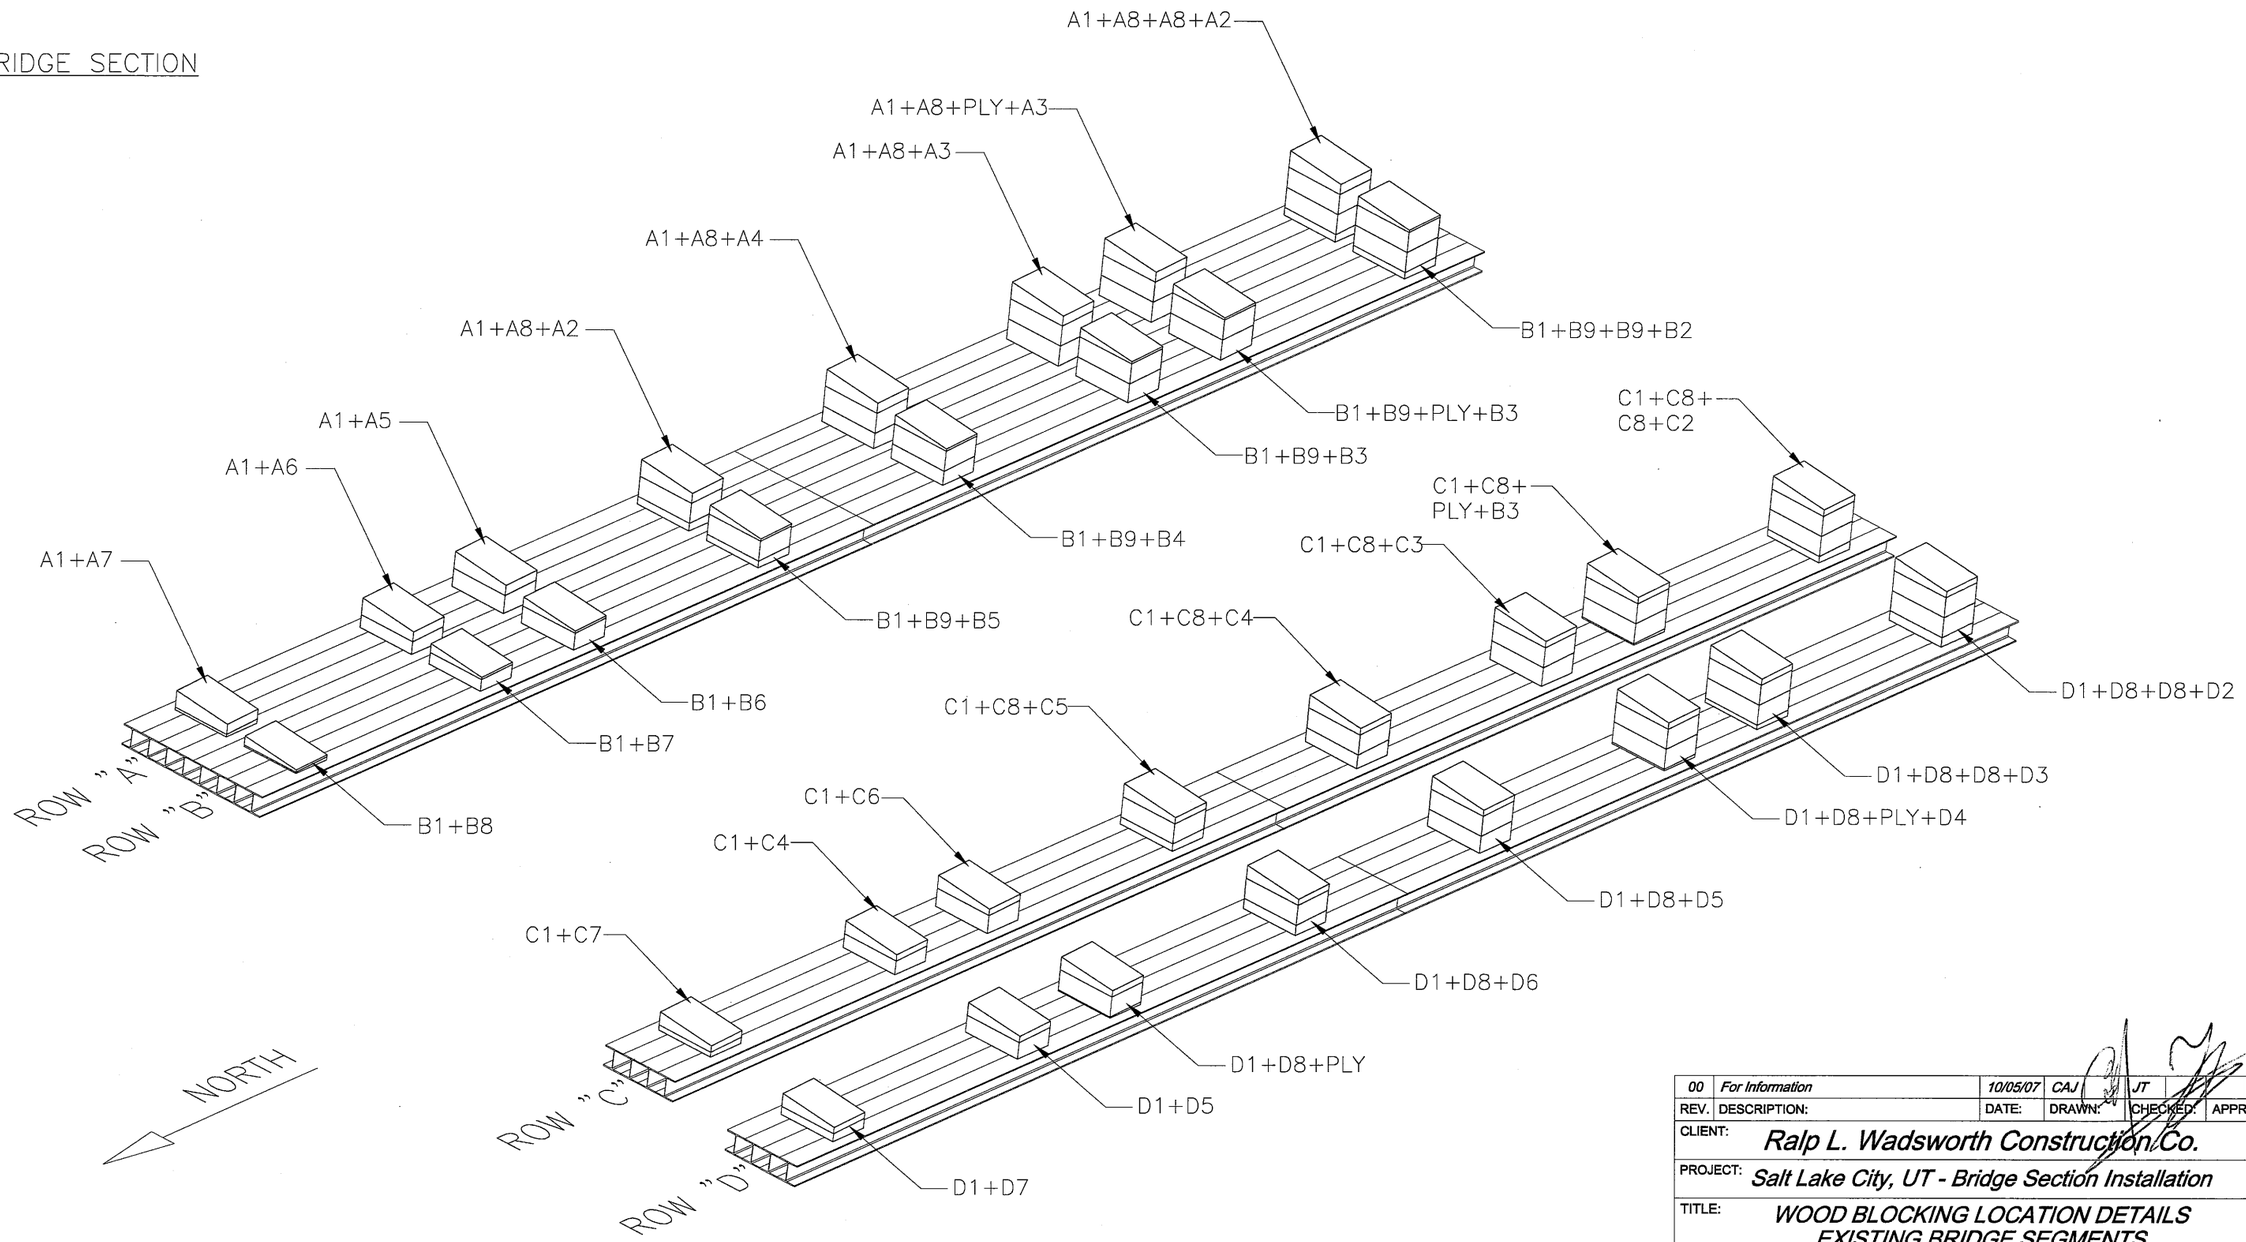

REV.	DESCRIPTION:	DATE:	DRAWN:	CHECKED:	APPROVED:
00	For Information	10/05/07	CAJ	JT	

CLIENT: *Ralp L. Wadsworth Construction Co.*

PROJECT: *Salt Lake City, UT - Bridge Section Installation*

TITLE: *WOOD BLOCKING LOCATION DETAILS EXISTING BRIDGE SEGMENTS*

VAN SEUMEREN GROUP
MAMMOET

MAMMOET USA
20525 FM 521, Rosharon, TX 77583
Tel. +1 (281) 369-2200 / Fax. +1 (281) 369-2178
www.mammoet.com

THIS PUBLICATION REMAINS THE PROPERTY OF THE PUBLISHER AND SHALL BE TREATED AS CONFIDENTIAL, UNLESS CONTRACTUALLY SPECIFIED OTHERWISE. NO PART OF IT MAY BE REPRODUCED, STORED IN A RETRIEVAL SYSTEM OR TRANSMITTED IN ANY FORM OR BY ANY MEANS, WITHOUT THE PRIOR WRITTEN PERMISSION OF THE PUBLISHER.
©2000 MAMMOET [CQSP-02-01-01]

SCALE:	SIZE:	DRAWING NUMBER					
NTS	B	PROJECT No:	SUB:	DOC:	PART:	SHT.	REV.
SAP No: 7000028125		0010024194	P038	D	G06	1/2	00

WEST BRIDGE SECTION

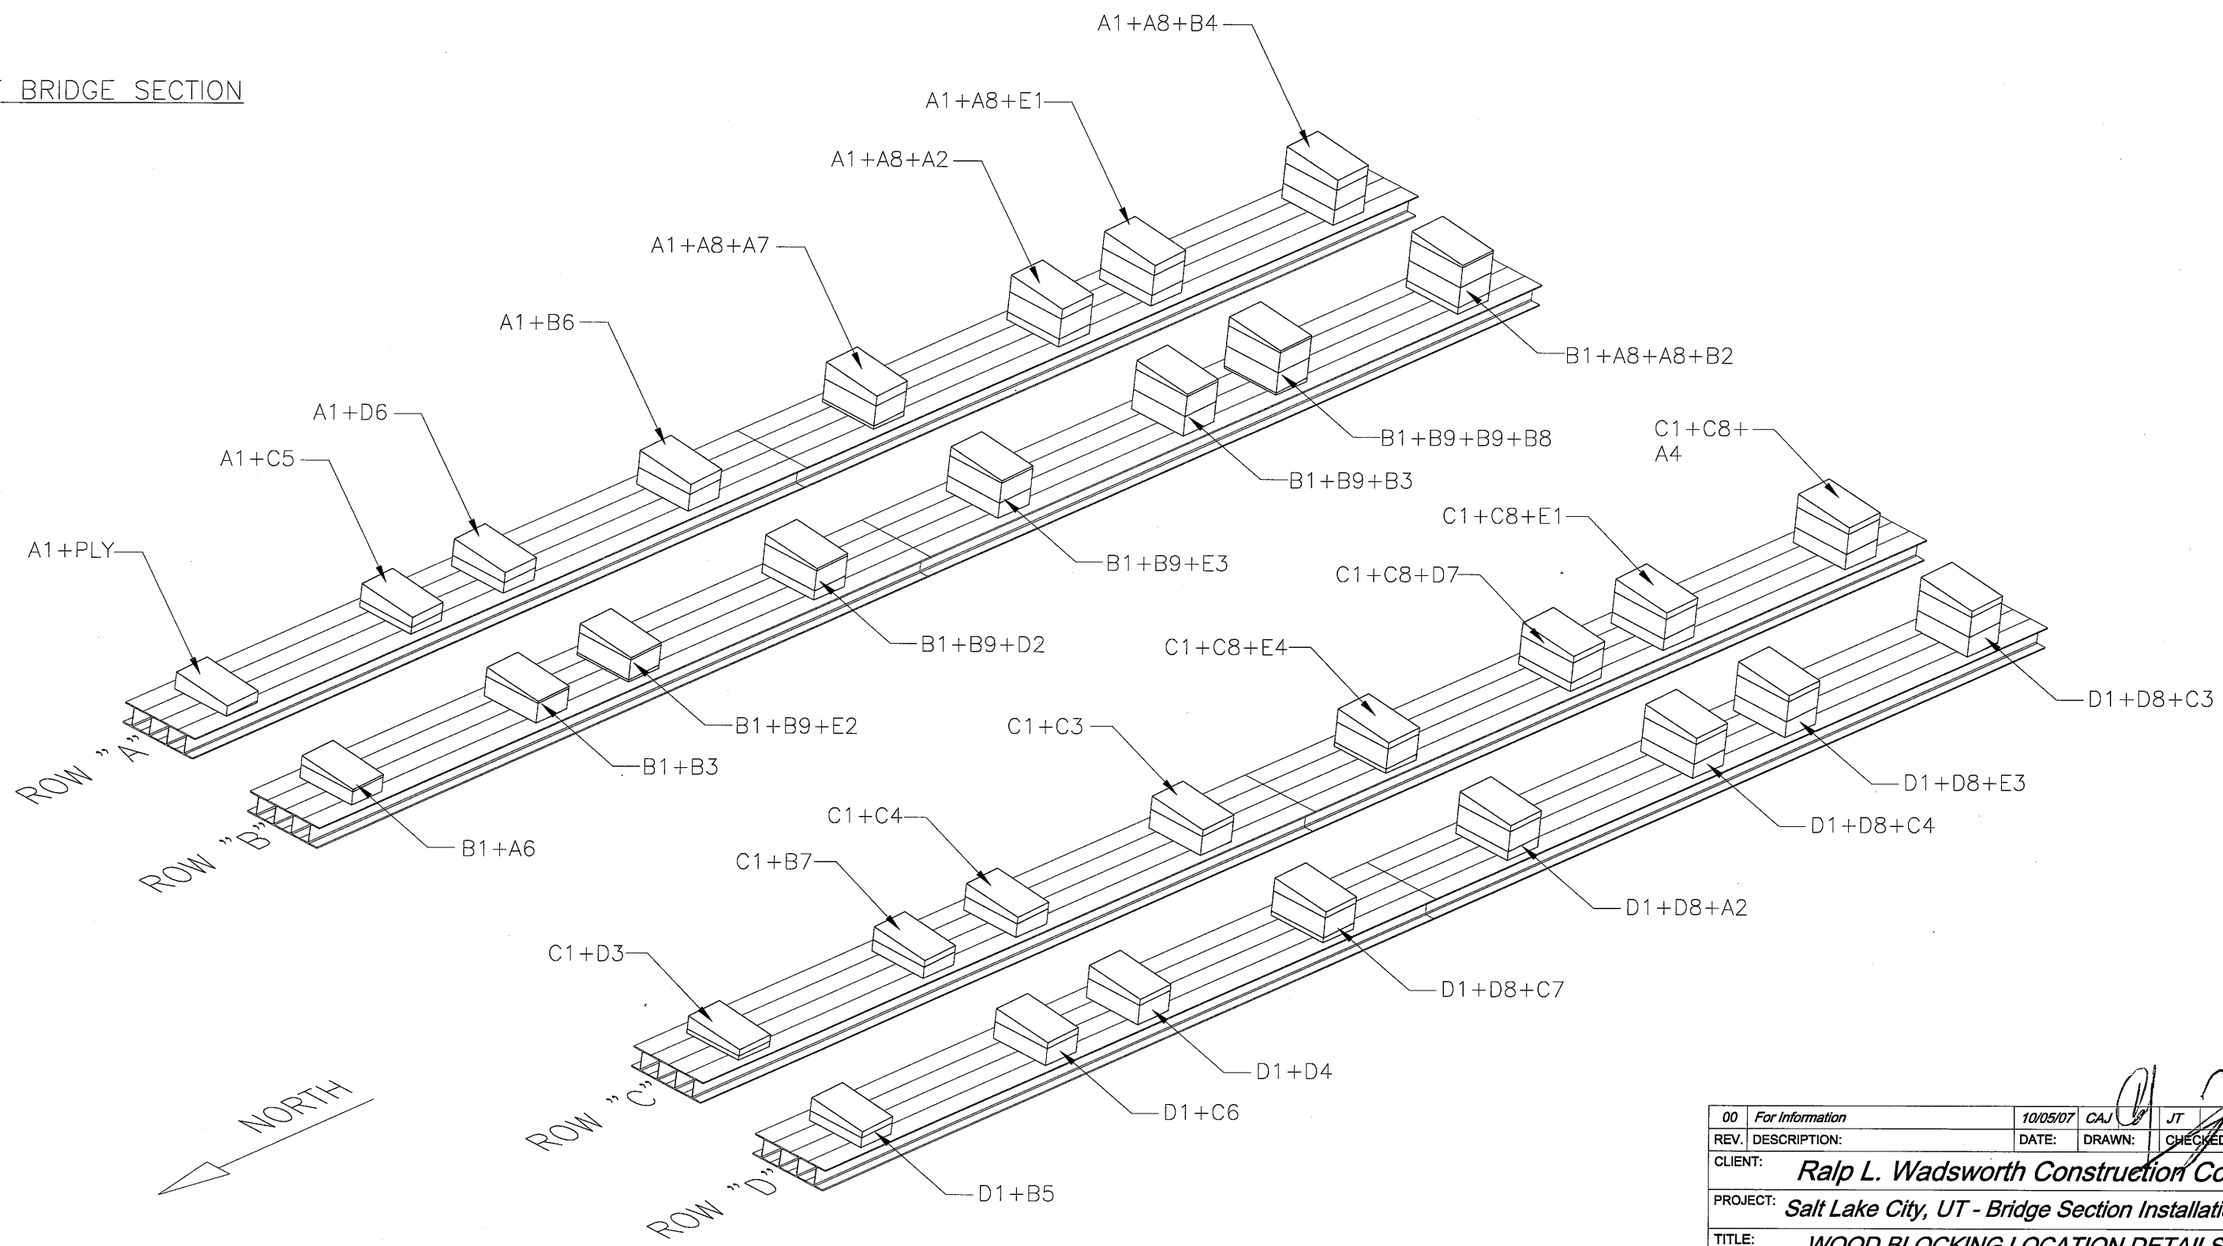

REV.	DESCRIPTION:	DATE:	DRAWN:	CHECKED:	APPROVED:
00	For Information	10/05/07	CAJ	JT	

CLIENT: *Ralp L. Wadsworth Construction Co.*

PROJECT: *Salt Lake City, UT - Bridge Section Installation*

TITLE: *WOOD BLOCKING LOCATION DETAILS EXISTING BRIDGE SEGMENTS*

VAN SEUMEREN GROUP
MAMMOET
MAMMOET USA
20525 FM 521, Rosharon, TX 77583
Tel. +1 (281) 369-2200 / Fax. +1 (281) 369-2178
www.mammoet.com

THIS PUBLICATION REMAINS THE PROPERTY OF THE PUBLISHER AND SHALL BE TREATED AS CONFIDENTIAL, UNLESS CONTRACTUALLY SPECIFIED OTHERWISE. NO PART OF IT MAY BE REPRODUCED, STORED IN A RETRIEVAL SYSTEM OR TRANSMITTED IN ANY FORM OR BY ANY MEANS, WITHOUT THE PRIOR WRITTEN PERMISSION OF THE PUBLISHER.
©2000 MAMMOET [CQSP-02-01-01]

SCALE: *NTS* SIZE: *B*

DRAWING NUMBER

SAP No:	PROJECT No:	SUB:	DOC:	PART:	SHT.	REV.
7000028125	0010024194 - P038 - D - G06 -				2/2	- 00