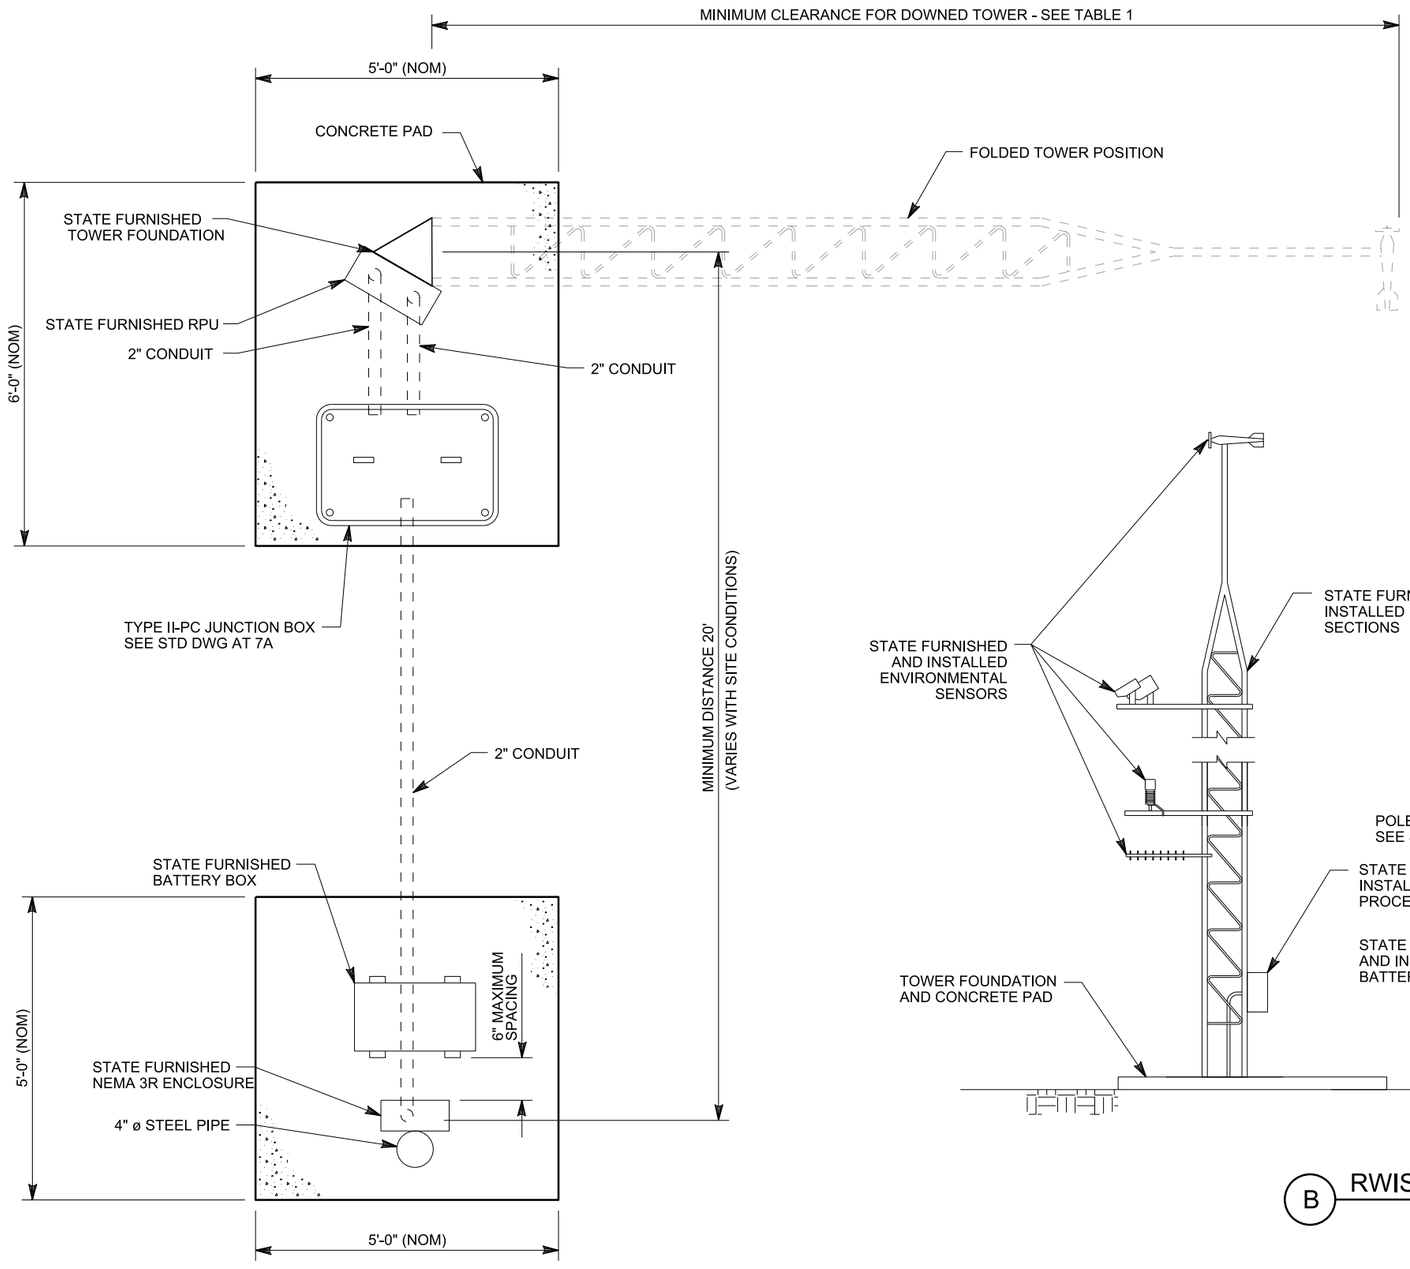

A RWIS SITE LAYOUT (PLAN VIEW)

TABLE 1 - TOWER CLEARENCE	
TOWER TYPE	CLEARANCE
UT 20	25 FEET
GLENNMARTIN	35 FEET

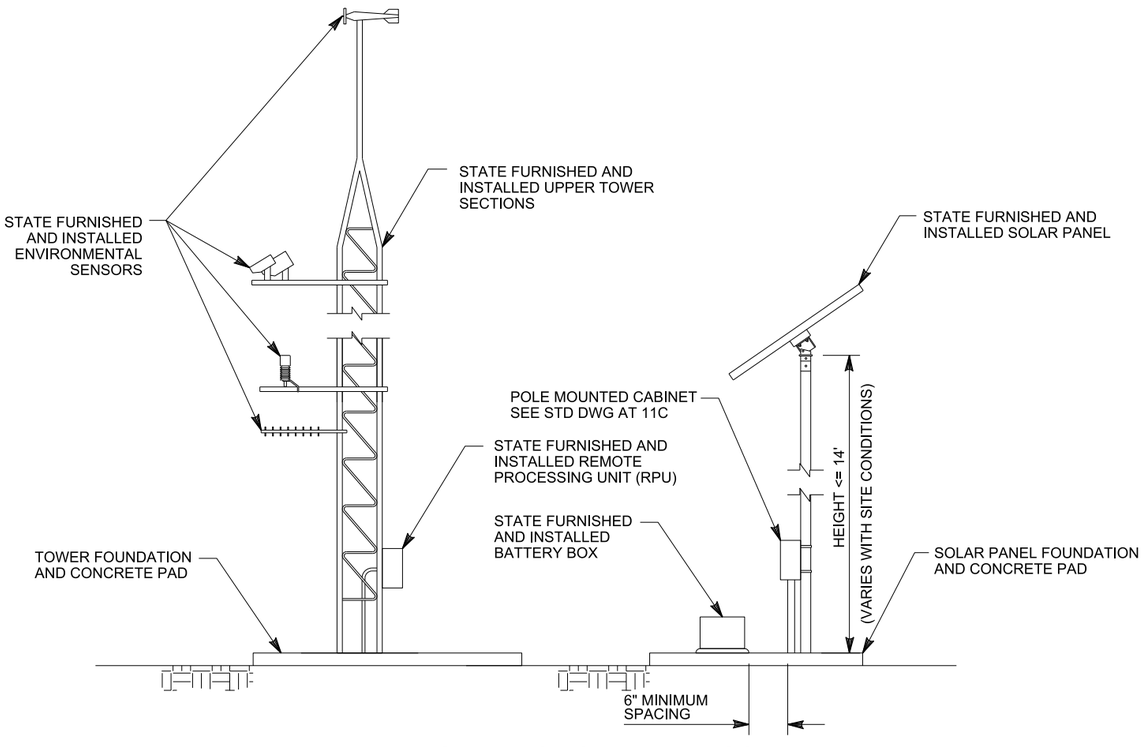

B RWIS TOWER AND SOLAR PANEL (PROFILE VIEW)

NOTES:

1. SITE SURVEY WITH UDOT WEATHER STAFF IS REQUIRED PRIOR TO DETERMINING FINAL SITE CONFIGURATION. CONTACT RESIDENT ENGINEER AT LEAST 5 DAYS IN ADVANCE OF DESIRED SURVEY DATE.
2. INSTALL STATE FURNISHED TOWER THAT CAN BE FOLDED OVER AND IS ACCESSIBLE FOR SERVICE.
3. ALL PARTS OF THE FOLDED TOWER MUST BE OUTSIDE THE HIGHWAY CLEAR ZONE.
4. PAD DIMENSIONS ARE NOMINAL. SEE PLANS FOR SPECIFIC SITE VARIATIONS.

SUPPLEMENTAL DRAWING

REVISIONS

NO.	DATE	APPR.	REMARKS
1	10/31/13	MAA	REVISED ENTIRE DRAWING BASED ON CURRENT DEPARTMENT PRACTICE.

UTAH DEPARTMENT OF TRANSPORTATION
STANDARD DRAWINGS FOR ROAD AND BRIDGE CONSTRUCTION
SALT LAKE CITY, UTAH

RECOMMENDED FOR APPROVAL — OCT.31.2013 DATE
CHAIRMAN STANDARDS COMMITTEE APPROVED — OCT.31.2013 DATE
DEPUTY DIRECTOR

RWIS SITE AND FOUNDATION DETAILS
STANDARD DRAWING TITLE

STD. DWG. NO.
AT 15

DGN File:L:\Standard_Drawings\Imperial\2012Approved_Supplemental_Issues\Sup7Approved\AT15.dgn
20-NOV-2013