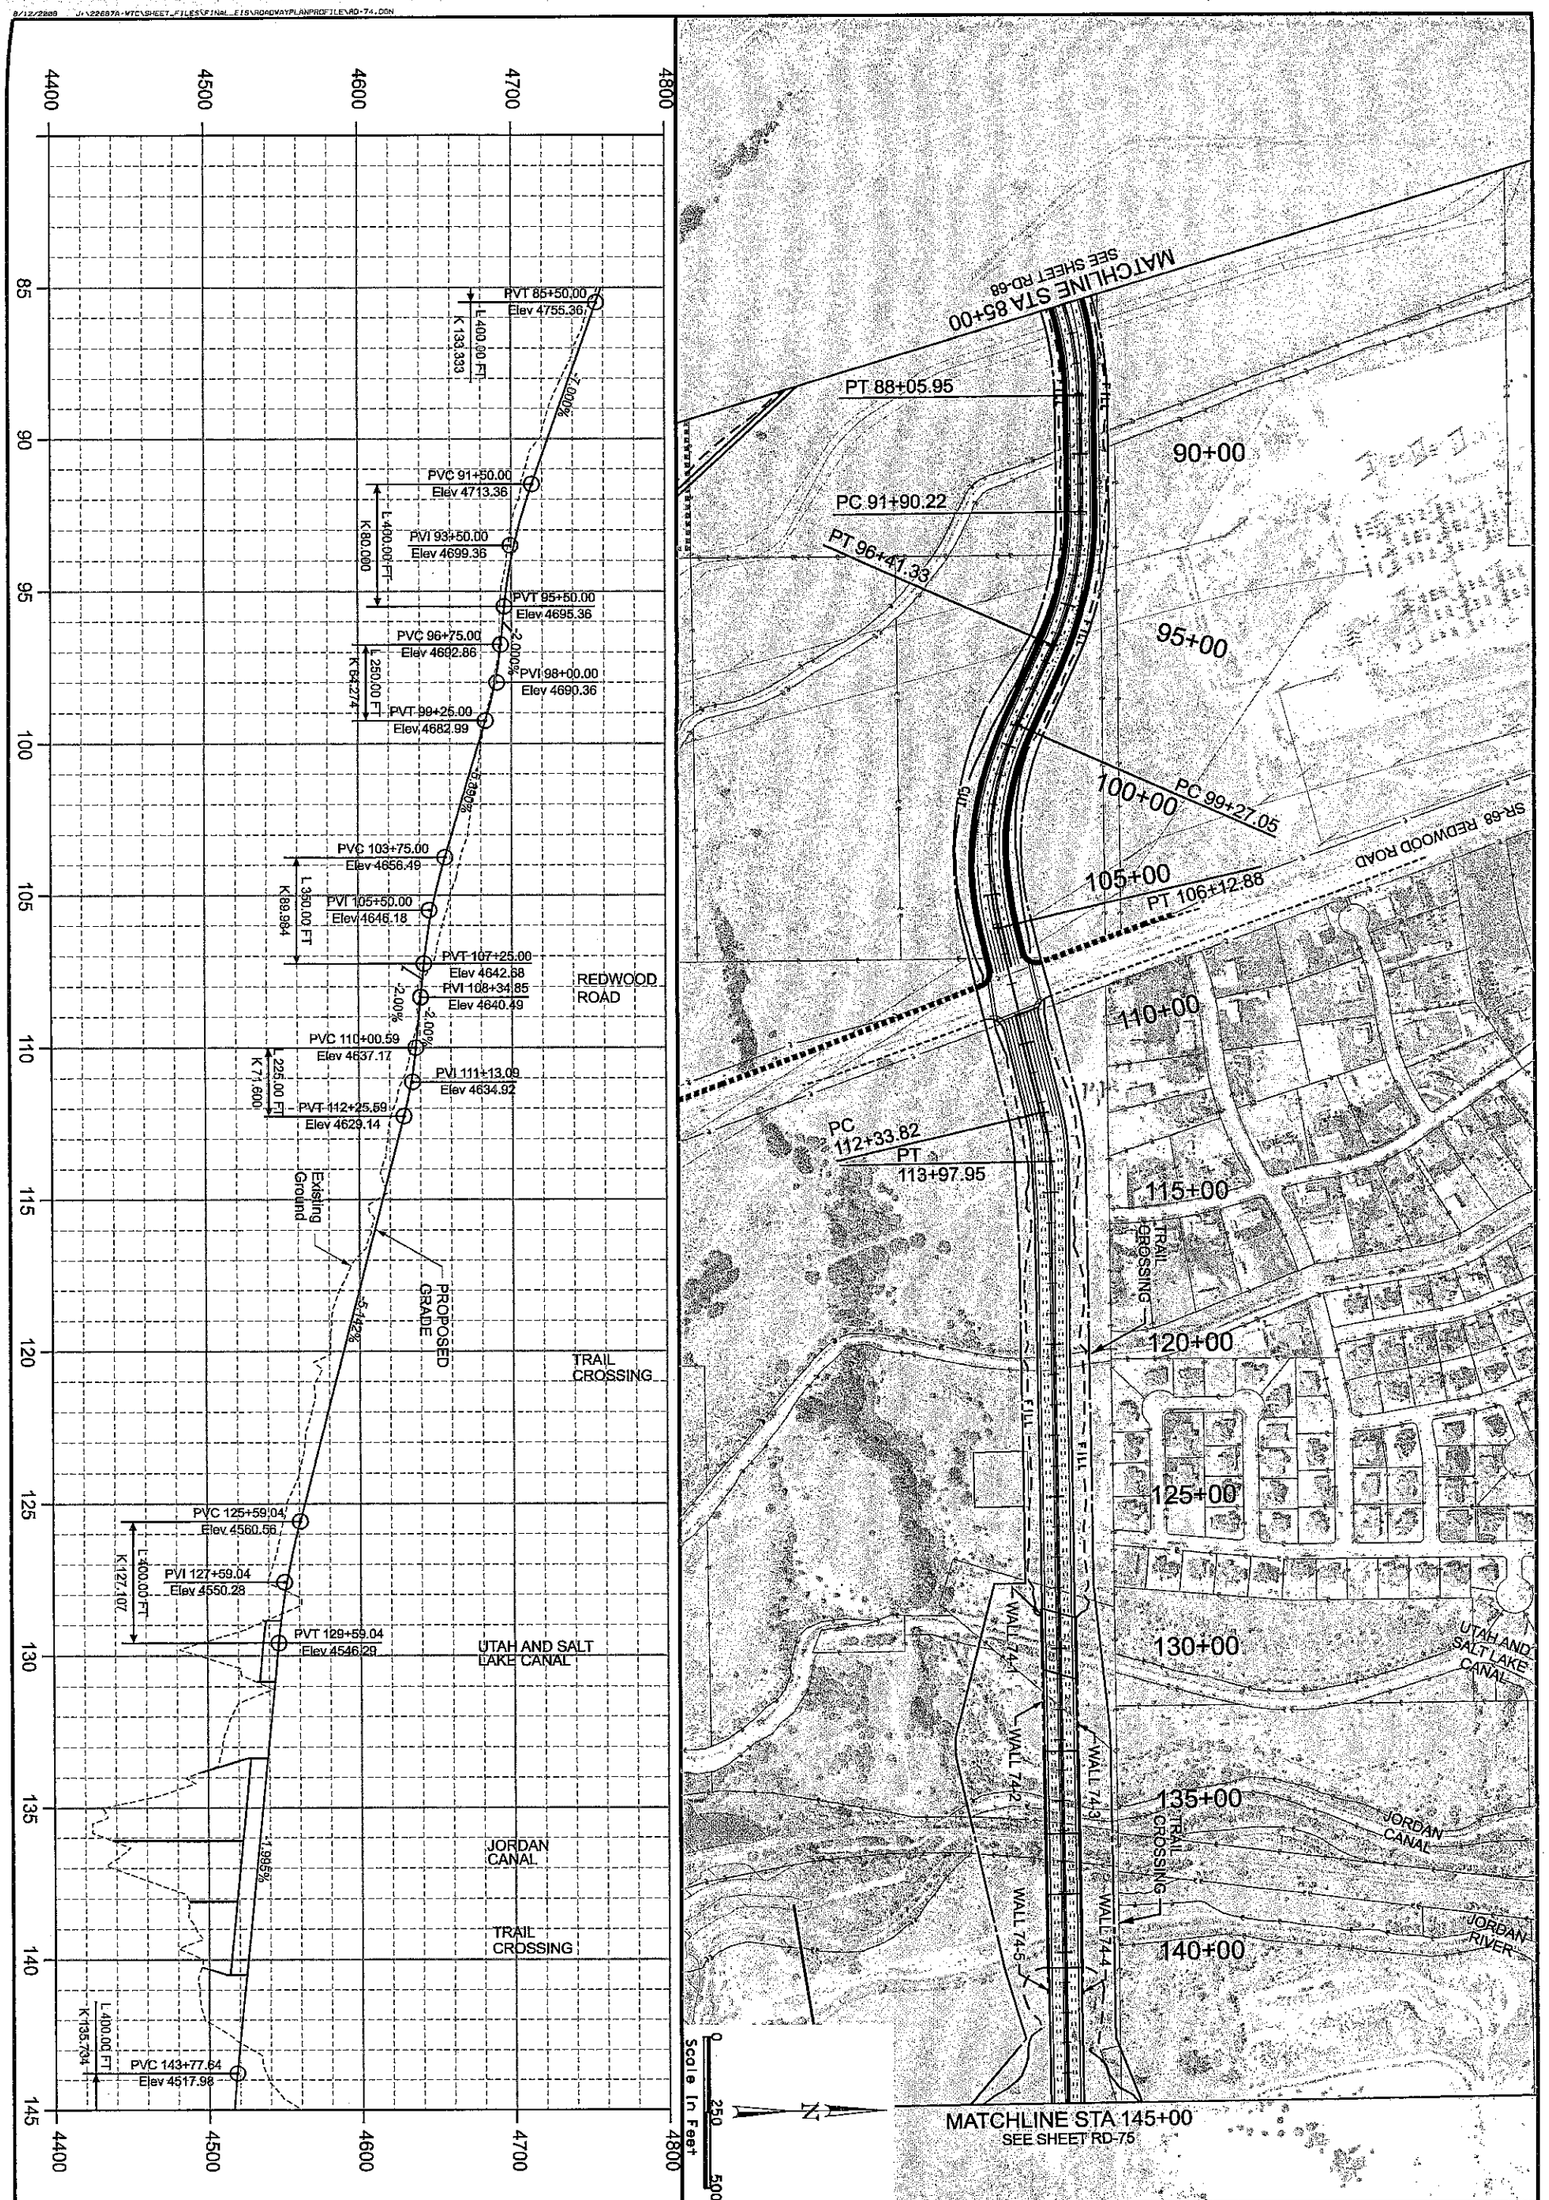

SHEET RD-74 OF 89

MOUNTAIN VIEW CORRIDOR

ARTERIALS ALTERNATIVE

ROADWAY PLAN AND PROFILE

MOUNTAIN VIEW CORRIDOR ENVIRONMENTAL IMPACT STATEMENT

LEGEND

- ROW
- DRAINAGE EASEMENT
- UTILITY RELOCATION EASEMENT
- TRANSIT EASEMENTS
- CENTER RUNNING
- MIXED TRAFFIC
- EOP
- CUT — CUT LINE
- FILL — FILL LINE
- WETLANDS
- ℄ — PROPERTY LINE
- CITY BOUNDARY

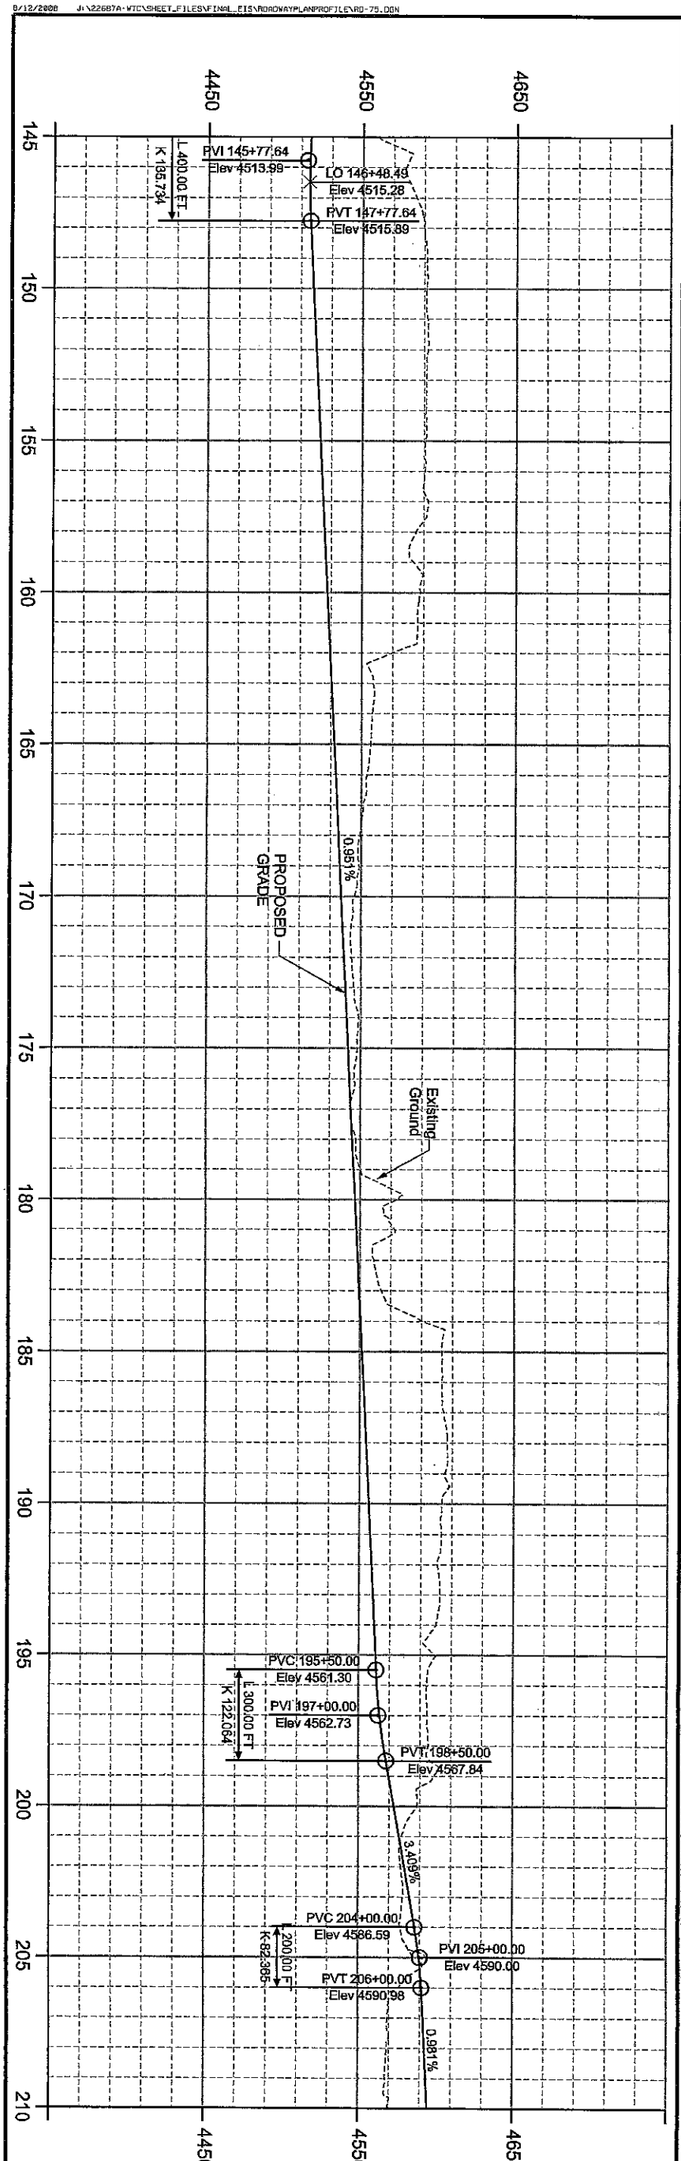

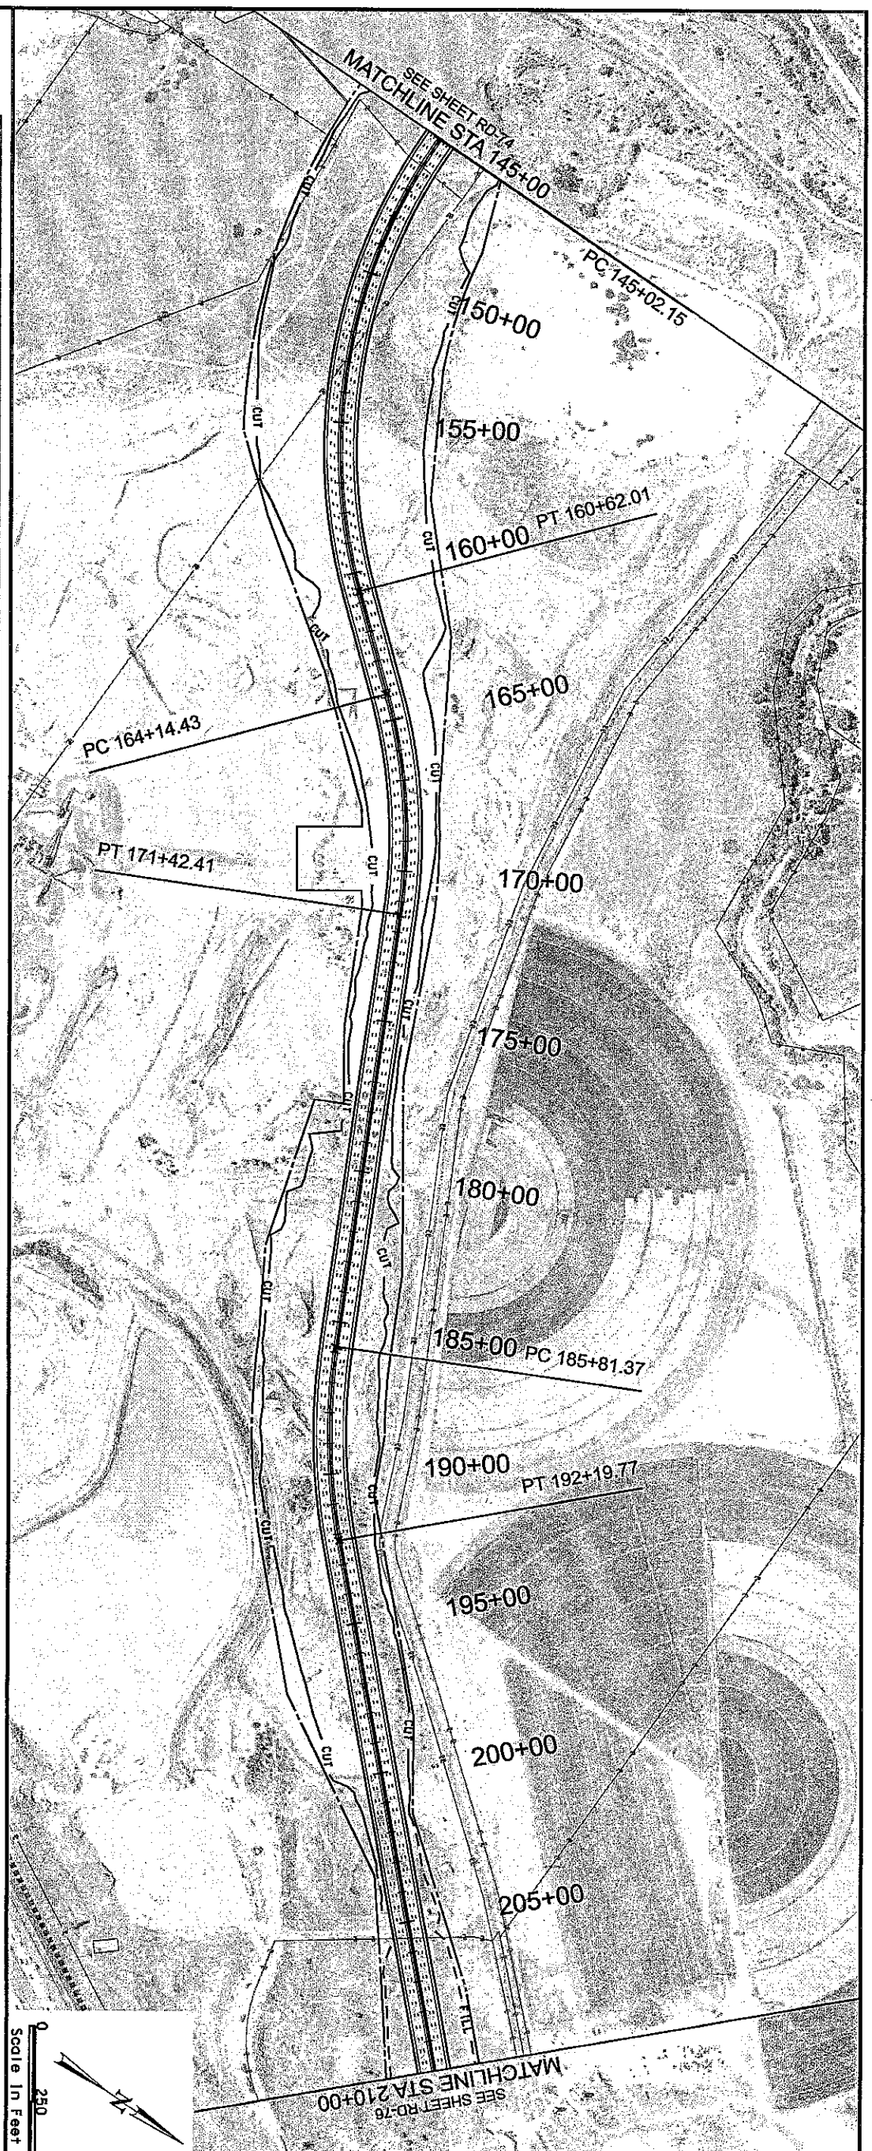

MOUNTAIN VIEW CORRIDOR

ARTERIALS ALTERNATIVE

ROADWAY PLAN AND PROFILE

MOUNTAIN VIEW CORRIDOR ENVIRONMENTAL IMPACT STATEMENT

LEGEND

- ROW
- DRAINAGE EASEMENT
- UTILITY RELOCATION EASEMENT
- TRANSIT EASEMENTS
- CENTER RUNNING MIXED TRAFFIC
- EOP
- CUT — CUT LINE
- FILL — FILL LINE
- WETLANDS
- ℄ — PROPERTY LINE CITY BOUNDARY

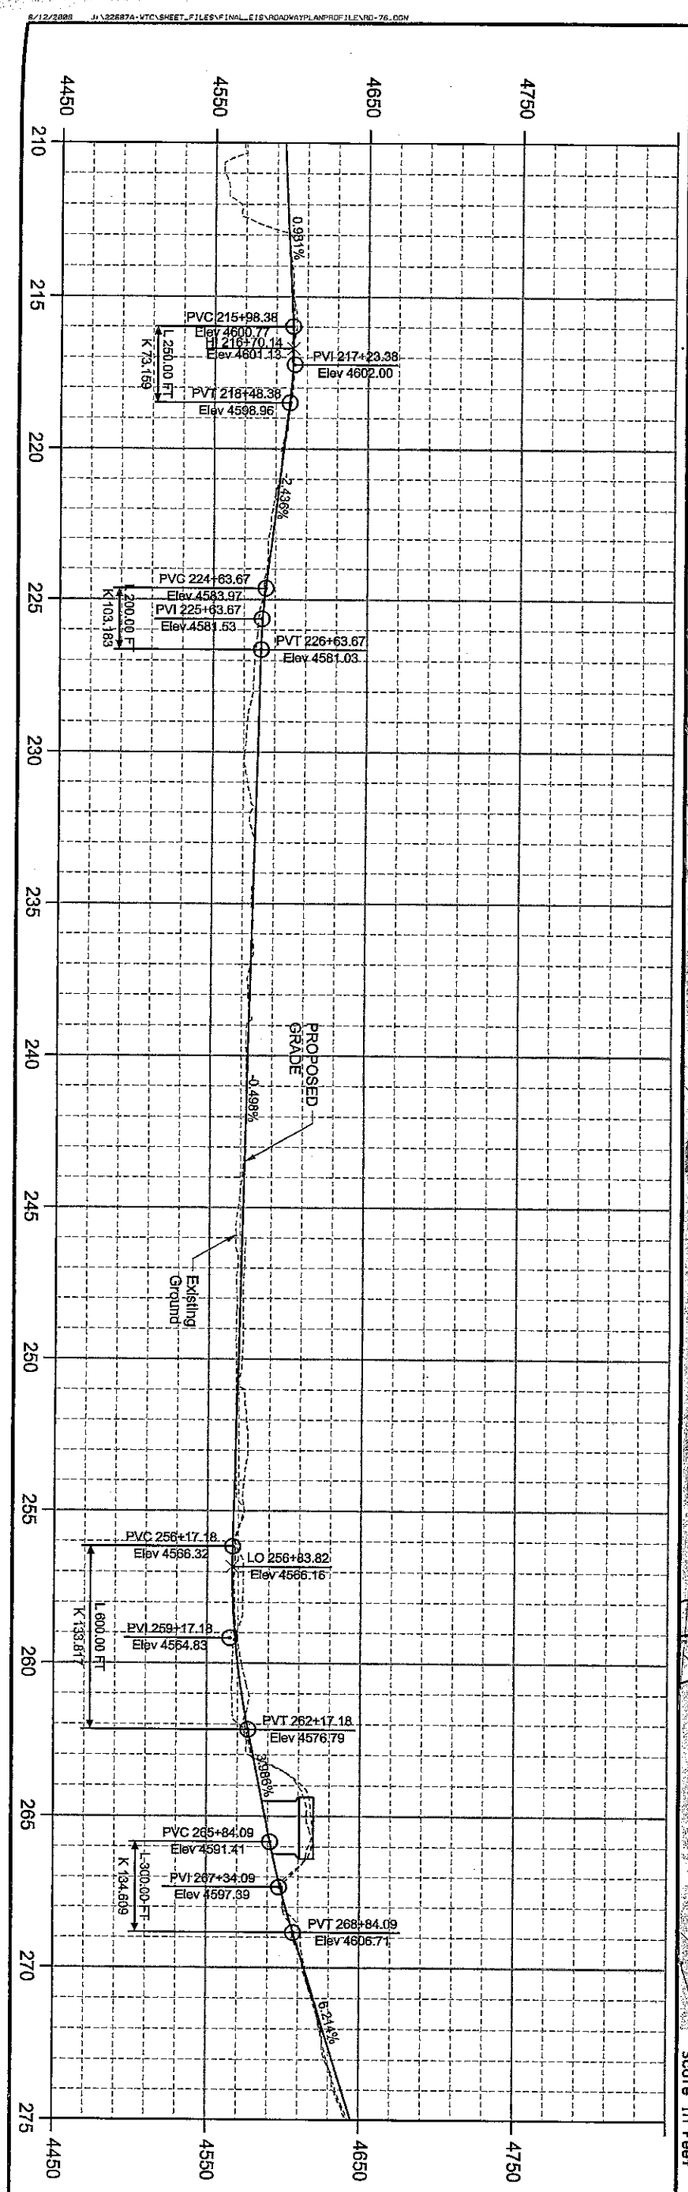

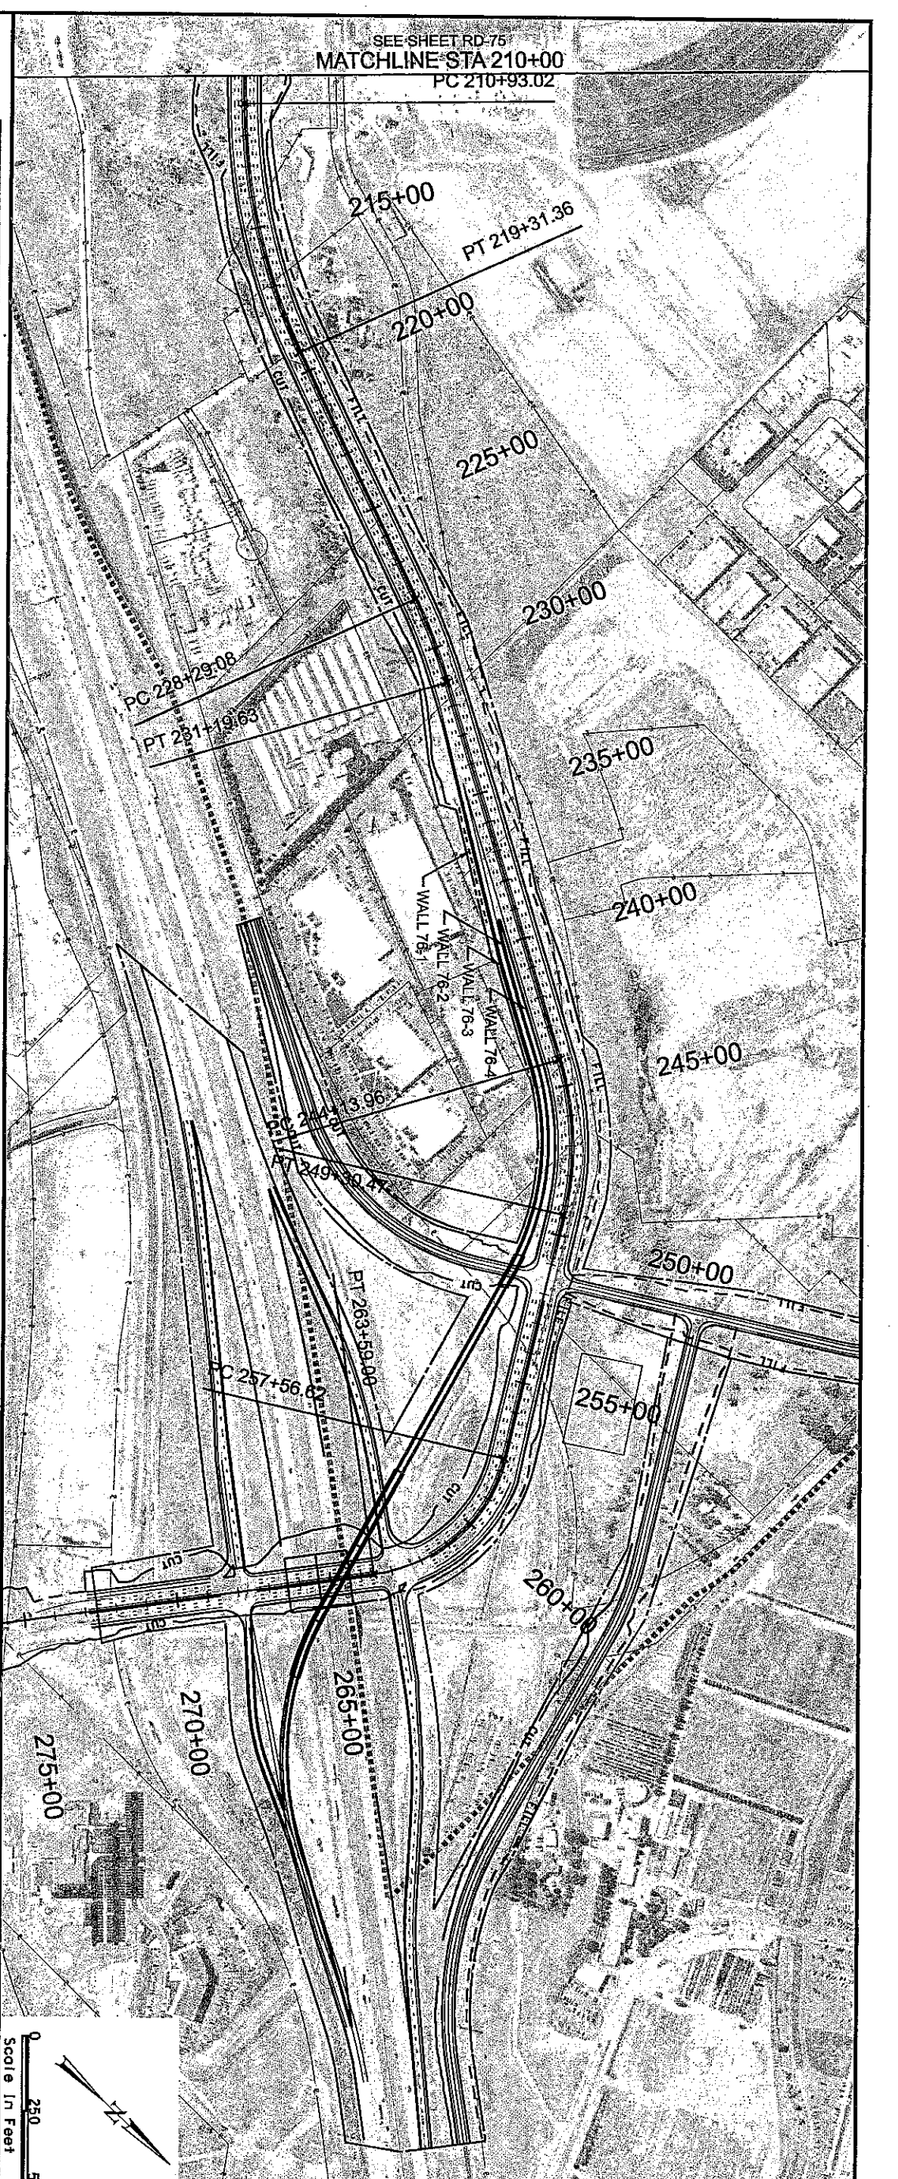

SHEET RD-76 OF 89	MOUNTAIN VIEW CORRIDOR ARTERIALS ALTERNATIVE ROADWAY PLAN AND PROFILE	MOUNTAIN VIEW CORRIDOR ENVIRONMENTAL IMPACT STATEMENT

LEGEND

- ROW
- DRAINAGE EASEMENT
- UTILITY RELOCATION EASEMENT
- TRANSIT EASEMENTS
  - CENTER RUNNING
  - MIXED TRAFFIC
- EOP
- CUT — CUT LINE
- FILL — FILL LINE
- WETLANDS
- ℄ — PROPERTY LINE
- CITY BOUNDARY