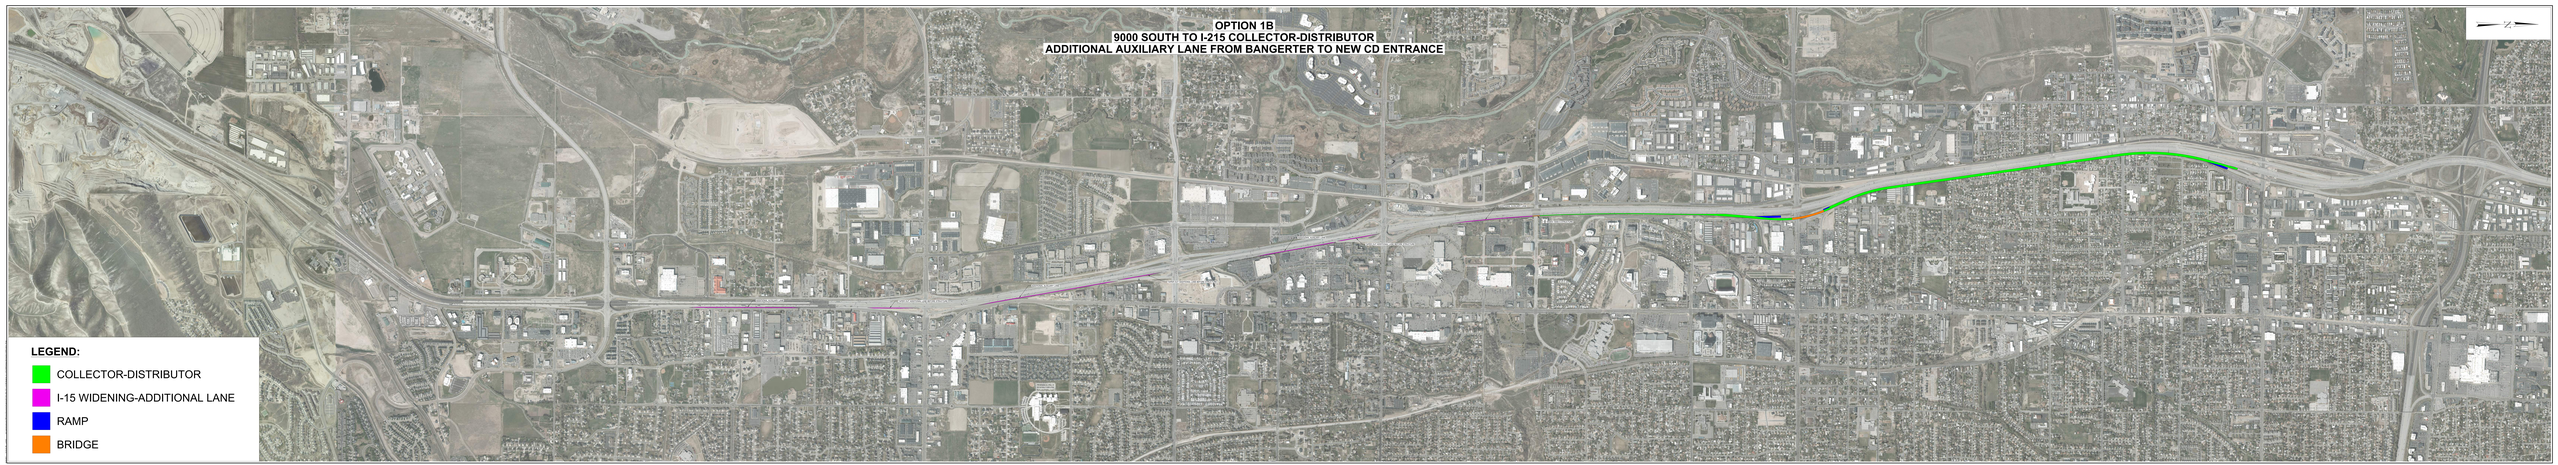
OPTION 1B
9000 SOUTH TO I-215 COLLECTOR-DISTRIBUTOR
ADDITIONAL AUXILIARY LANE FROM BANGERTER TO NEW CD ENTRANCE
LEGEND:
COLLECTOR-DISTRIBUTOR
I-15 WIDENING-ADDITIONAL LANE
RAMP
BRIDGE