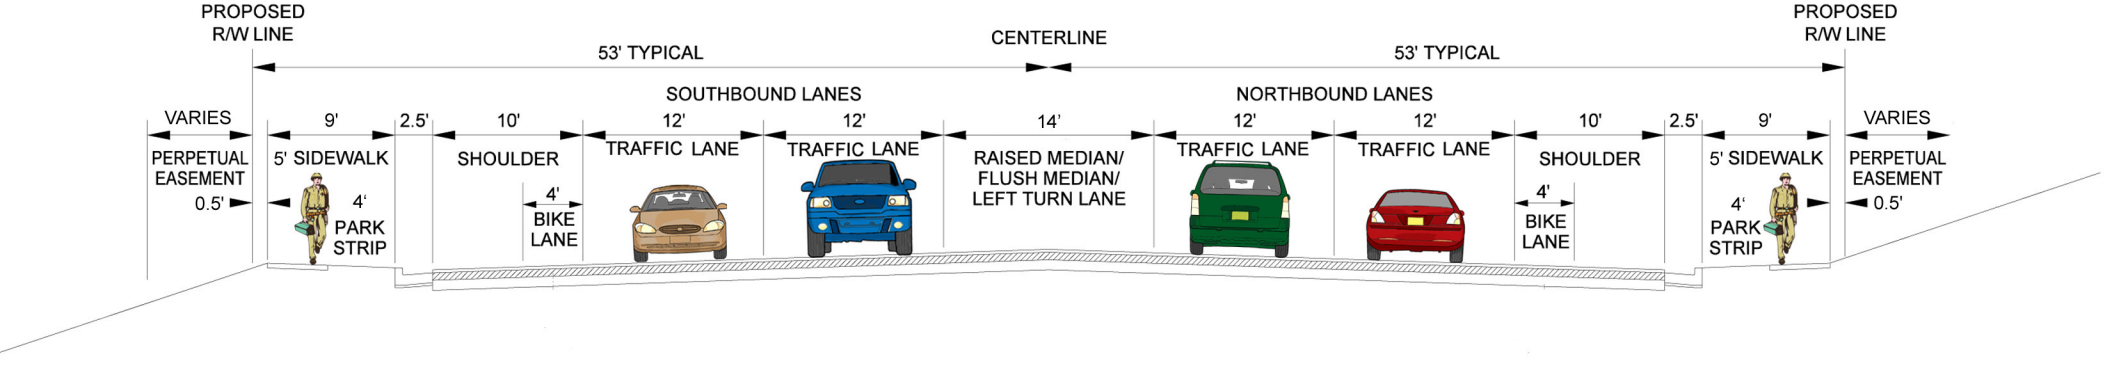
PROPOSED R/W LINE
CENTERLINE
PROPOSED R/W LINE
53' TYPICAL
53' TYPICAL
SOUTHBOUND LANES
NORTHBOUND LANES
VARIES
9'
2.5'
10'
12'
12'
14'
12'
12'
10'
2.5'
9'
VARIES
PERPETUAL EASEMENT
5' SIDEWALK
SHOULDER
TRAFFIC LANE
TRAFFIC LANE
RAISED MEDIAN/ FLUSH MEDIAN/ LEFT TURN LANE
TRAFFIC LANE
TRAFFIC LANE
SHOULDER
5' SIDEWALK
PERPETUAL EASEMENT
0.5'
4'
PARK STRIP
4'
BIKE LANE
4'
BIKE LANE
4'
PARK STRIP
0.5'