UDOT SOUTHERN CORRIDOR
SP-LC53(1)

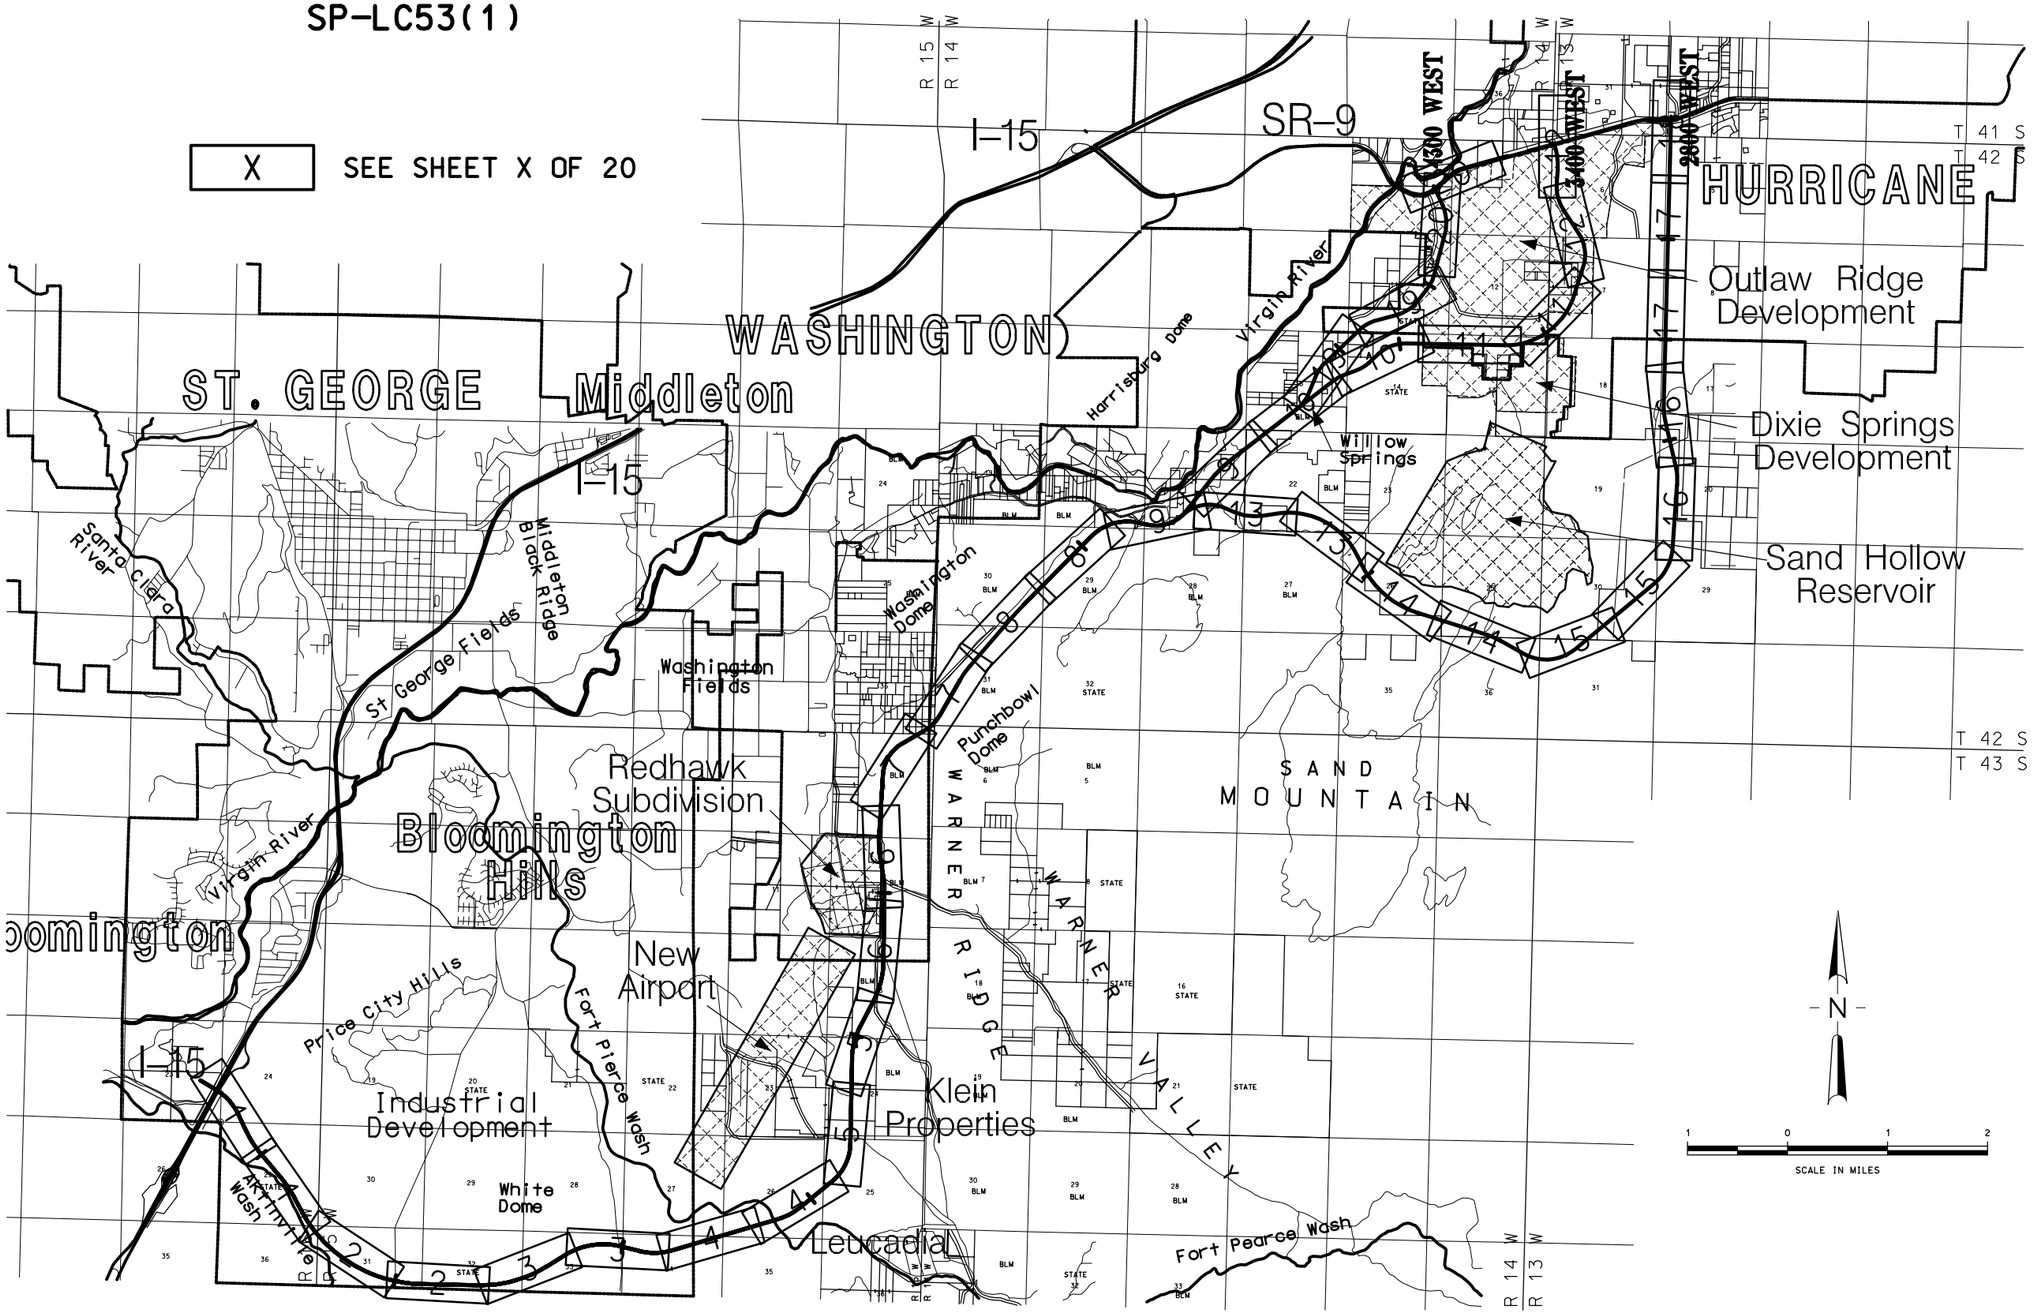

HDR Engineering, Inc.
SALT LAKE CITY, UTAH

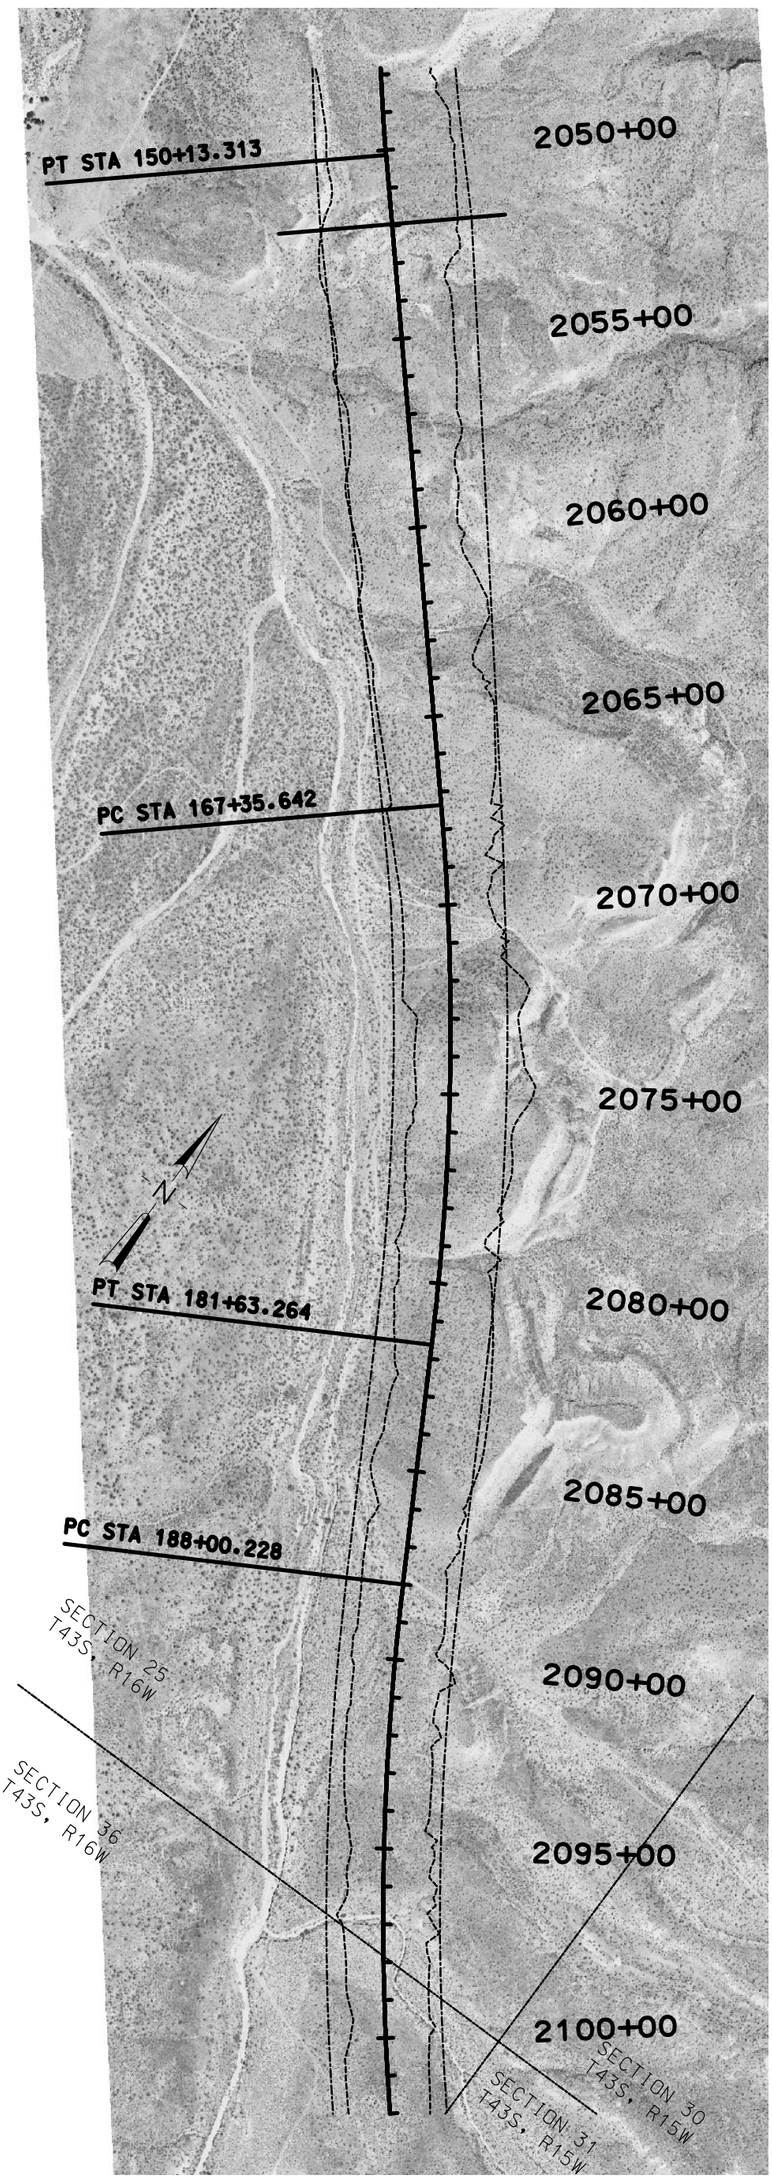

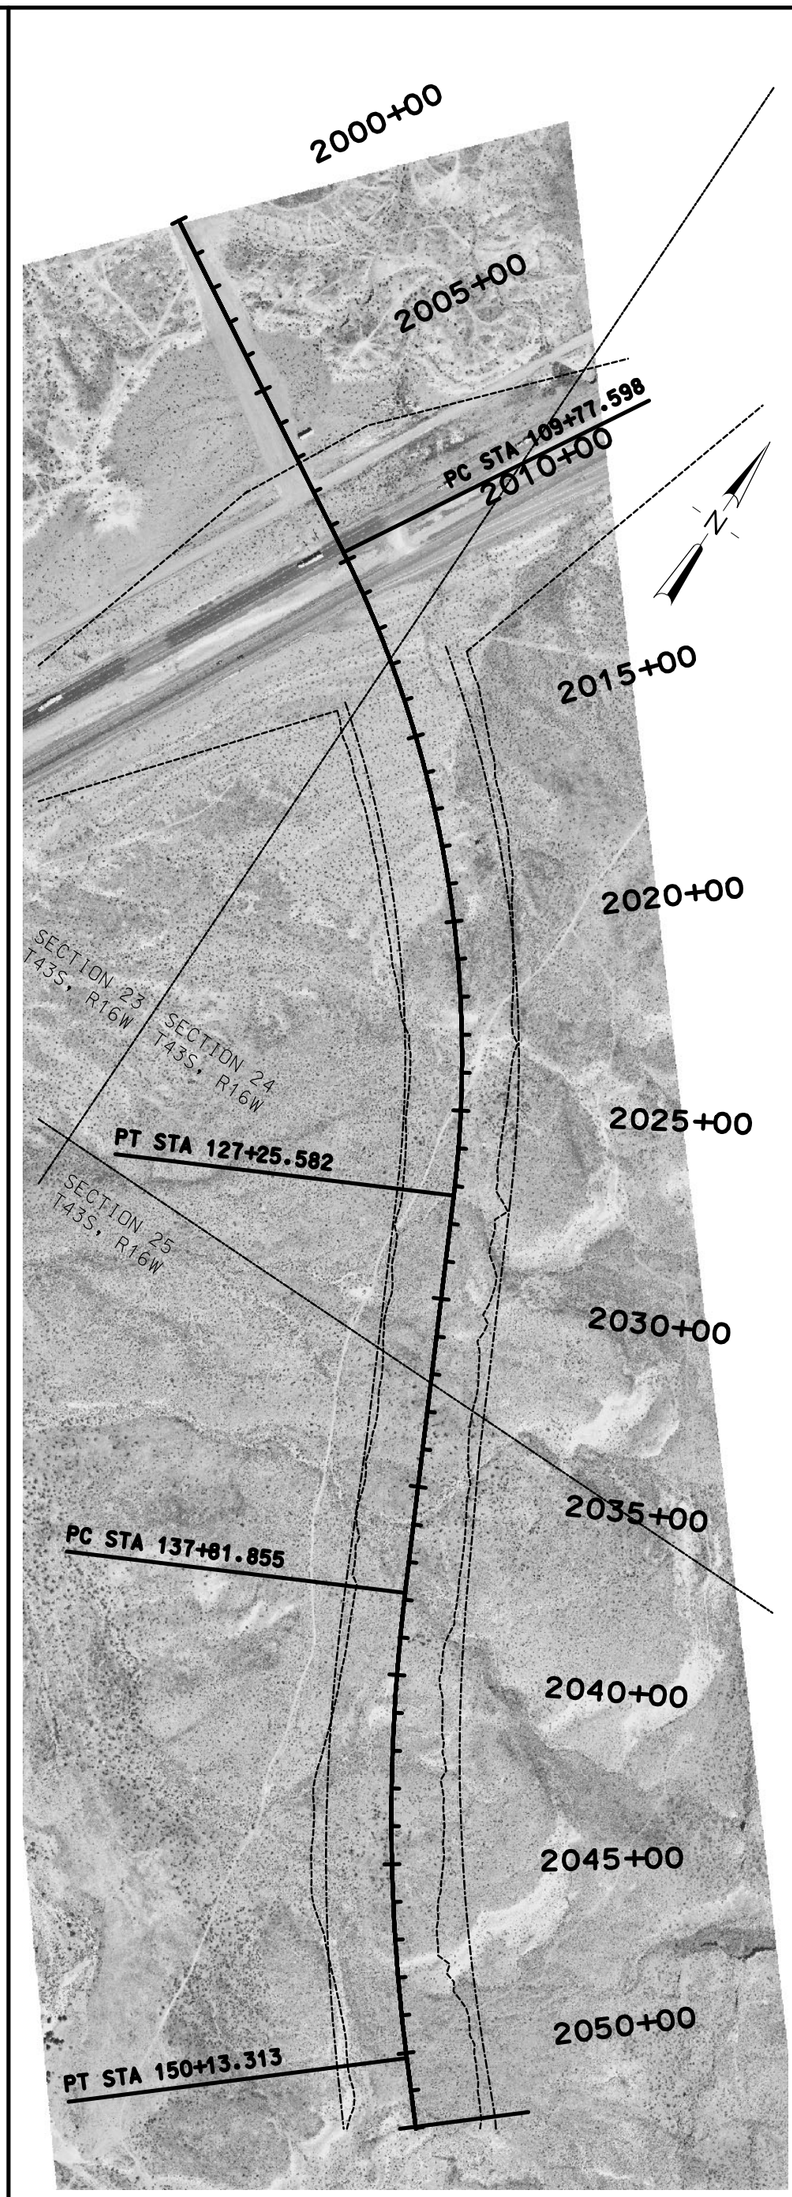

UDOT SOUTHERN CORRIDOR
SP-LC53(1)

0 250 500 1000
SCALE IN FEET

HDR Engineering, Inc.
SALT LAKE CITY, UTAH

ALTERNATIVE '3400 WEST'
ALTERNATIVE '2800 WEST' &
ALTERNATIVE '4300 WEST'

FIGURE NO.

SHEET
1 of 20

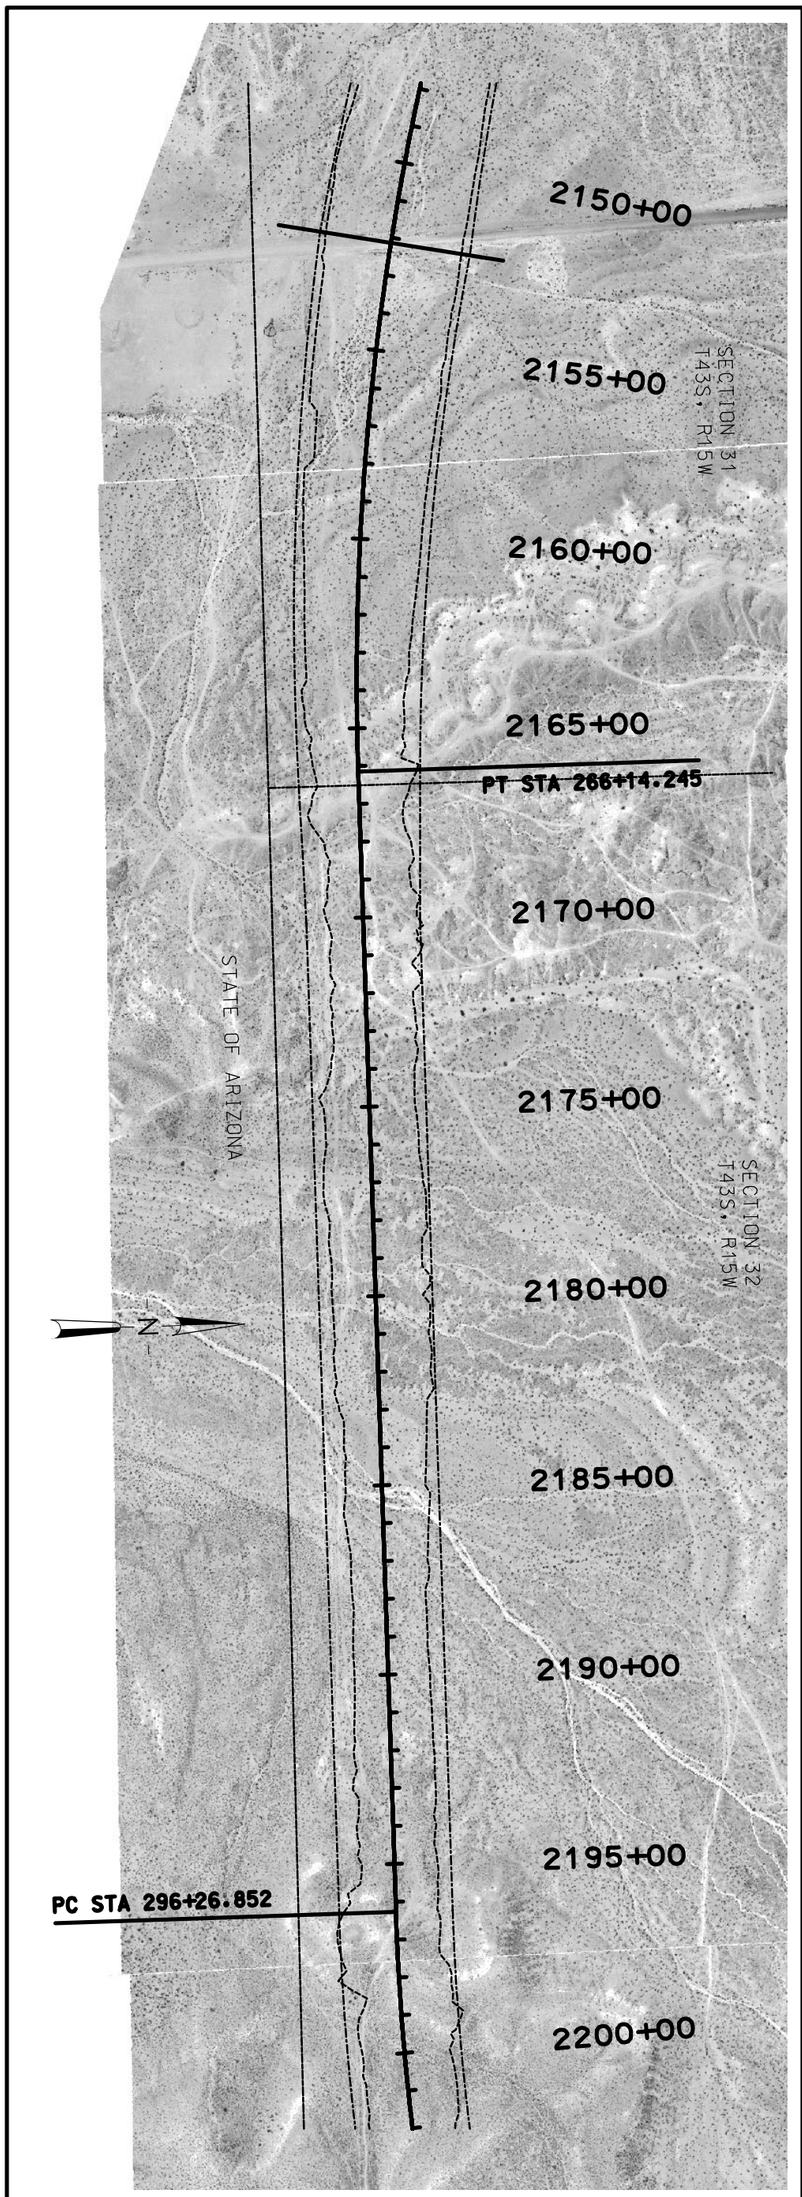

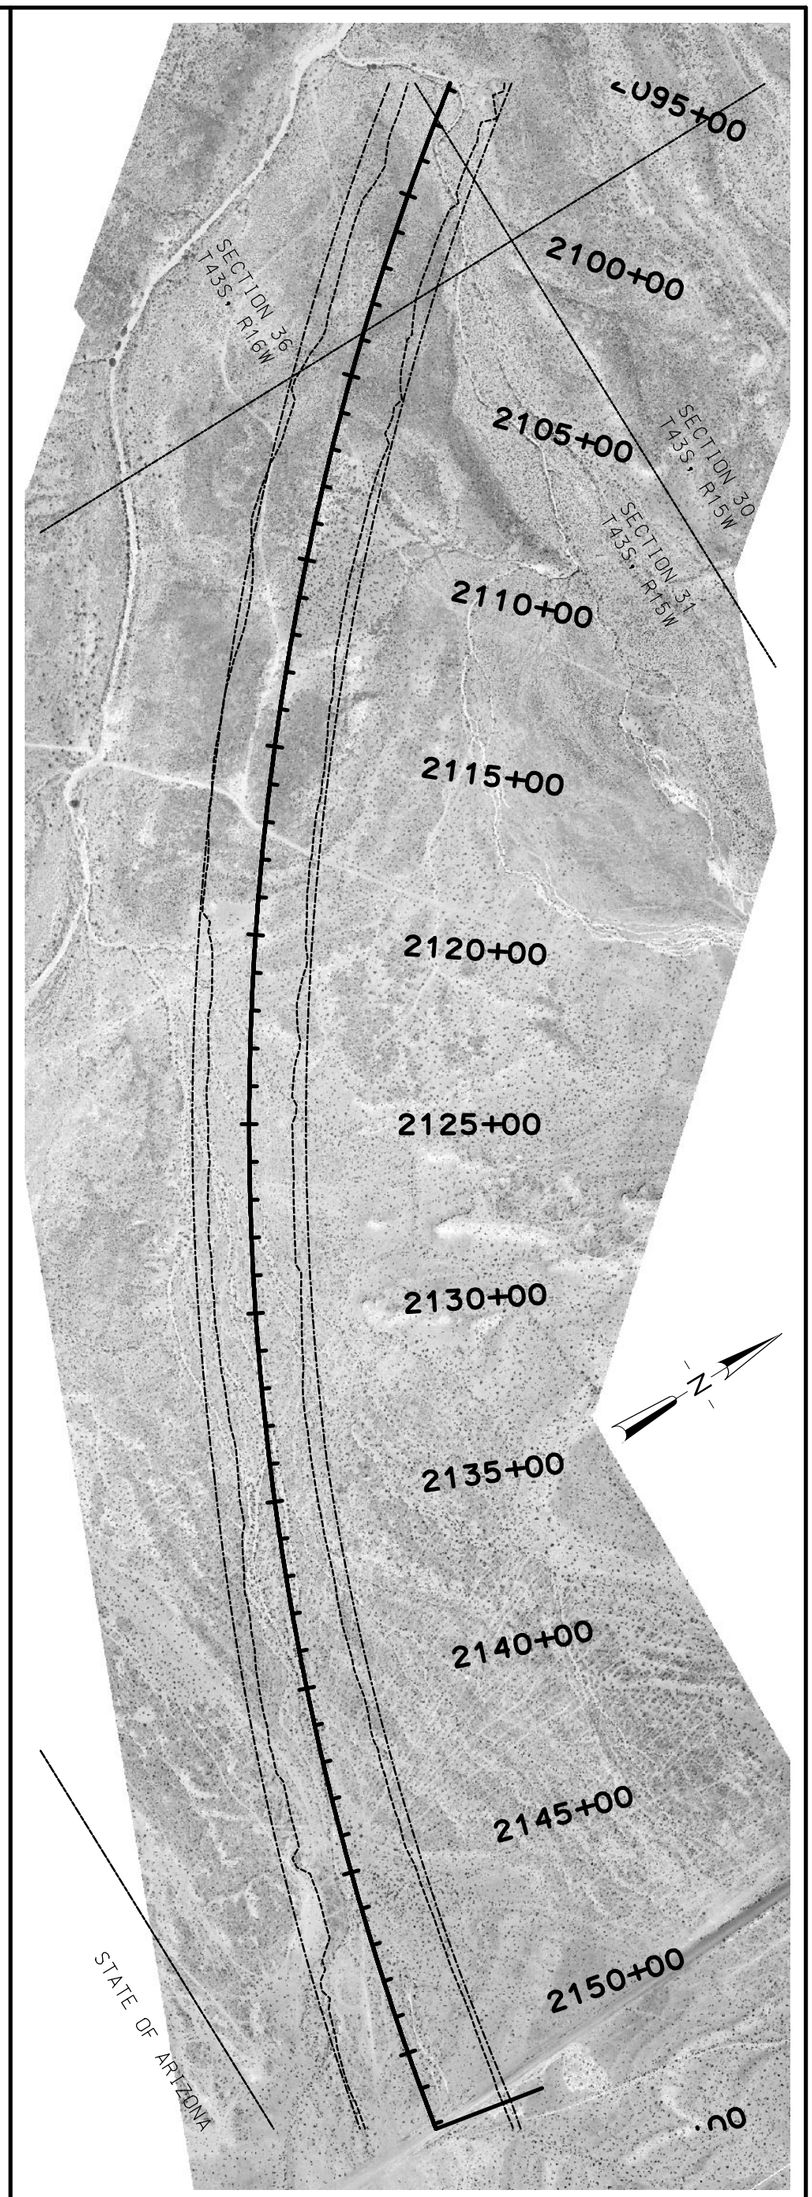

UDOT SOUTHERN CORRIDOR
SP-LC53(1)

0 250 500 1000
SCALE IN FEET

HDR Engineering, Inc.
SALT LAKE CITY, UTAH

ALTERNATIVE '3400 WEST'
ALTERNATIVE '2800 WEST' &
ALTERNATIVE '4300 WEST'

FIGURE NO.

SHEET
2 of 20

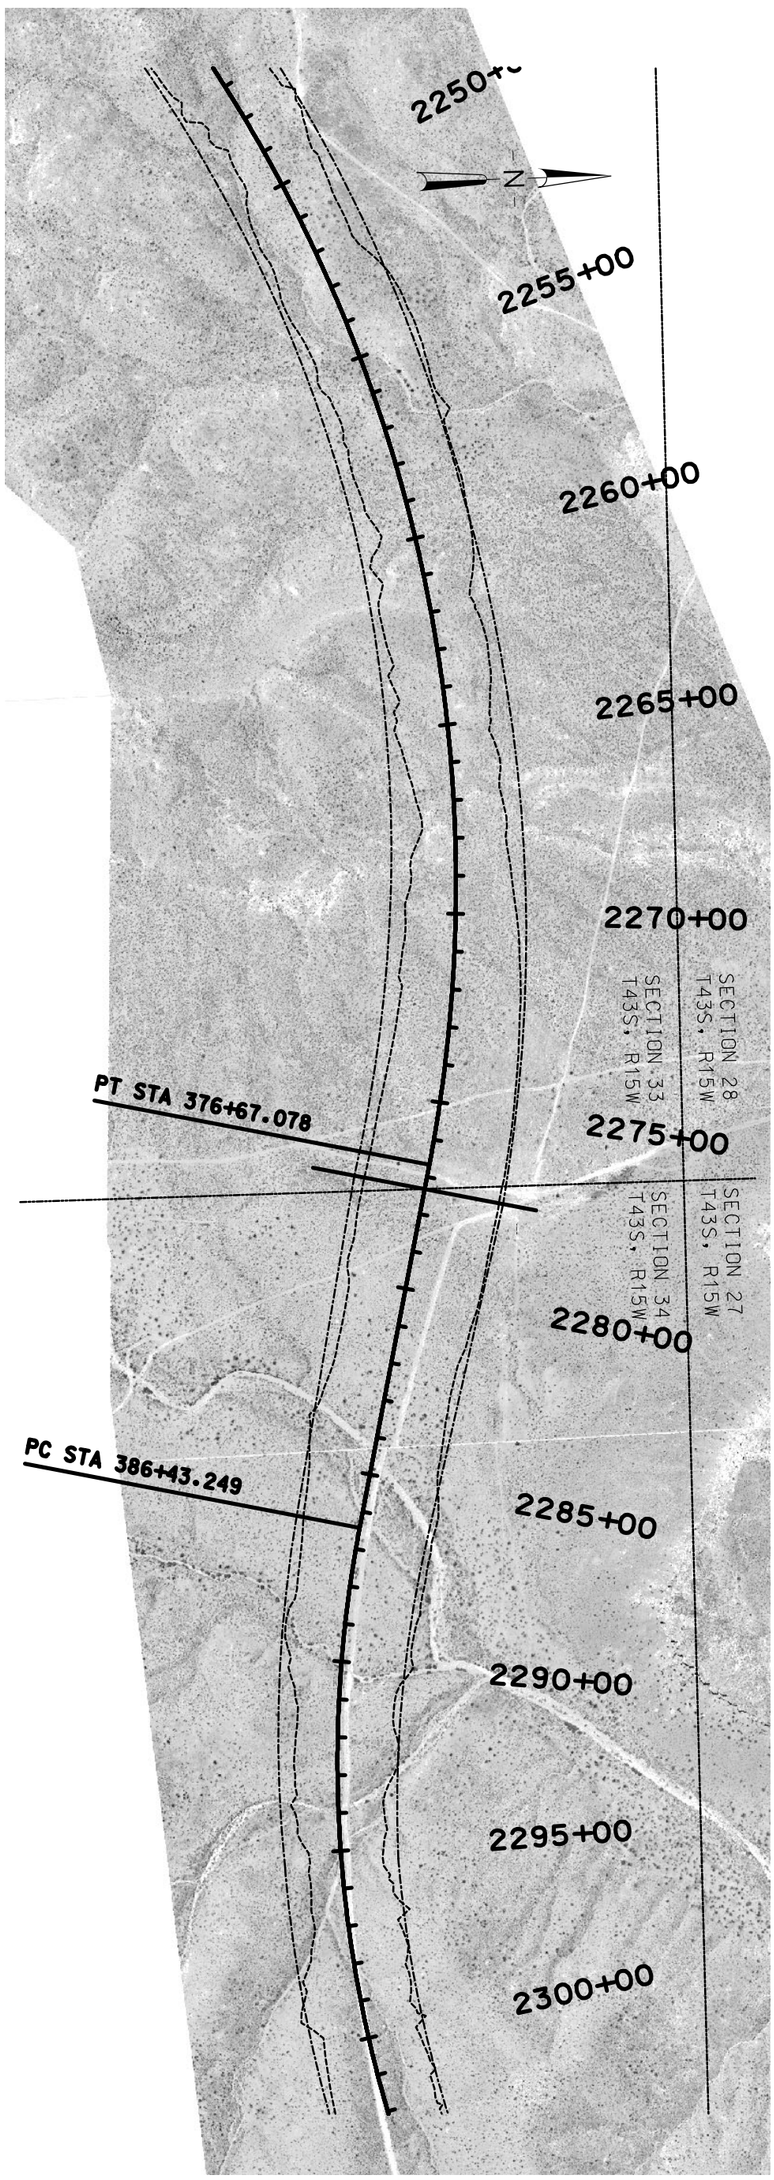

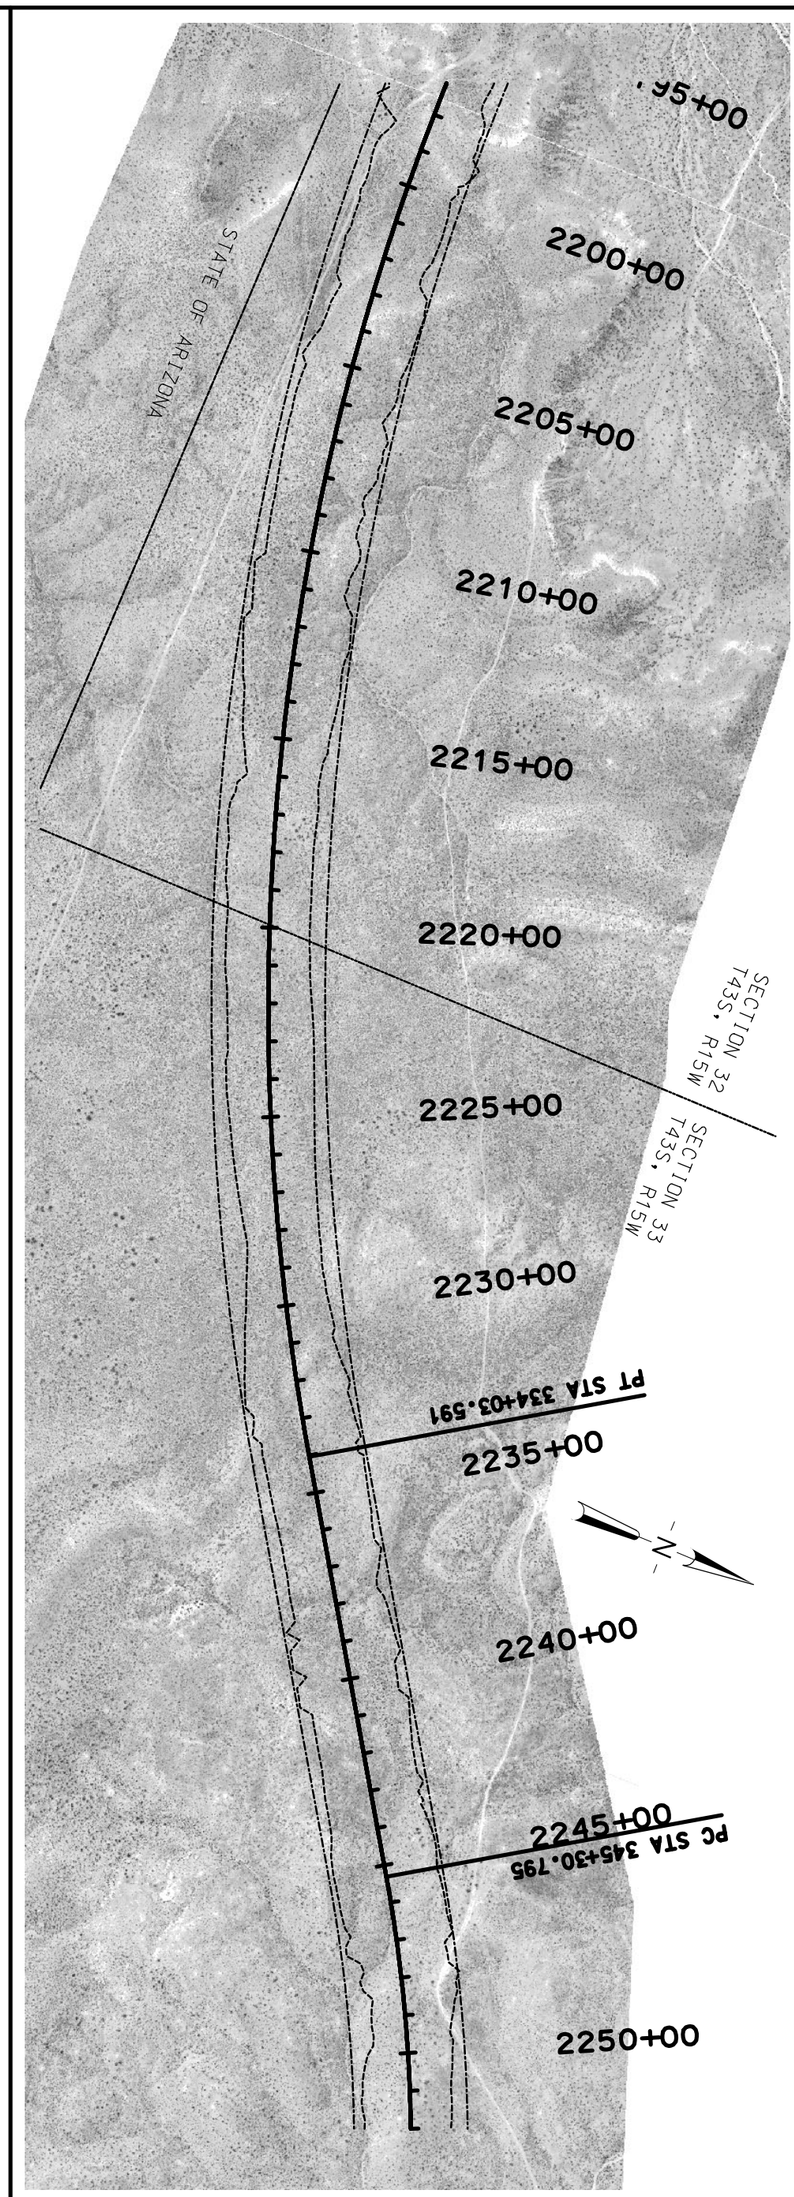

UDOT SOUTHERN CORRIDOR
SP-LC53(1)

0 250 500 1000
SCALE IN FEET

HDR Engineering, Inc.
SALT LAKE CITY, UTAH

ALTERNATIVE '3400 WEST'
ALTERNATIVE '2800 WEST' &
ALTERNATIVE '4300 WEST'

FIGURE NO.

SHEET
3 of 20

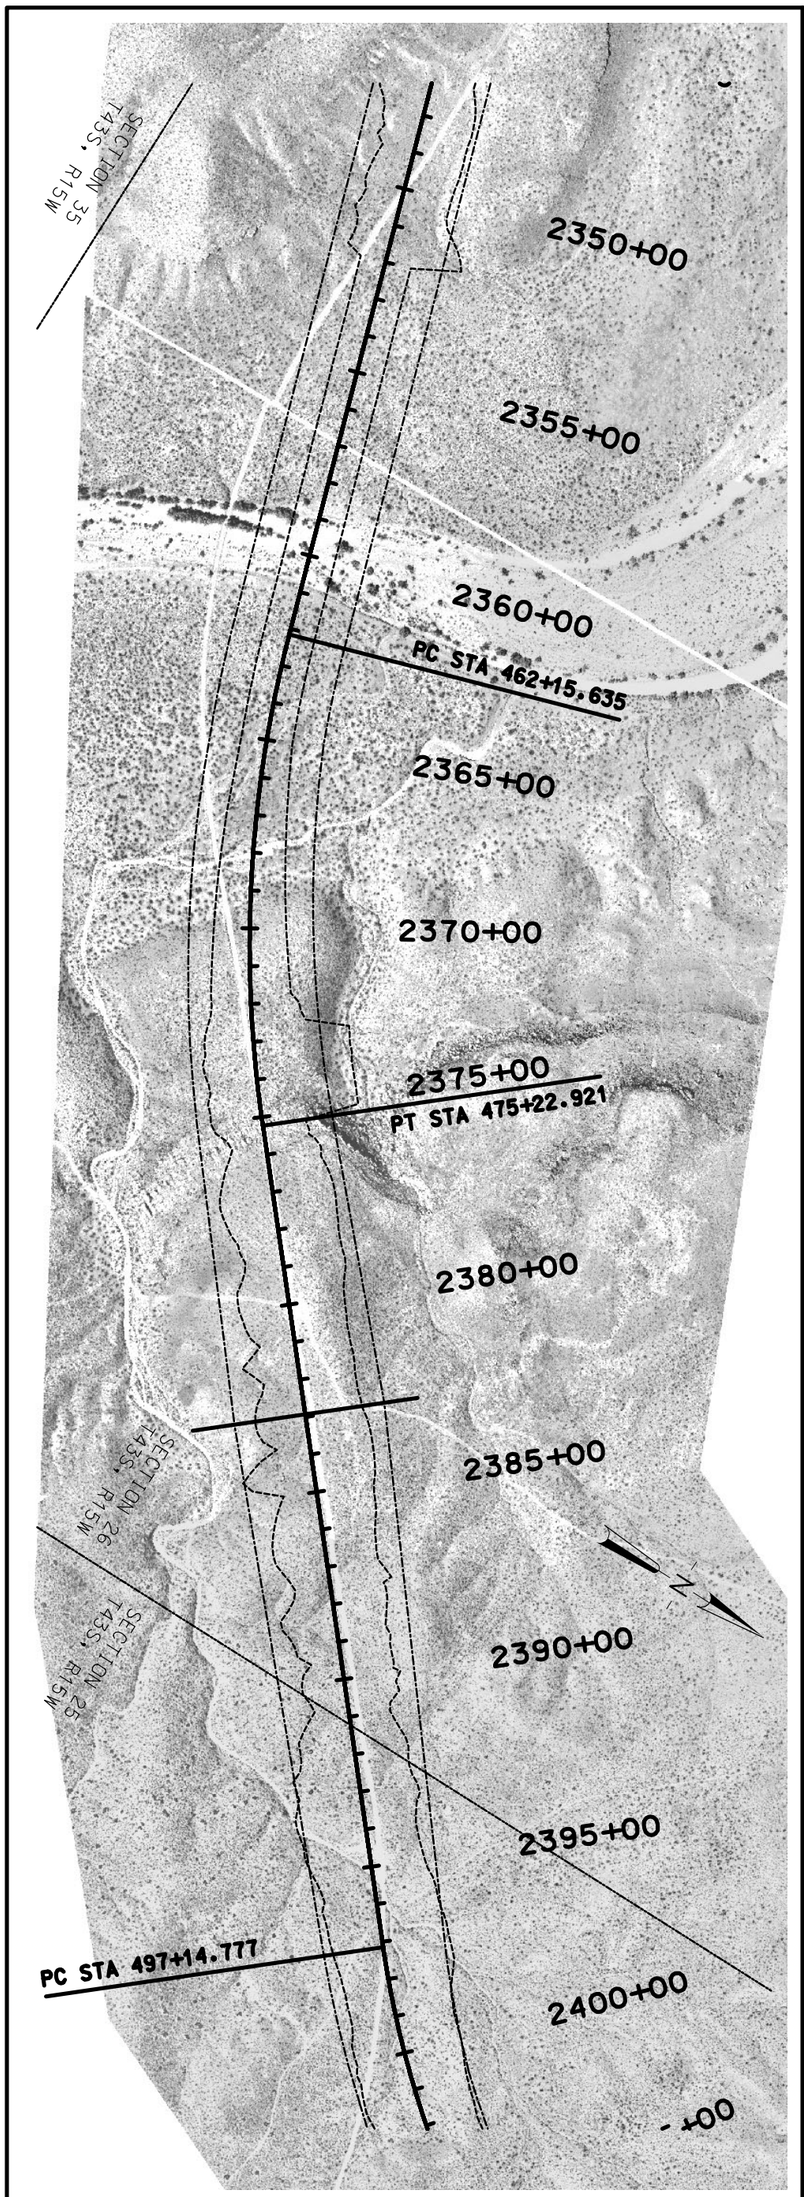

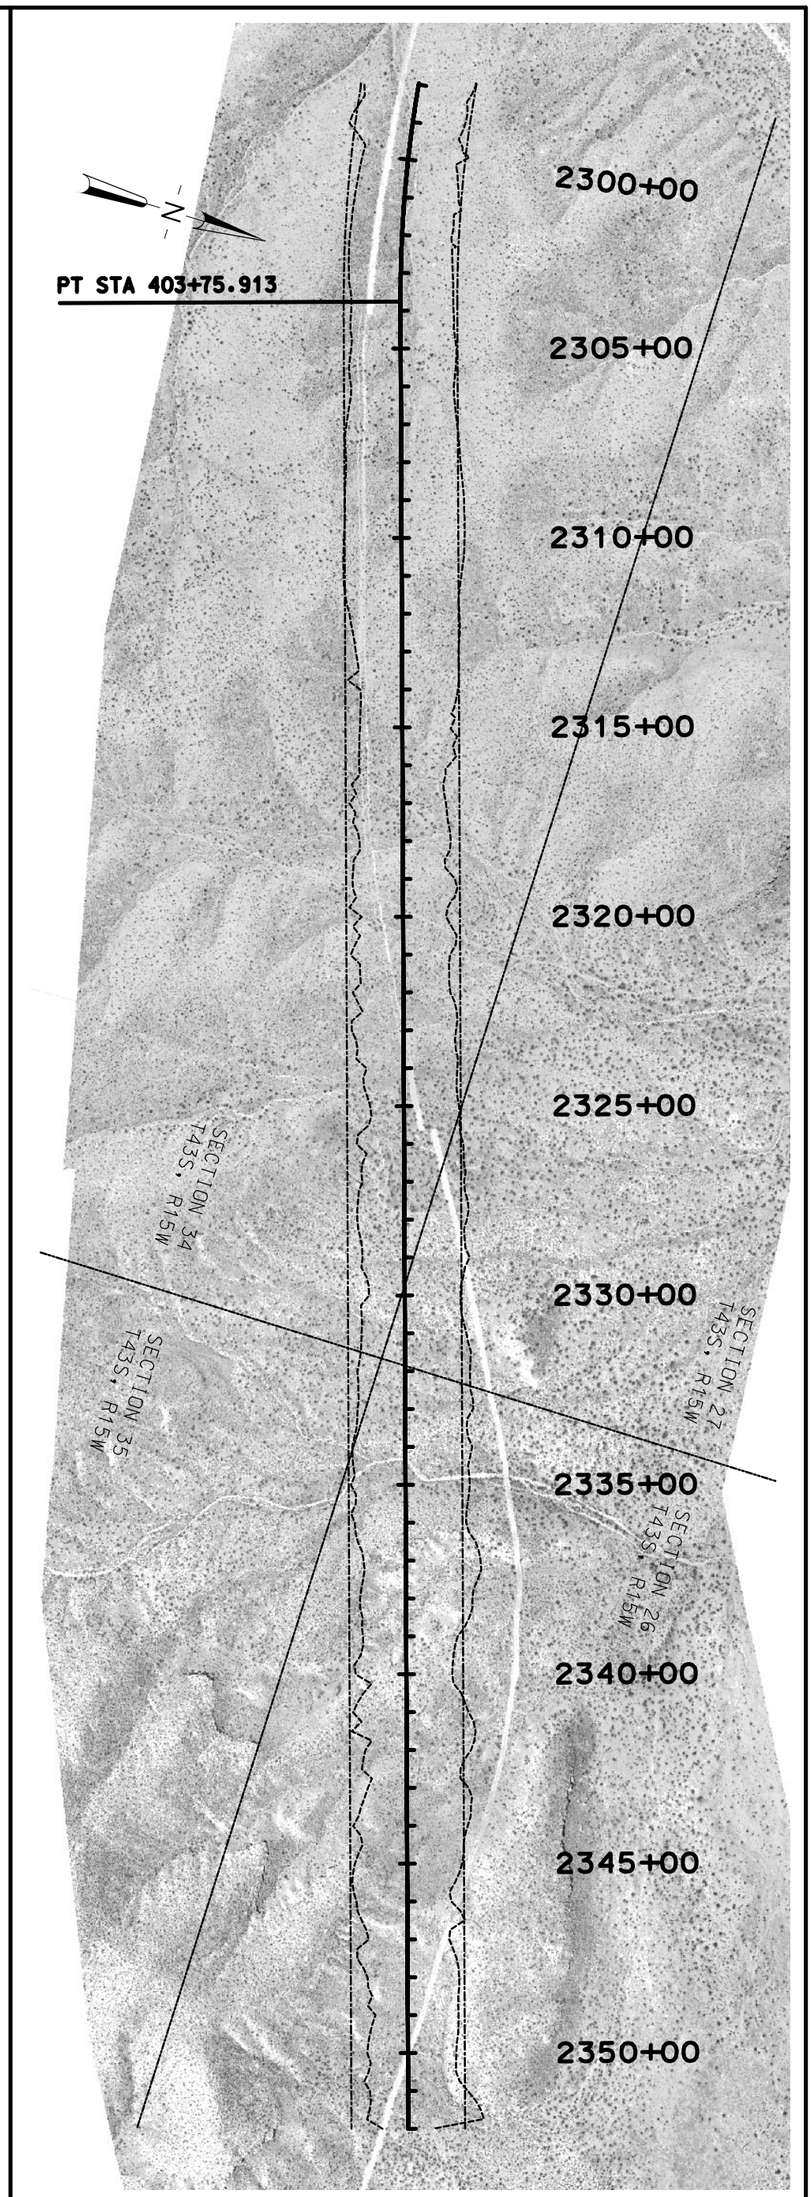

UDOT SOUTHERN CORRIDOR
SP-LC53(1)

0 250 500 1000
SCALE IN FEET

HDR Engineering, Inc.
SALT LAKE CITY, UTAH

ALTERNATIVE '3400 WEST'
ALTERNATIVE '2800 WEST' &
ALTERNATIVE '4300 WEST'

FIGURE NO.

SHEET
4 of 20

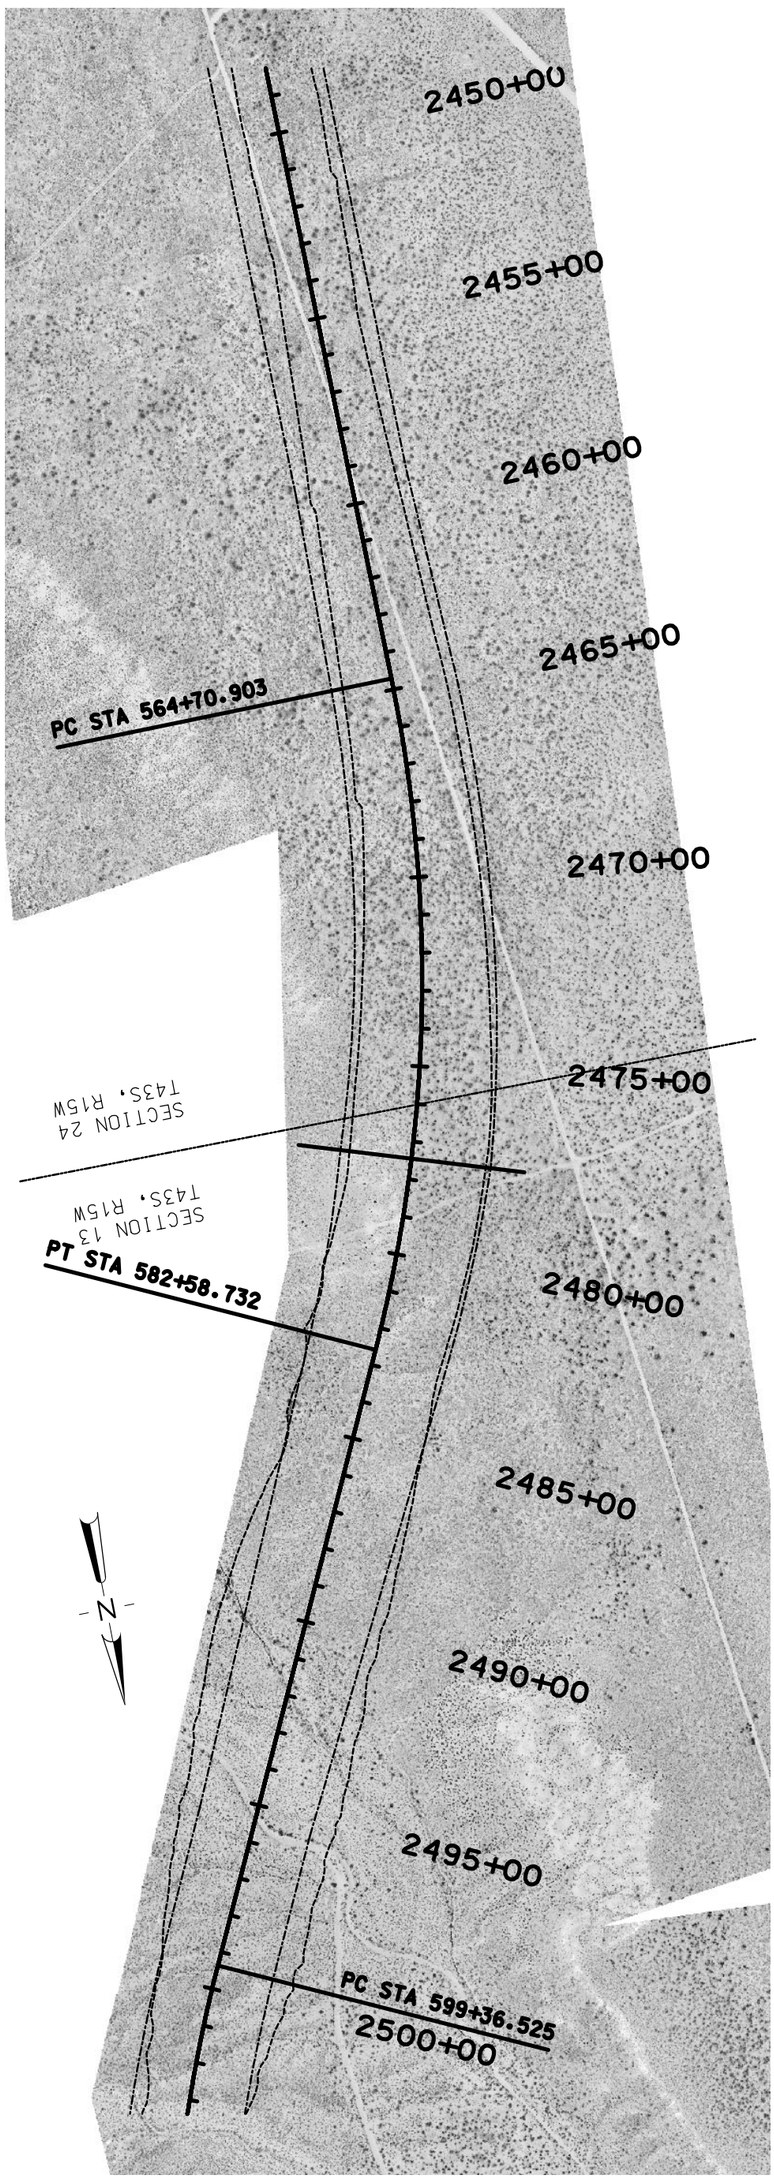

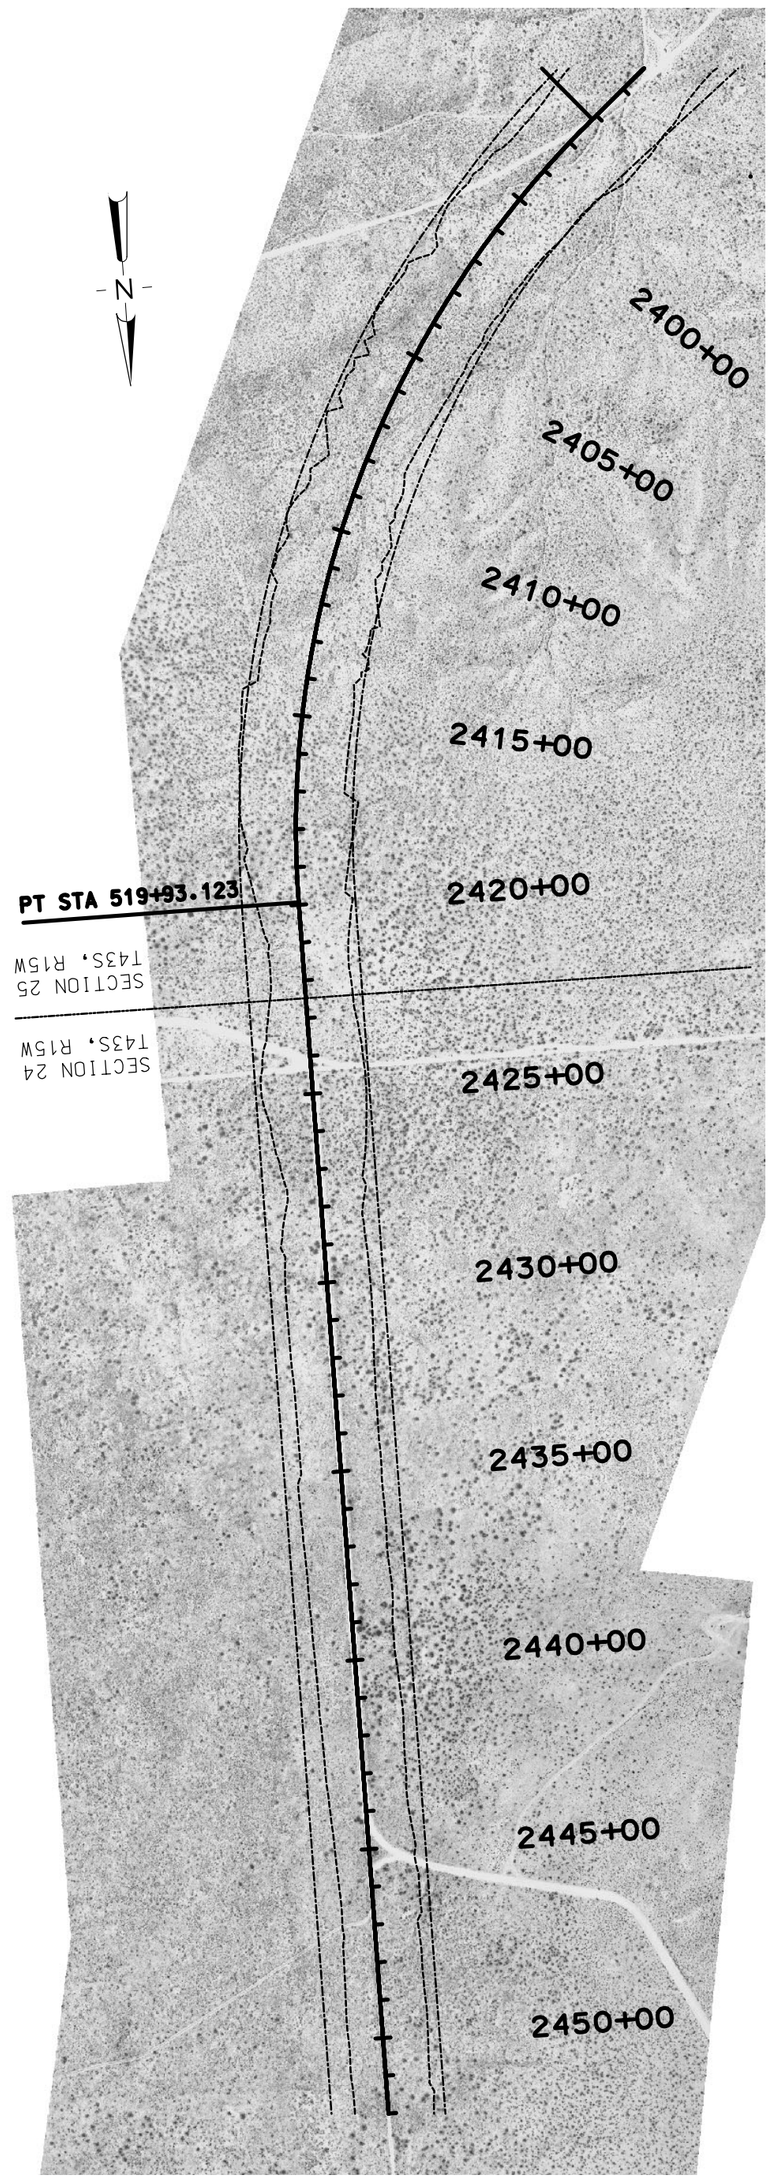

UDOT SOUTHERN CORRIDOR
SP-LC53(1)

0 250 500 1000
SCALE IN FEET

HDR Engineering, Inc.
SALT LAKE CITY, UTAH

ALTERNATIVE '3400 WEST'
ALTERNATIVE '2800 WEST' &
ALTERNATIVE '4300 WEST'

FIGURE NO.

SHEET
5 of 20

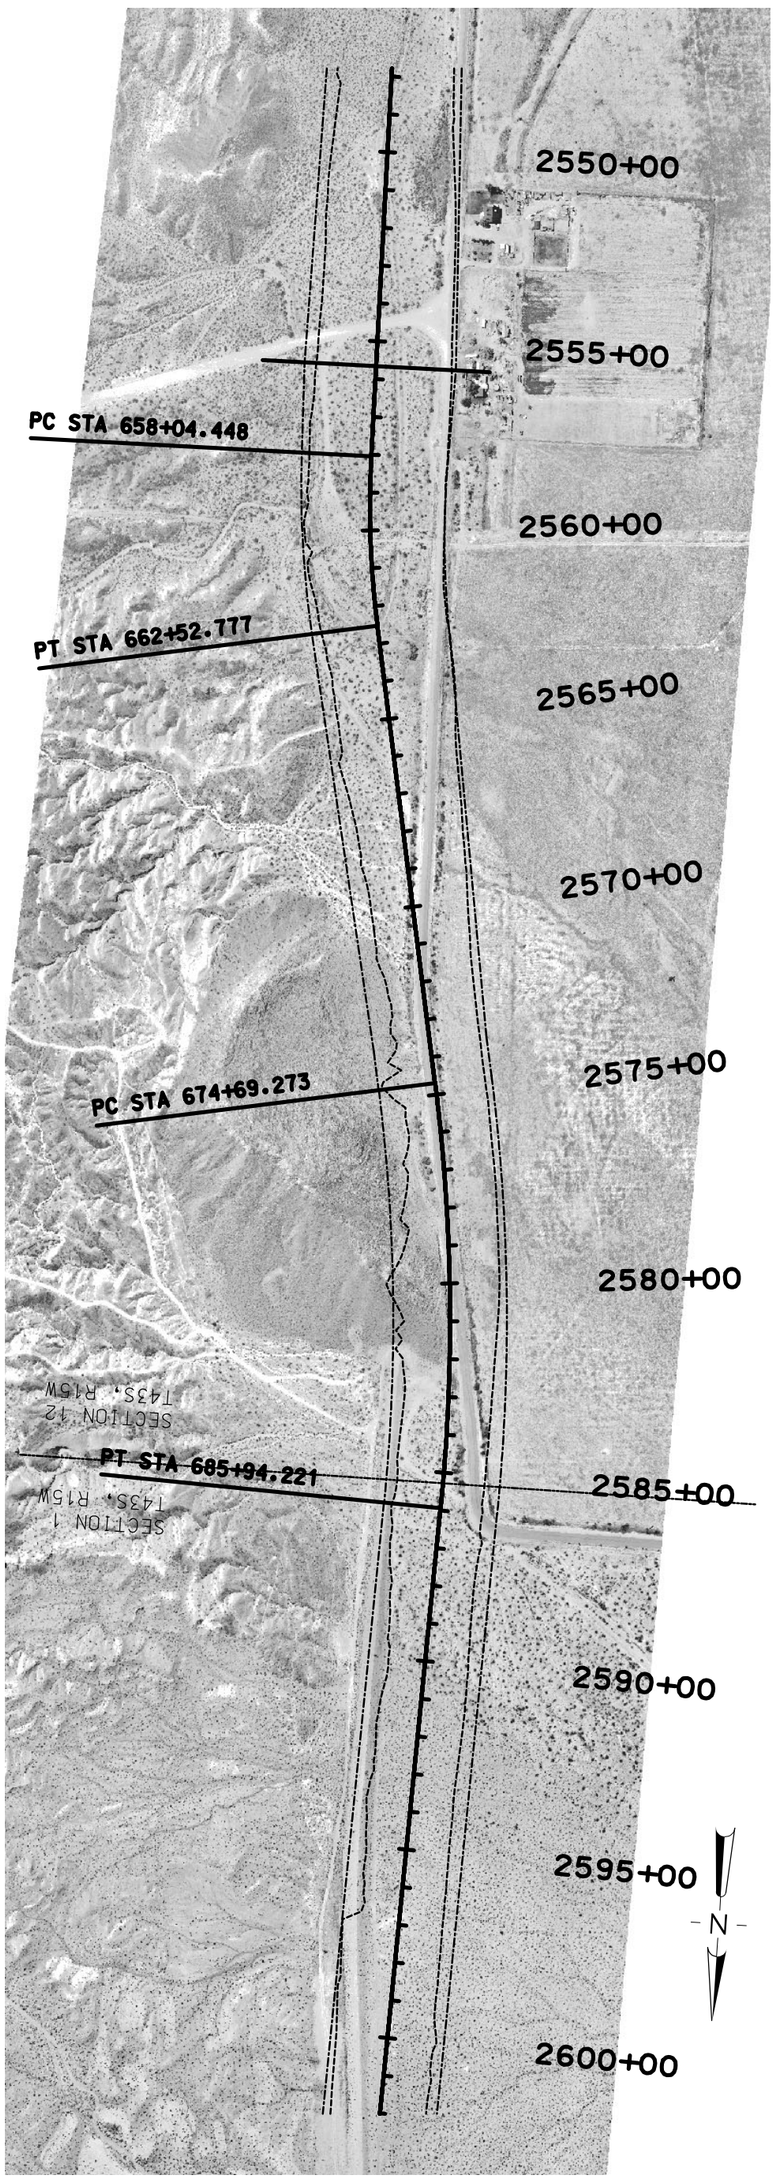

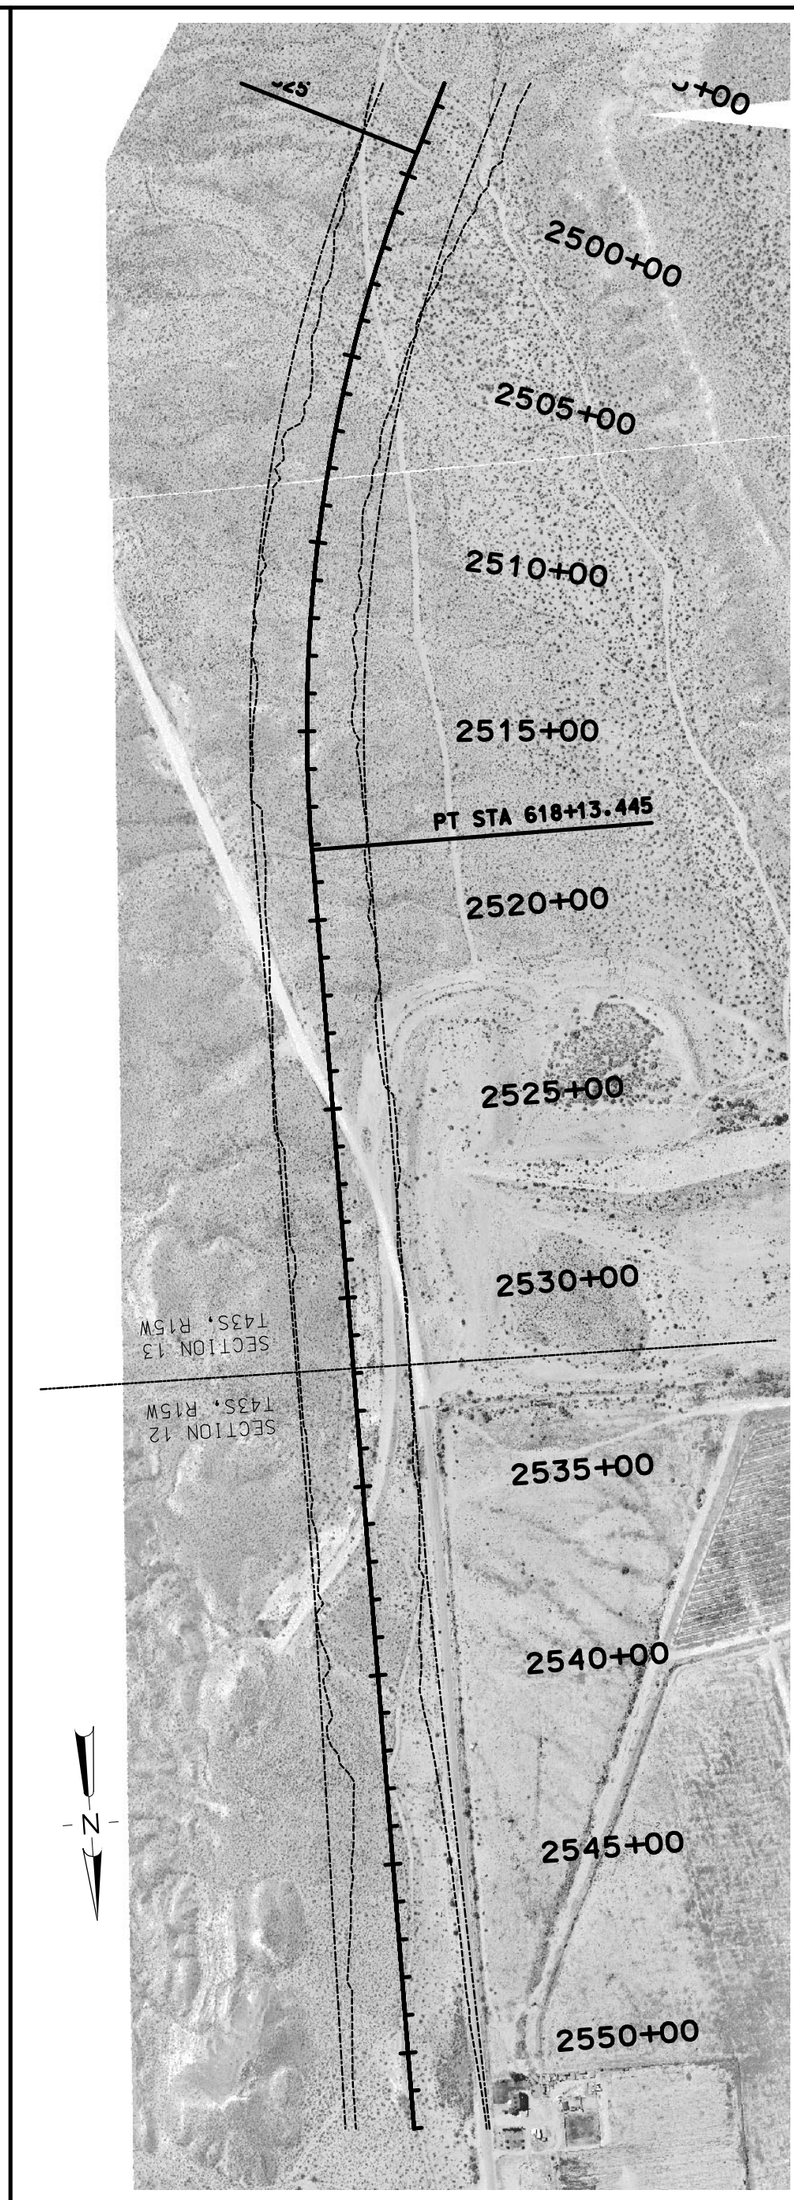

UDOT SOUTHERN CORRIDOR
SP-LC53(1)

0 250 500 1000
SCALE IN FEET

HDR Engineering, Inc.
SALT LAKE CITY, UTAH

ALTERNATIVE '3400 WEST'
ALTERNATIVE '2800 WEST' &
ALTERNATIVE '4300 WEST'

FIGURE NO.

SHEET
6 of 20

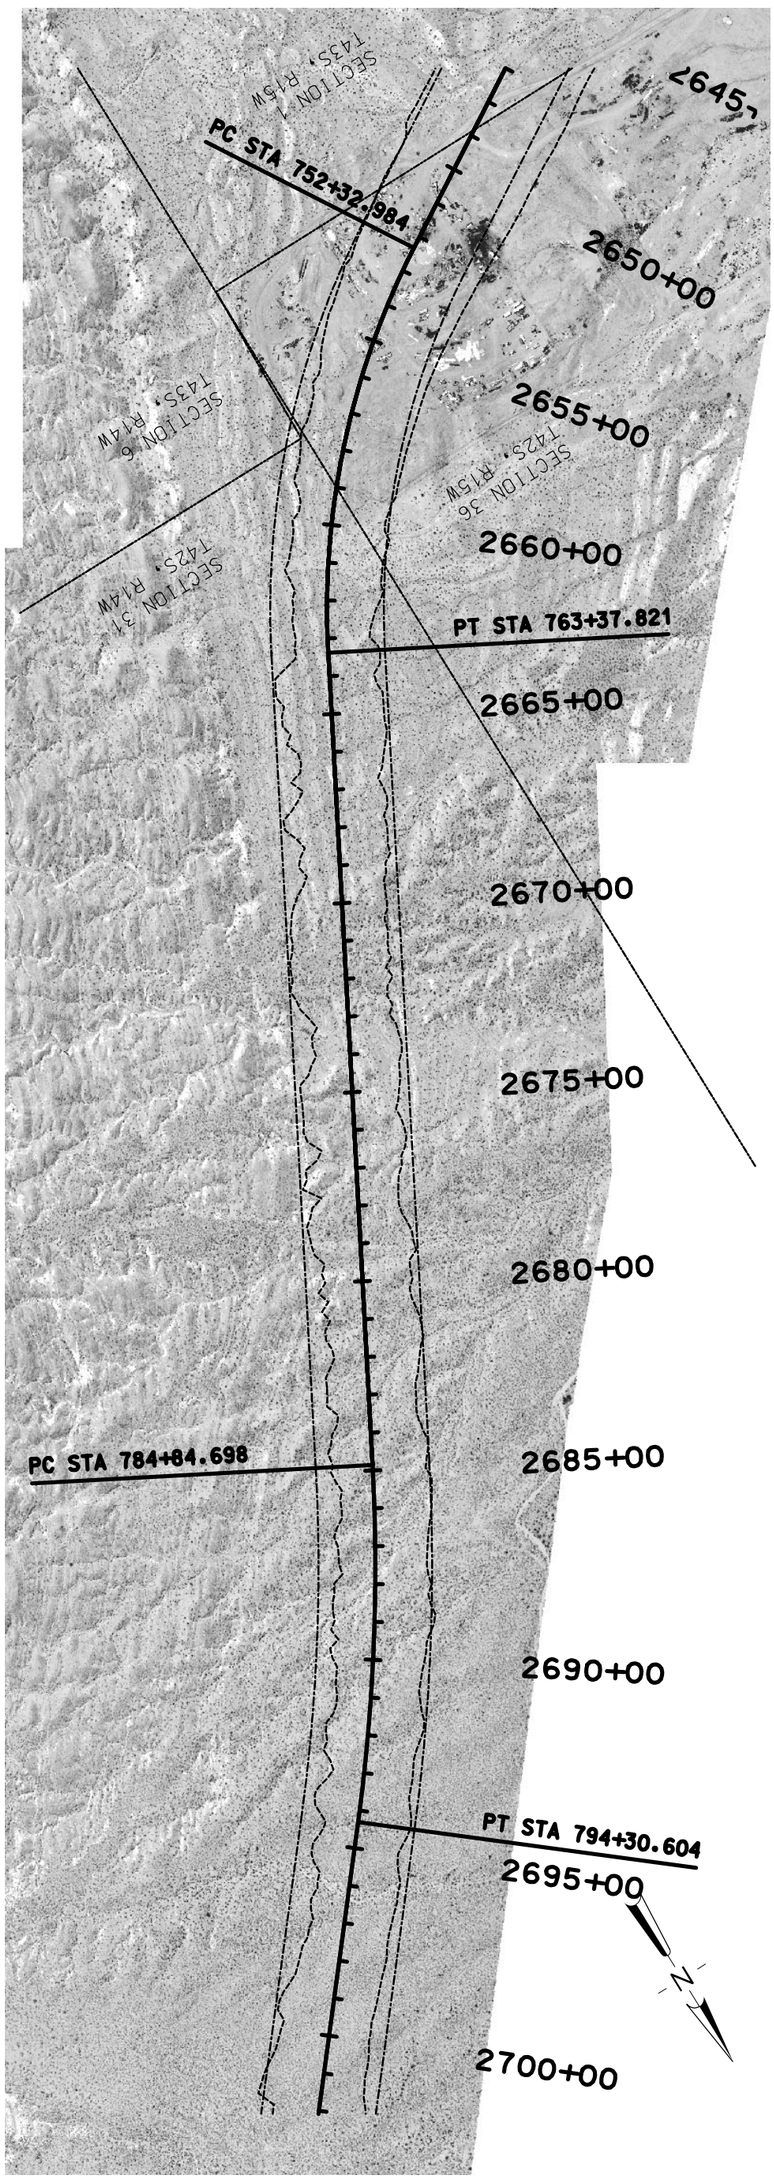

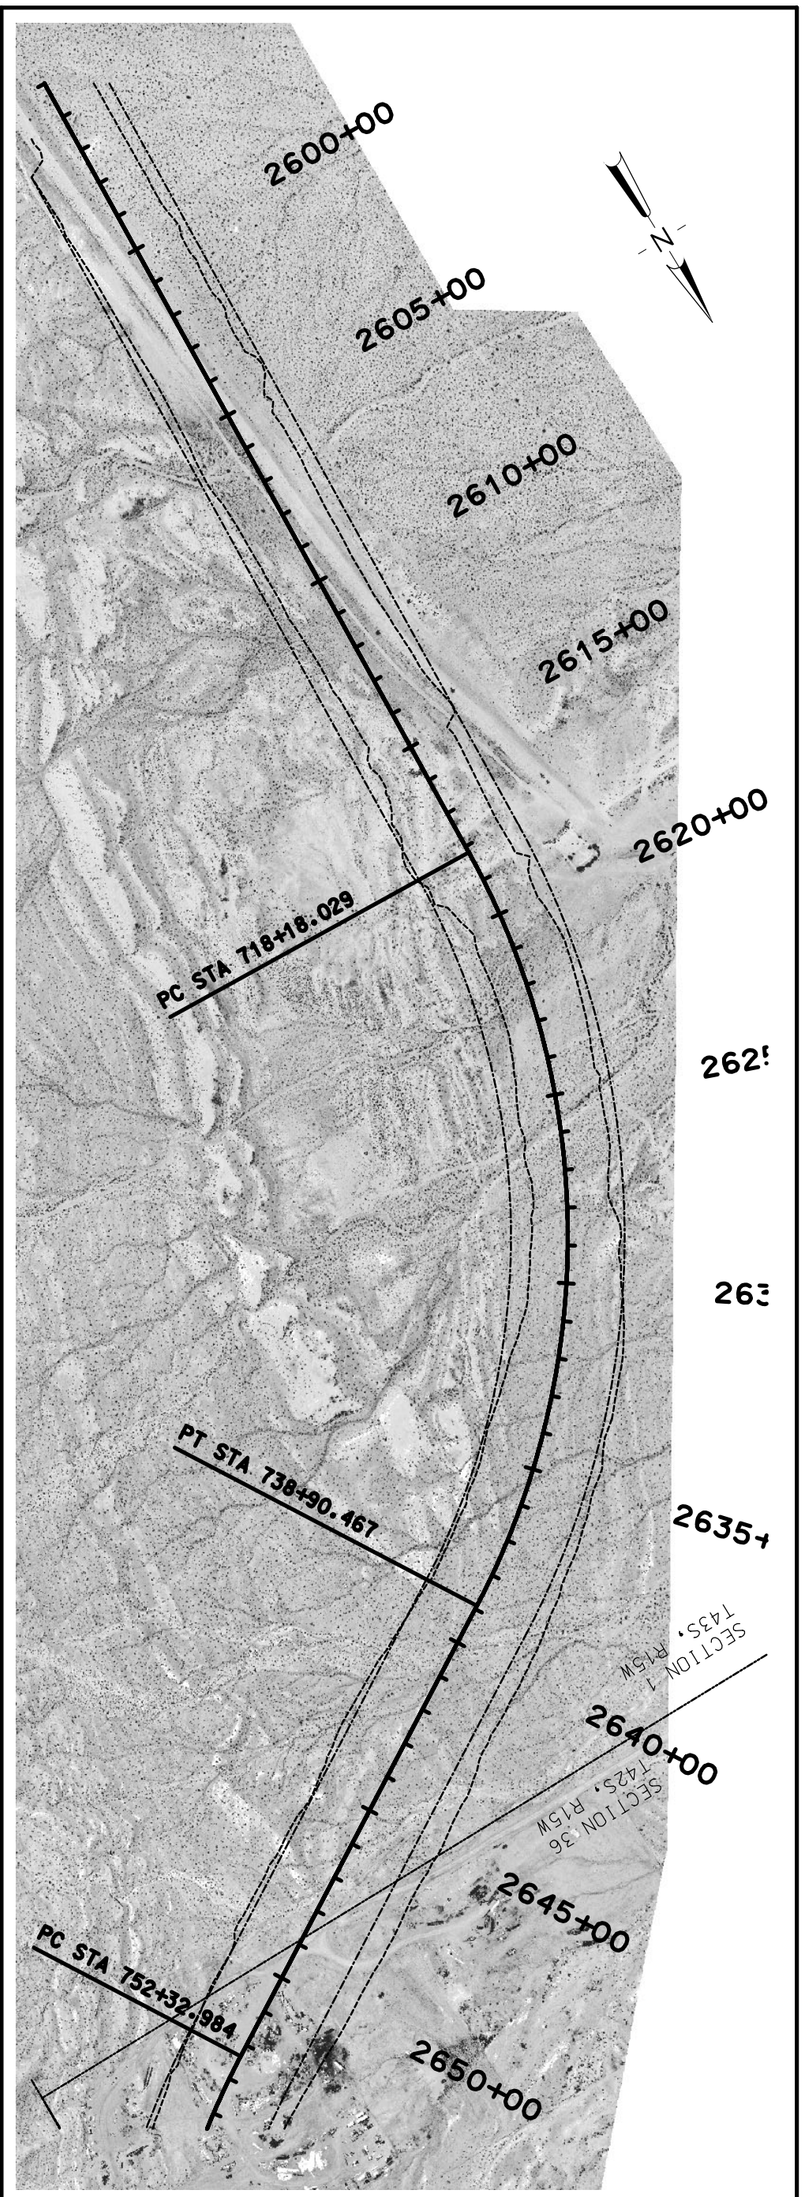

UDOT SOUTHERN CORRIDOR
SP-LC53(1)

0 250 500 1000
SCALE IN FEET

HDR Engineering, Inc.
SALT LAKE CITY, UTAH

ALTERNATIVE '3400 WEST'
ALTERNATIVE '2800 WEST' &
ALTERNATIVE '4300 WEST'

FIGURE NO.

SHEET
7 of 20

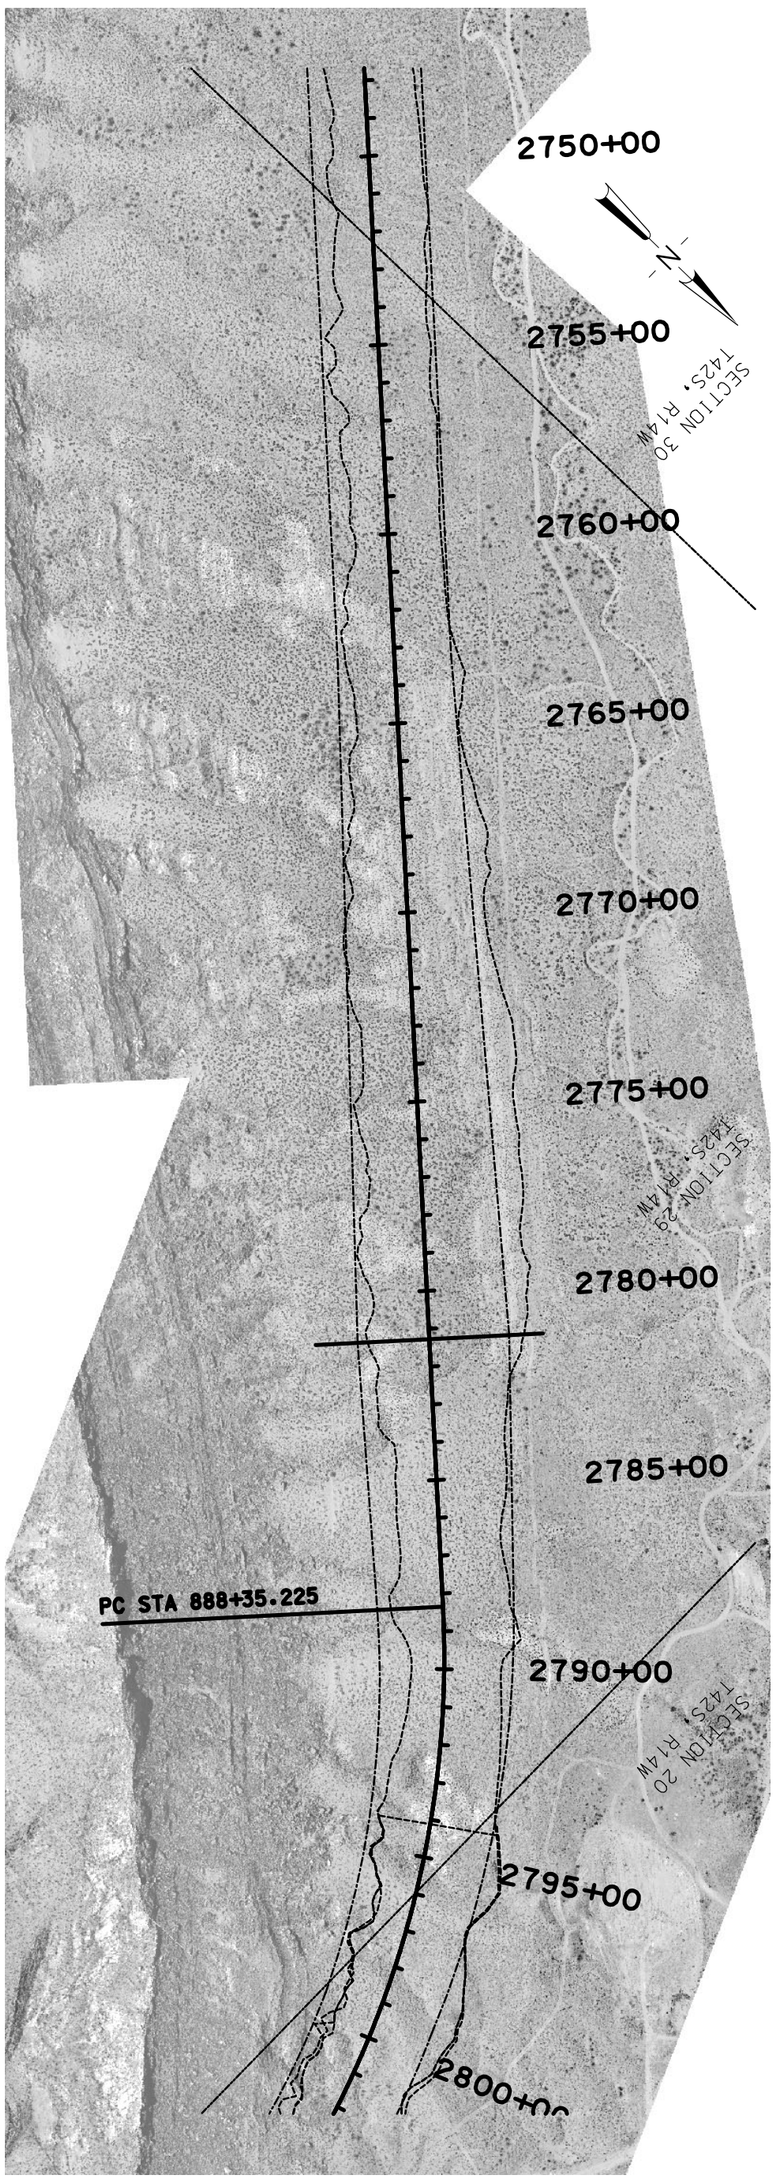

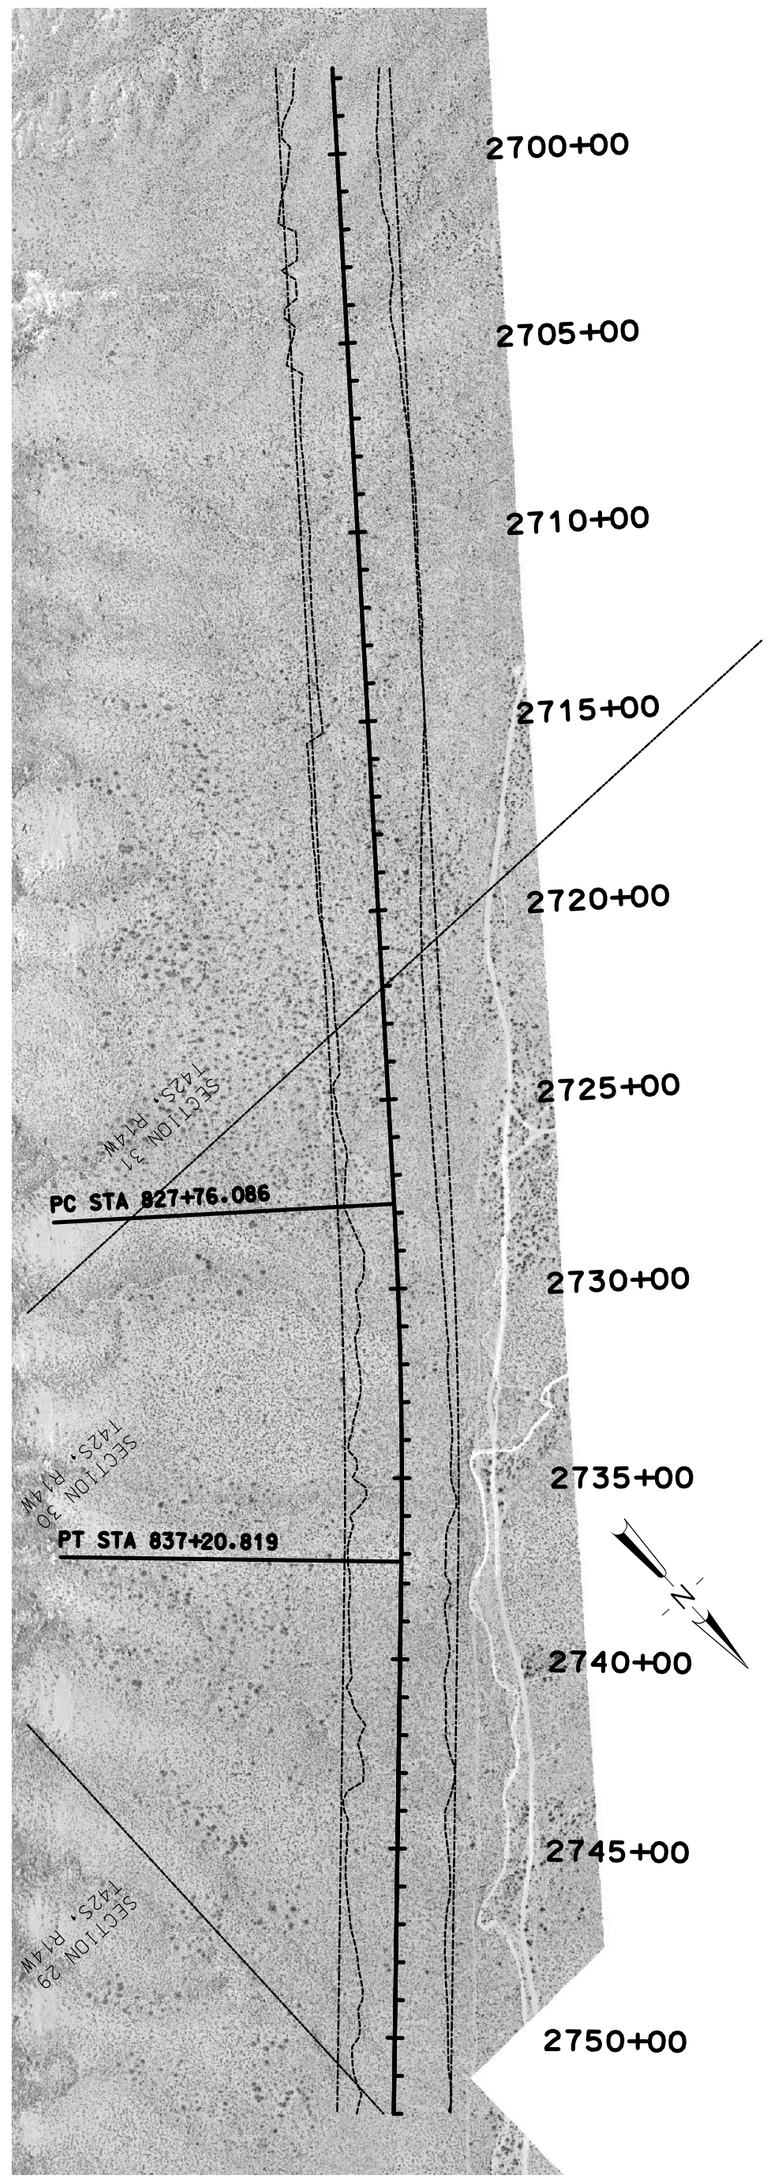

UDOT SOUTHERN CORRIDOR
SP-LC53(1)

0 250 500 1000
SCALE IN FEET

HDR Engineering, Inc.
SALT LAKE CITY, UTAH

ALTERNATIVE '3400 WEST'
ALTERNATIVE '2800 WEST' &
ALTERNATIVE '4300 WEST'

FIGURE NO.

SHEET
8 of 20

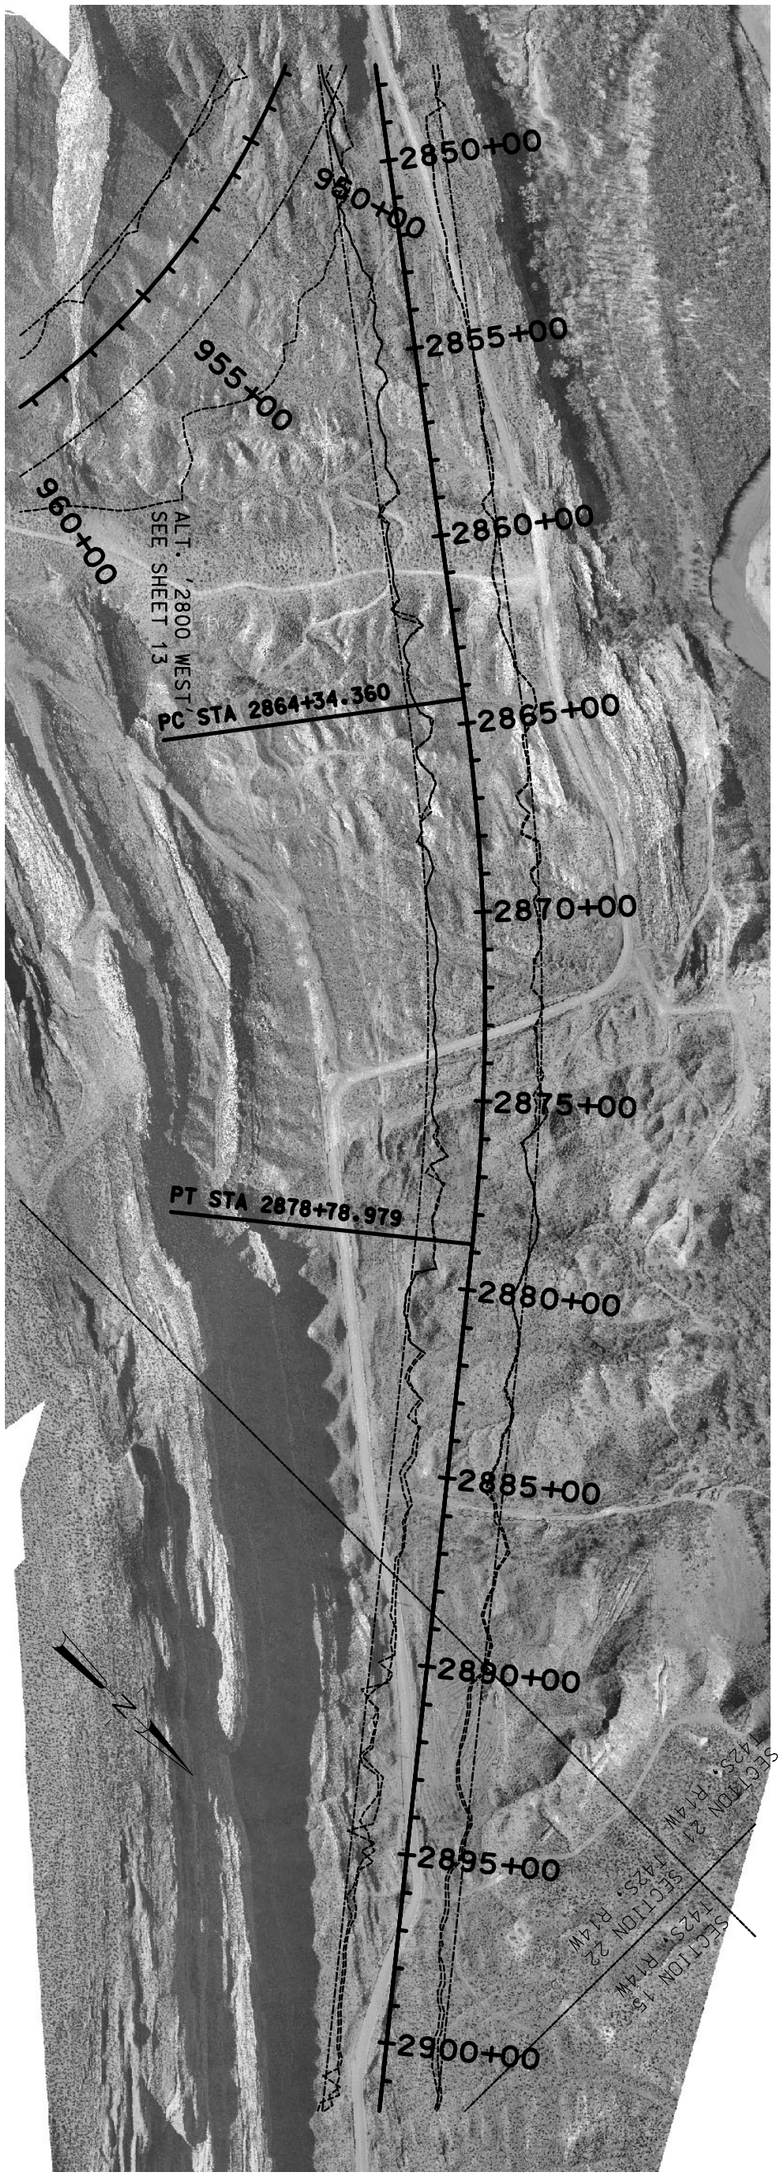

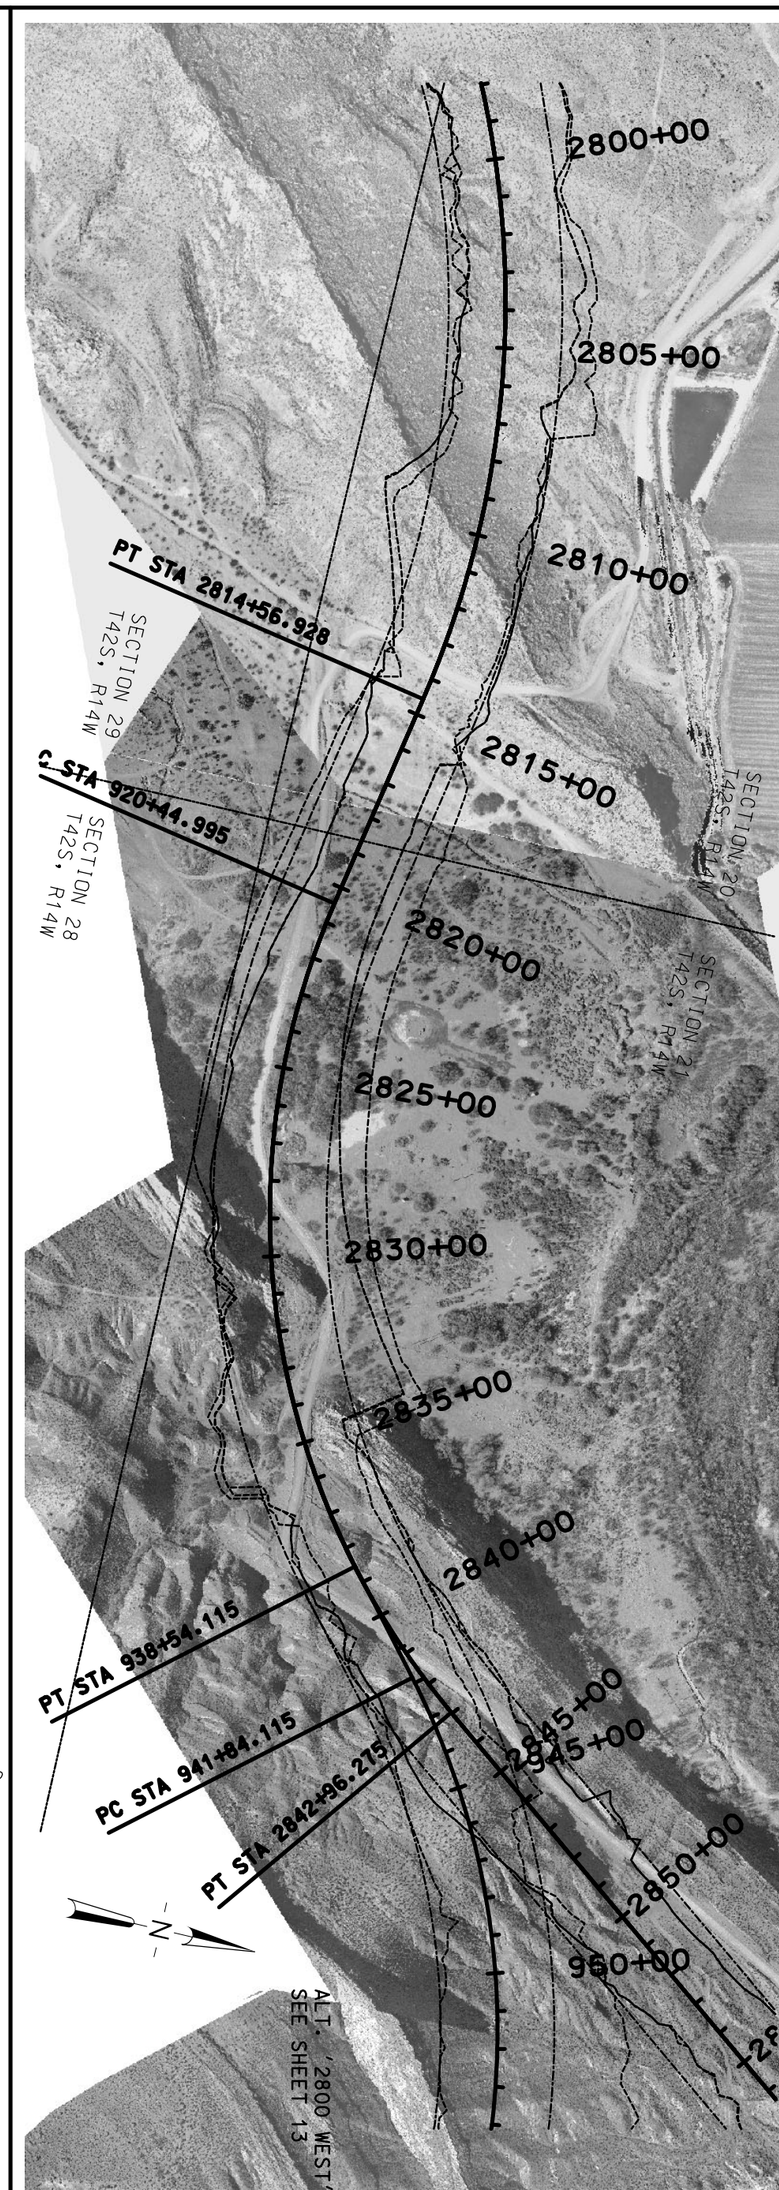

UDOT SOUTHERN CORRIDOR
SP-LC53(1)

0 250 500 1000
SCALE IN FEET

HDR Engineering, Inc.
SALT LAKE CITY, UTAH

ALTERNATIVE '3400 WEST'
& ALTERNATIVE '4300 WEST'

FIGURE NO.

SHEET
9 of 20

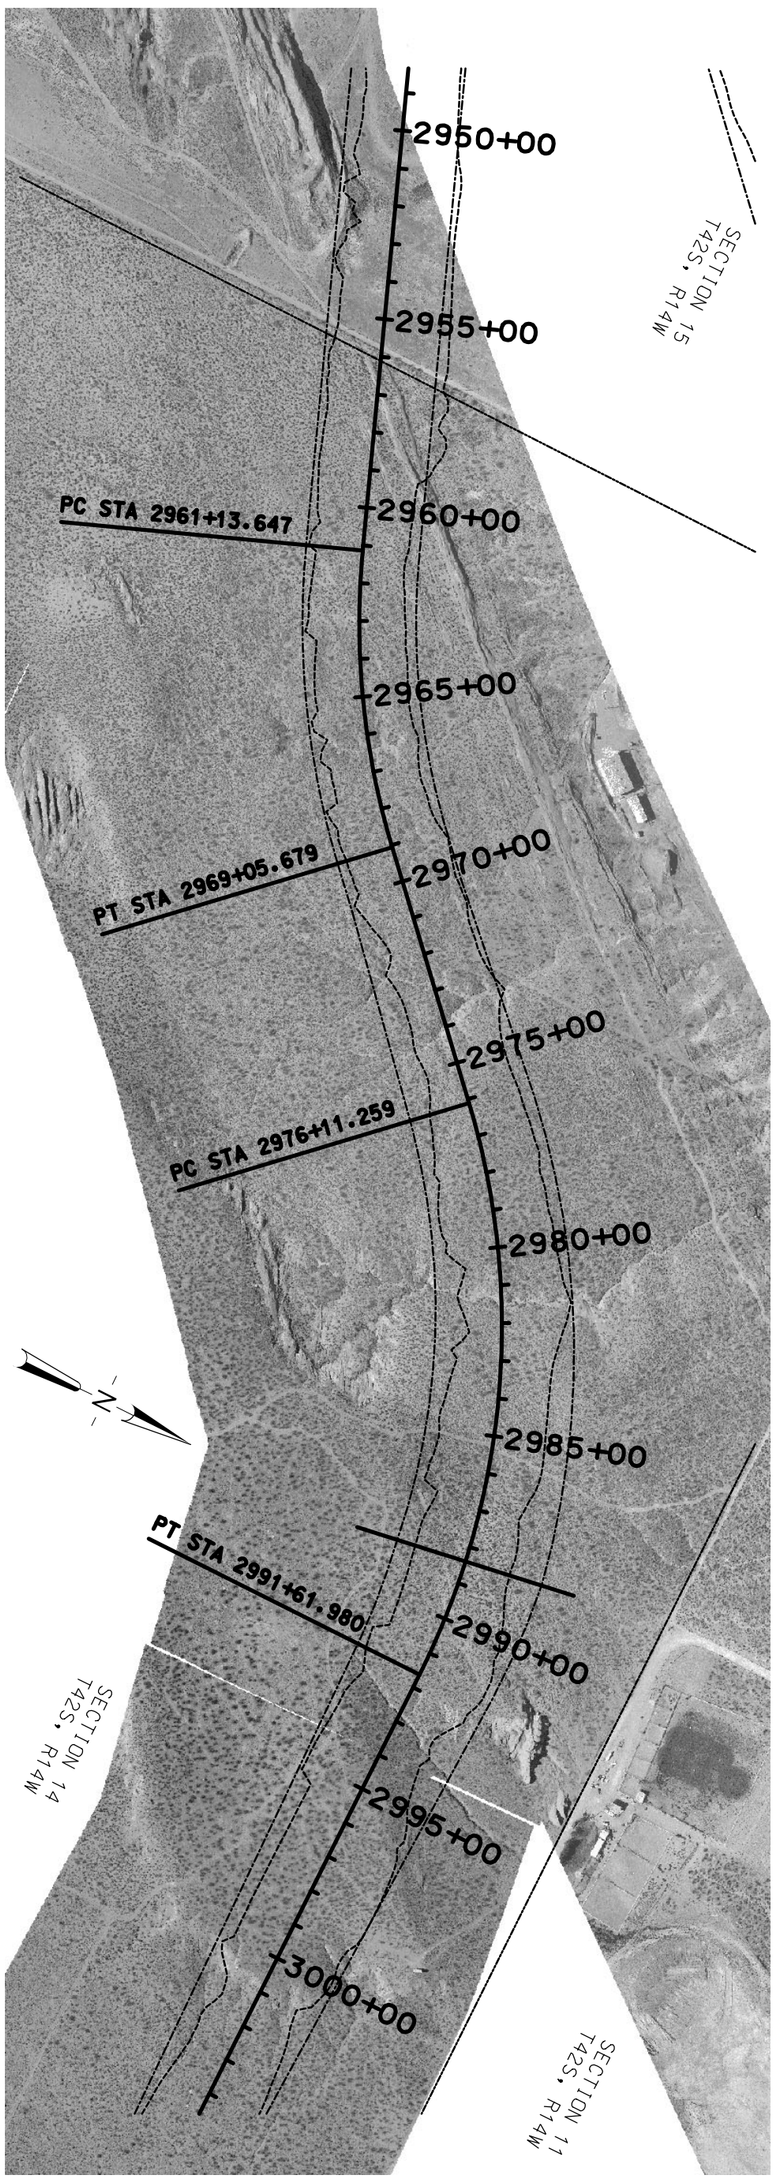

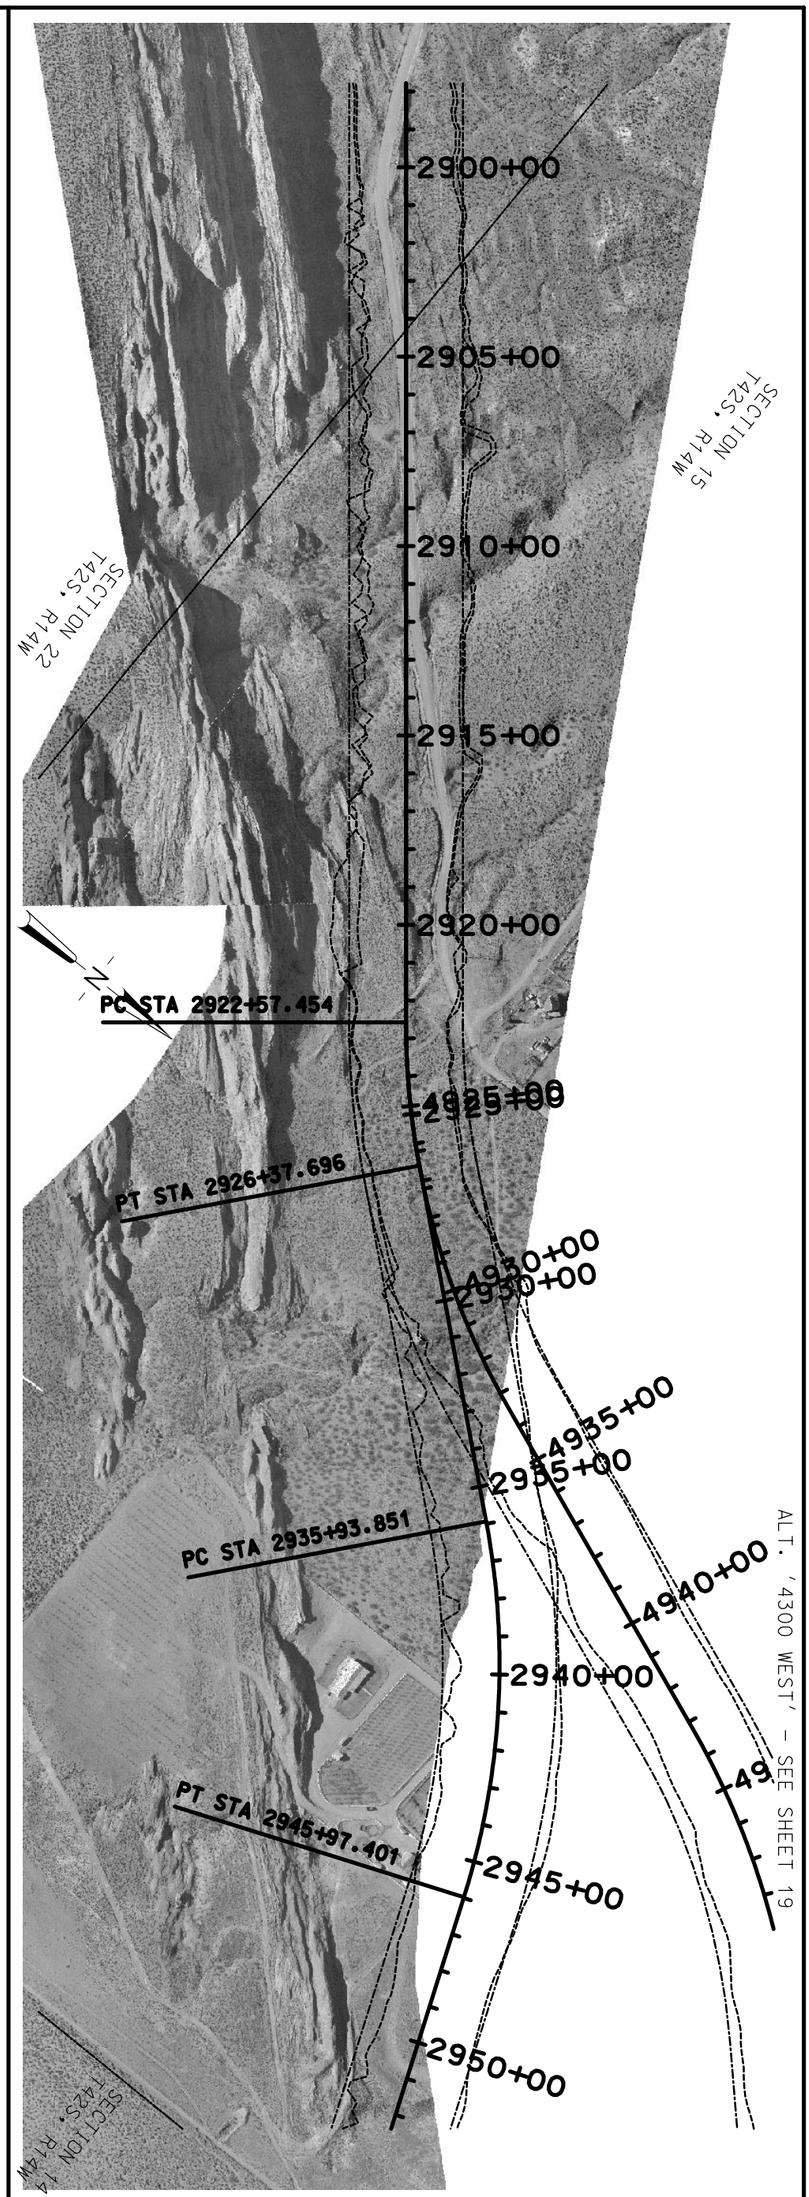

UDOT SOUTHERN CORRIDOR
SP-LC53(1)

0 250 500 1000
SCALE IN FEET

HDR Engineering, Inc.
SALT LAKE CITY, UTAH

ALTERNATIVE '3400 WEST'
& ALTERNATIVE '4300 WEST'

FIGURE NO.

SHEET
10 of 20

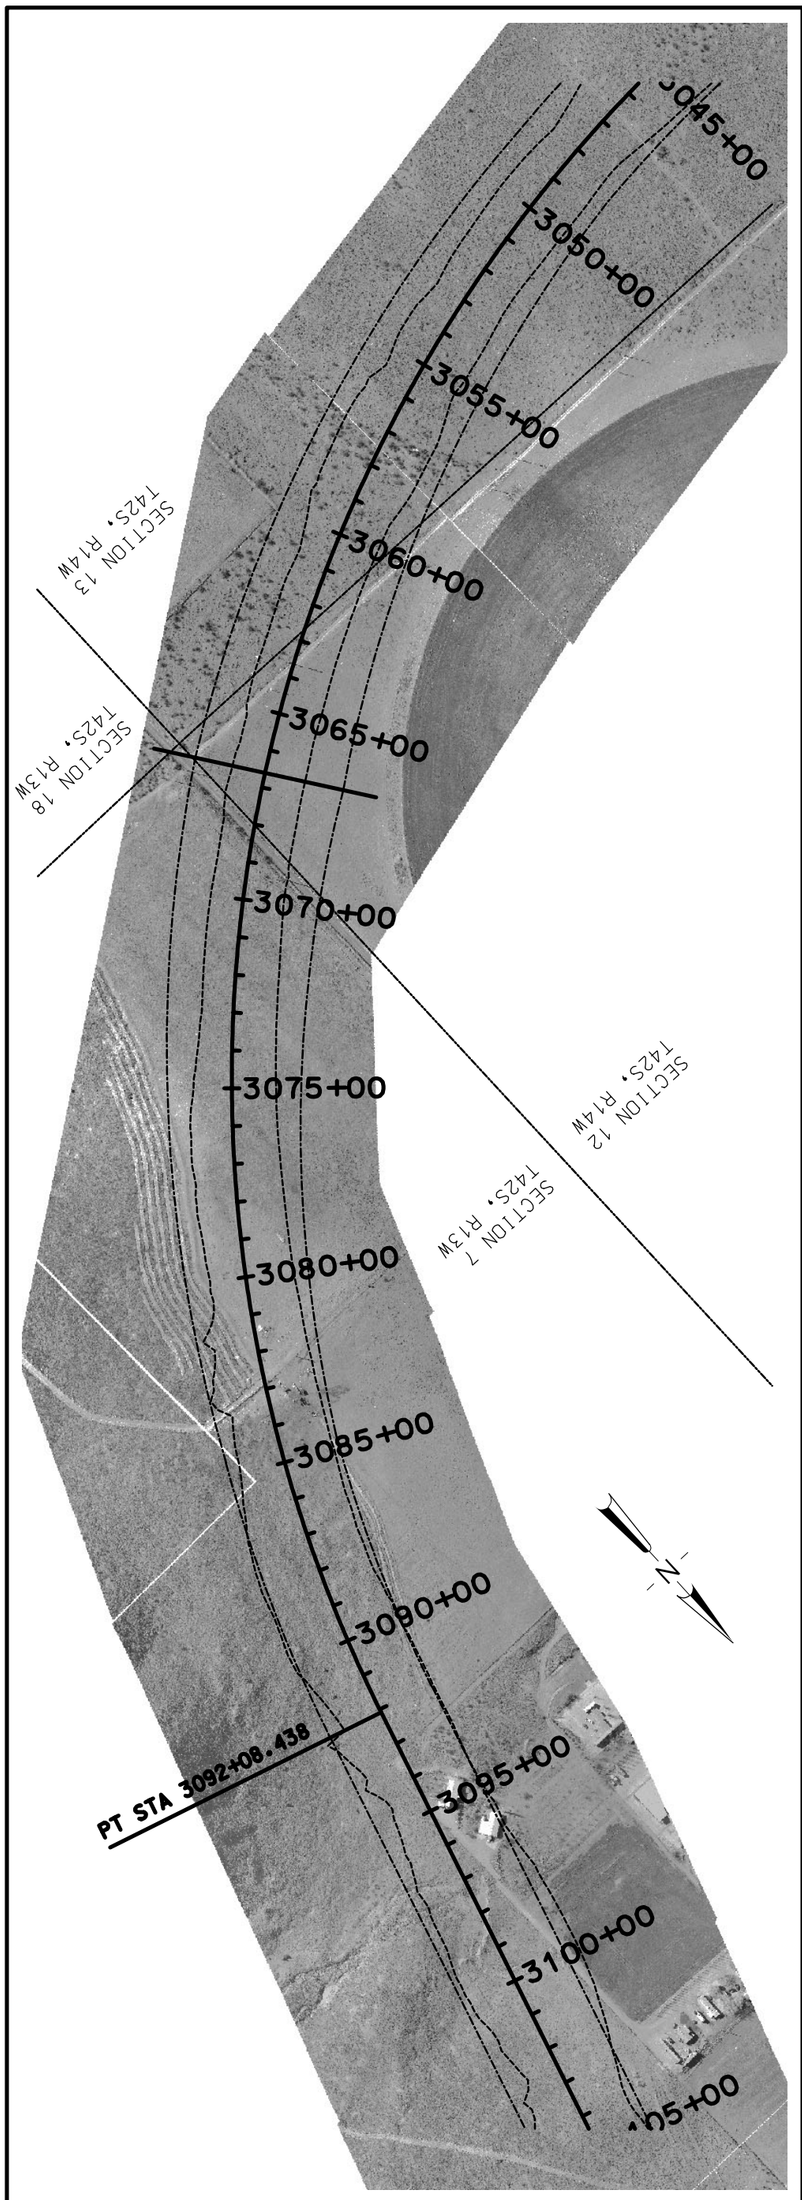

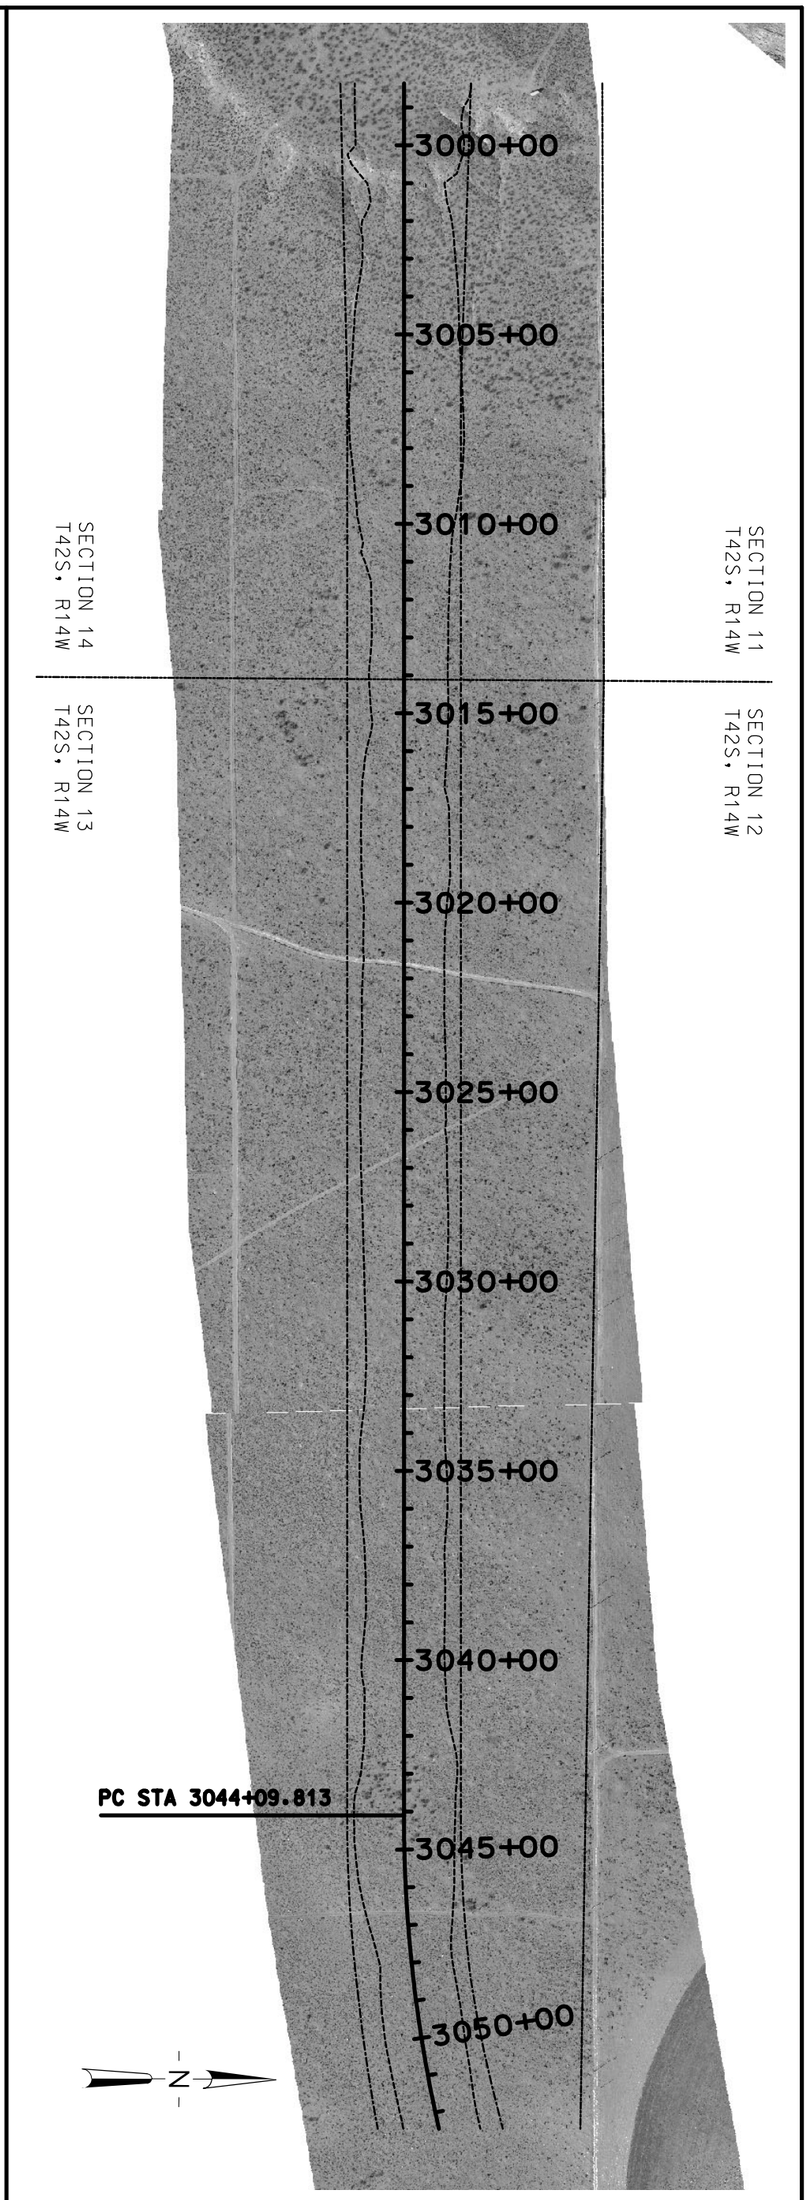

UDOT SOUTHERN CORRIDOR
SP-LC53(1)

0 250 500 1000
SCALE IN FEET

HDR Engineering, Inc.
SALT LAKE CITY, UTAH

ALTERNATIVE '3400 WEST'

FIGURE NO.

SHEET
11 of 20

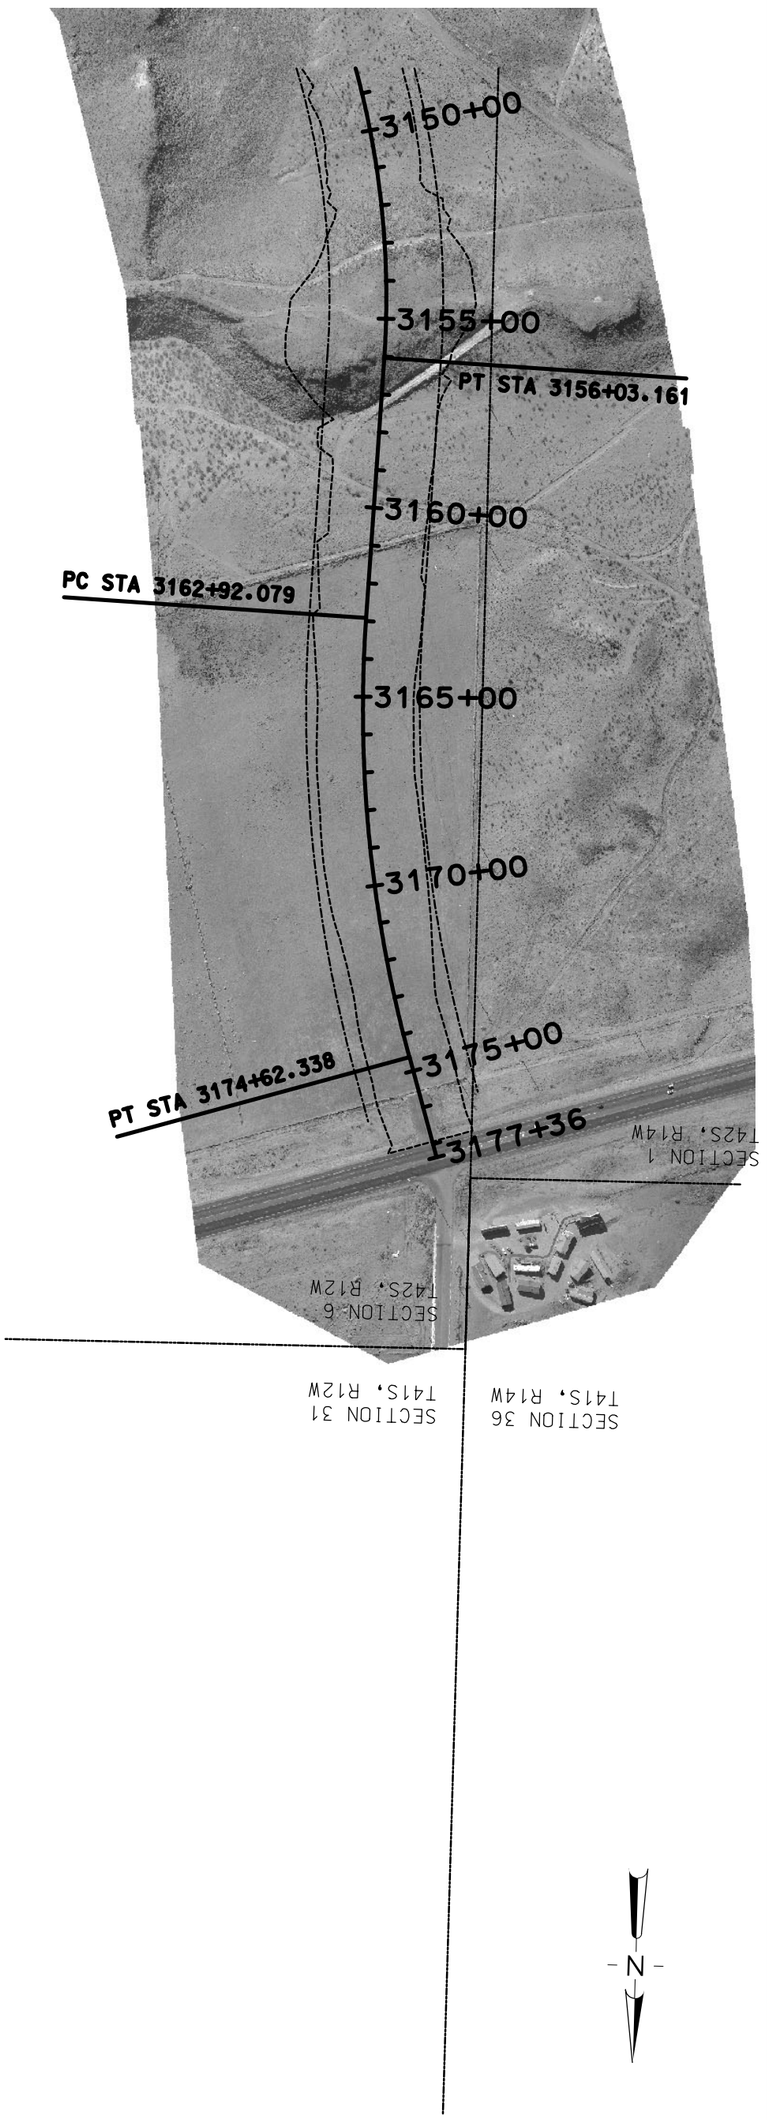

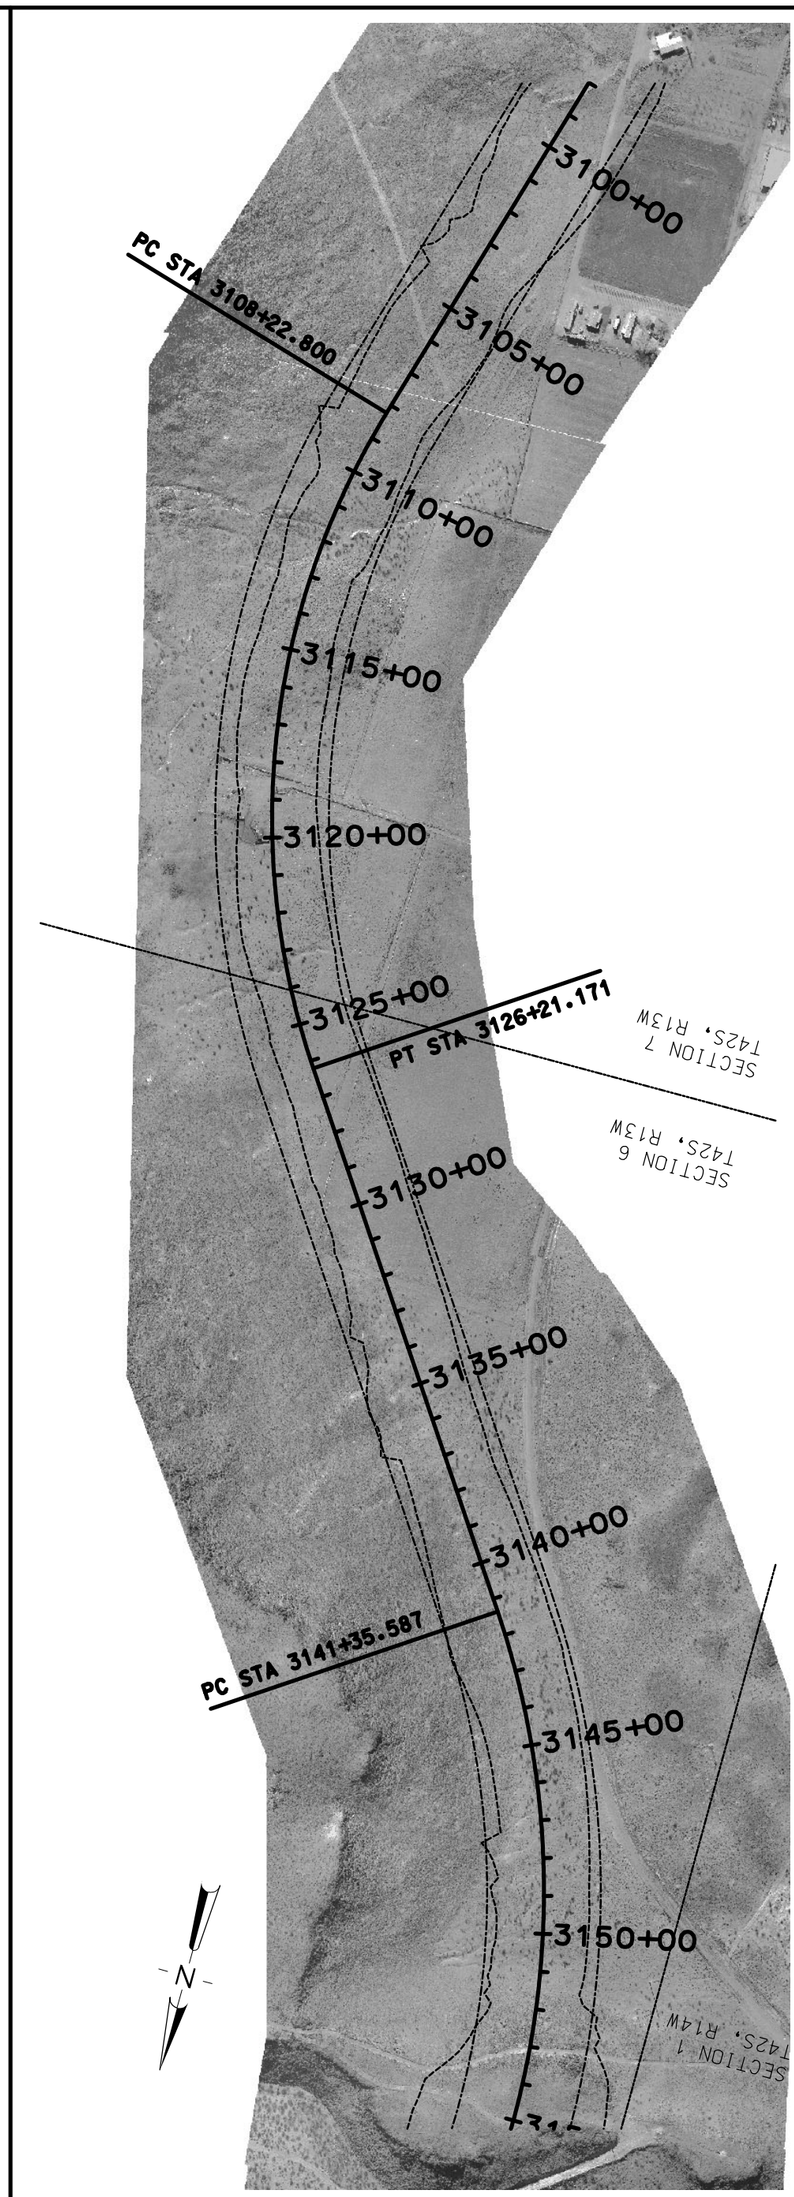

UDOT SOUTHERN CORRIDOR SP-LC53(1)	0 250 500 1000 SCALE IN FEET HDR Engineering, Inc. SALT LAKE CITY, UTAH	ALTERNATIVE '3400 WEST'	FIGURE NO. SHEET 12 of 20

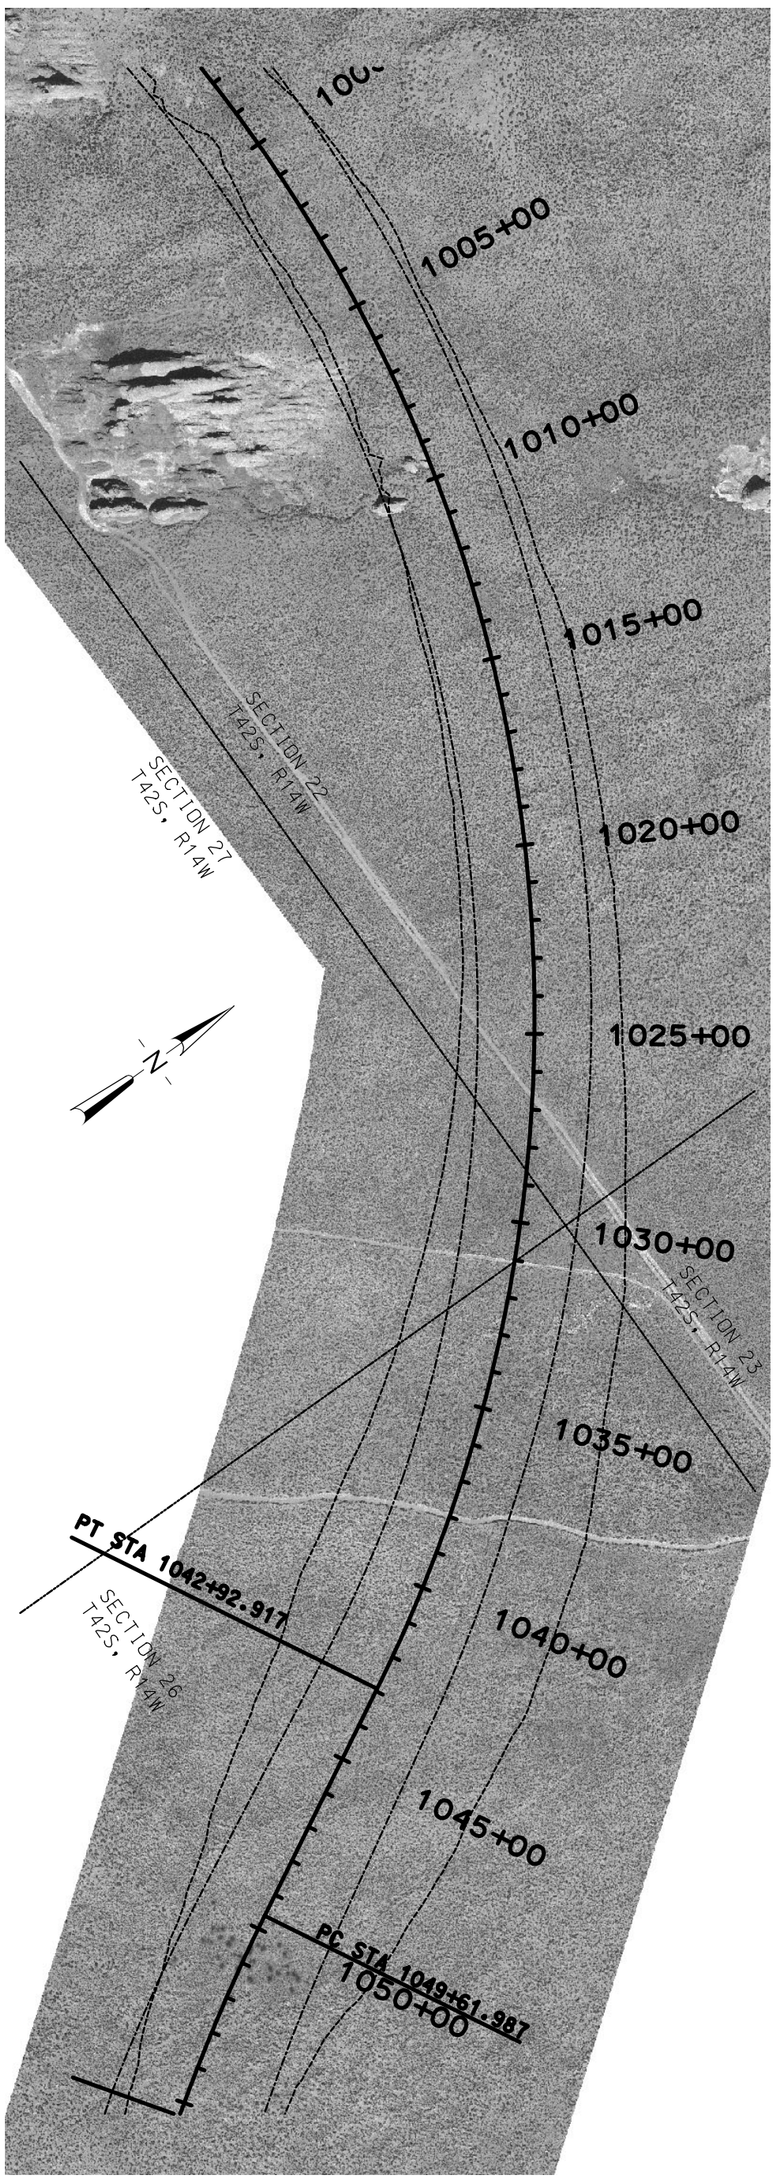

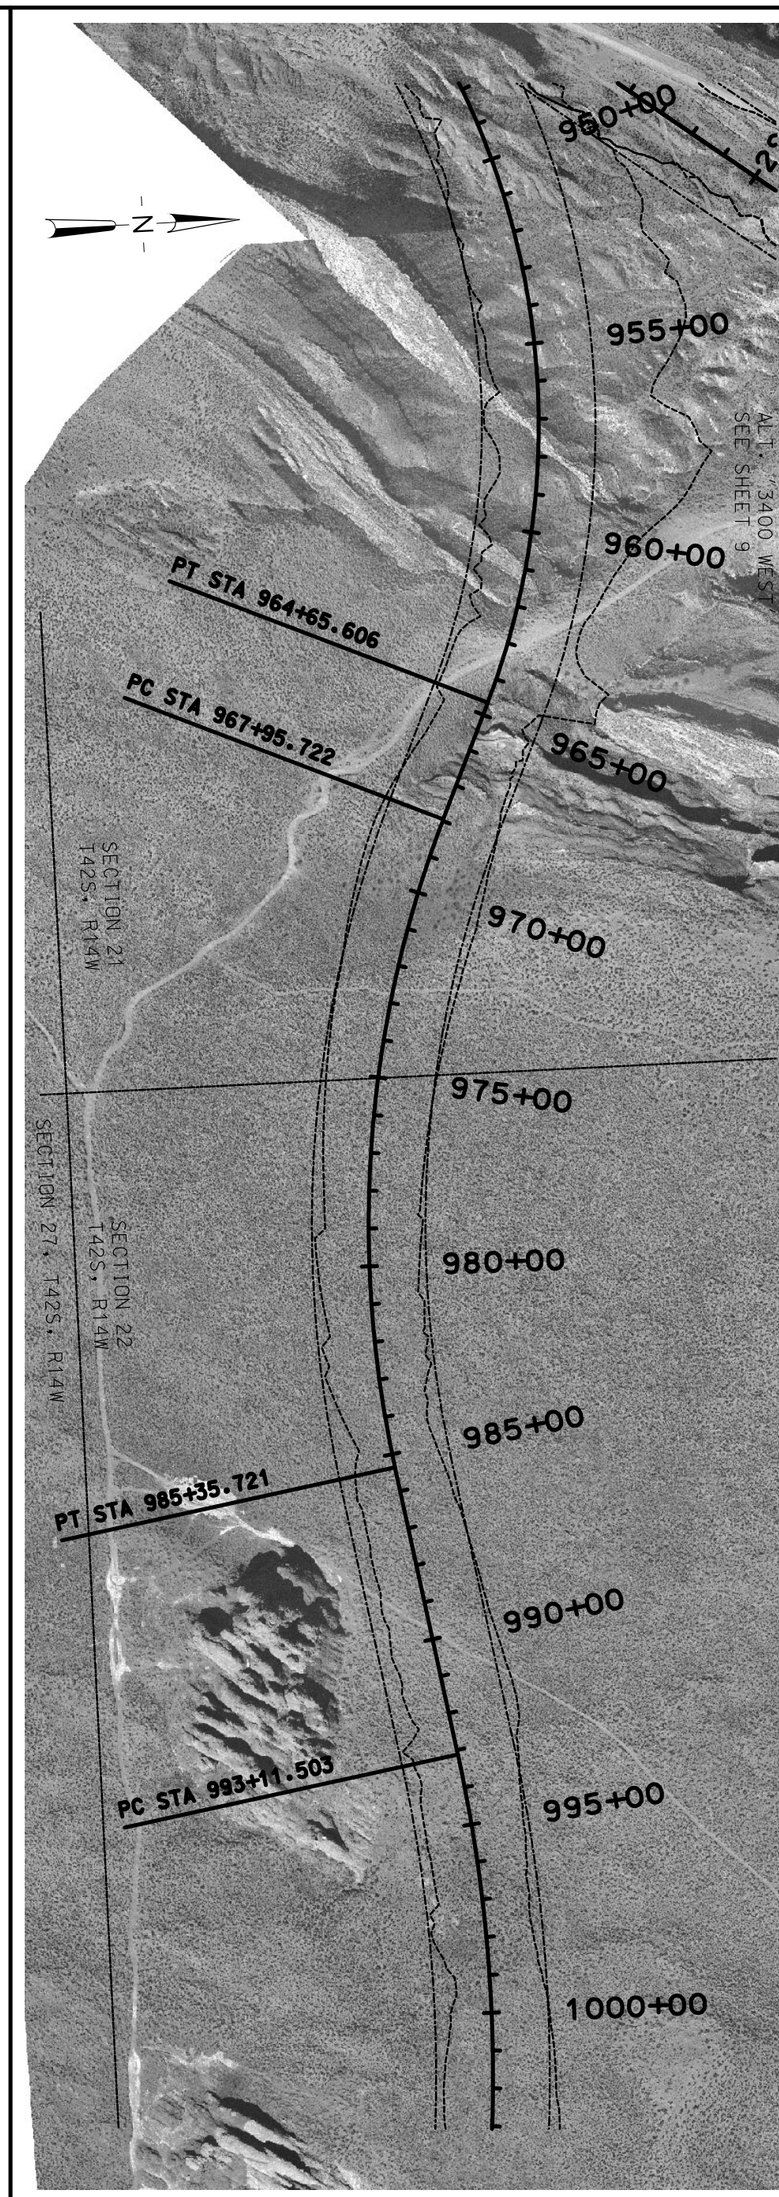

UDOT SOUTHERN CORRIDOR
SP-LC53(1)

0 250 500 1000
SCALE IN FEET

HDR Engineering, Inc.
SALT LAKE CITY, UTAH

ALTERNATIVE '2800 WEST'

FIGURE NO.

SHEET
13 of 20

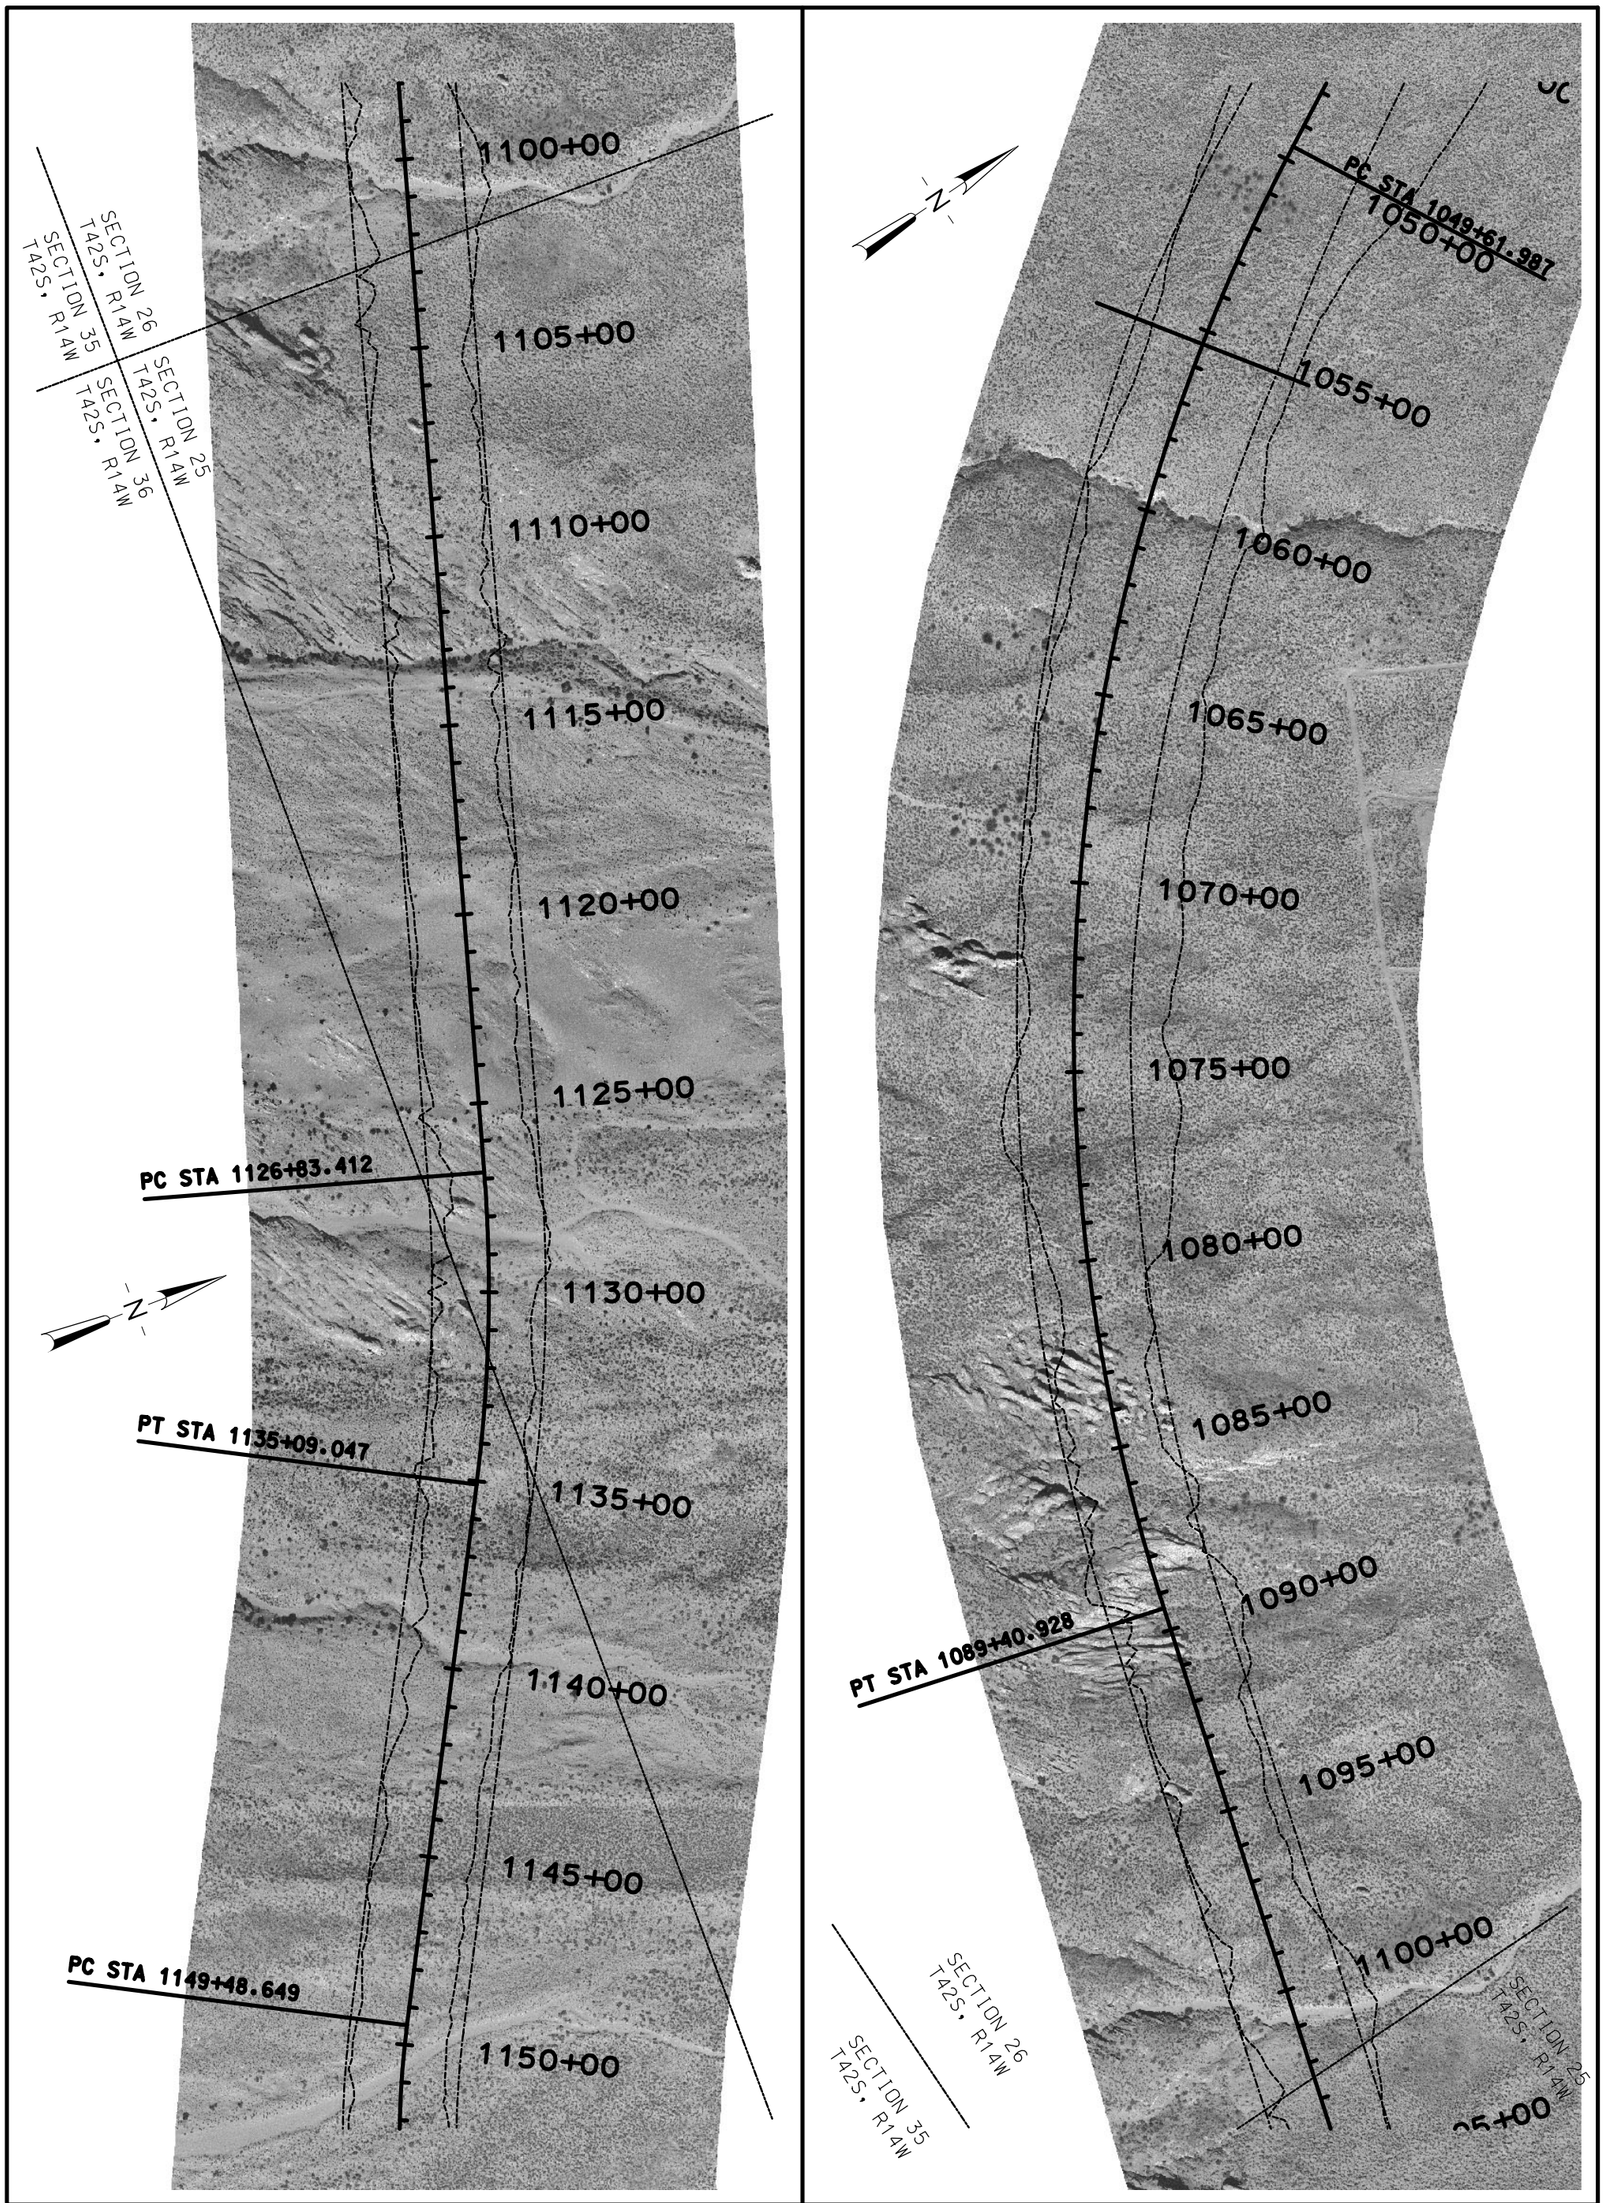

UDOT SOUTHERN CORRIDOR
SP-LC53(1)

0 250 500 1000
SCALE IN FEET

HDR Engineering, Inc.
SALT LAKE CITY, UTAH

ALTERNATIVE '2800 WEST'

FIGURE NO.

SHEET
14 of 20

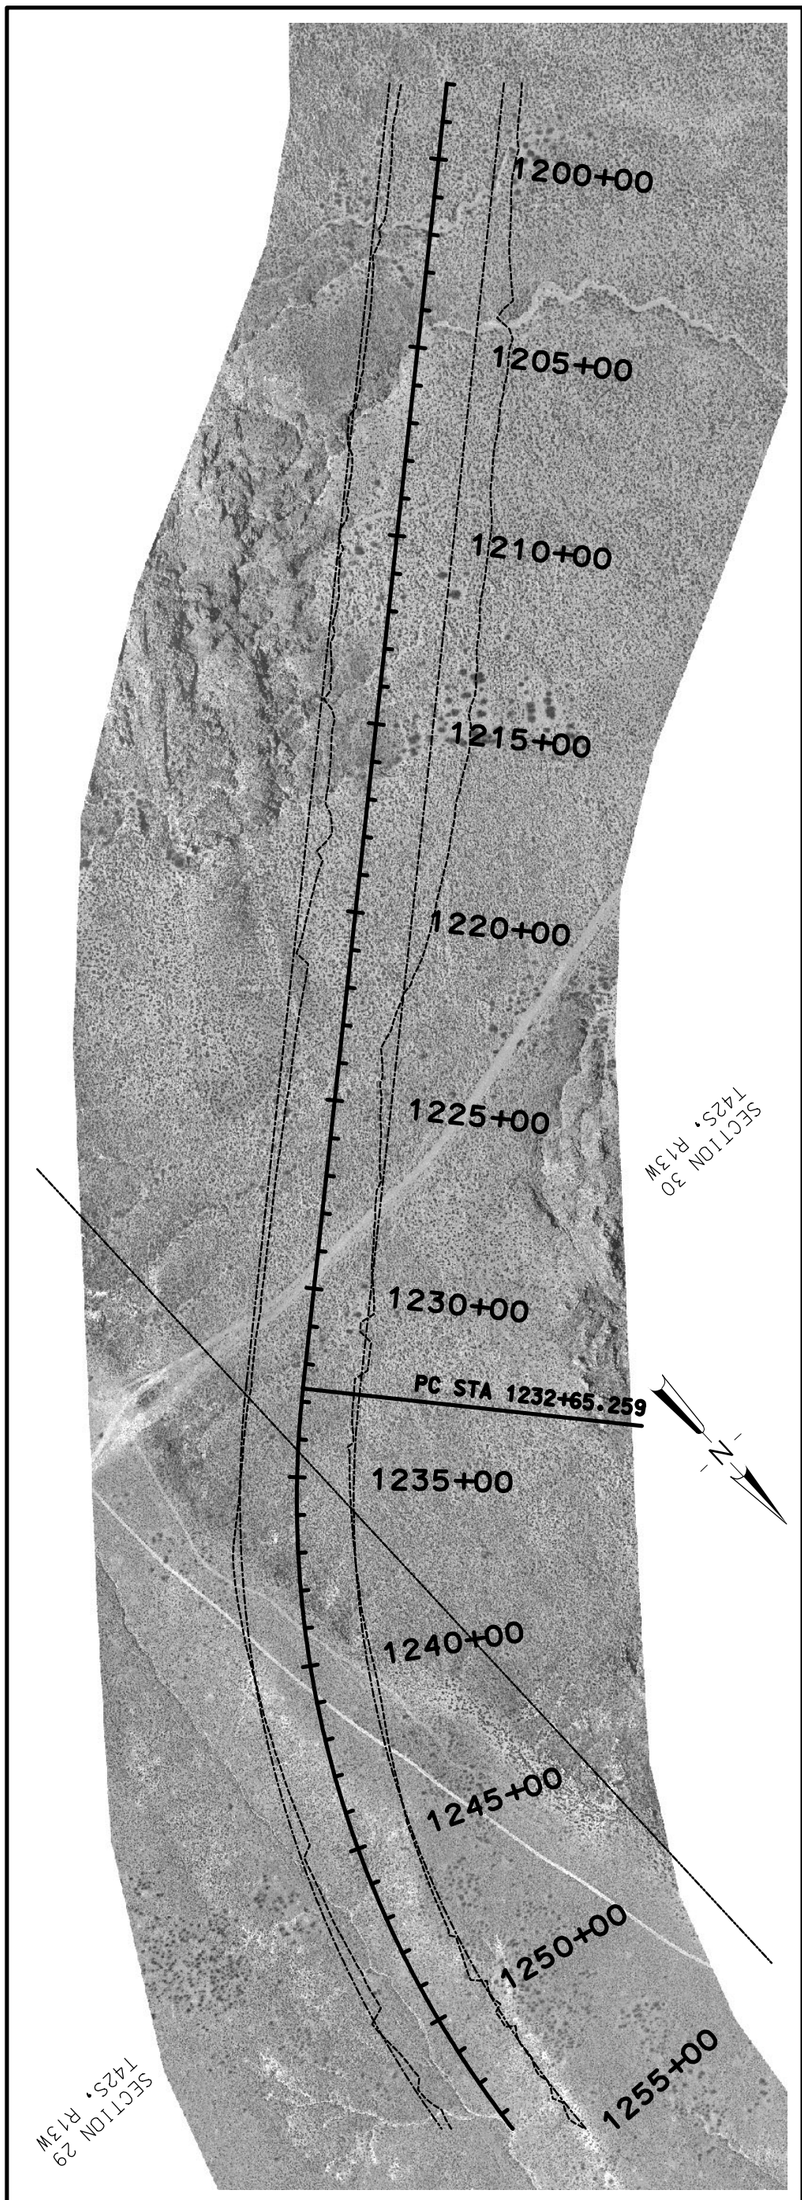

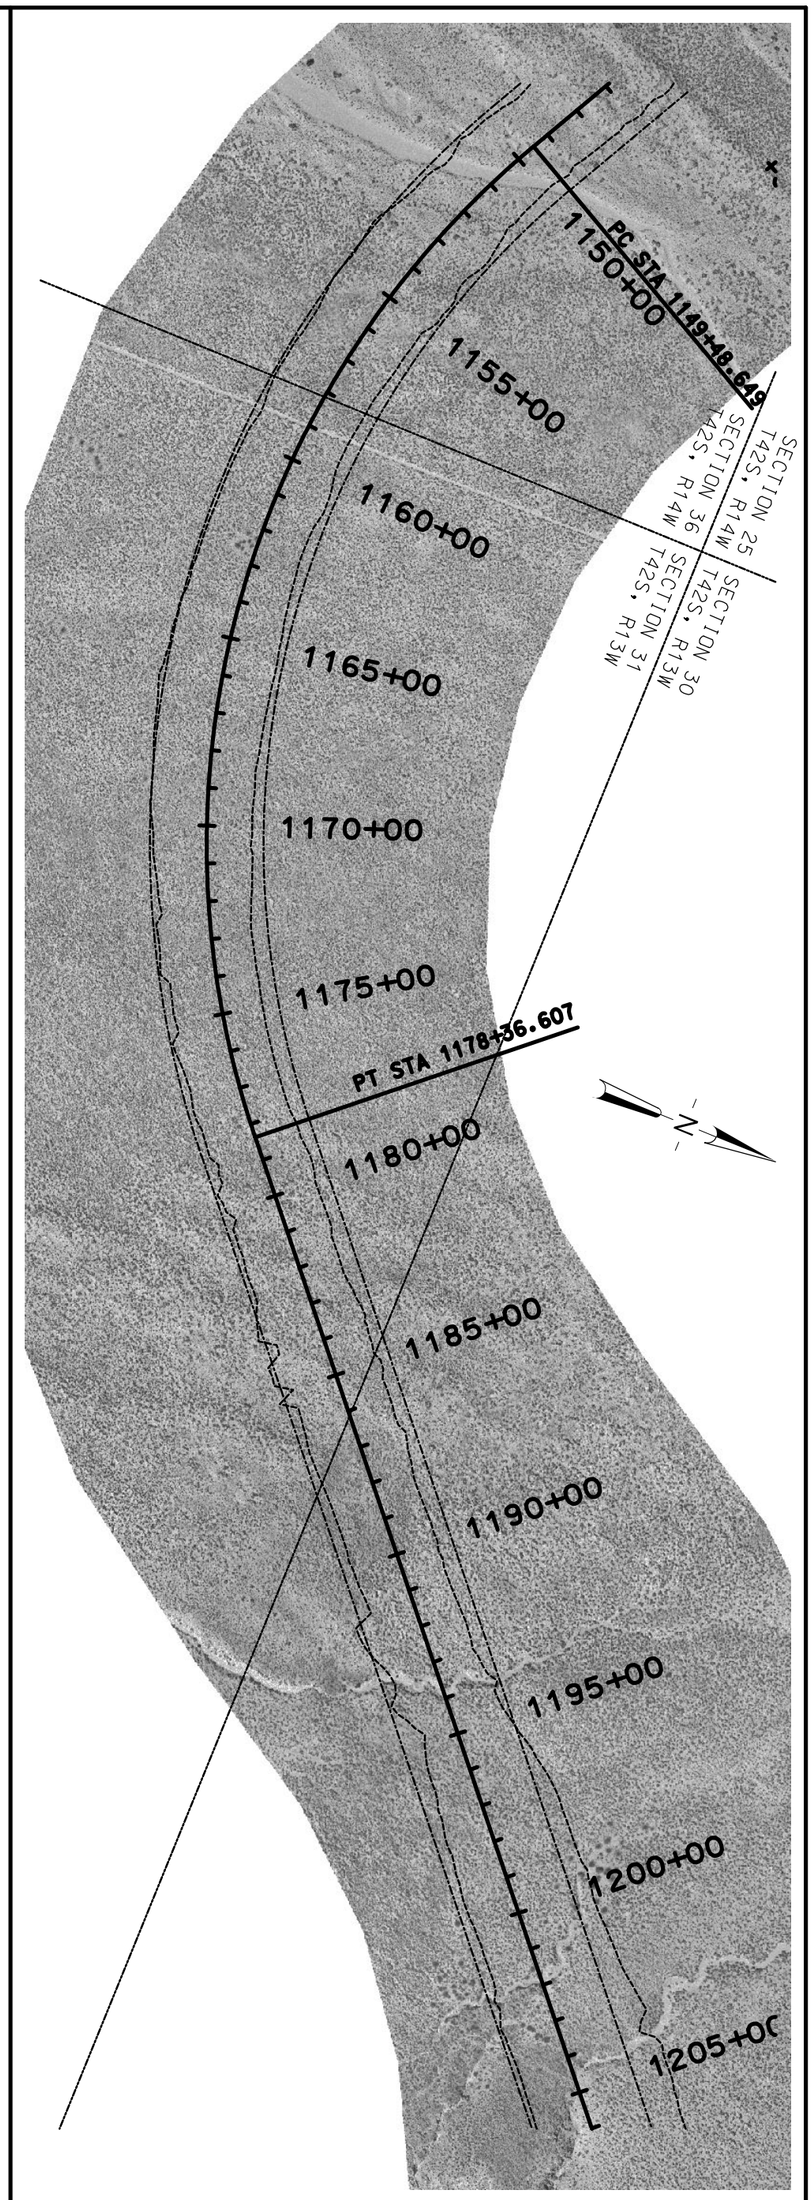

UDOT SOUTHERN CORRIDOR
SP-LC53(1)

0 250 500 1000
SCALE IN FEET

HDR Engineering, Inc.
SALT LAKE CITY, UTAH

ALTERNATIVE '2800 WEST'

FIGURE NO.

SHEET
15 of 20

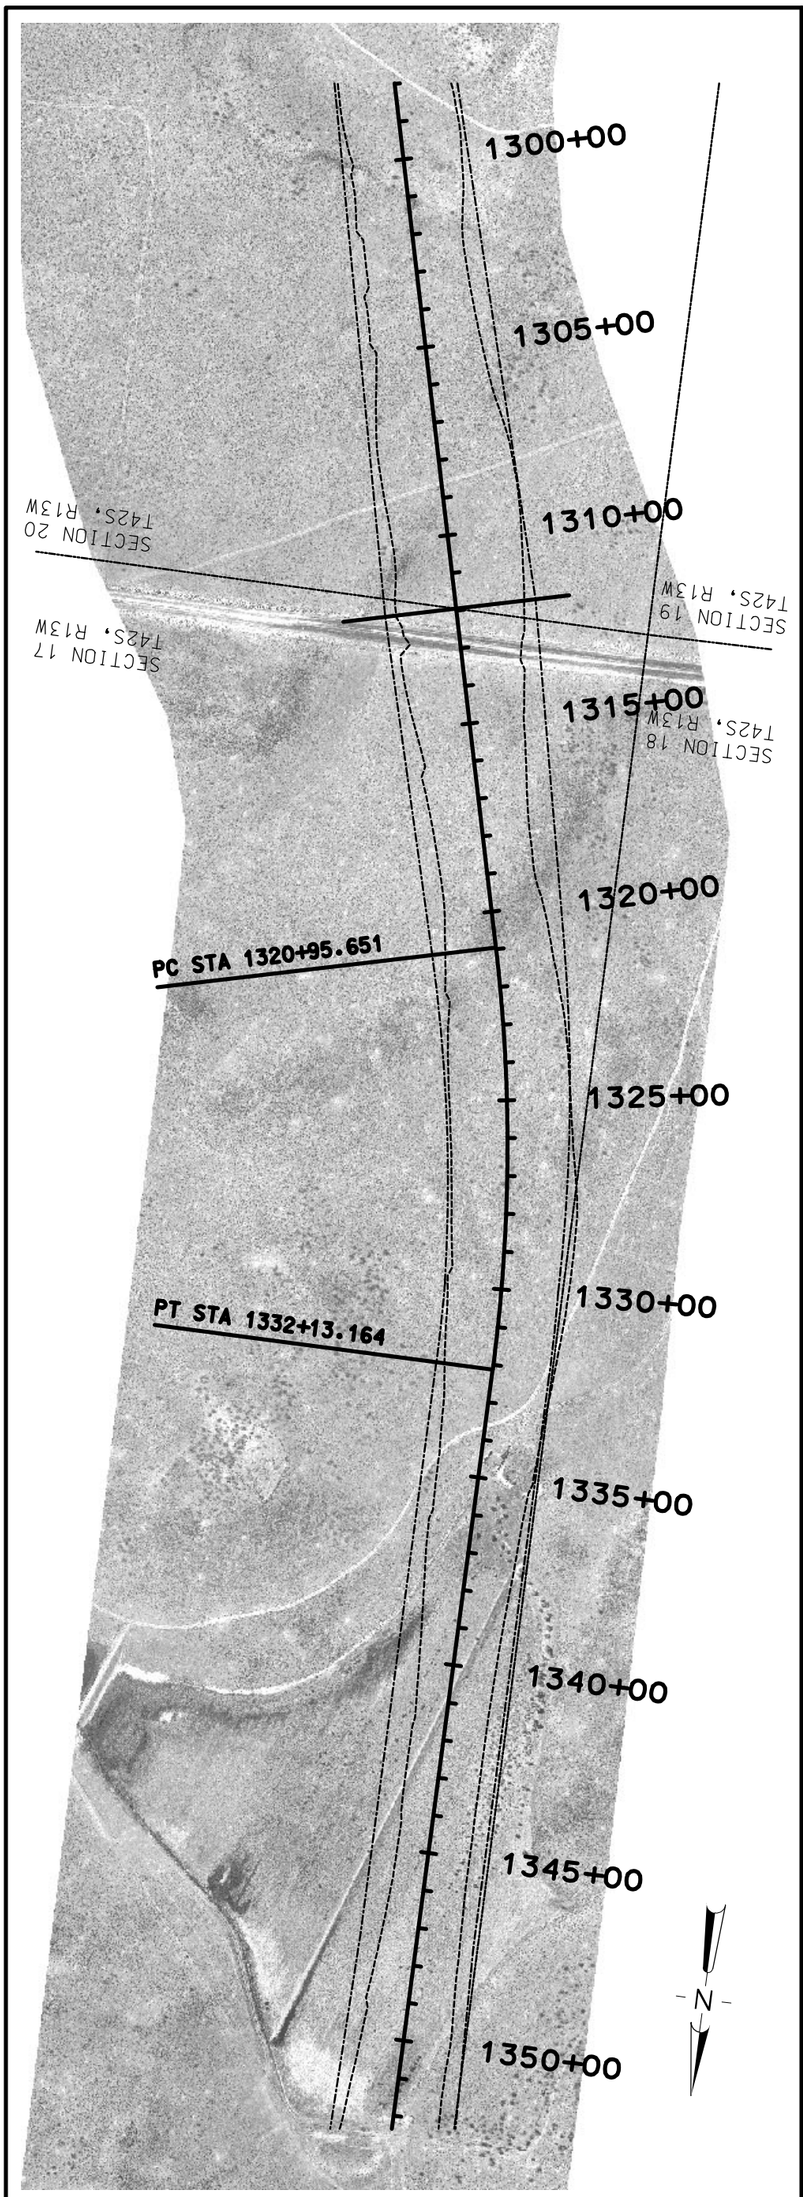

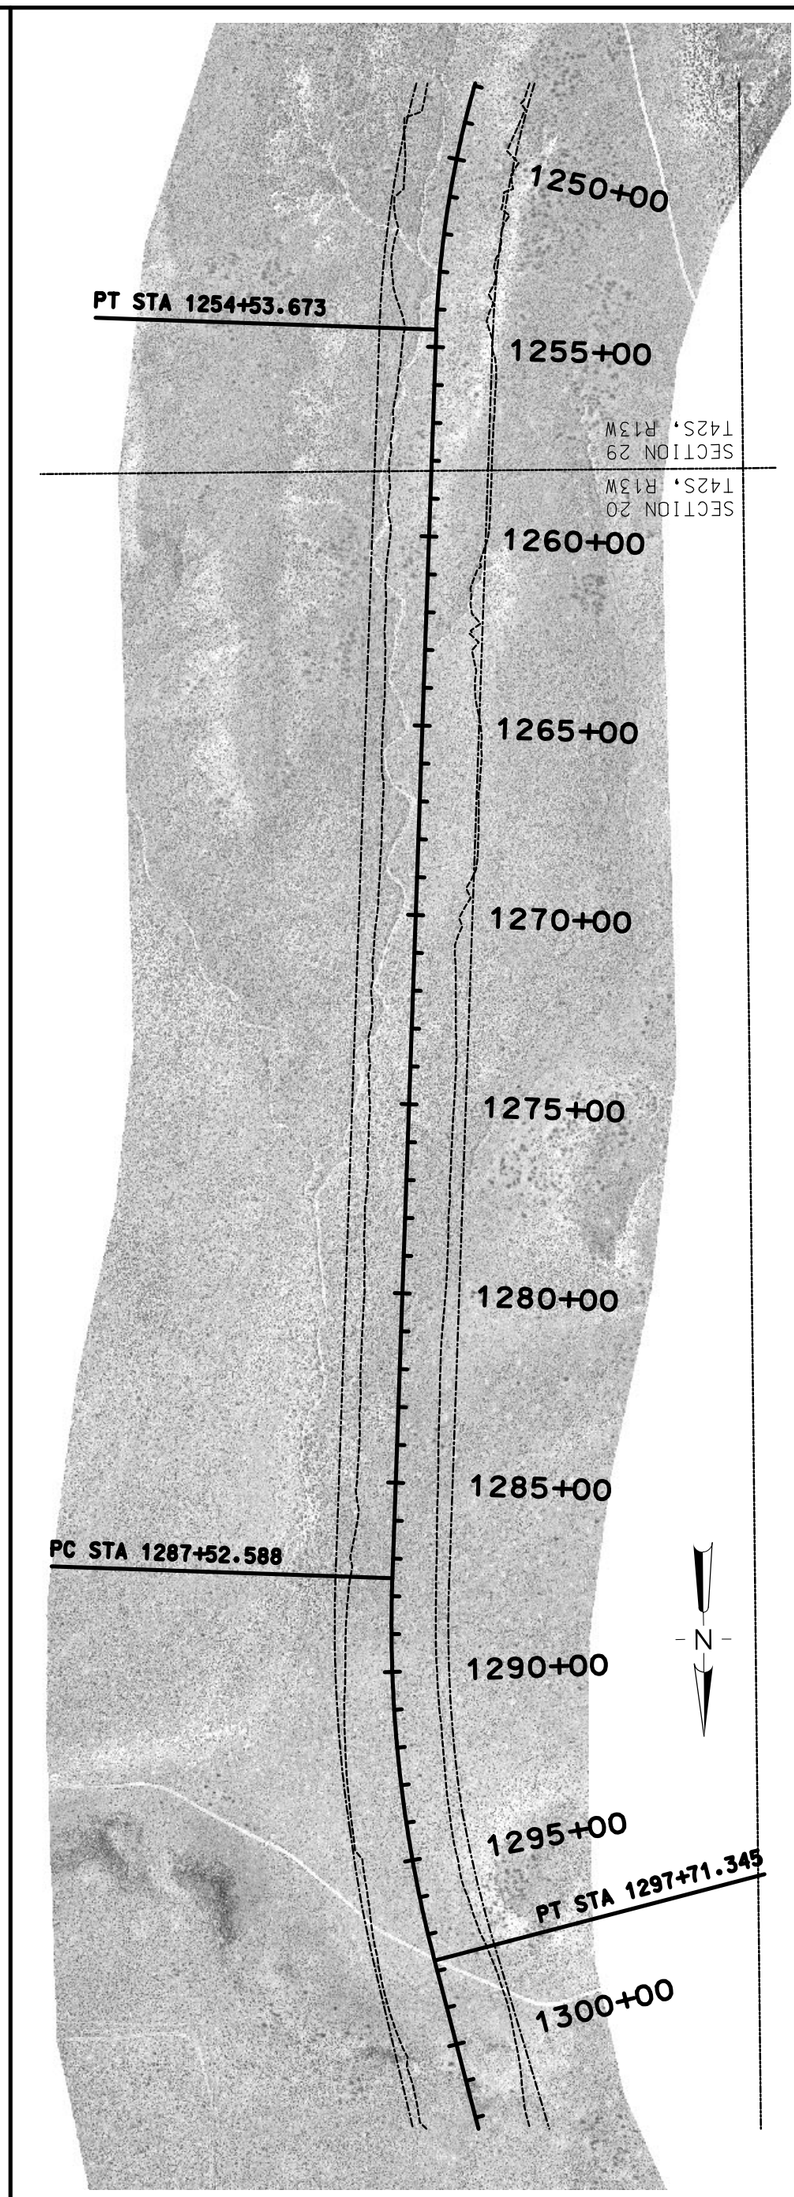

UDOT SOUTHERN CORRIDOR
SP-LC53(1)

0 250 500 1000
SCALE IN FEET

HDR Engineering, Inc.
SALT LAKE CITY, UTAH

ALTERNATIVE '2800 WEST'

FIGURE NO.

SHEET
16 of 20

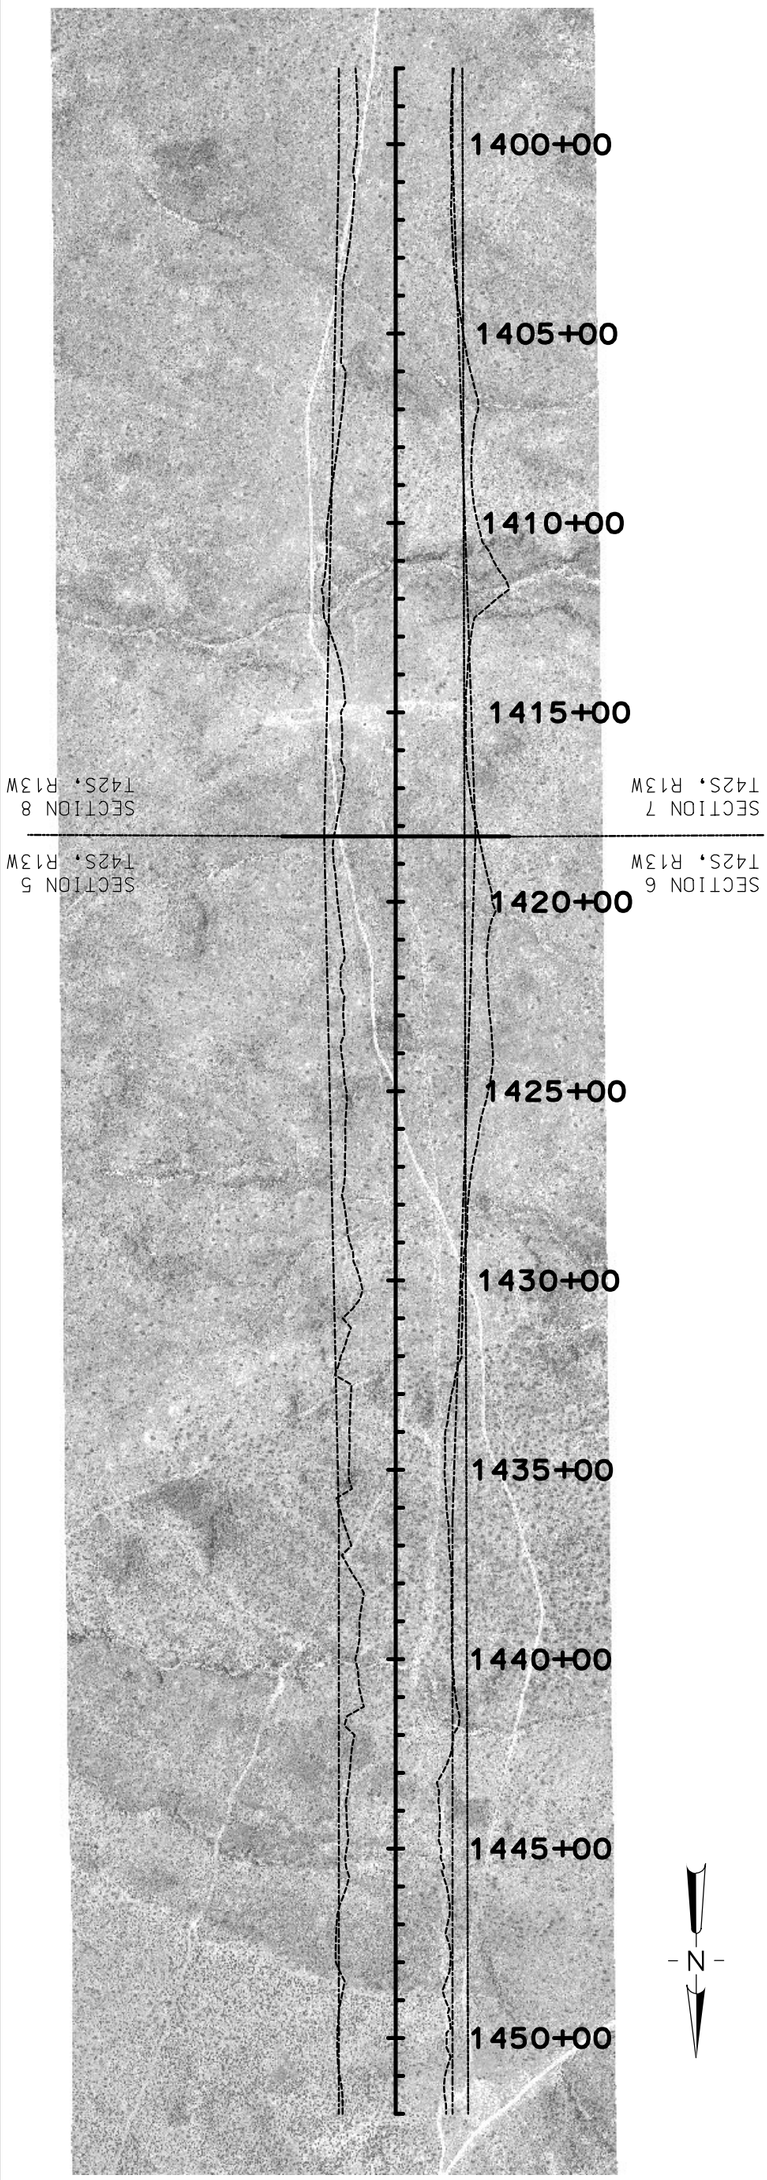

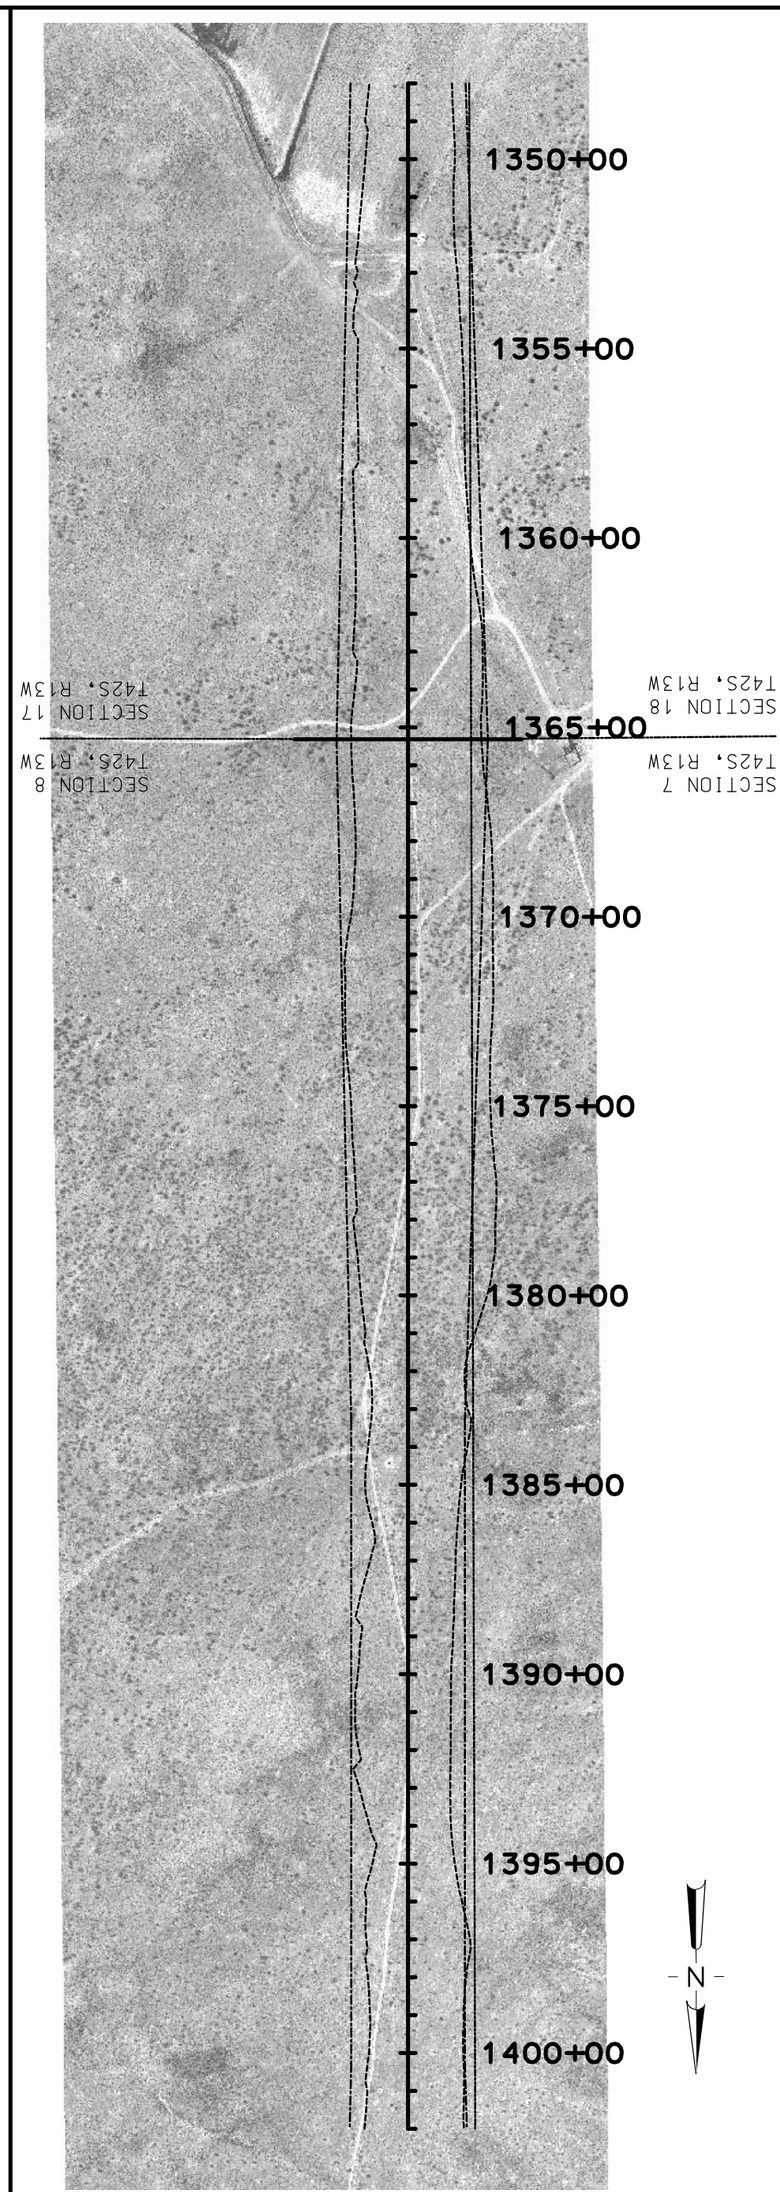

UDOT SOUTHERN CORRIDOR
SP-LC53(1)

0 250 500 1000
SCALE IN FEET

HDR Engineering, Inc.
SALT LAKE CITY, UTAH

ALTERNATIVE '2800 WEST'

FIGURE NO.

SHEET
17 of 20

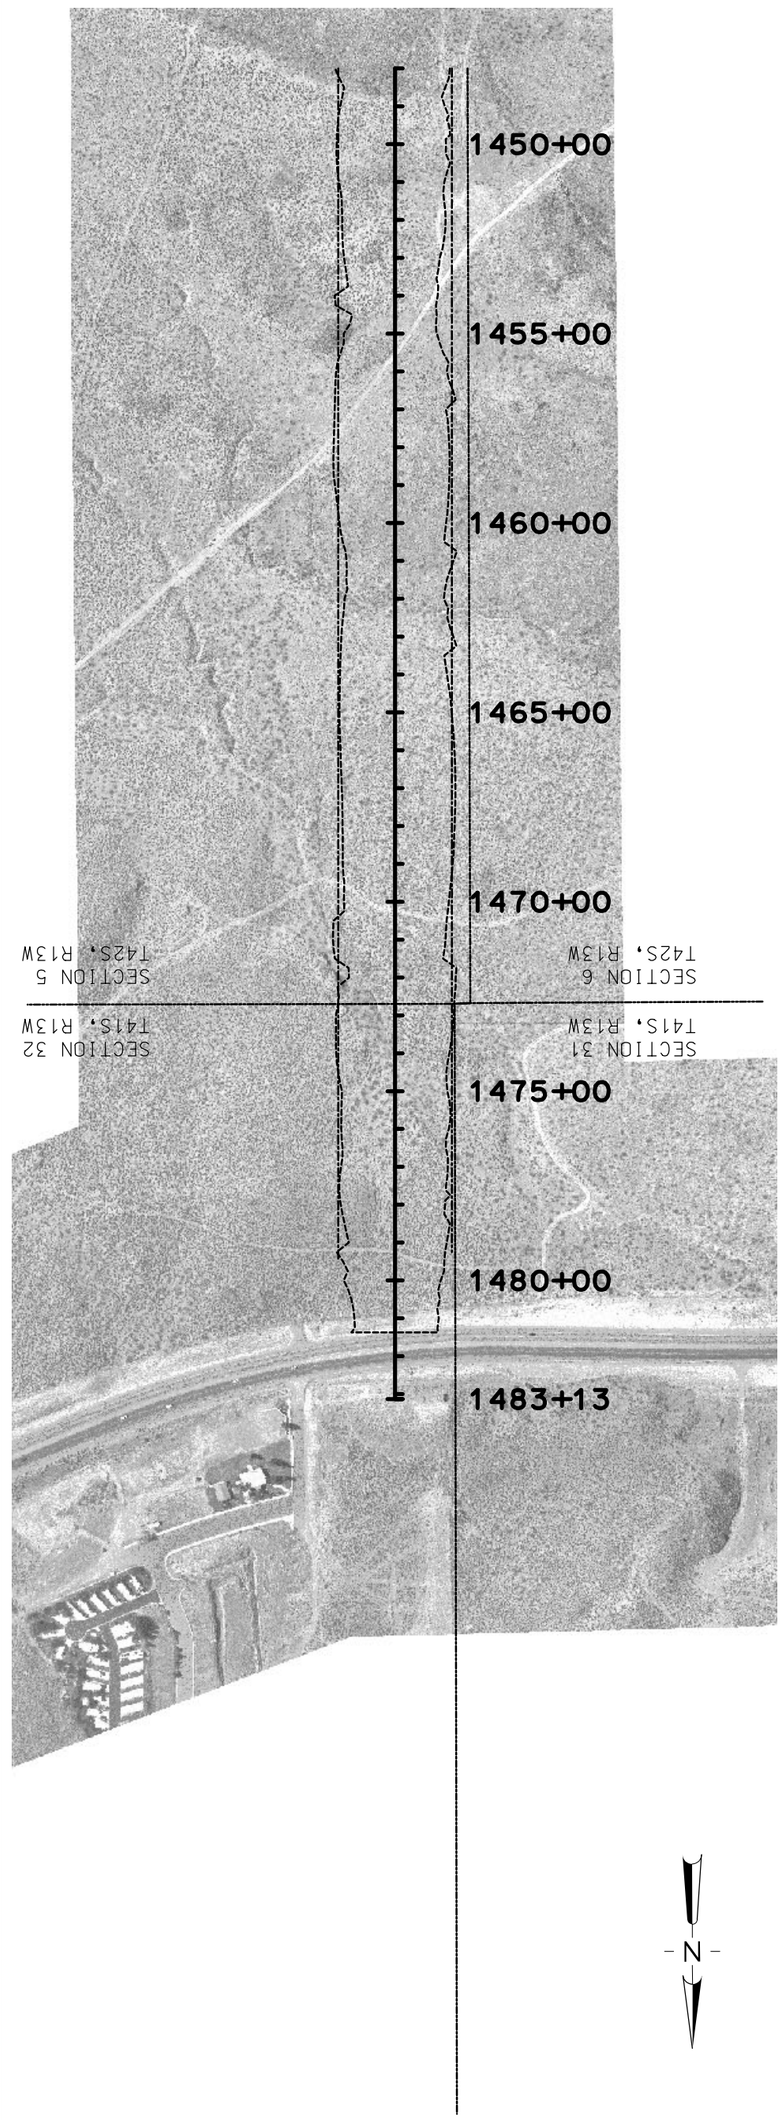

UDOT SOUTHERN CORRIDOR
SP-LC53(1)

0 250 500 1000
SCALE IN FEET

HDR Engineering, Inc.
SALT LAKE CITY, UTAH

ALTERNATIVE '2800 WEST'

FIGURE NO.

SHEET
18 of 20

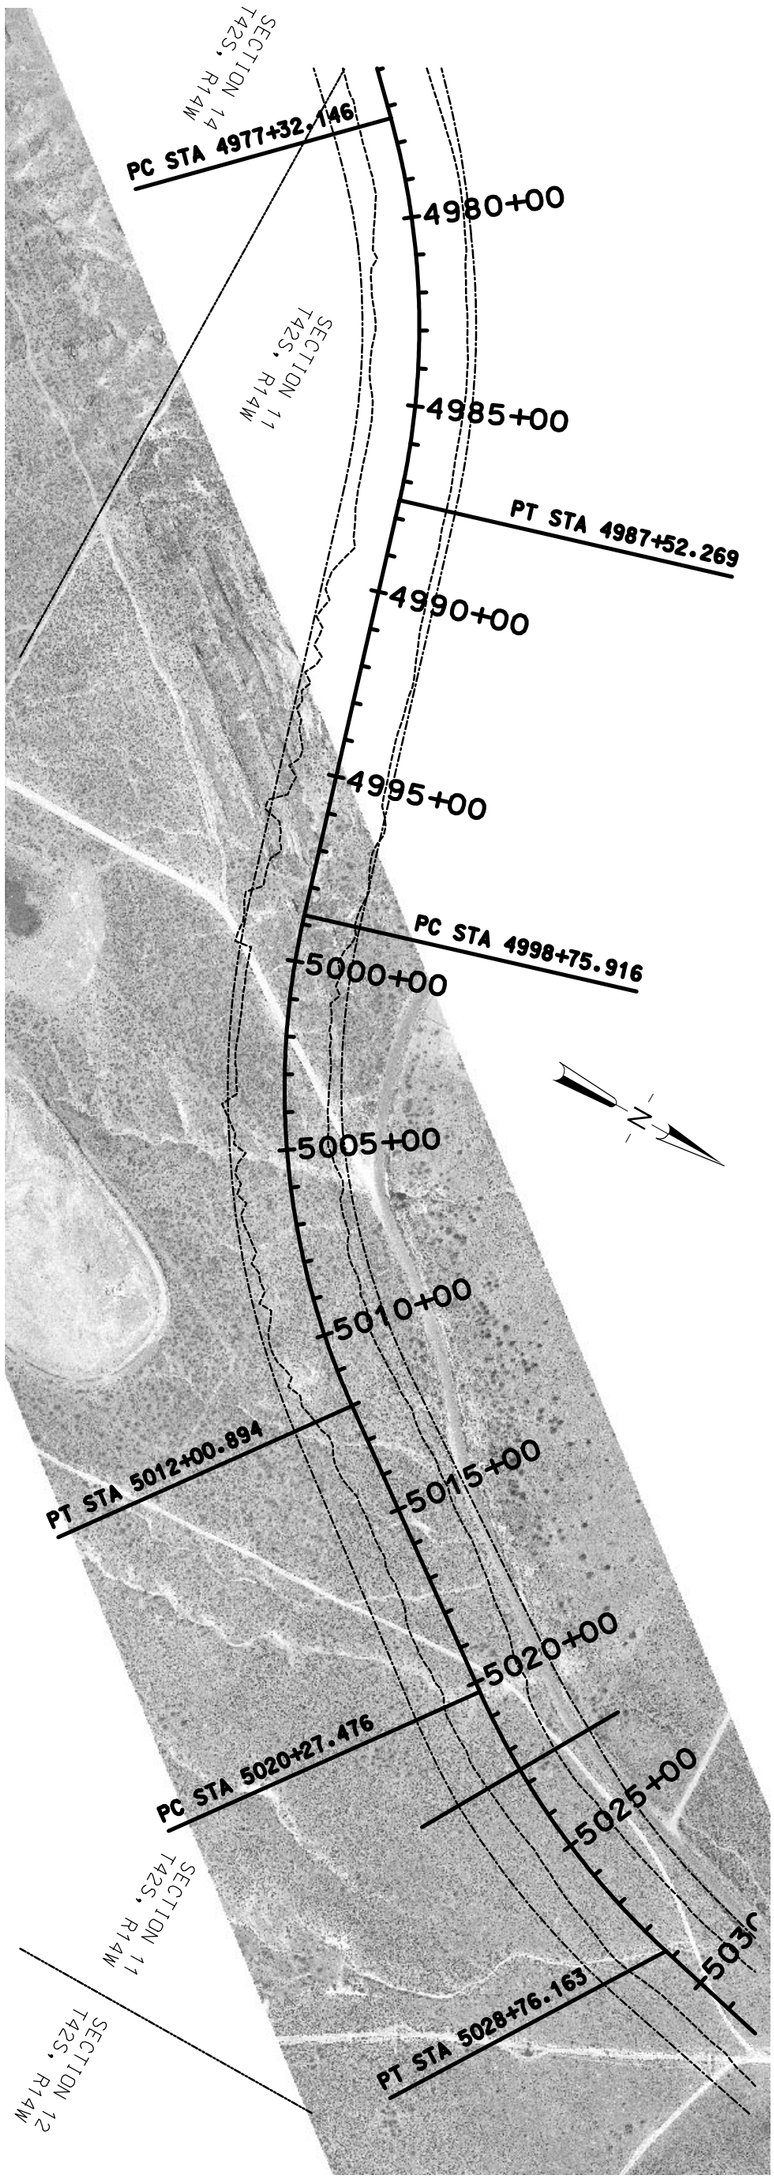

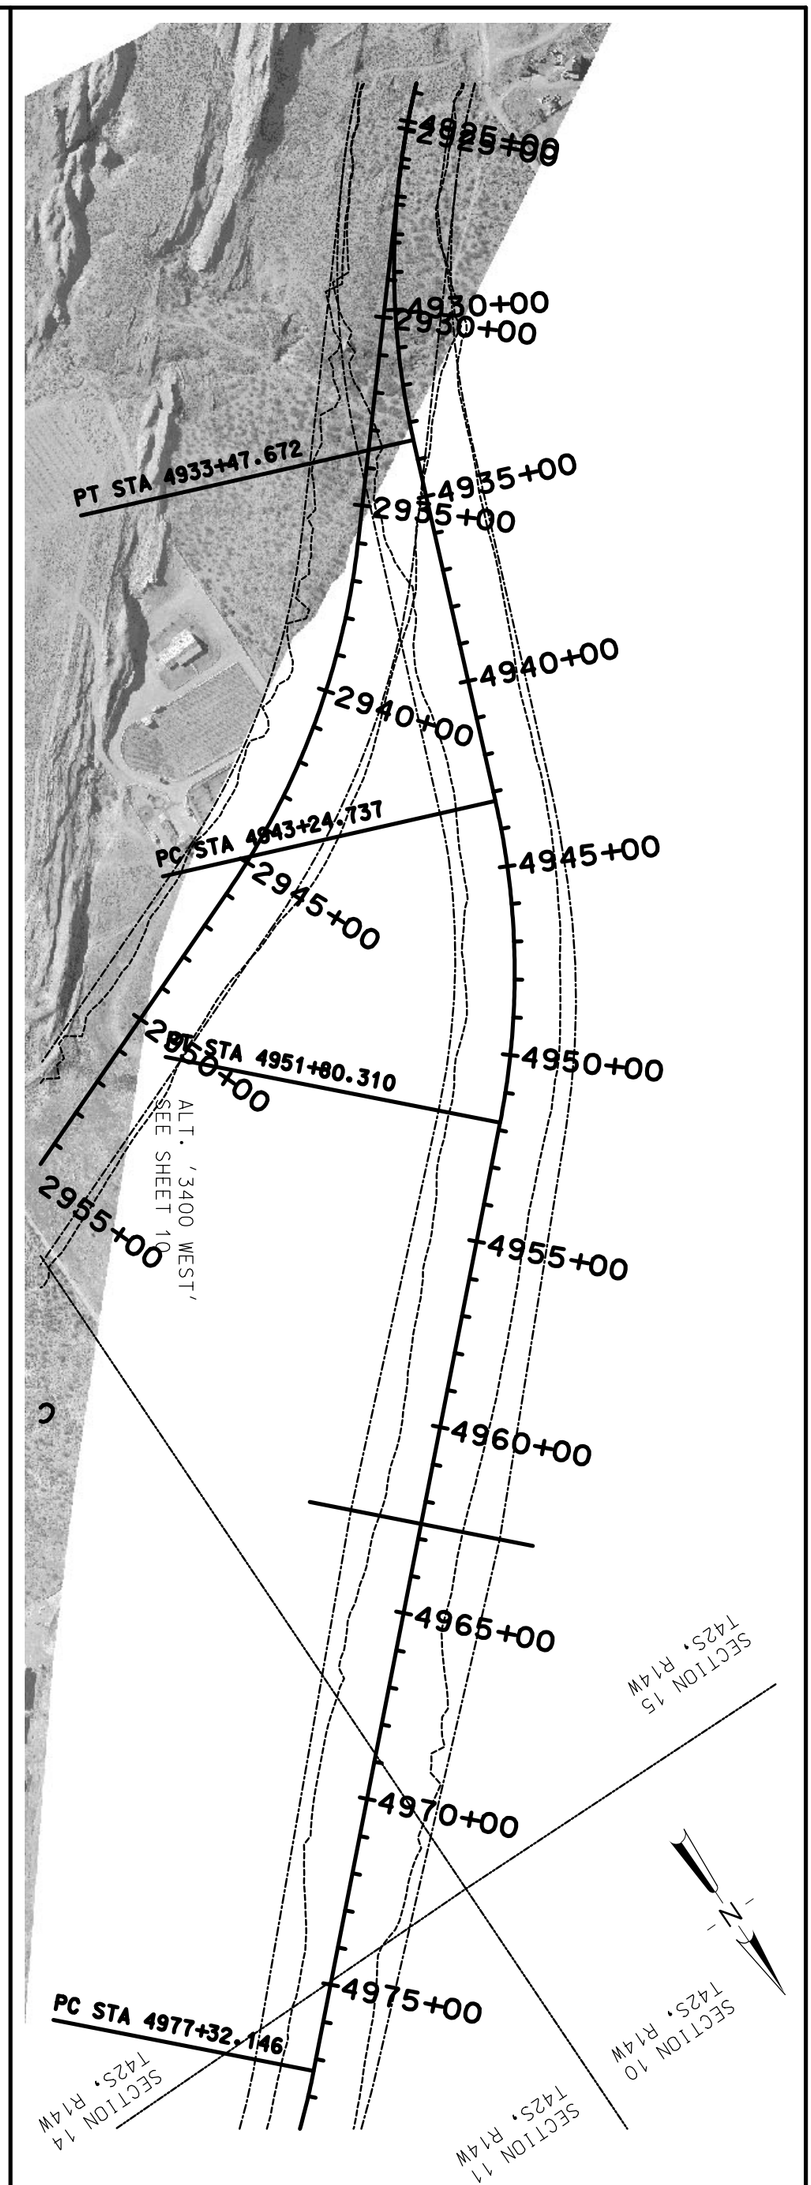

UDOT SOUTHERN CORRIDOR
SP-LC53(1)

0 250 500 1000
SCALE IN FEET

HDR Engineering, Inc.
SALT LAKE CITY, UTAH

ALTERNATIVE '4300 WEST'

FIGURE NO.

SHEET
19 of 20

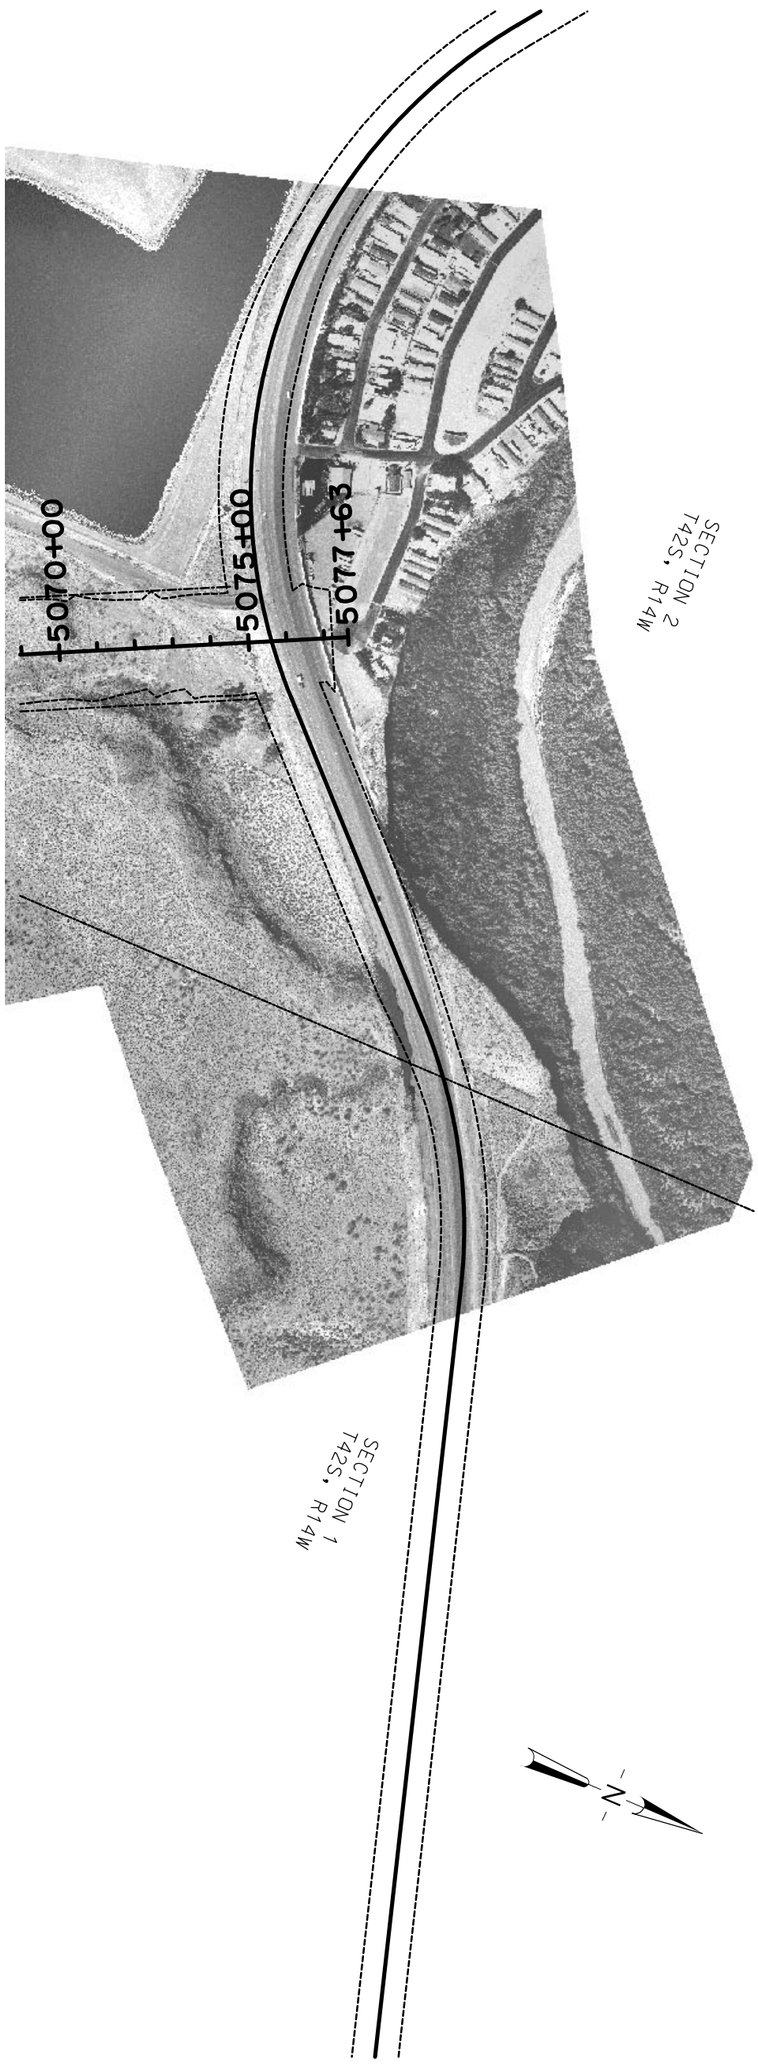

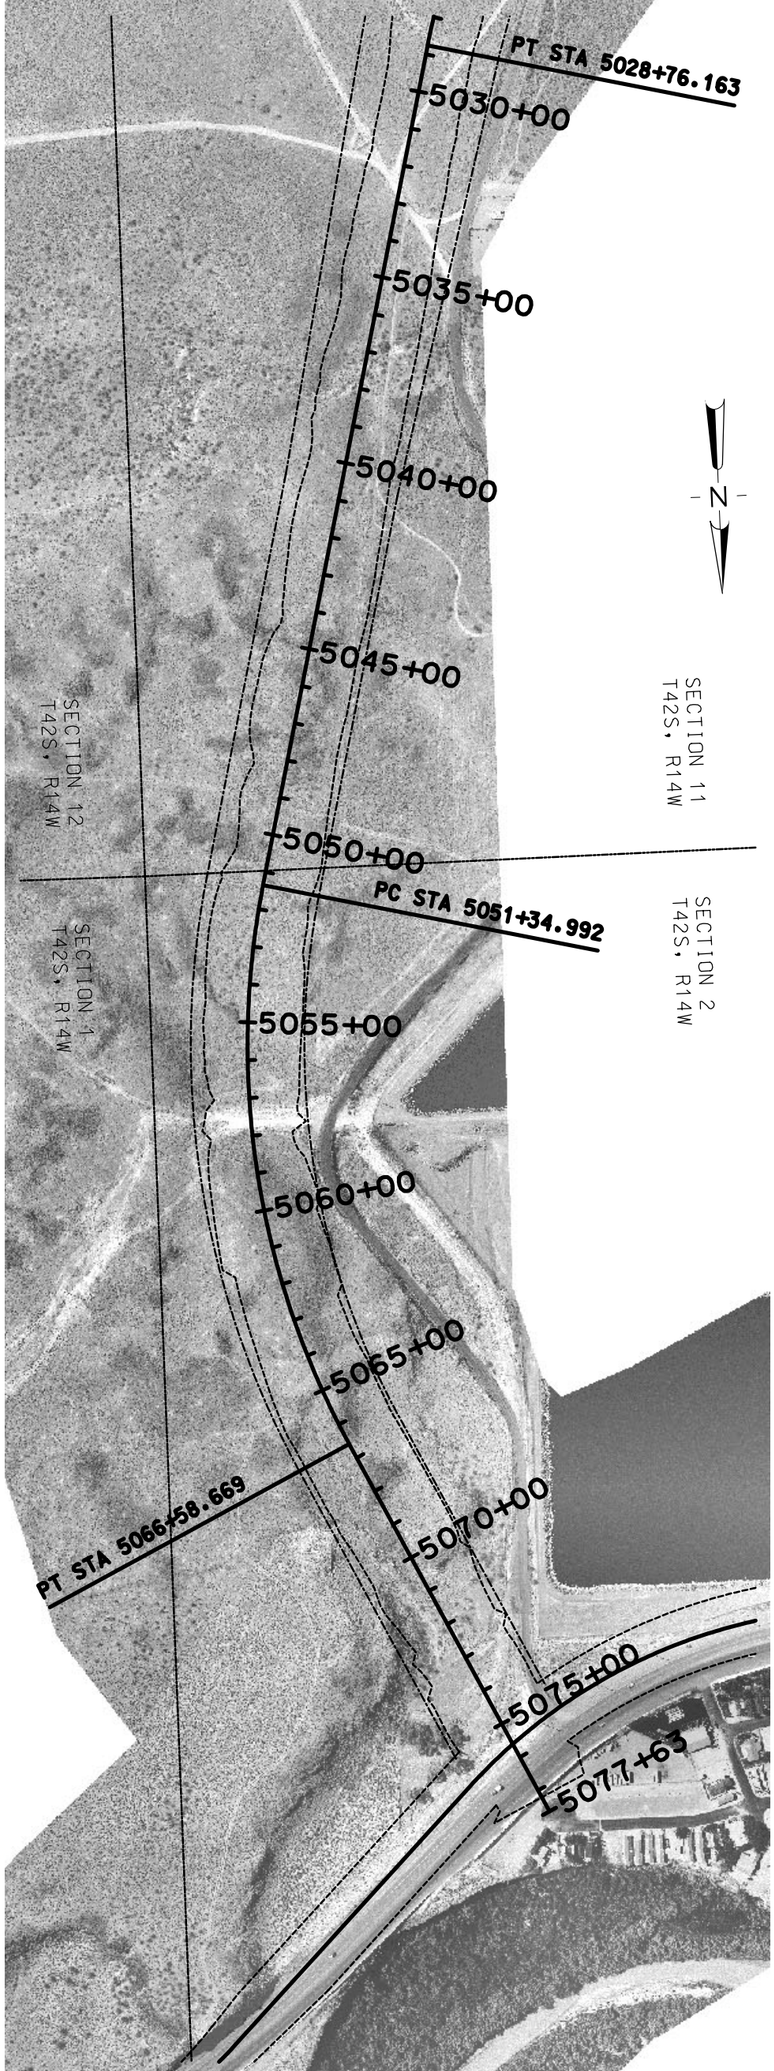

UDOT SOUTHERN CORRIDOR
SP-LC53(1)

0 250 500 1000
SCALE IN FEET

HDR Engineering, Inc.
SALT LAKE CITY, UTAH

ALTERNATIVE '4300 WEST'

FIGURE NO.

SHEET
20 of 20