Potential Roadway Design Option #3

4-Lane Roadway with Raised Median
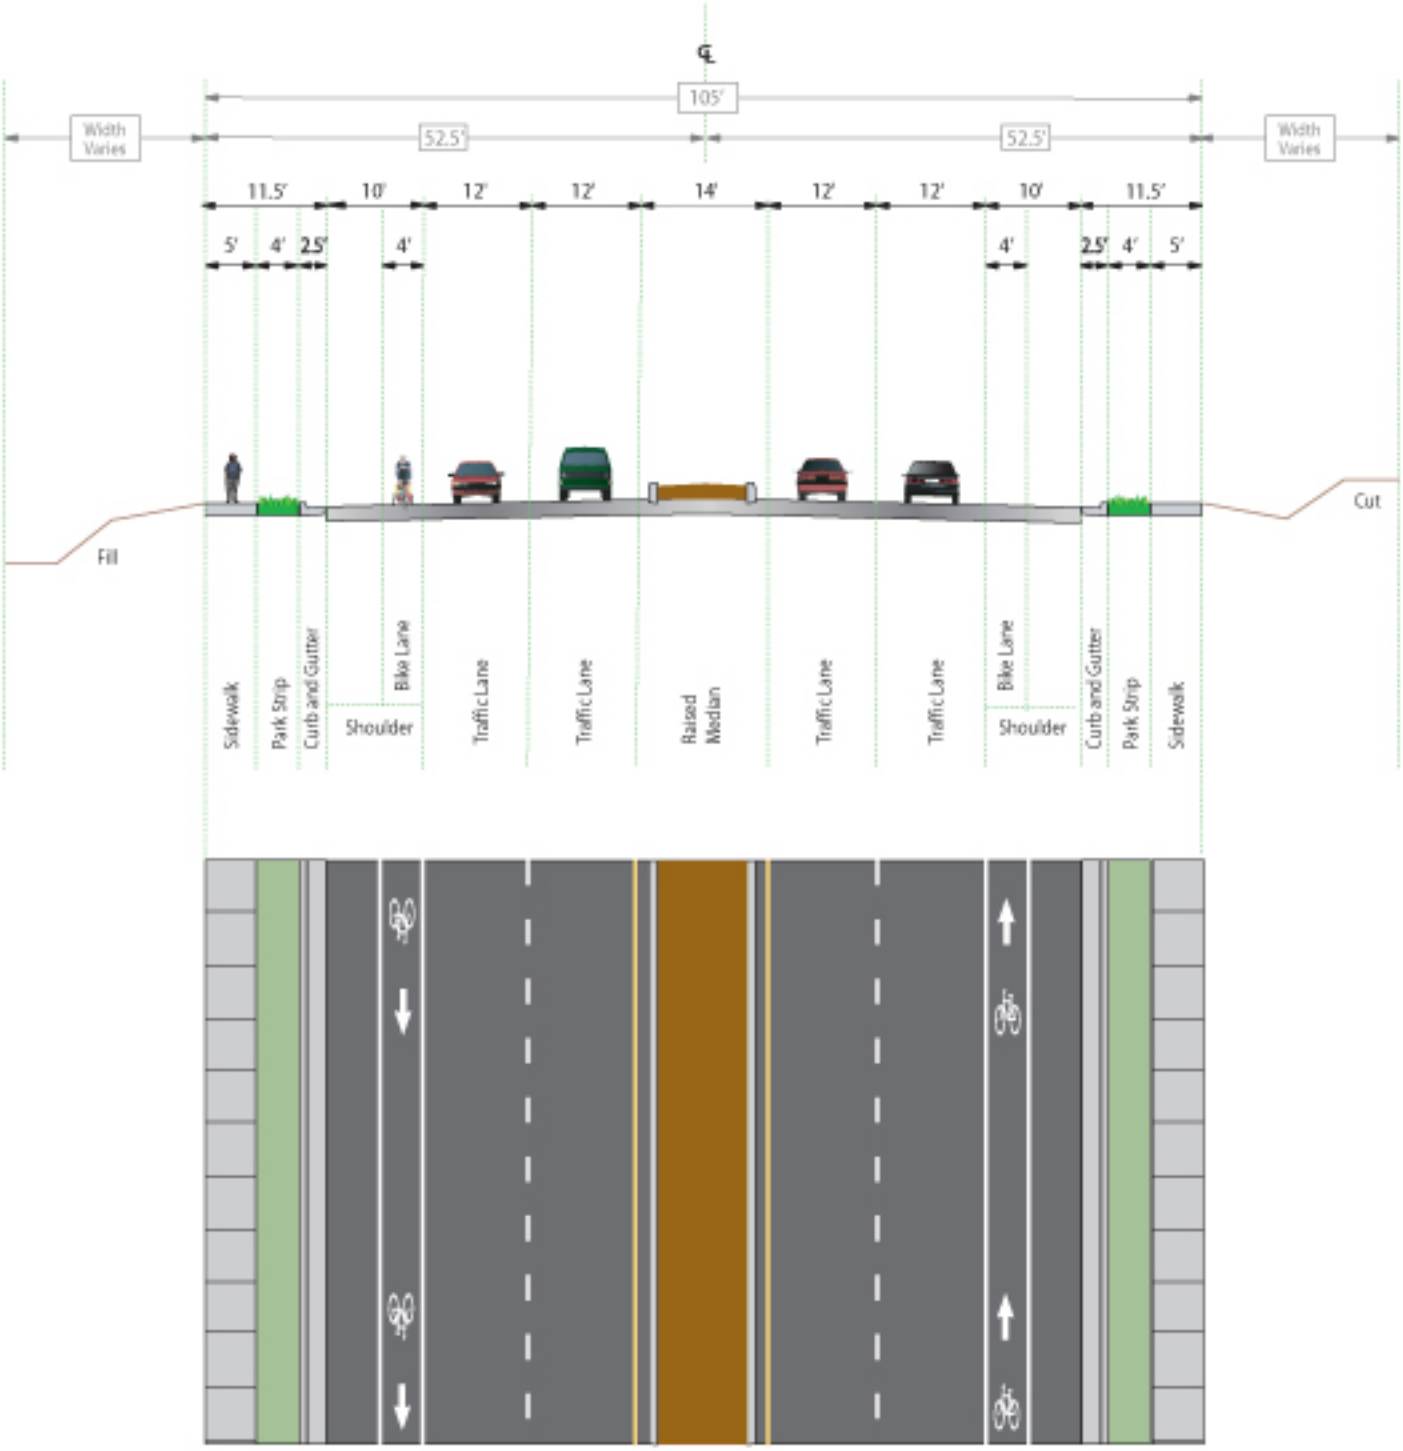
Facility includes curb, gutter, park strip and sidewalk