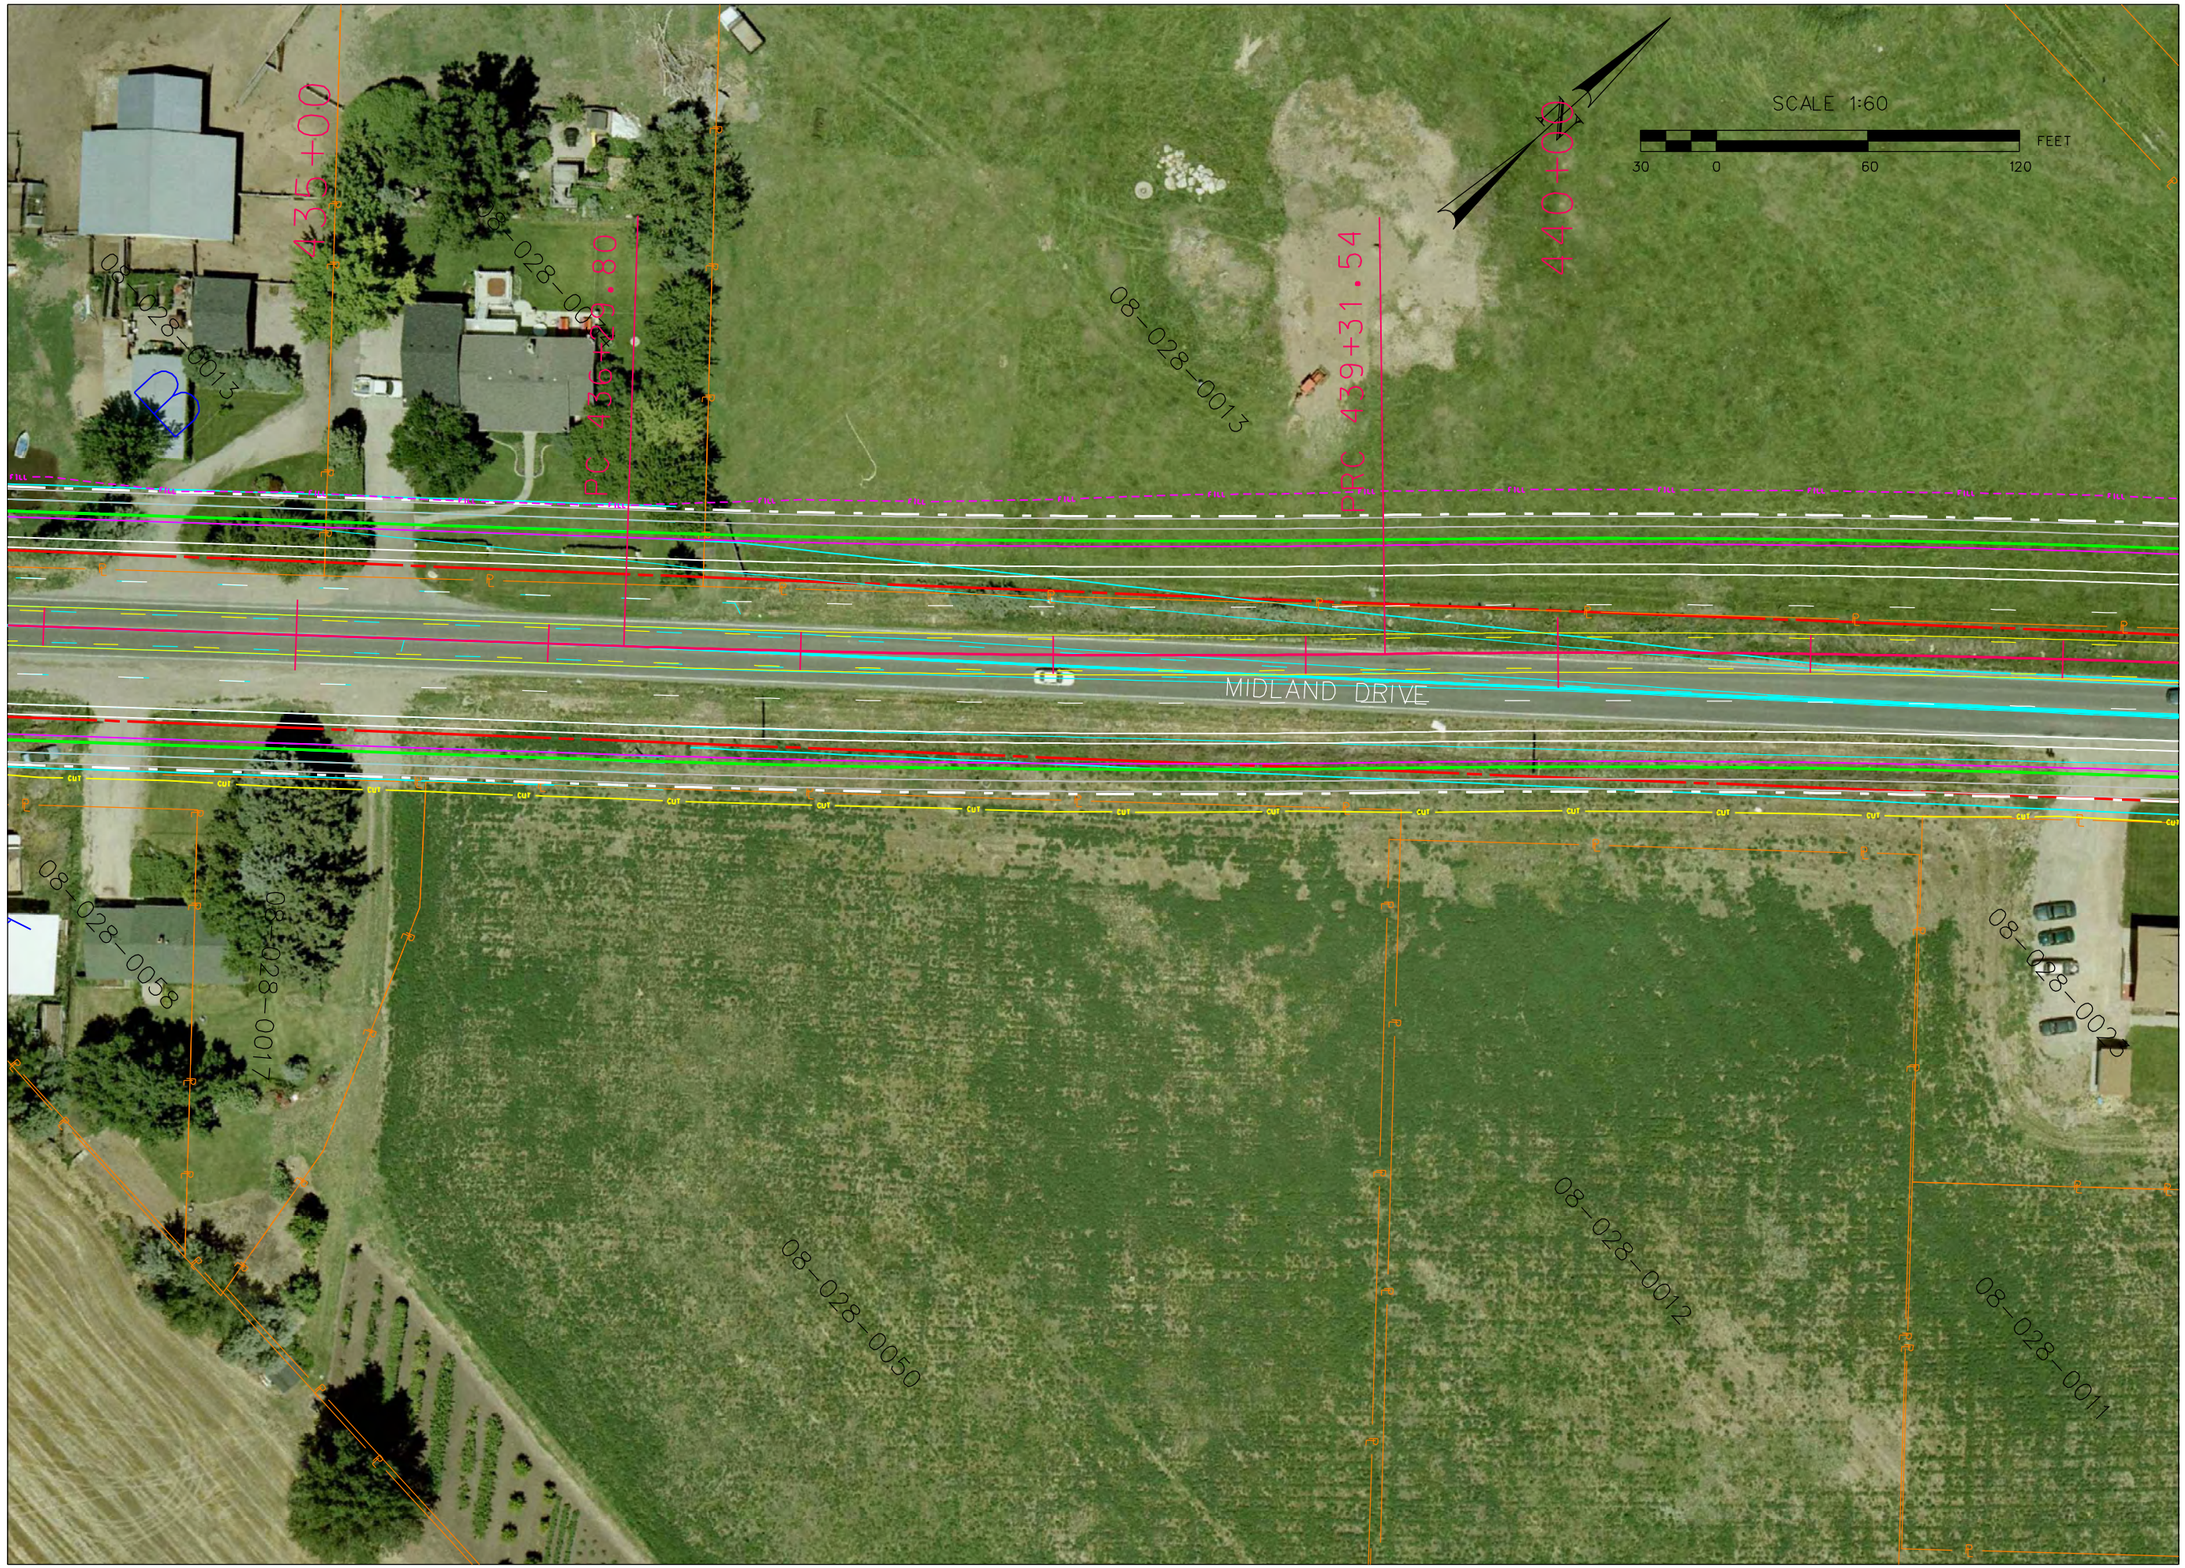

NO.	DATE	DESIGN REVISION BY	MAPS CORR. BY	PARCELS AFFECTED	REQUEST BY	REMARKS
		ORIGINAL SUBMISSION FOR AUTHORIZATION				

REVISIONS

UTAH DEPARTMENT OF TRANSPORTATION

ROADWAY DESIGN

DESIGN ____ CHECK ____ REVIEW

DRAWN ____ CHECK ____ DATE ____

QUANT. ____ CHECK ____ BY ____

APPROVAL RECOMM. ____ DATE ____ PROJECT DESIGN ENGINEER

APPROVED ____ DATE ____ PRECONSTRUCTION ENGINEER

SR 108

PROJECT NUMBER

DAVIS/WEBER
COUNTY

SHEET NO. RW-51

$$date$$ $$file$$