$$date$$ $$file$$

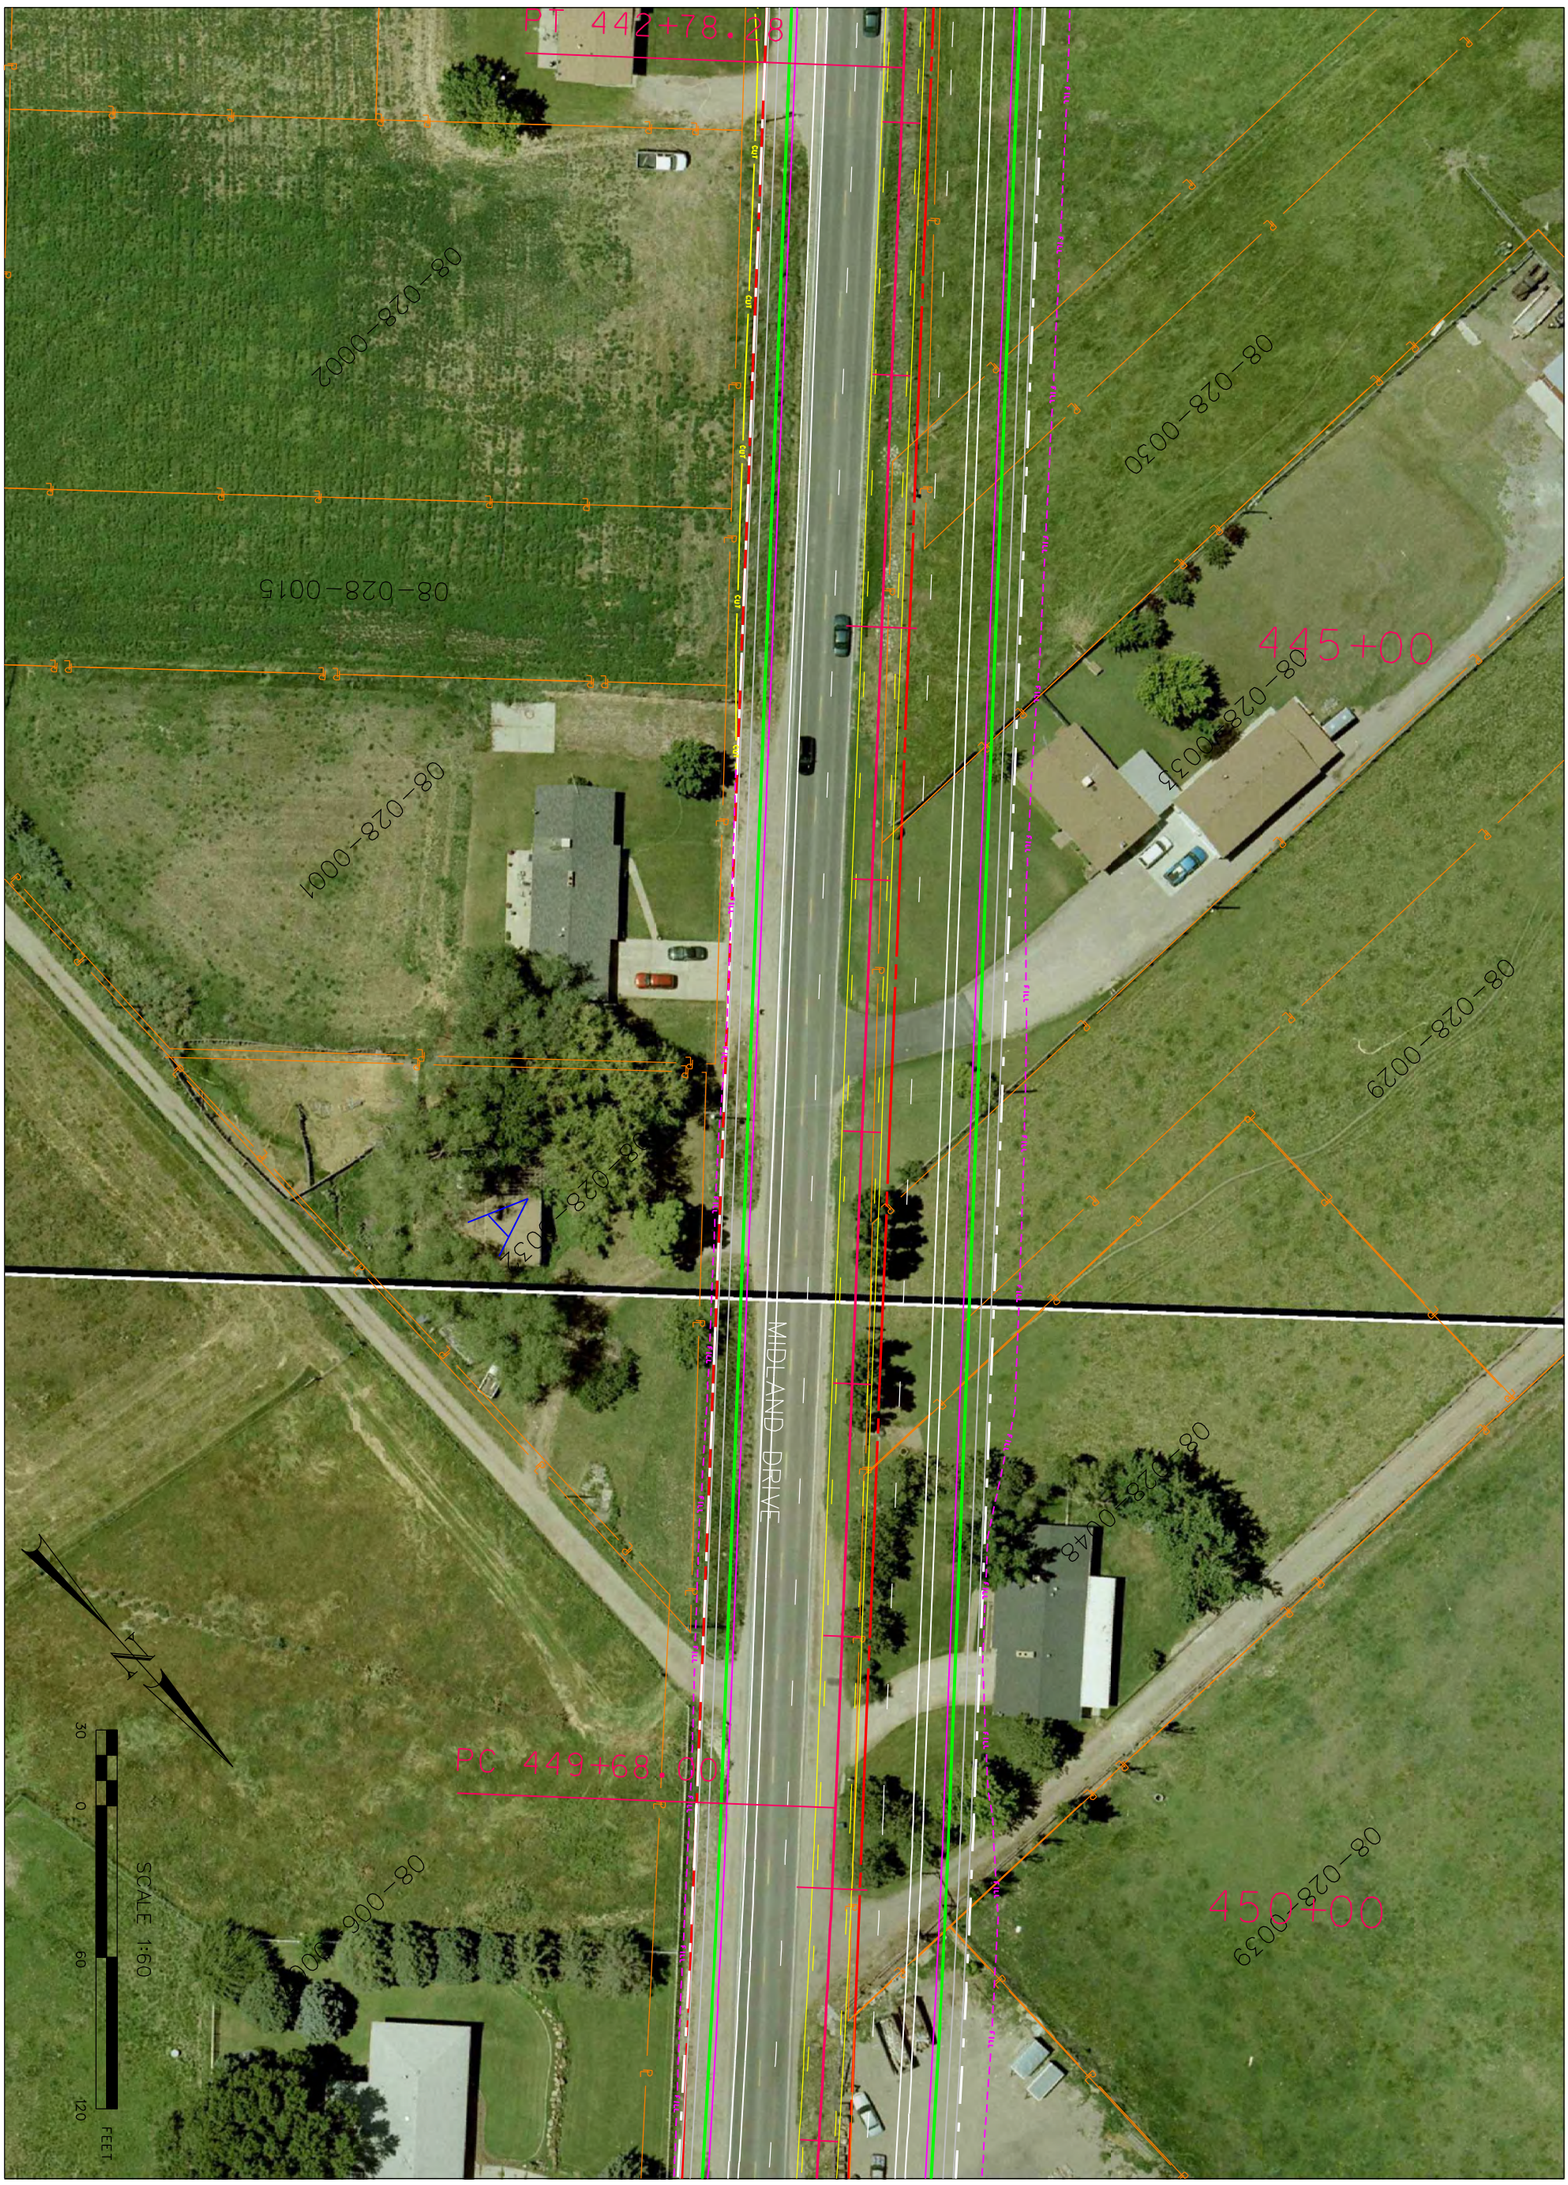

SHEET NO. RW-52

DAVIS/WEBER COUNTY

SR 108

PROJECT NUMBER

UTAH DEPARTMENT OF TRANSPORTATION

ROADWAY DESIGN

APPROVAL RECOMM. ____ DATE ____ PROJECT DESIGN ENGINEER

APPROVED ____ DATE ____ PRECONSTRUCTION ENGINEER

DESIGN ____ CHECK ____

DRAWN ____ CHECK ____

QUANT. ____ CHECK ____

REVIEW

DATE ____

BY ____

NO.	DATE	DESIGN REV. BY	MAPS CORR. BY	PARCELS AFFECTED	REQUEST BY	REMARKS
		ORIGINAL SUBMISSION FOR AUTHORIZATION				

DATE

REVISIONS