$$date$$ $$file$$

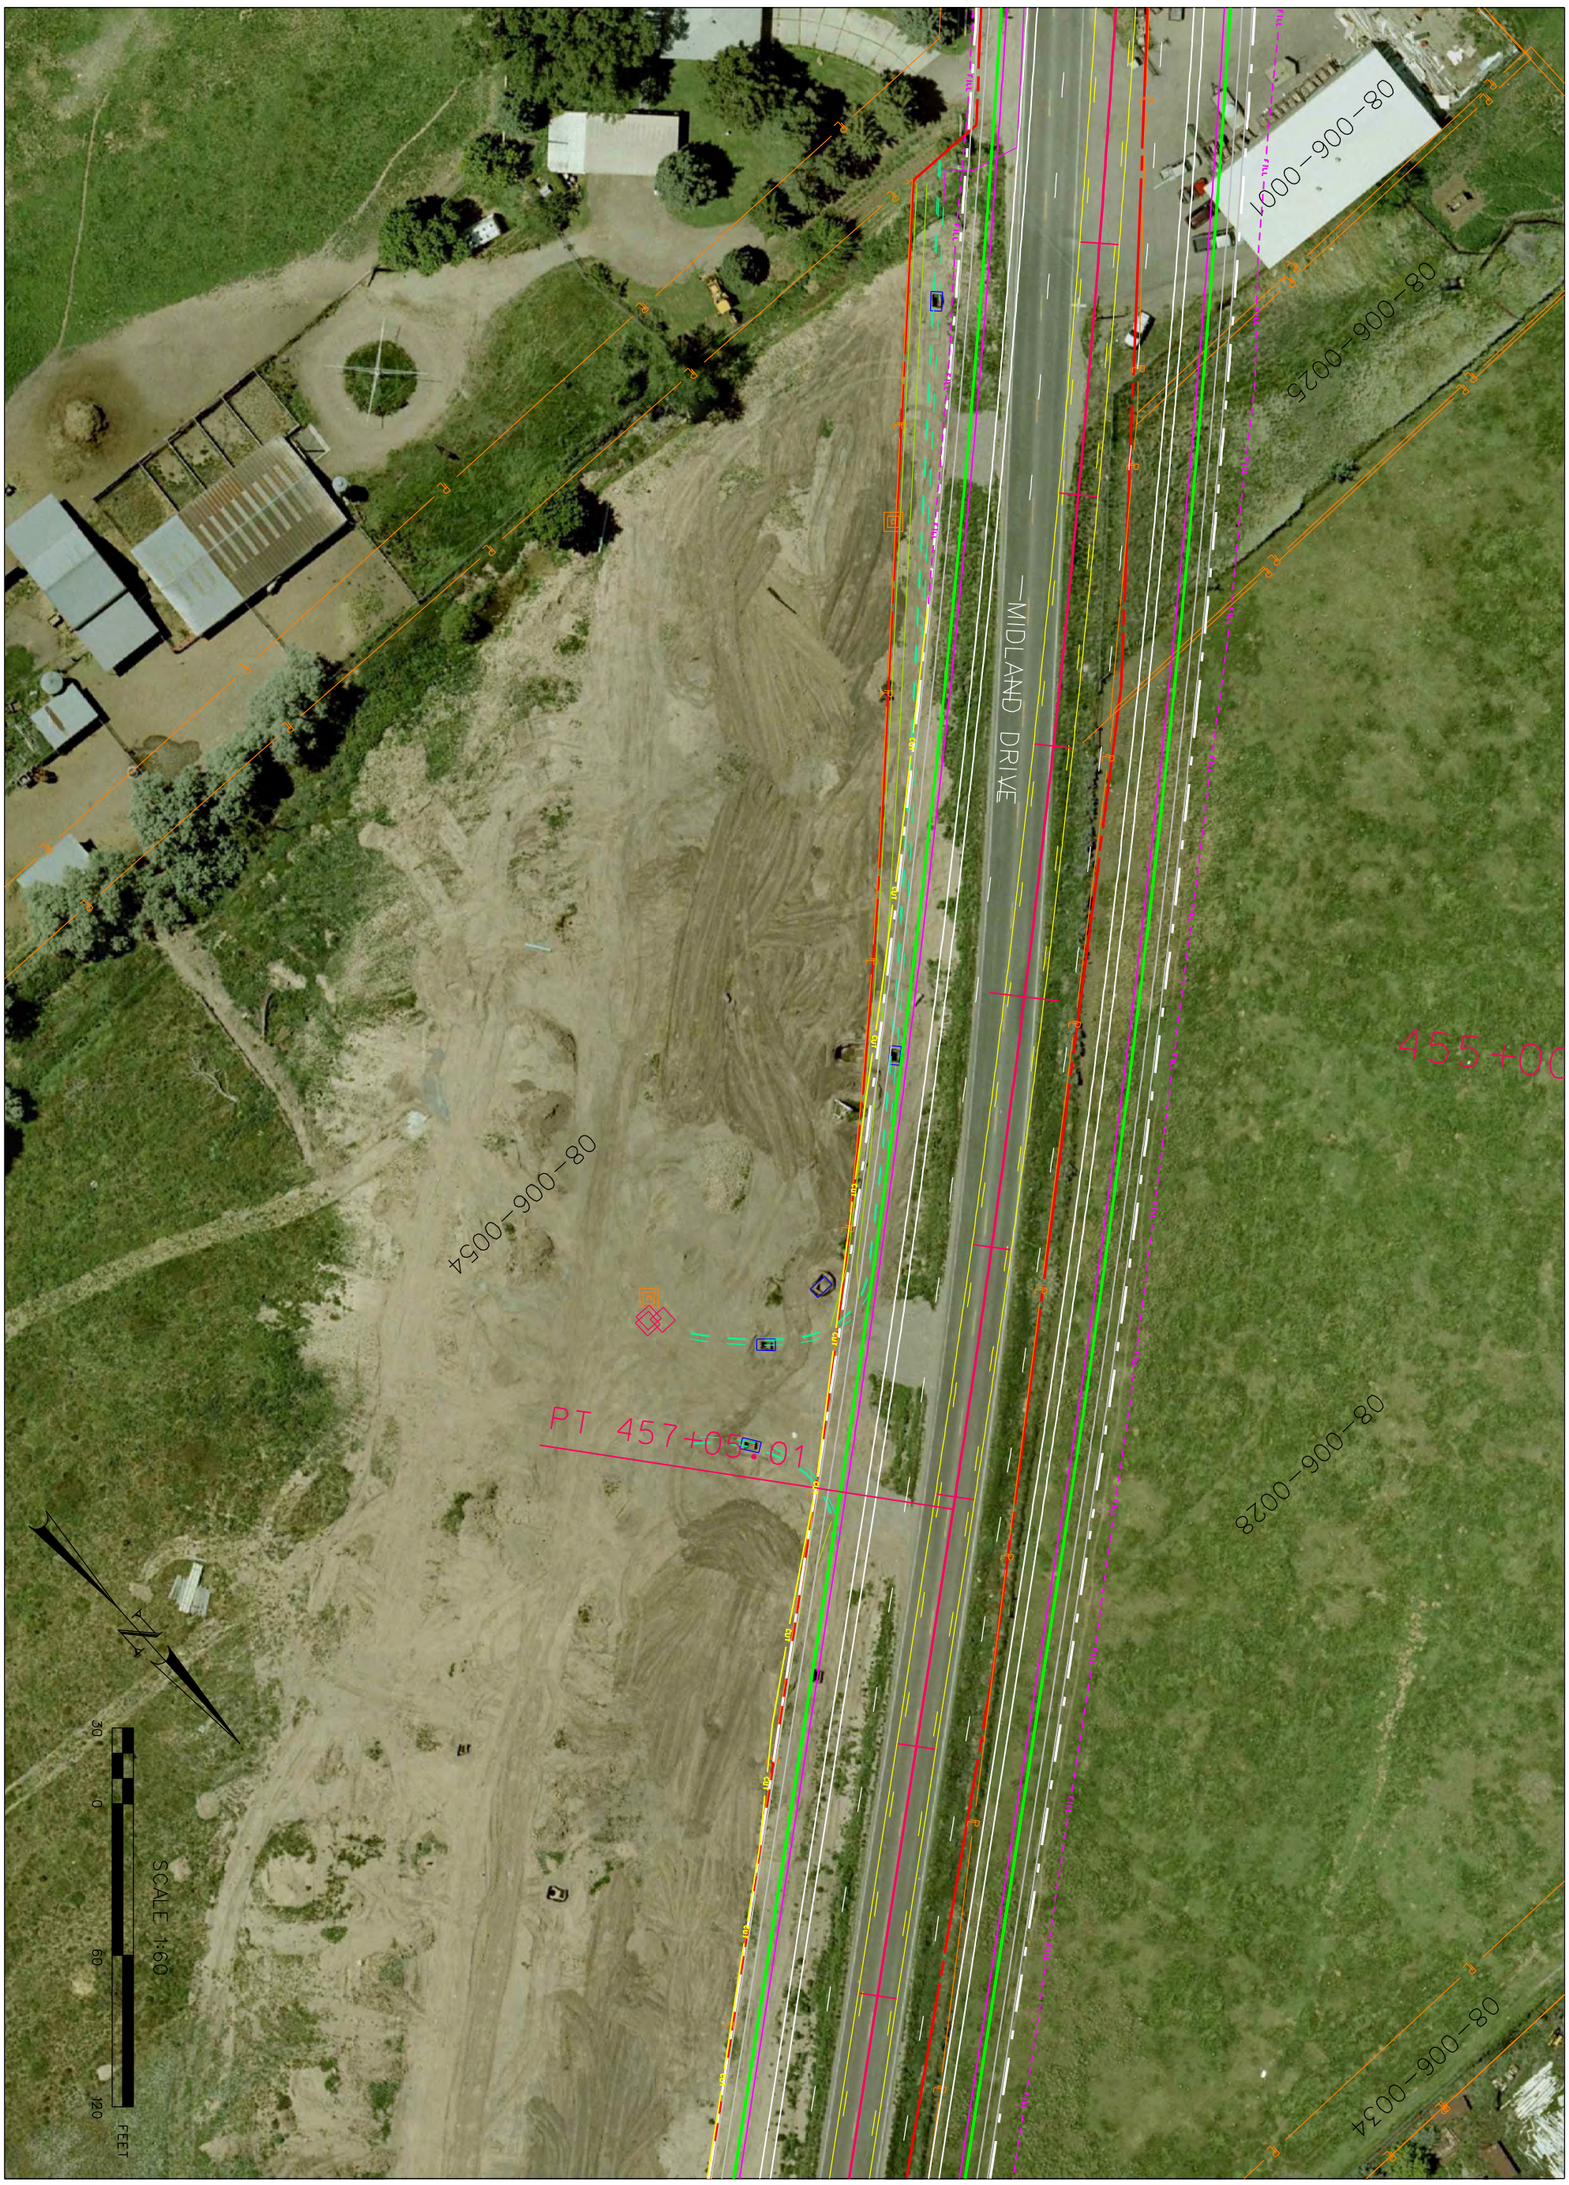

SHEET NO. RW-53

DAVIS/WEBER COUNTY

SR 108

PROJECT NUMBER

UTAH DEPARTMENT OF TRANSPORTATION

ROADWAY DESIGN

APPROVAL RECOMM. _____ DATE _____ PROJECT DESIGN ENGINEER

APPROVED _____ DATE _____ PRECONSTRUCTION ENGINEER

DESIGN _____ CHECK _____

DRAWN _____ CHECK _____

QUANT. _____ CHECK _____

REVIEW

DATE _____

BY _____

NO.	DATE	DESIGN REV. BY	MAPS CORR. BY	PARCELS AFFECTED	REQUEST BY	REMARKS

ORIGINAL SUBMISSION FOR AUTHORIZATION

DATE

REVISIONS