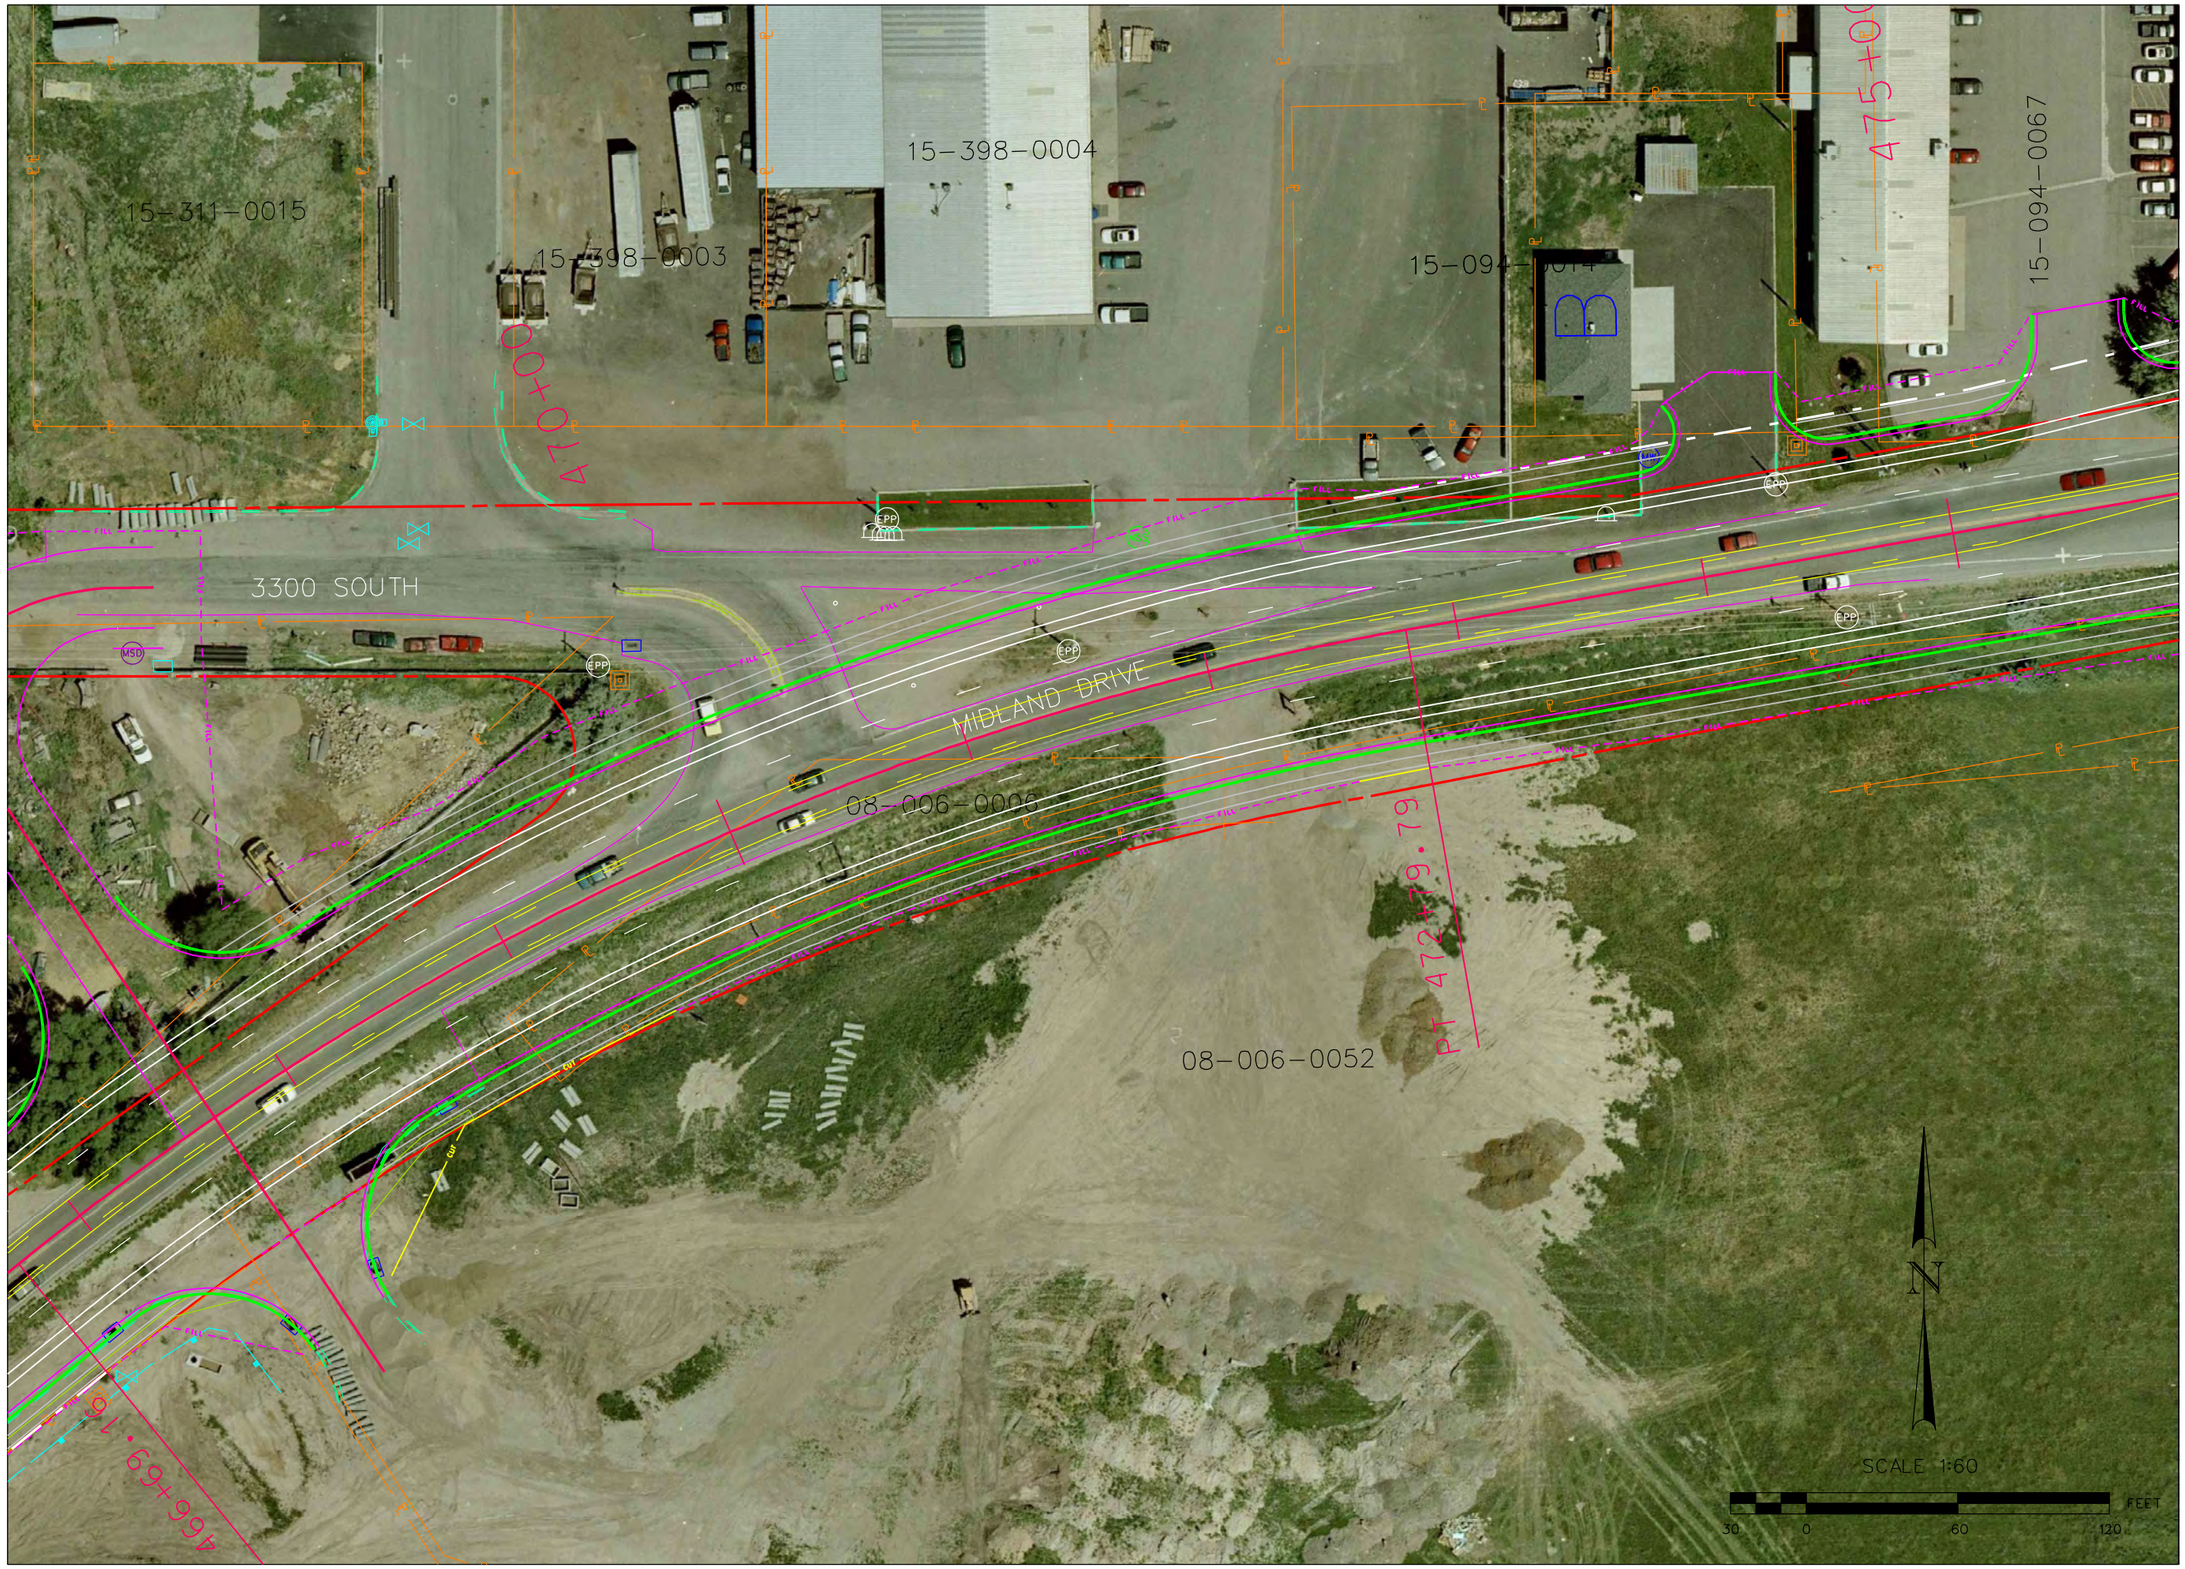

NO.	DATE	DESIGN REV. BY	MARK CORR. BY	PARCELS AFFECTED	REQUEST BY	REMARKS
						ORIGINAL SUBMISSION FOR AUTHORIZATION

REVISIONS

UTAH DEPARTMENT OF TRANSPORTATION

ROADWAY DESIGN

DESIGN ____ CHECK ____ REVIEW

DRAWN ____ CHECK ____ DATE ____

QUANT. ____ CHECK ____ BY ____

APPROVAL RECOMM. DATE PROJECT DESIGN ENGINEER

APPROVED DATE PRECONSTRUCTION ENGINEER

SR 108

PROJECT NUMBER

DAVIS/WEBER COUNTY

SHEET NO. RW-55

$$date$$ $$file$$