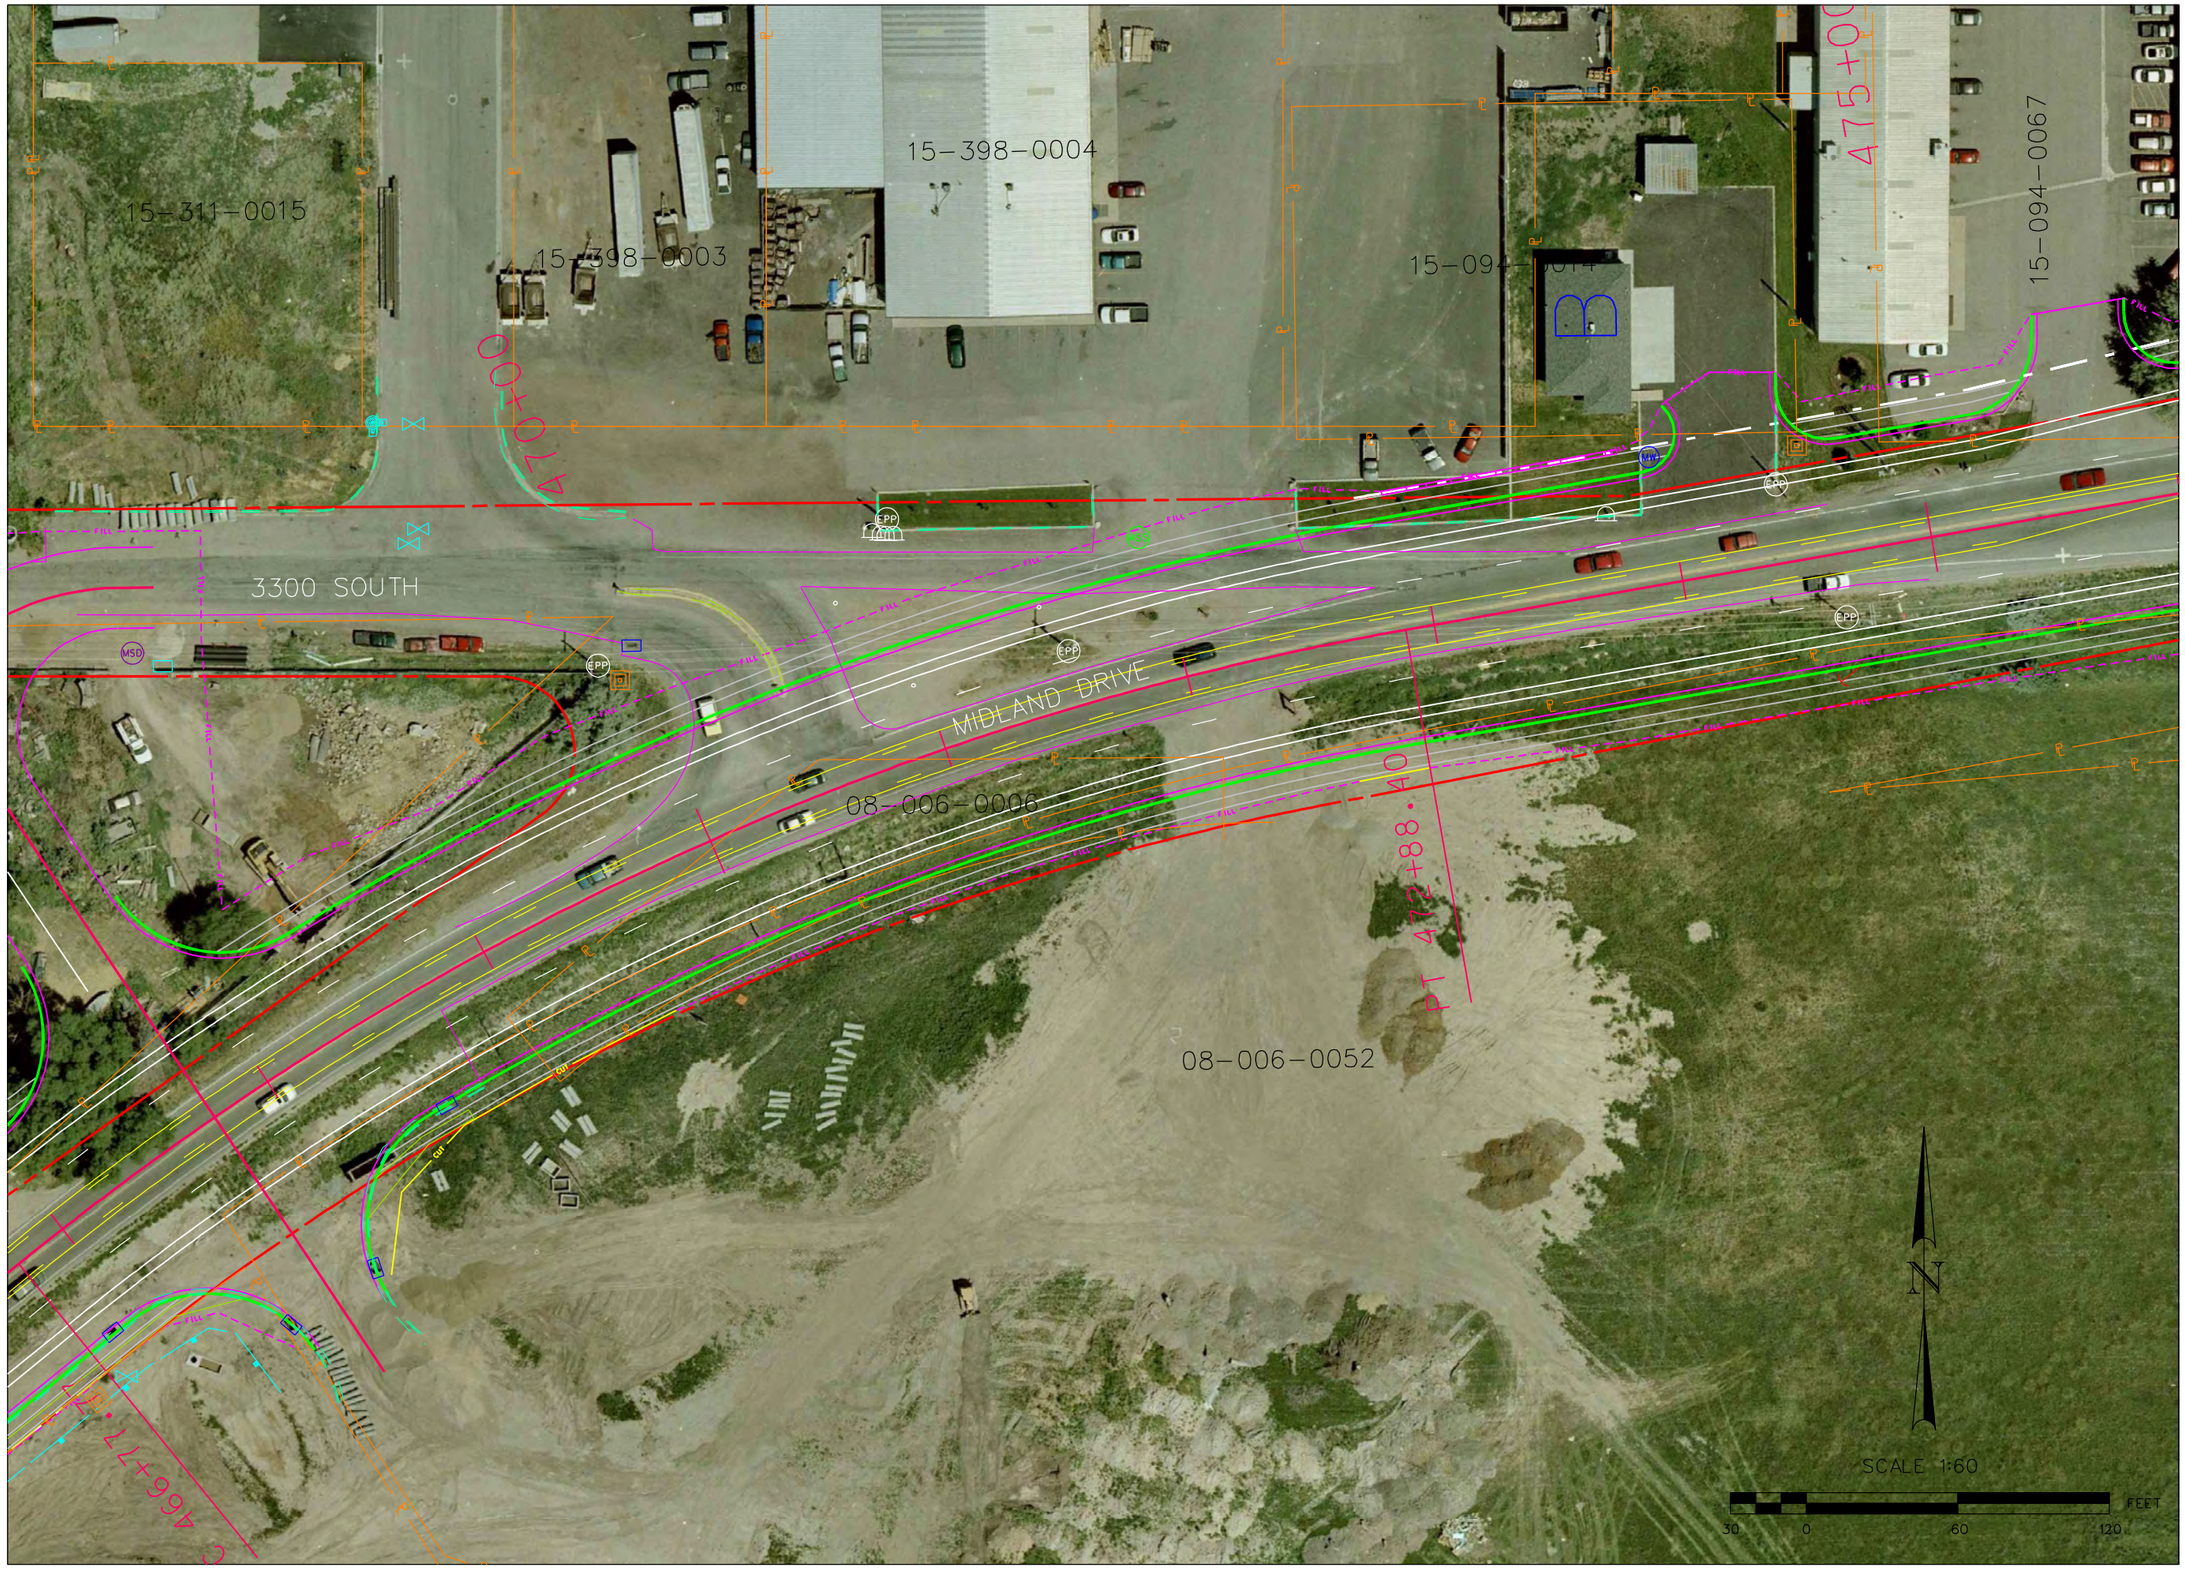

NO.	DATE	DESIGN REV.BY	MARK CORR.BY	PARCELS AFFECTED	REQUEST BY	REMARKS
		ORIGINAL SUBMISSION FOR AUTHORIZATION				
	DATE	REVISIONS				

UTAH DEPARTMENT OF TRANSPORTATION

ROADWAY DESIGN

DESIGN ____ CHECK ____ REVIEW

DRAWN ____ CHECK ____ DATE ____

QUANT. ____ CHECK ____ BY ____

APPROVAL RECOMM. ____ DATE ____ PROJECT DESIGN ENGINEER

APPROVED ____ DATE ____ PRECONSTRUCTION ENGINEER

SR 108

PROJECT NUMBER

DAVIS/WEBER
COUNTY

SHEET NO. RW-55

$$date$$ $$file$$