$$date$$ $$file$$

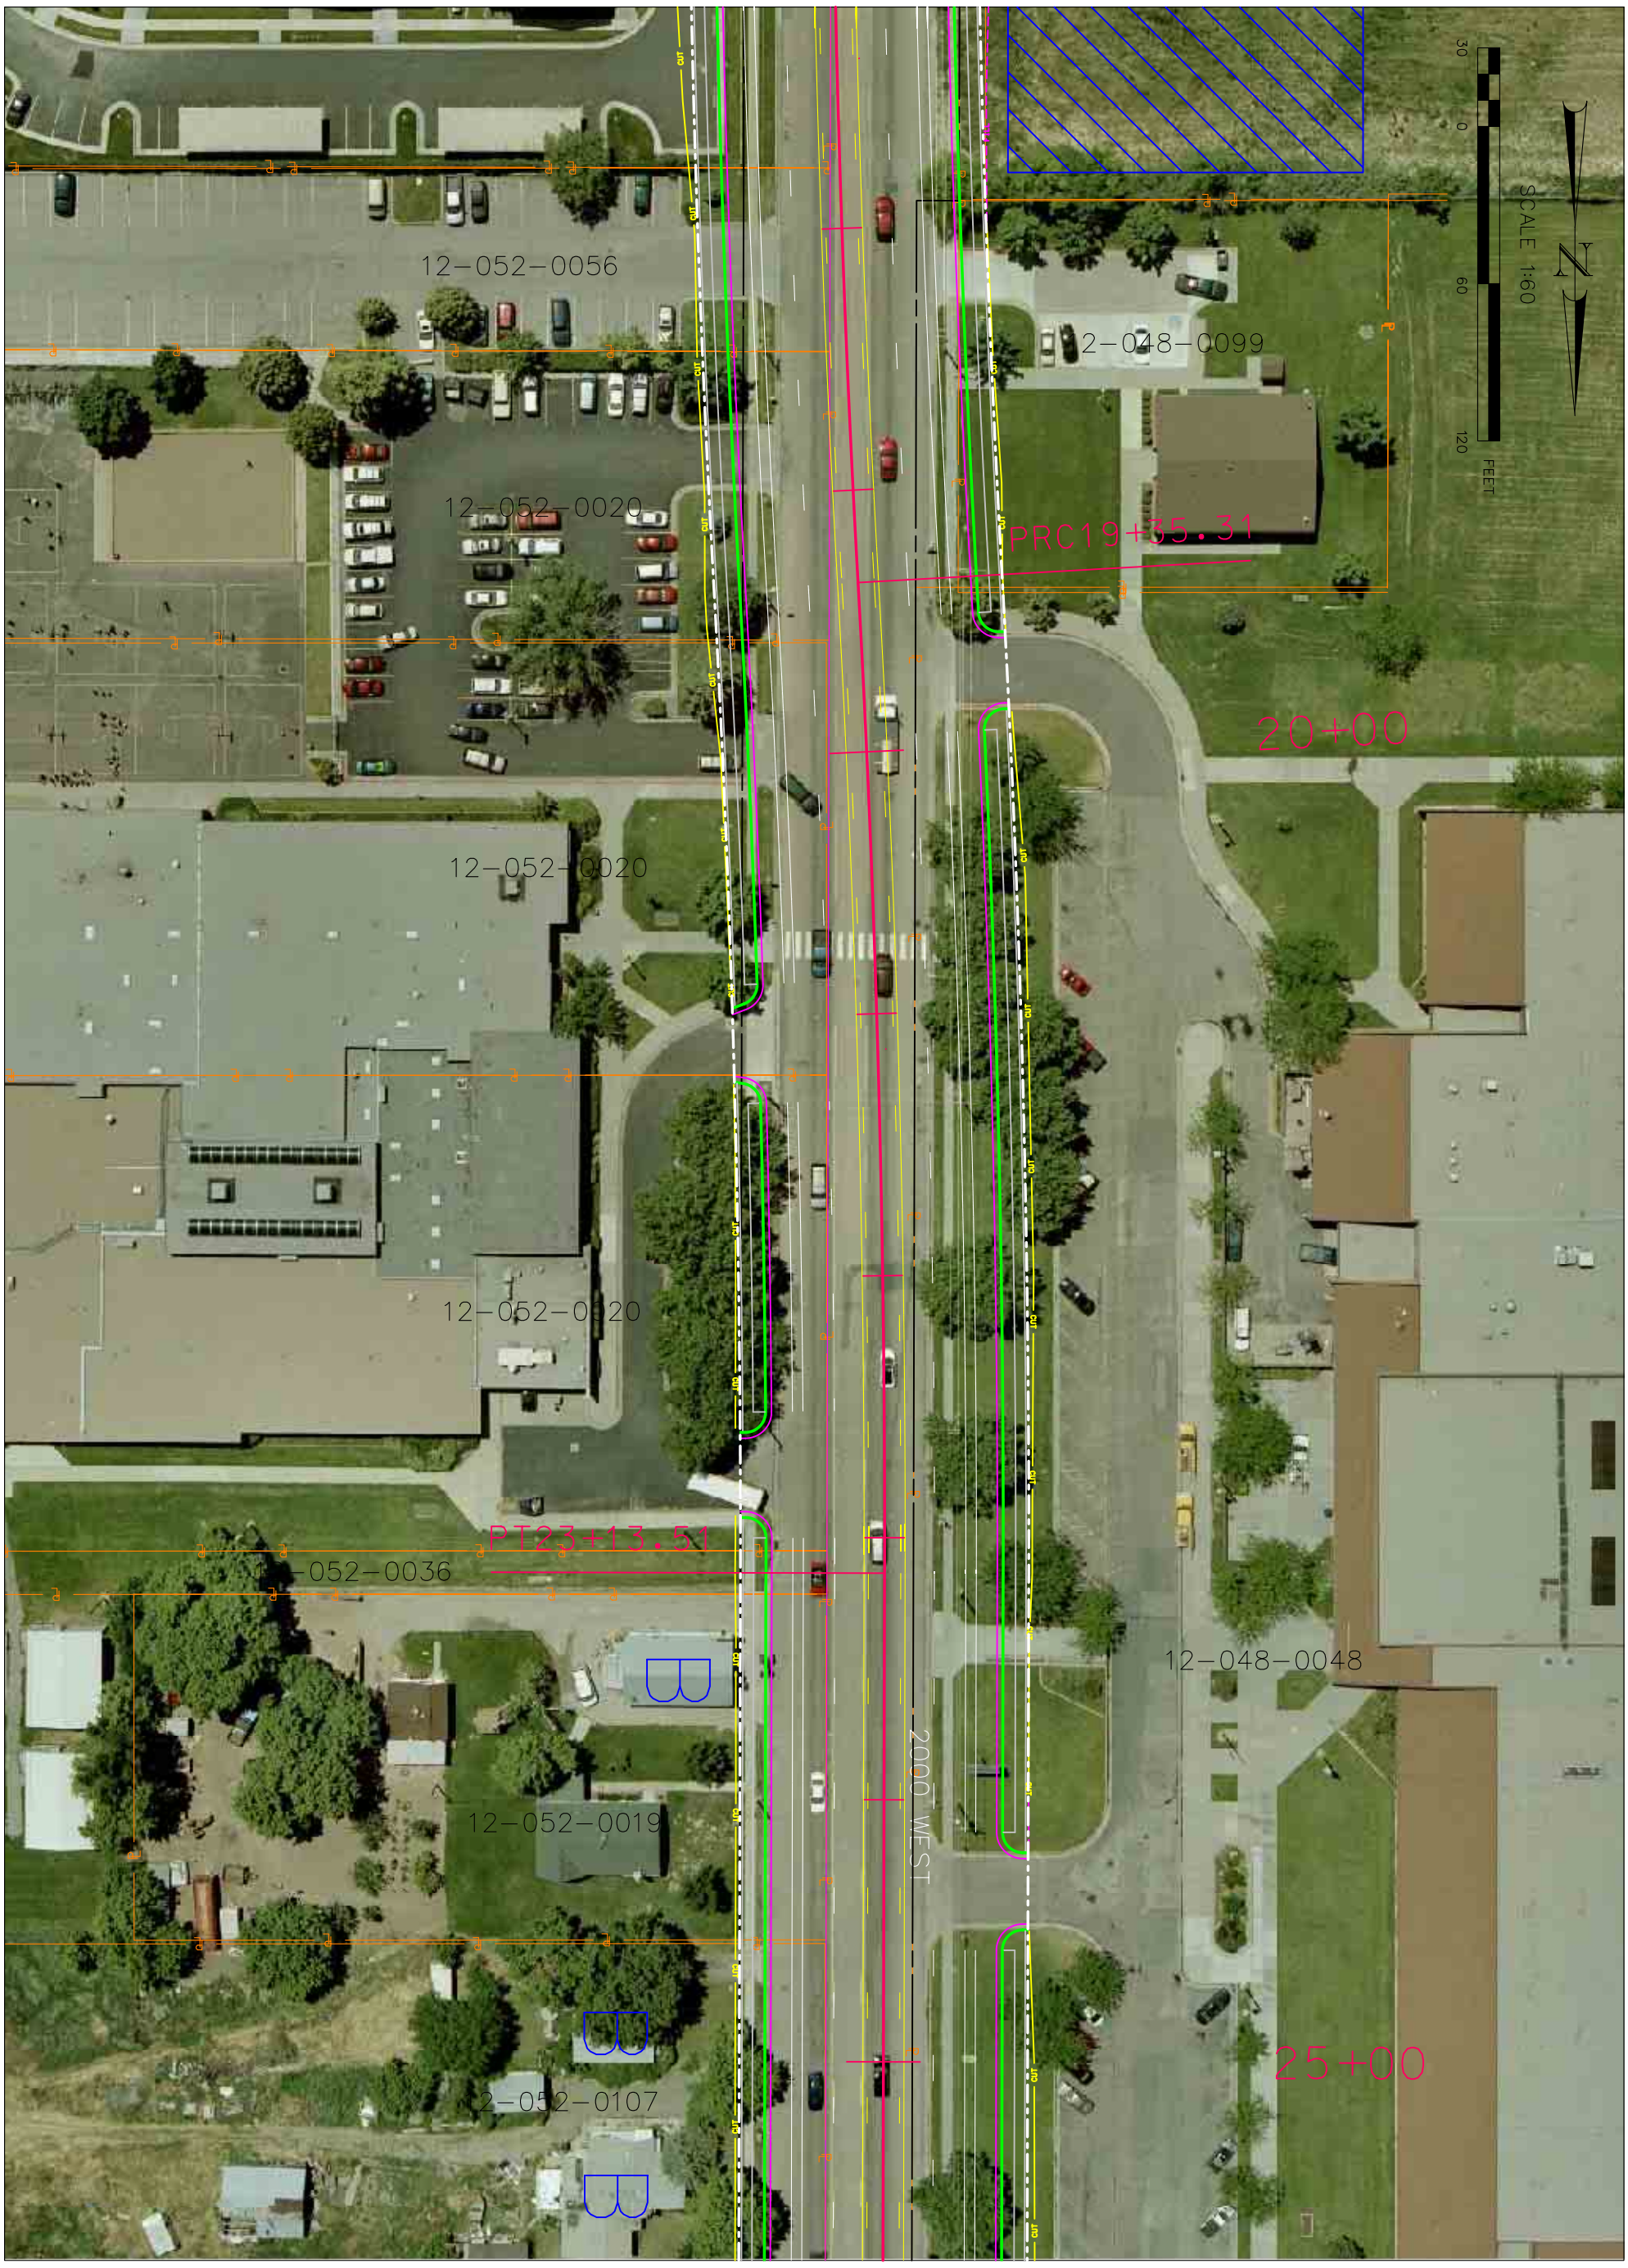

SHEET NO. RW-02	DAVIS/WEBER COUNTY	SR 108	UTAH DEPARTMENT OF TRANSPORTATION								
			ROADWAY DESIGN								
			APPROVAL RECOMM. DATE	PROJECT DESIGN ENGINEER	DESIGN	CHECK	REVIEW	NO.	DATE	DESIGN REV.BY	MAPS CORR.BY	PARCELS AFFECTED	REQUEST BY	REMARKS
		PROJECT NUMBER	APPROVED DATE	PRECONSTRUCTION ENGINEER	DRAWN	CHECK	DATE							
					QUANT.	CHECK	BY							
								DATE	ORIGINAL SUBMISSION FOR AUTHORIZATION					
									REVISIONS					