$$date$$ $$file$$

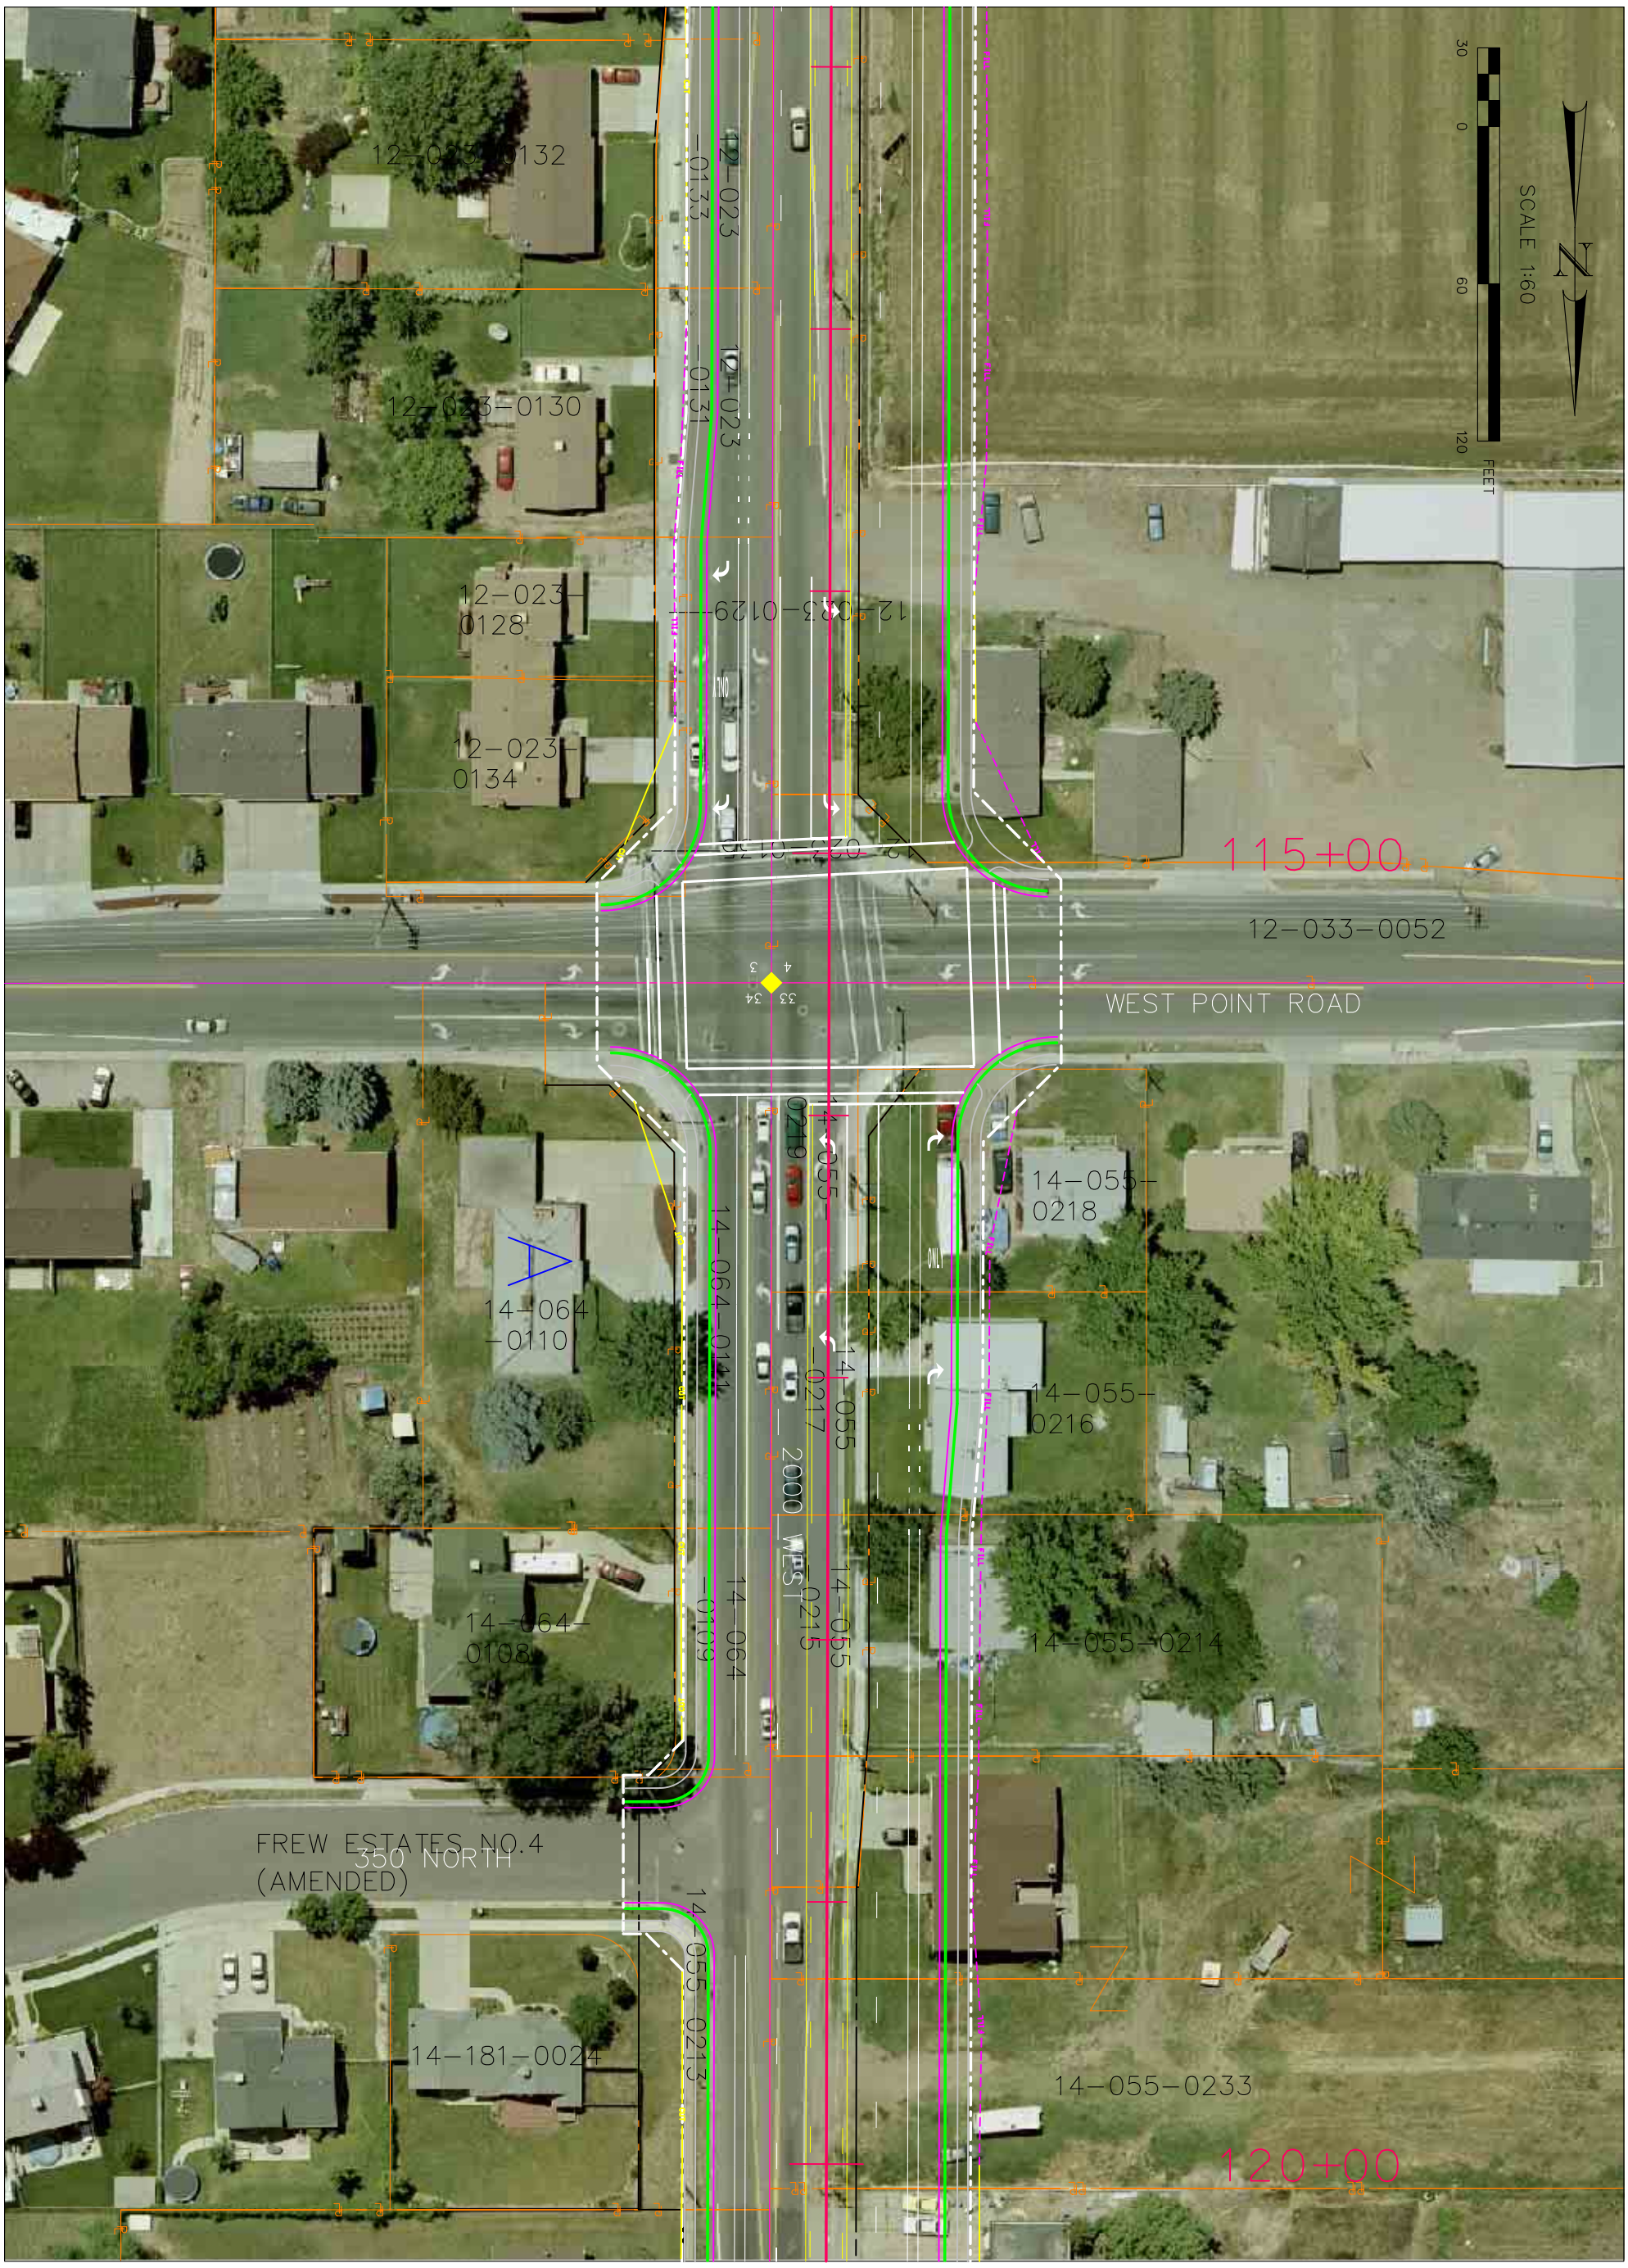

SR 108	UTAH DEPARTMENT OF TRANSPORTATION										
	ROADWAY DESIGN										
	APPROVAL RECOMM. DATE PROJECT DESIGN ENGINEER	DESIGN	CHECK	REVIEW							
	APPROVED DATE PRECONSTRUCTION ENGINEER	DRAWN	CHECK	DATE	NO.	DATE	DESIGN REV.BY	MAPS CORR.BY	PARCELS AFFECTED	REQUEST BY	REMARKS
PROJECT NUMBER		QUANT.	CHECK	BY			ORIGINAL SUBMISSION FOR AUTHORIZATION				
DAVIS/WEBER COUNTY					DATE		REVISIONS				
SHEET NO. RW-13											