$$date$$ $$file$$

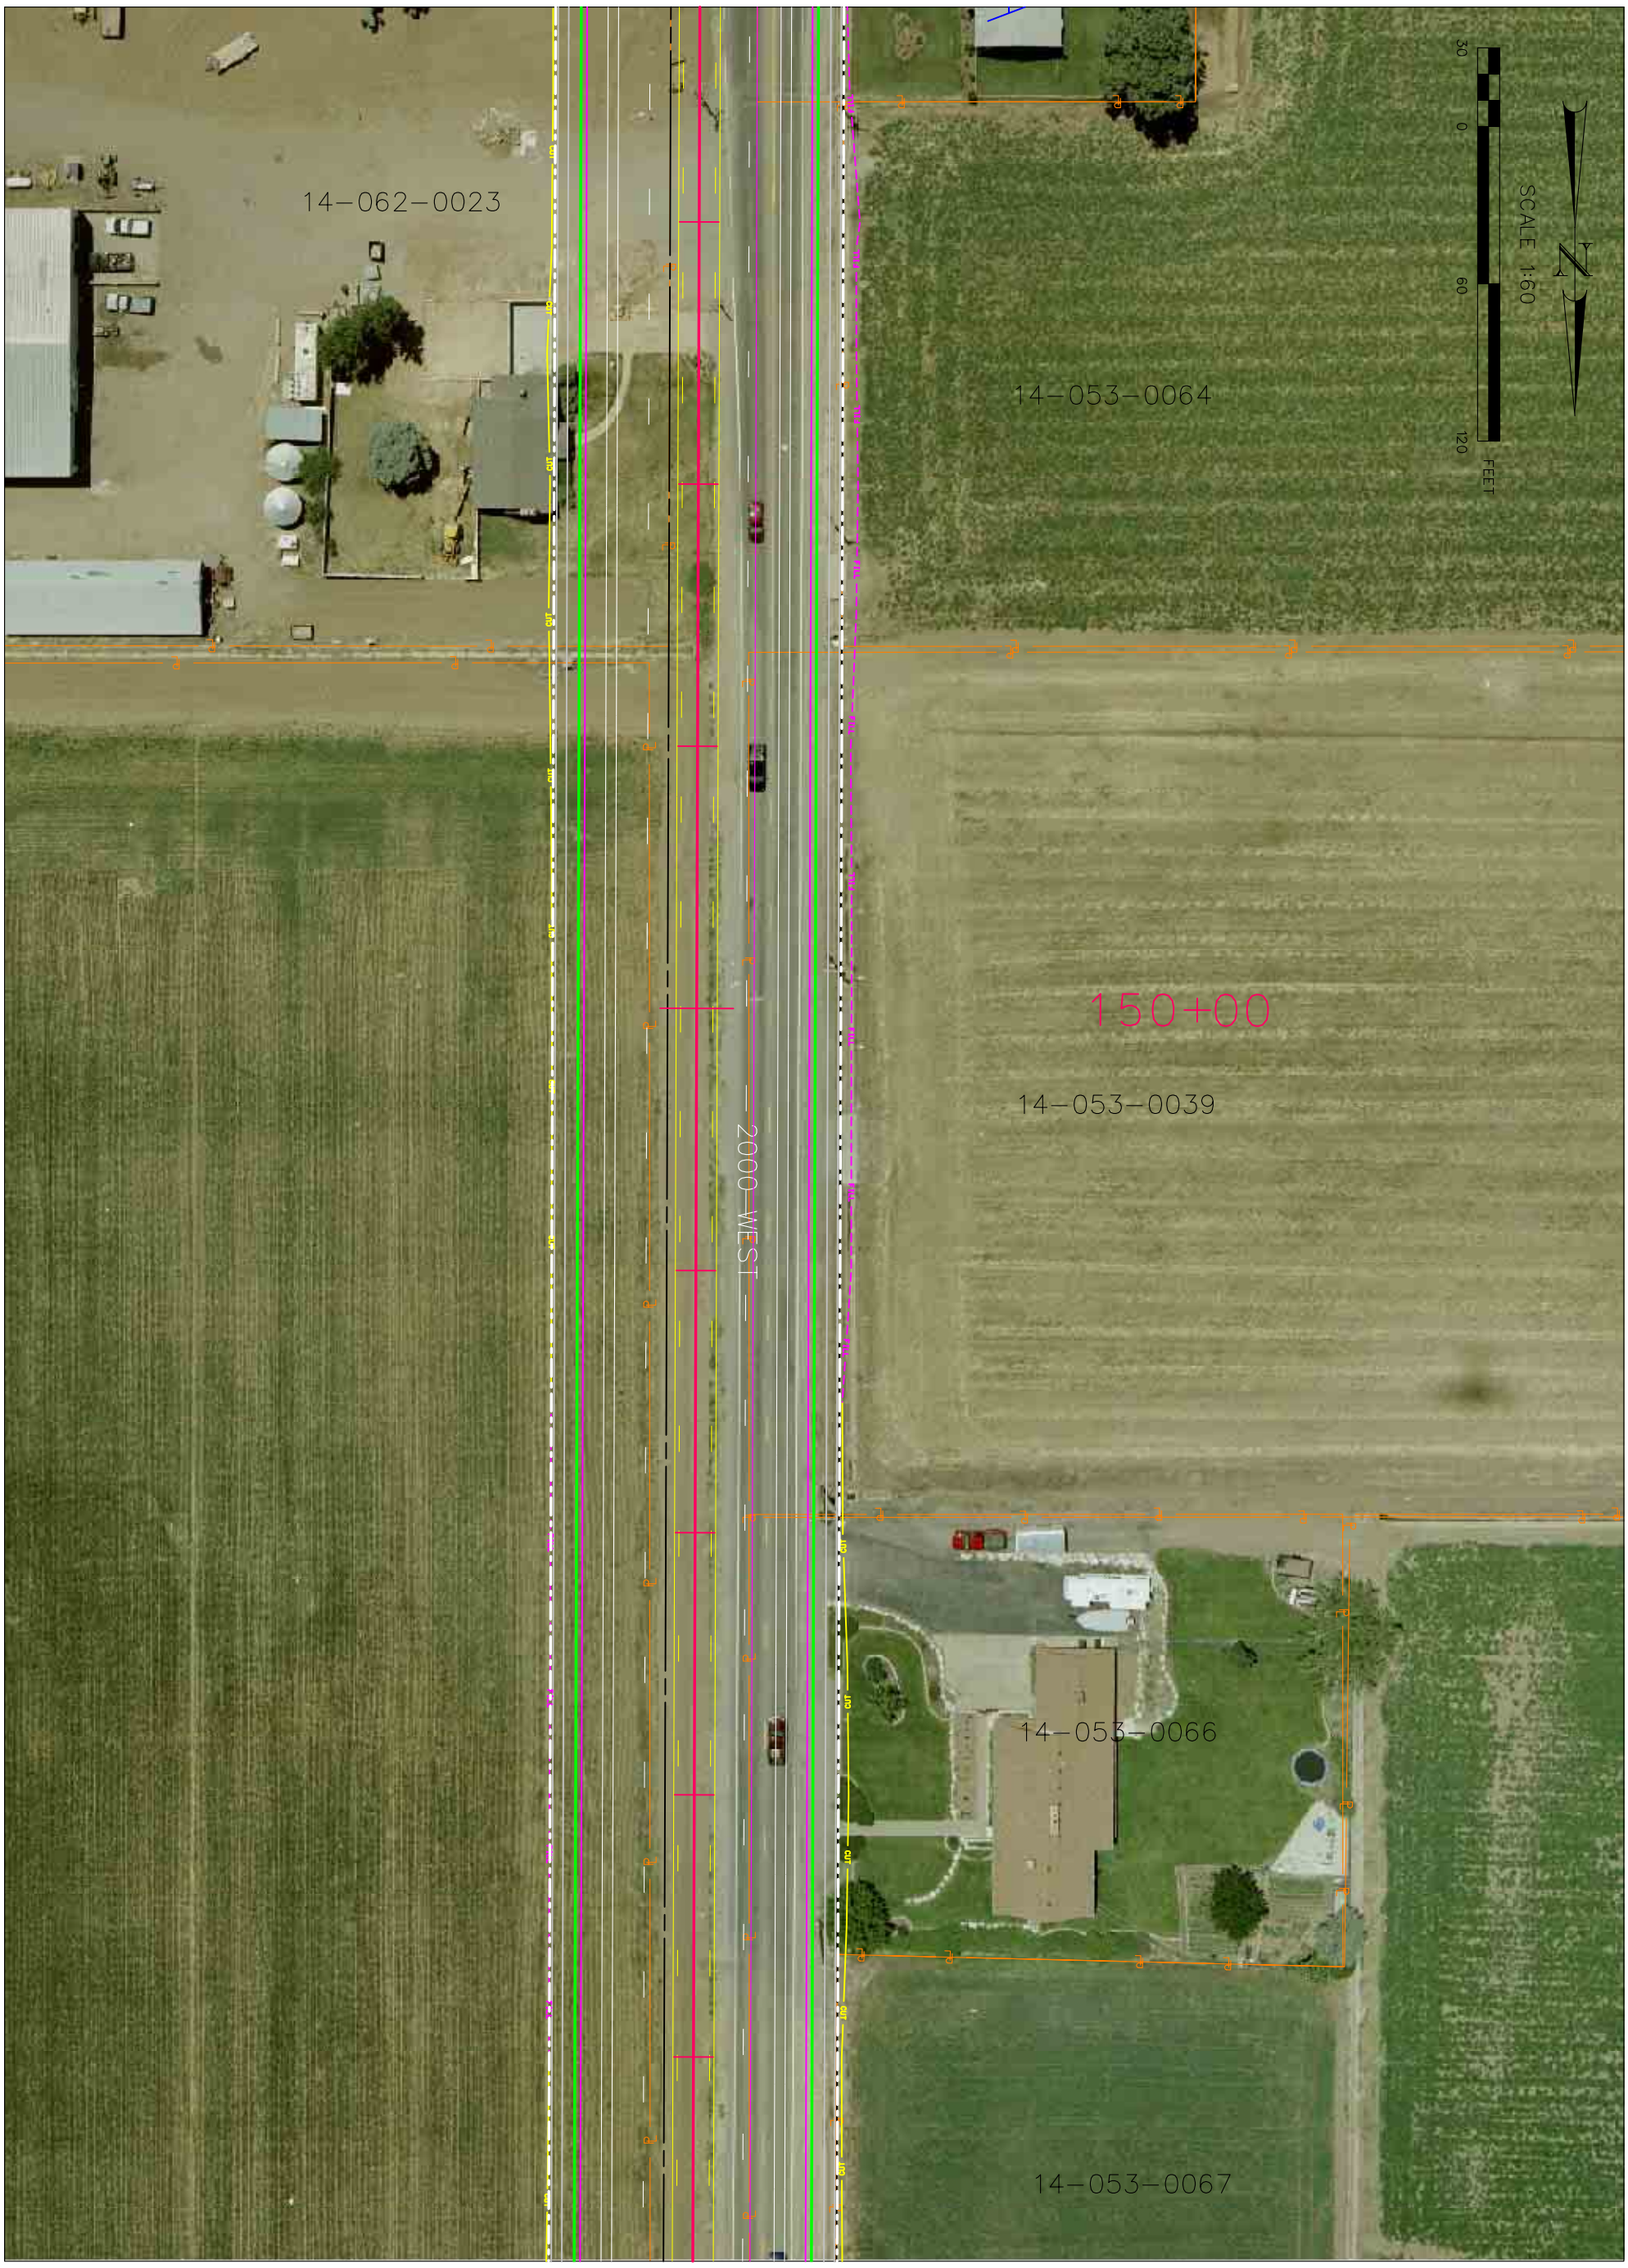


| | | | | | | | | | | | |
|---|---|---|---|---|---|---|---|---|---|---|---|
| SHEET NO. RW-17 | DAVIS/WEBER COUNTY | SR 108 | UTAH DEPARTMENT OF TRANSPORTATION | | | | | | | | |
| | | | ROADWAY DESIGN | | | | | | | | |
| | | PROJECT NUMBER | APPROVAL RECOMM. DATE PROJECT DESIGN ENGINEER | DESIGN | CHECK | REVIEW | NO. | DATE | DESIGN REV.BY | MAPS CORR.BY | PARCELS AFFECTED | REQUEST BY | REMARKS |
| | | | APPROVED DATE PRECONSTRUCTION ENGINEER | DRAWN | CHECK | DATE | | ORIGINAL SUBMISSION FOR AUTHORIZATION | | | | | |
| | | | | QUANT. | CHECK | BY | DATE | REVISIONS | | | | | |