$$date$$ $$file$$

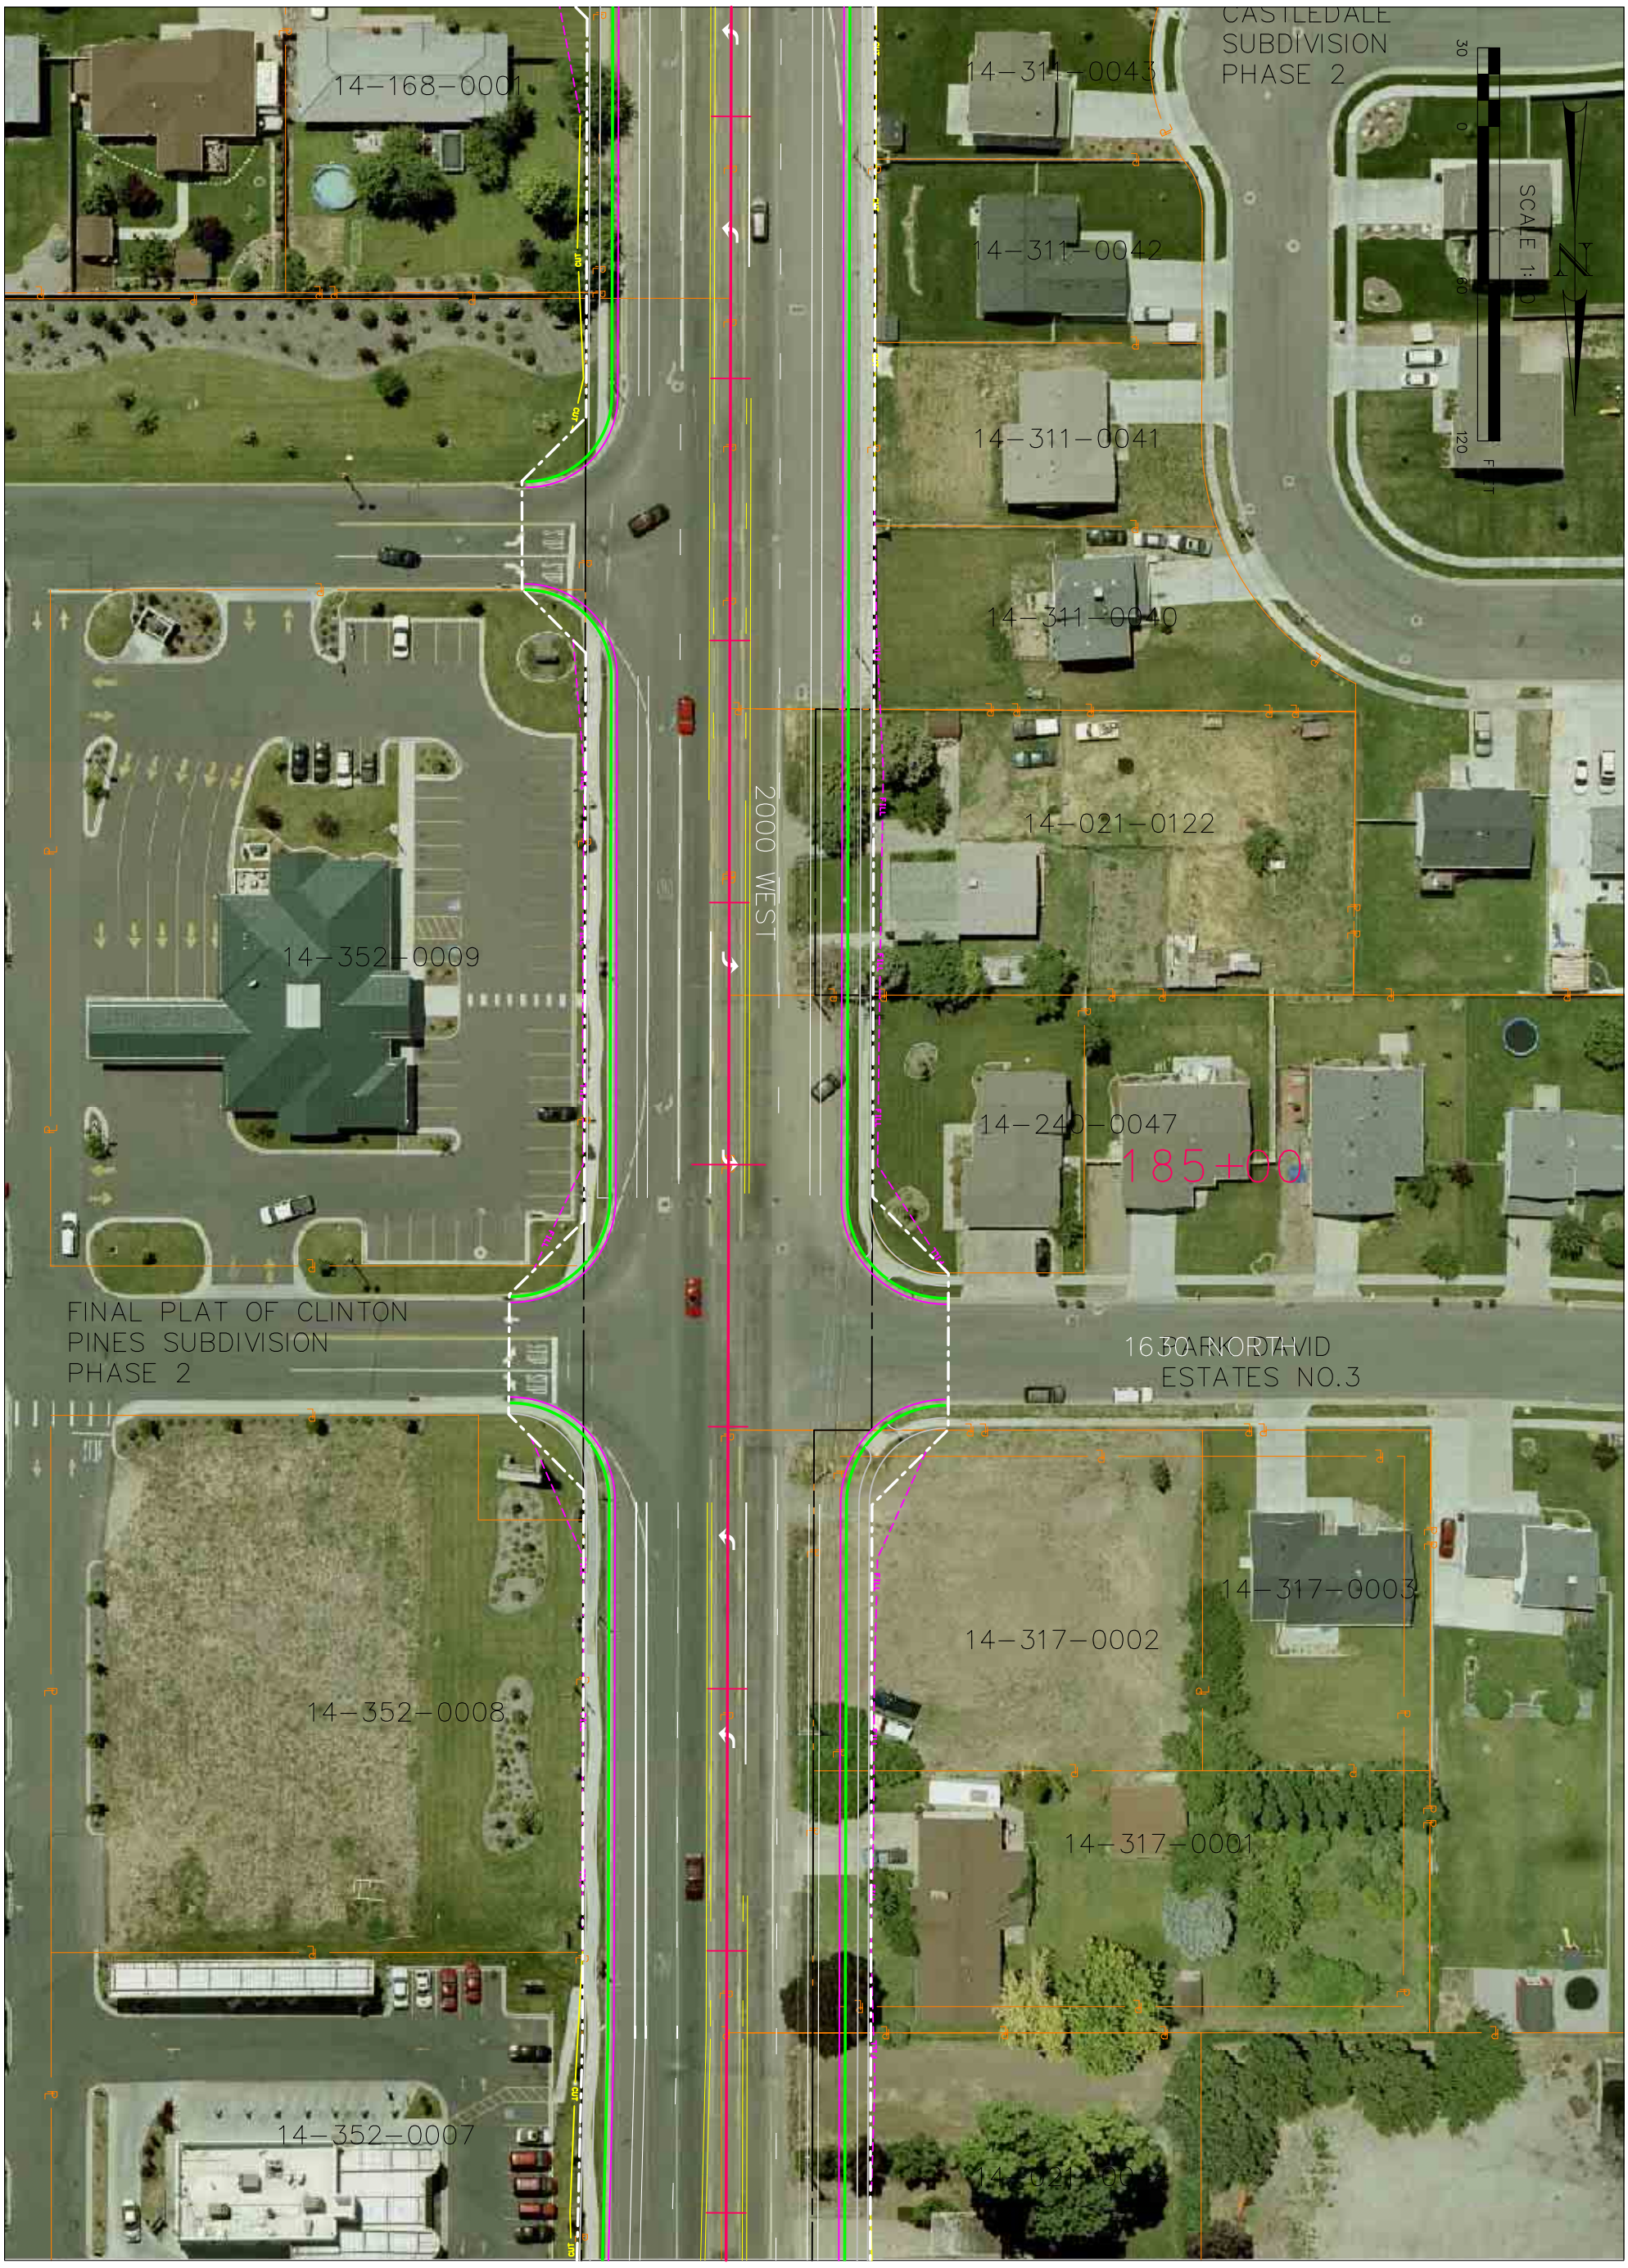

SHEET NO. RW-21	DAVIS/WEBER COUNTY	SR 108	UTAH DEPARTMENT OF TRANSPORTATION								
			ROADWAY DESIGN								
		PROJECT NUMBER	APPROVAL RECOMM. DATE / PROJECT DESIGN ENGINEER	DESIGN	CHECK	REVIEW					
			APPROVED DATE / PRECONSTRUCTION ENGINEER	DRAWN	CHECK	DATE	NO.	DATE	DESIGN REV.BY	MAPS CORR.BY	PARCELS AFFECTED	REQUEST BY	REMARKS
				QUANT.	CHECK	BY			ORIGINAL SUBMISSION FOR AUTHORIZATION				
							DATE		REVISIONS				