$$date$$ $$file$$

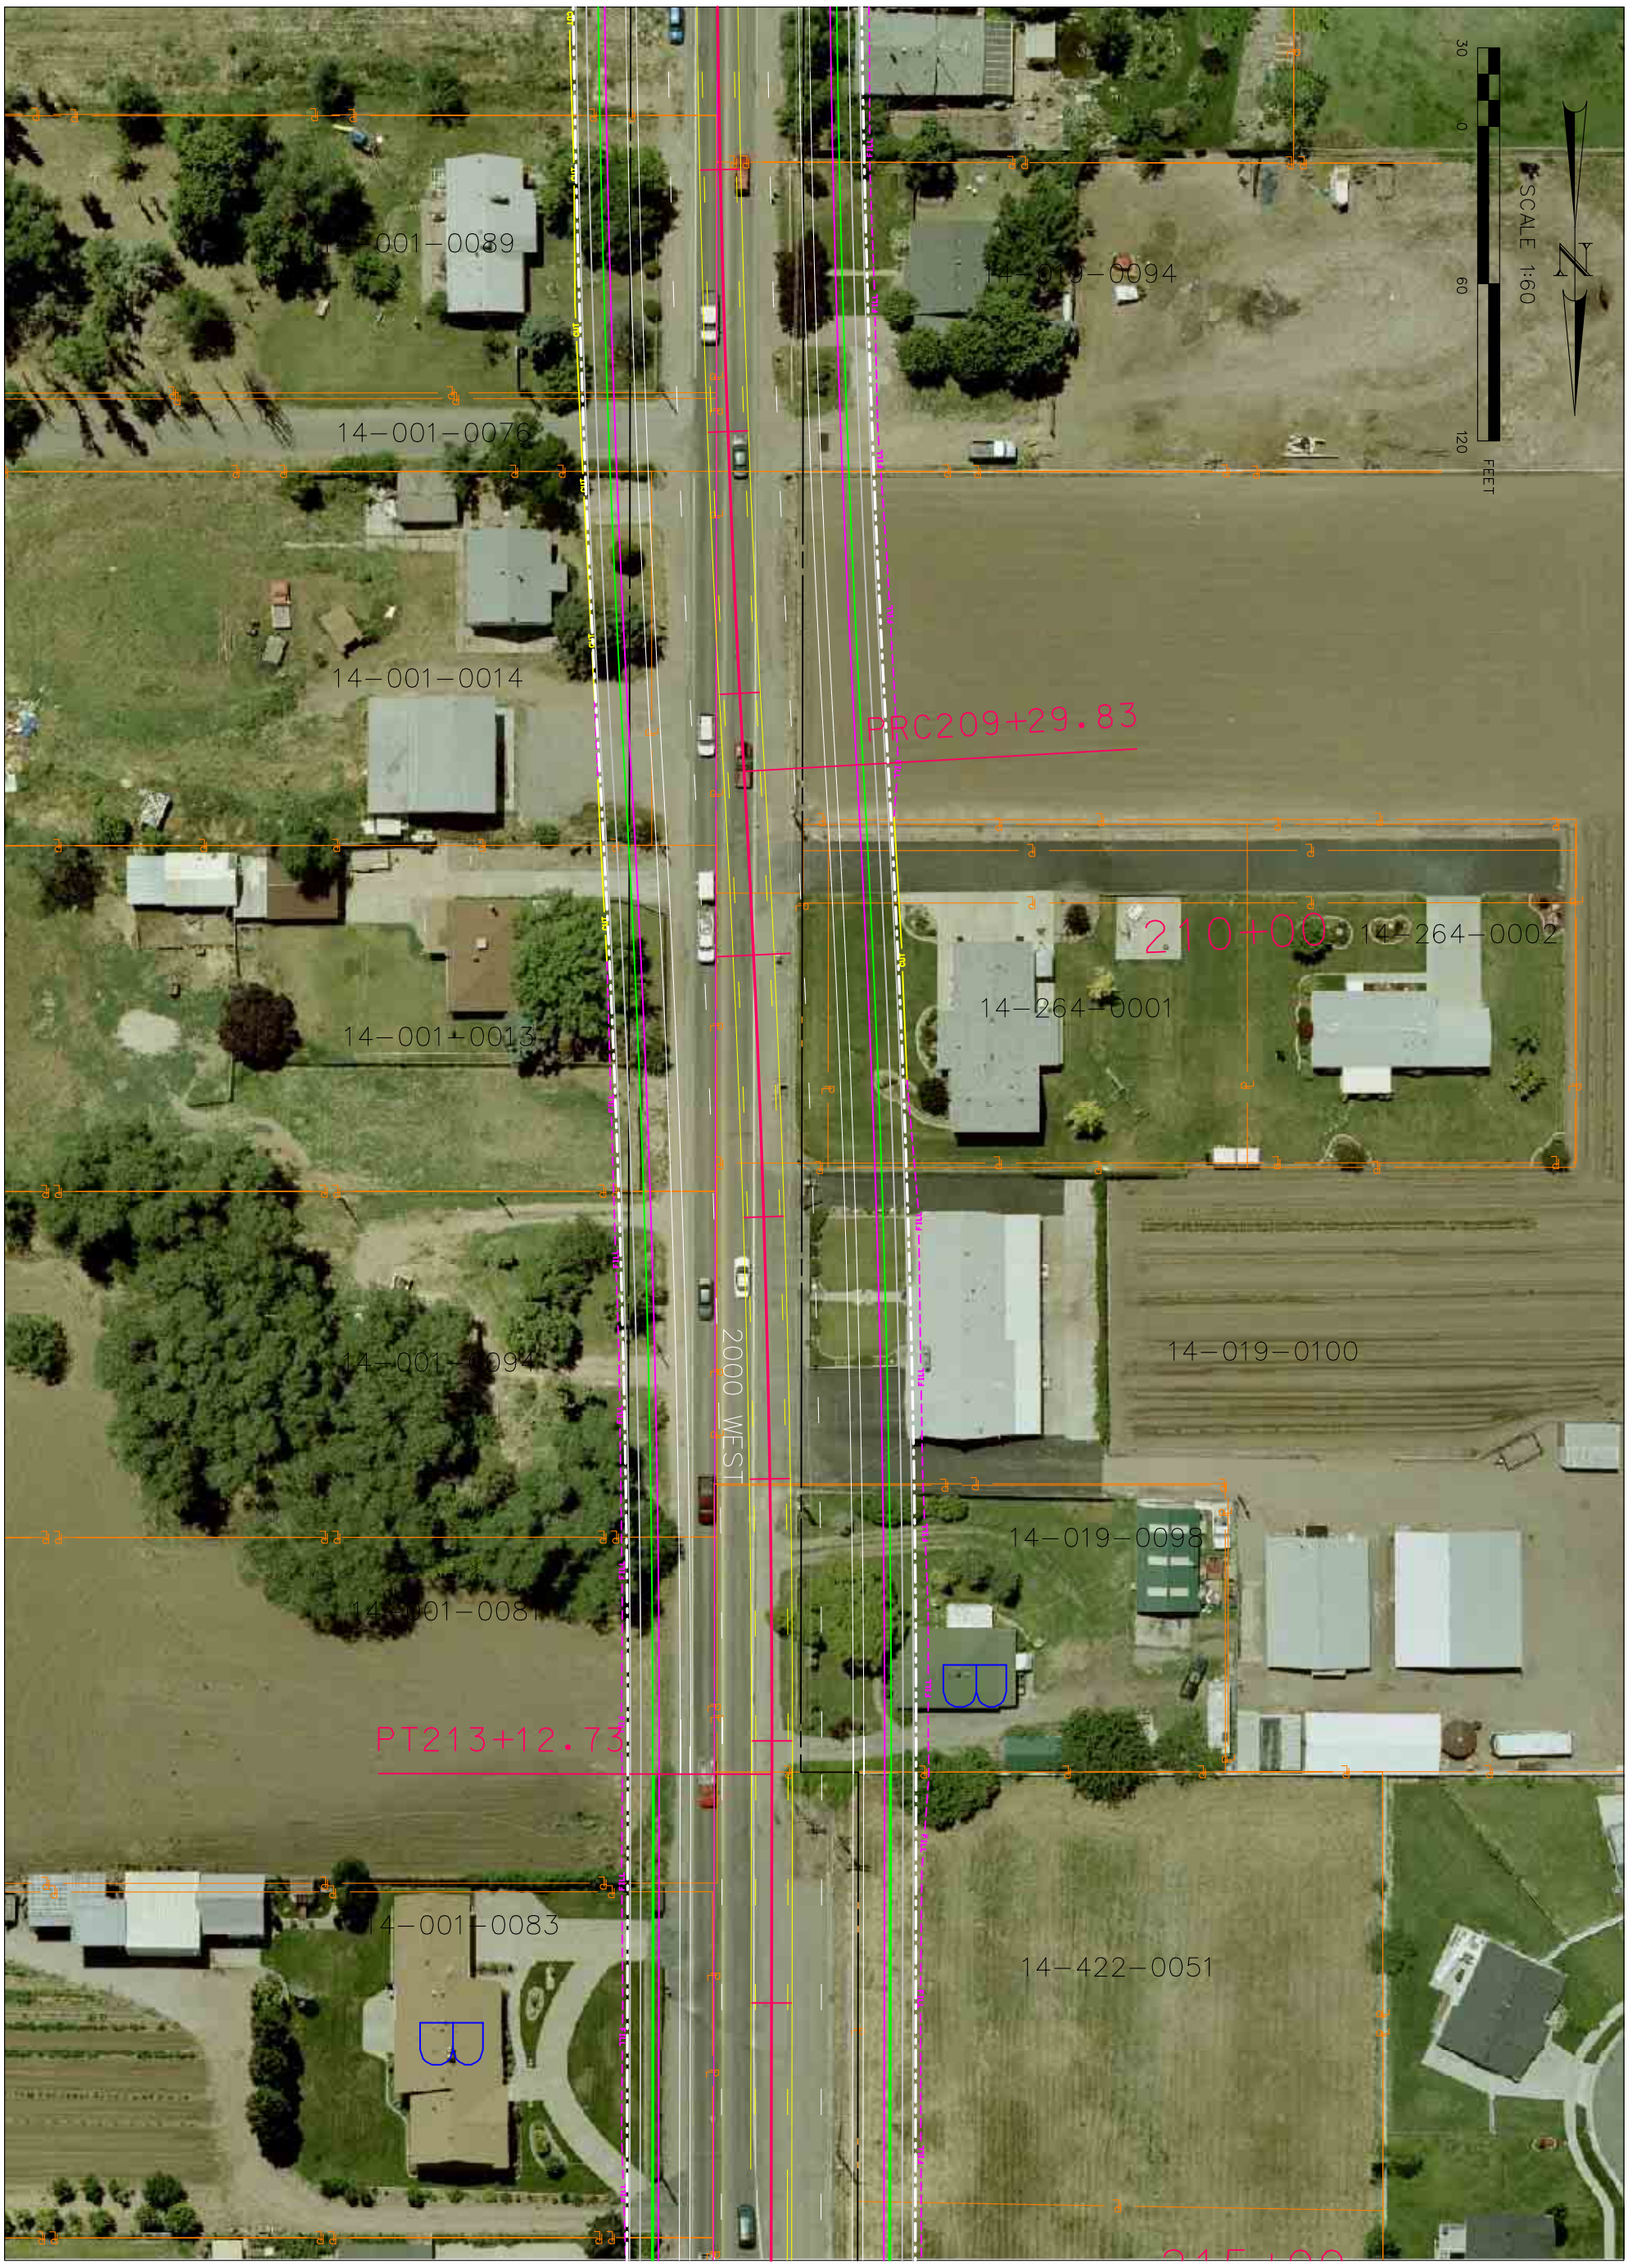

SHEET NO. RW-24	DAVIS/WEBER COUNTY	SR 108	UTAH DEPARTMENT OF TRANSPORTATION		
			ROADWAY DESIGN		
		PROJECT NUMBER	APPROVAL RECOMM. ____ DATE ____ PROJECT DESIGN ENGINEER	DESIGN ____ CHECK ____	REVIEW
			APPROVED ____ DATE ____ PRECONSTRUCTION ENGINEER	DRAWN ____ CHECK ____	DATE ____
				QUANT. ____ CHECK ____	BY ____

NO.	DATE	DESIGN REV. BY	MAPS CORR. BY	PARCELS AFFECTED	REQUEST BY	REMARKS
		ORIGINAL SUBMISSION FOR AUTHORIZATION				
	DATE	REVISIONS				