$$date$$ $$file$$

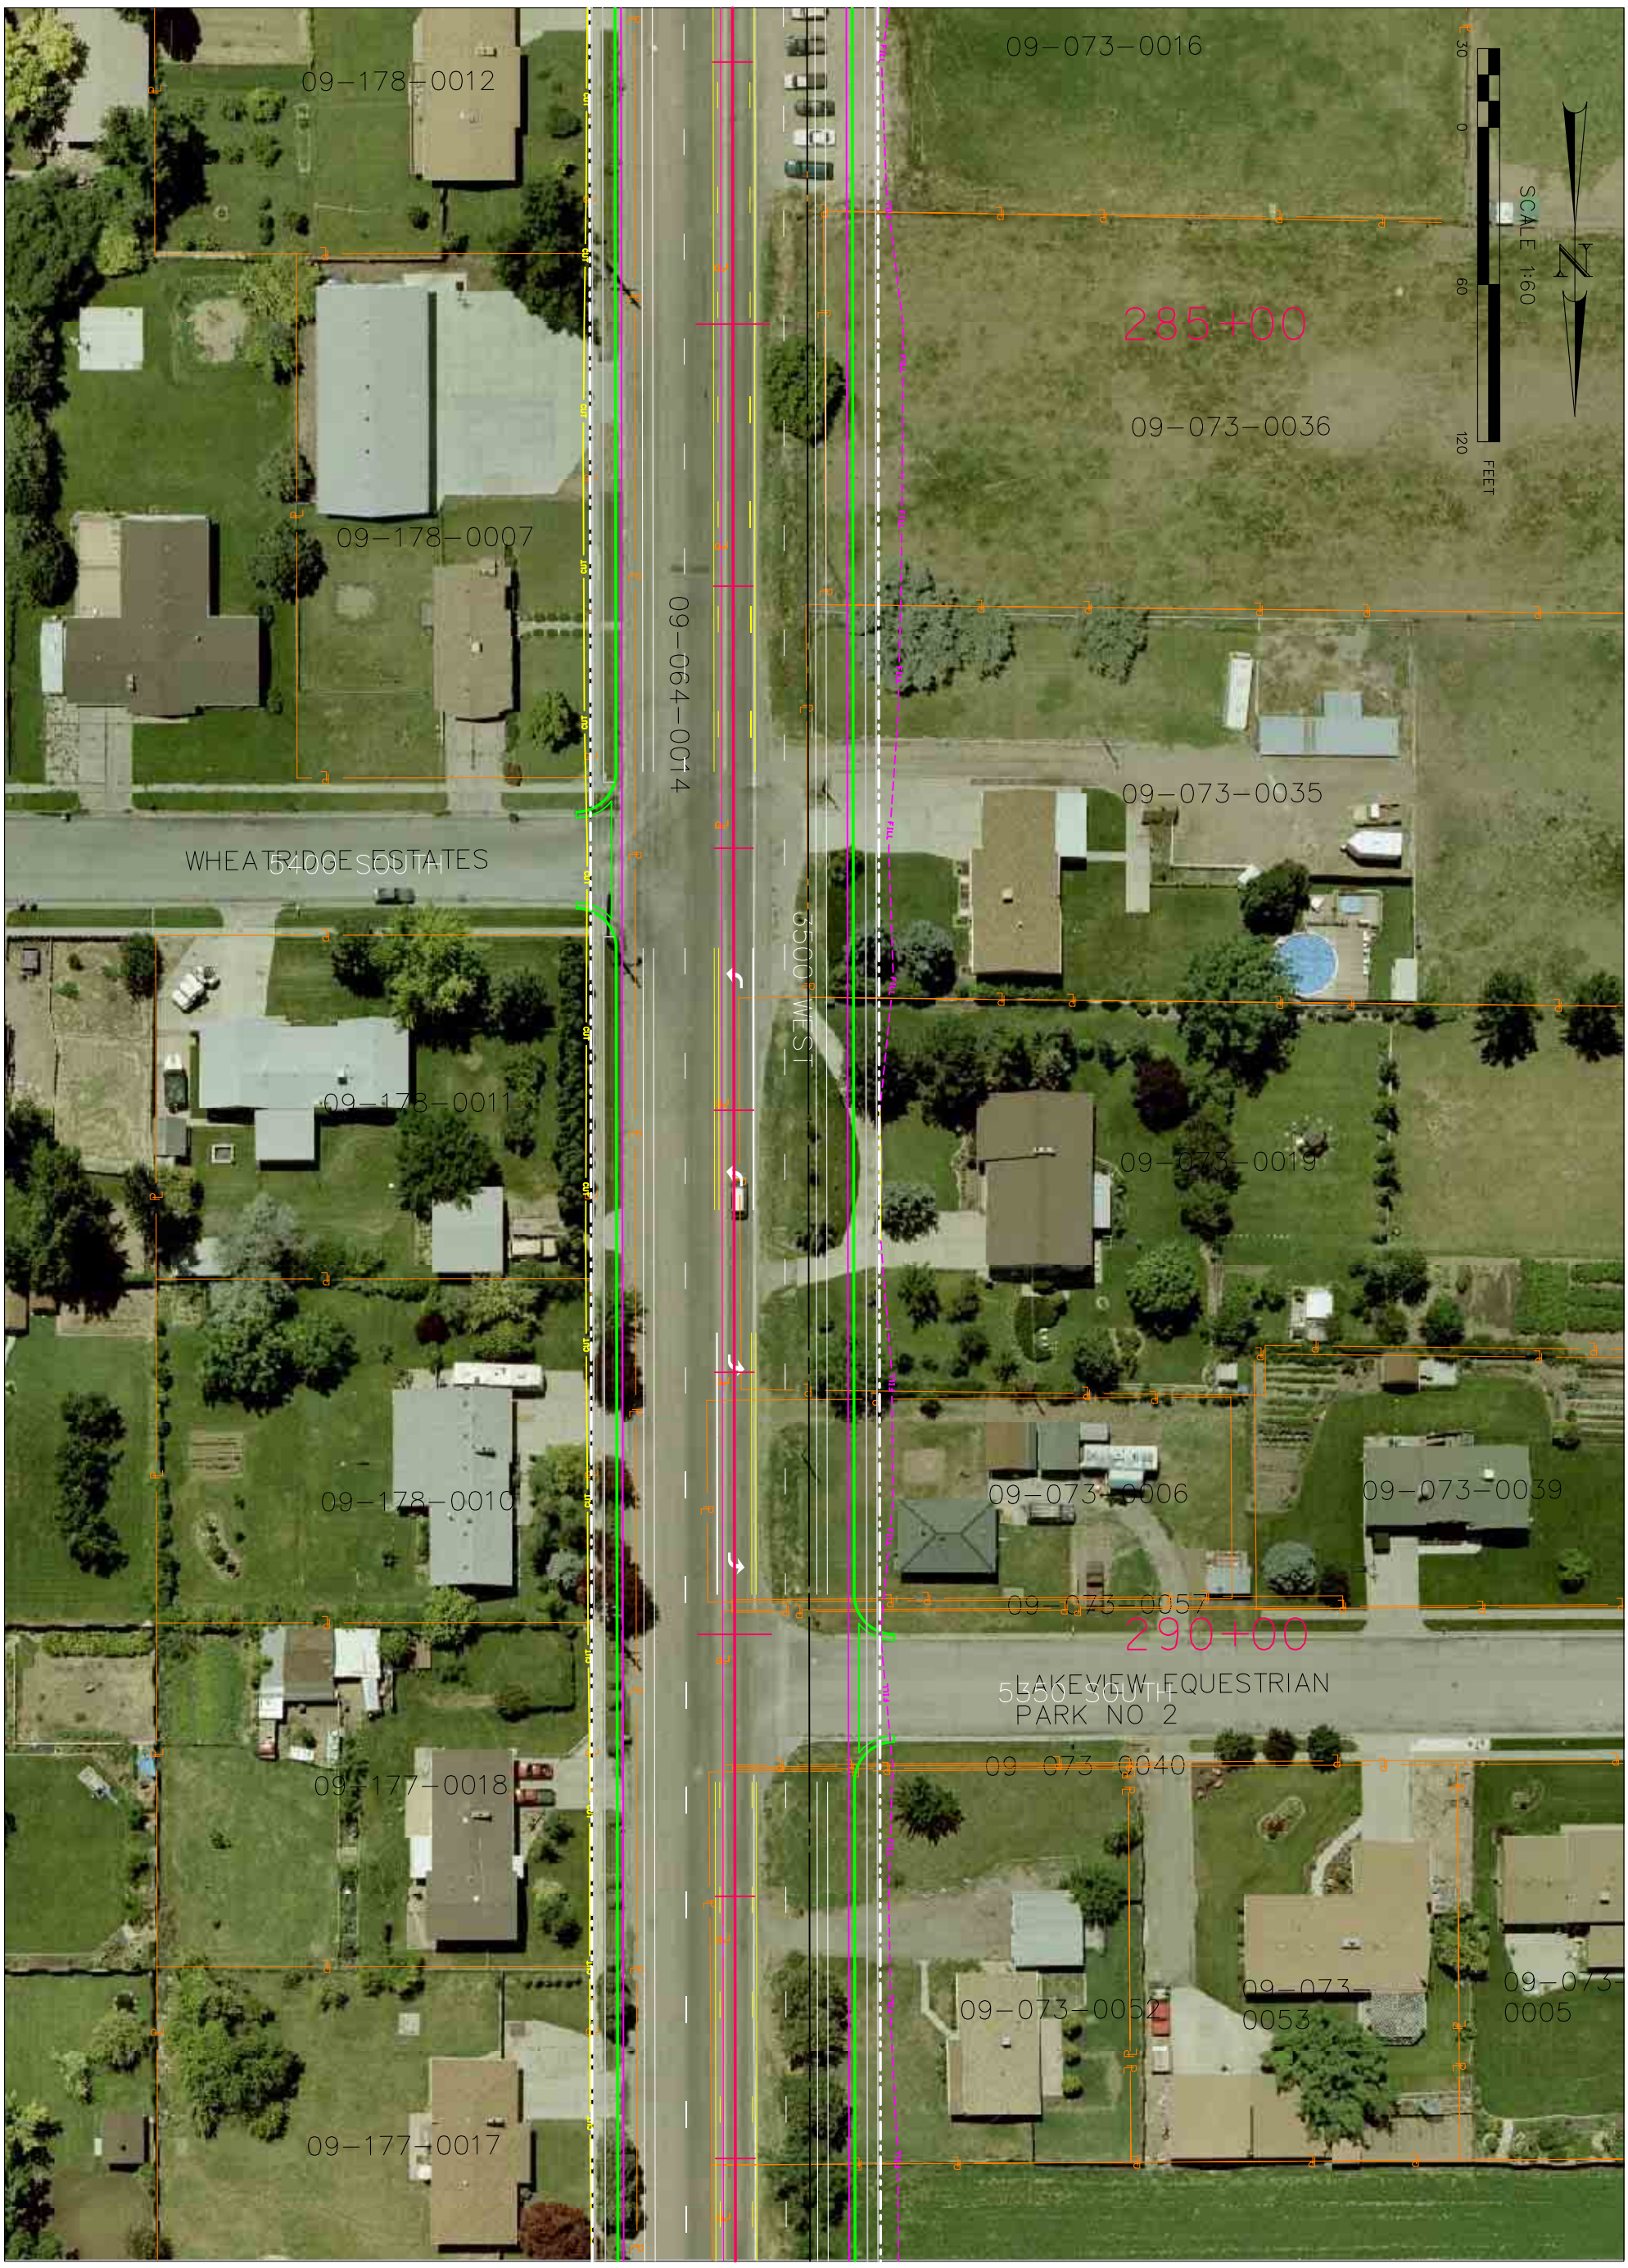

SHEET NO. RW-33	DAVIS/WEBER COUNTY	SR 108	UTAH DEPARTMENT OF TRANSPORTATION					
			ROADWAY DESIGN					
		PROJECT NUMBER	APPROVAL RECOMM. ____ DATE ____ PROJECT DESIGN ENGINEER	DESIGN ____ ____	CHECK ____ ____	REVIEW		
			APPROVED ____ DATE ____ PRECONSTRUCTION ENGINEER	DRAWN ____ ____	CHECK ____ ____	DATE ____		
				QUANT. ____ ____	CHECK ____ ____	BY ____		

NO.	DATE	DESIGN REV. BY	MAPS CORR. BY	PARCELS AFFECTED	REQUEST BY	REMARKS
		ORIGINAL SUBMISSION FOR AUTHORIZATION				
	DATE	REVISIONS				