$$date$$ $$file$$

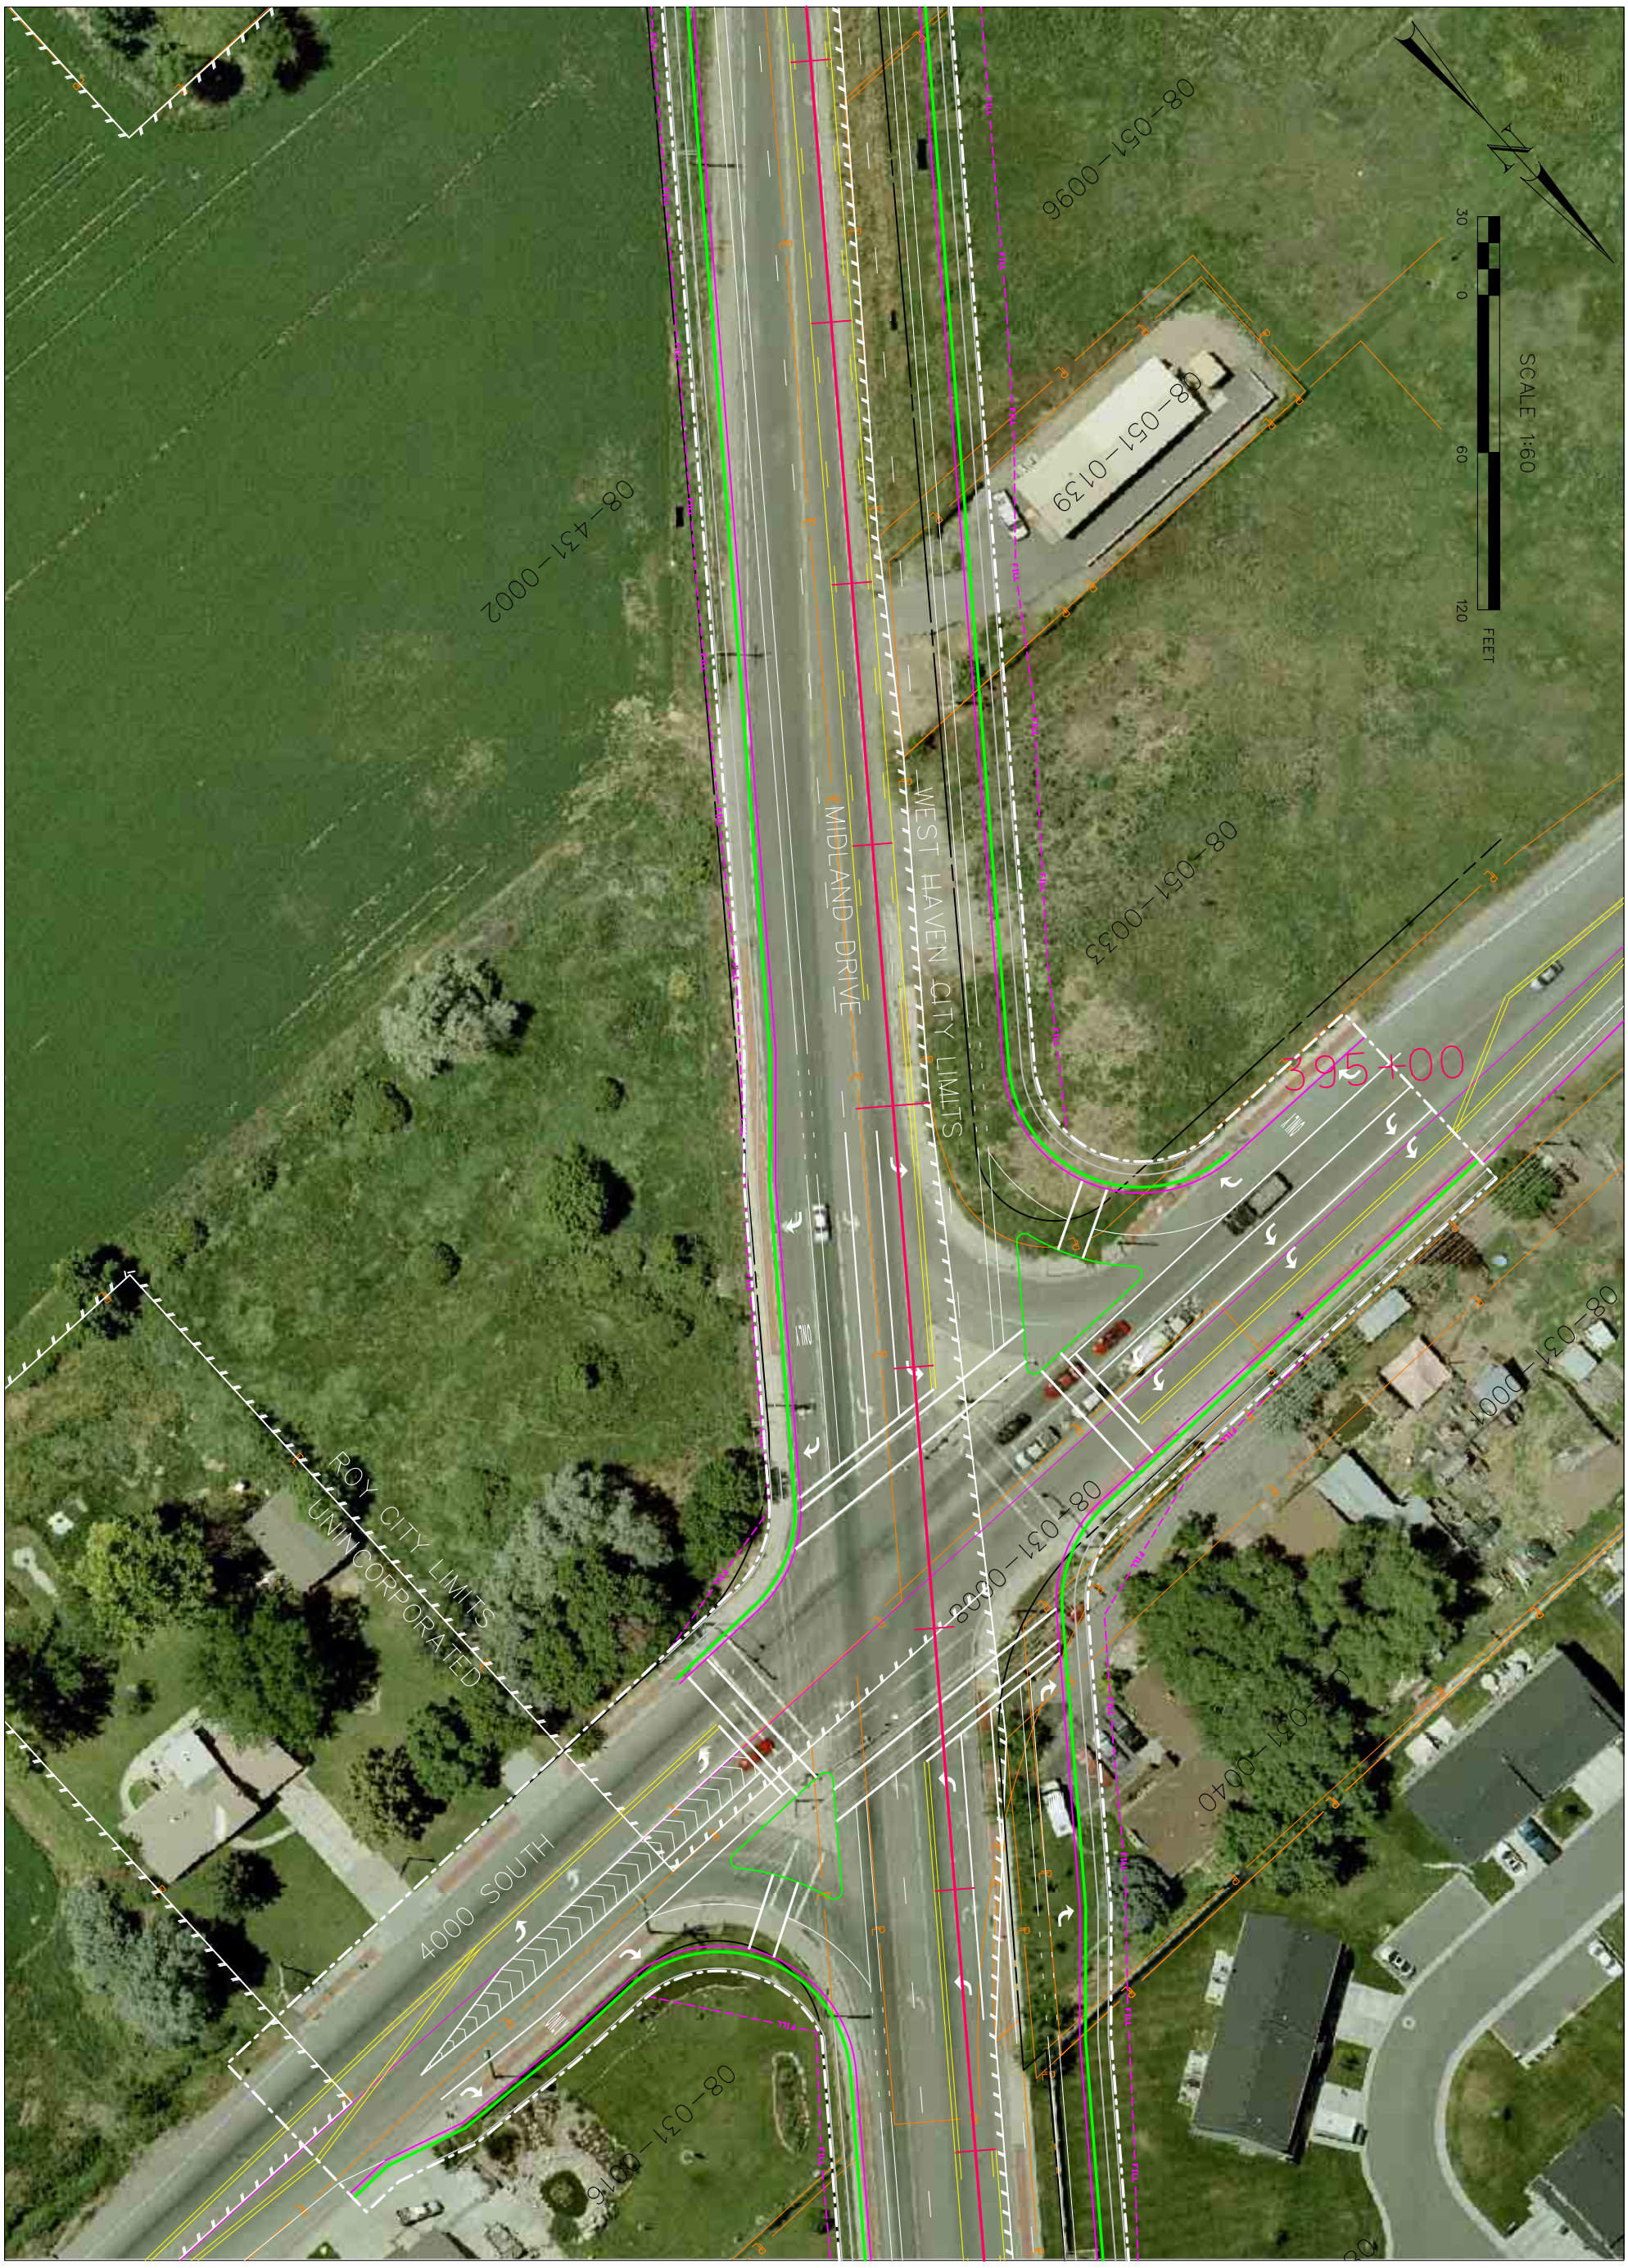

SHEET NO. RW-46	DAVIS/WEBER COUNTY	SR 108	UTAH DEPARTMENT OF TRANSPORTATION					
			ROADWAY DESIGN					
		PROJECT NUMBER	APPROVAL RECOMM. ____ DATE ____ PROJECT DESIGN ENGINEER	DESIGN ____	CHECK ____	REVIEW		
			APPROVED ____ DATE ____ PRECONSTRUCTION ENGINEER	DRAWN ____	CHECK ____	DATE ____		
				QUANT. ____	CHECK ____	BY ____		

NO.	DATE	DESIGN REV.BY	MAPS CORR.BY	PARCELS AFFECTED	REQUEST BY	REMARKS
		ORIGINAL SUBMISSION FOR AUTHORIZATION				
	DATE	REVISIONS				