$$date$$ $$file$$

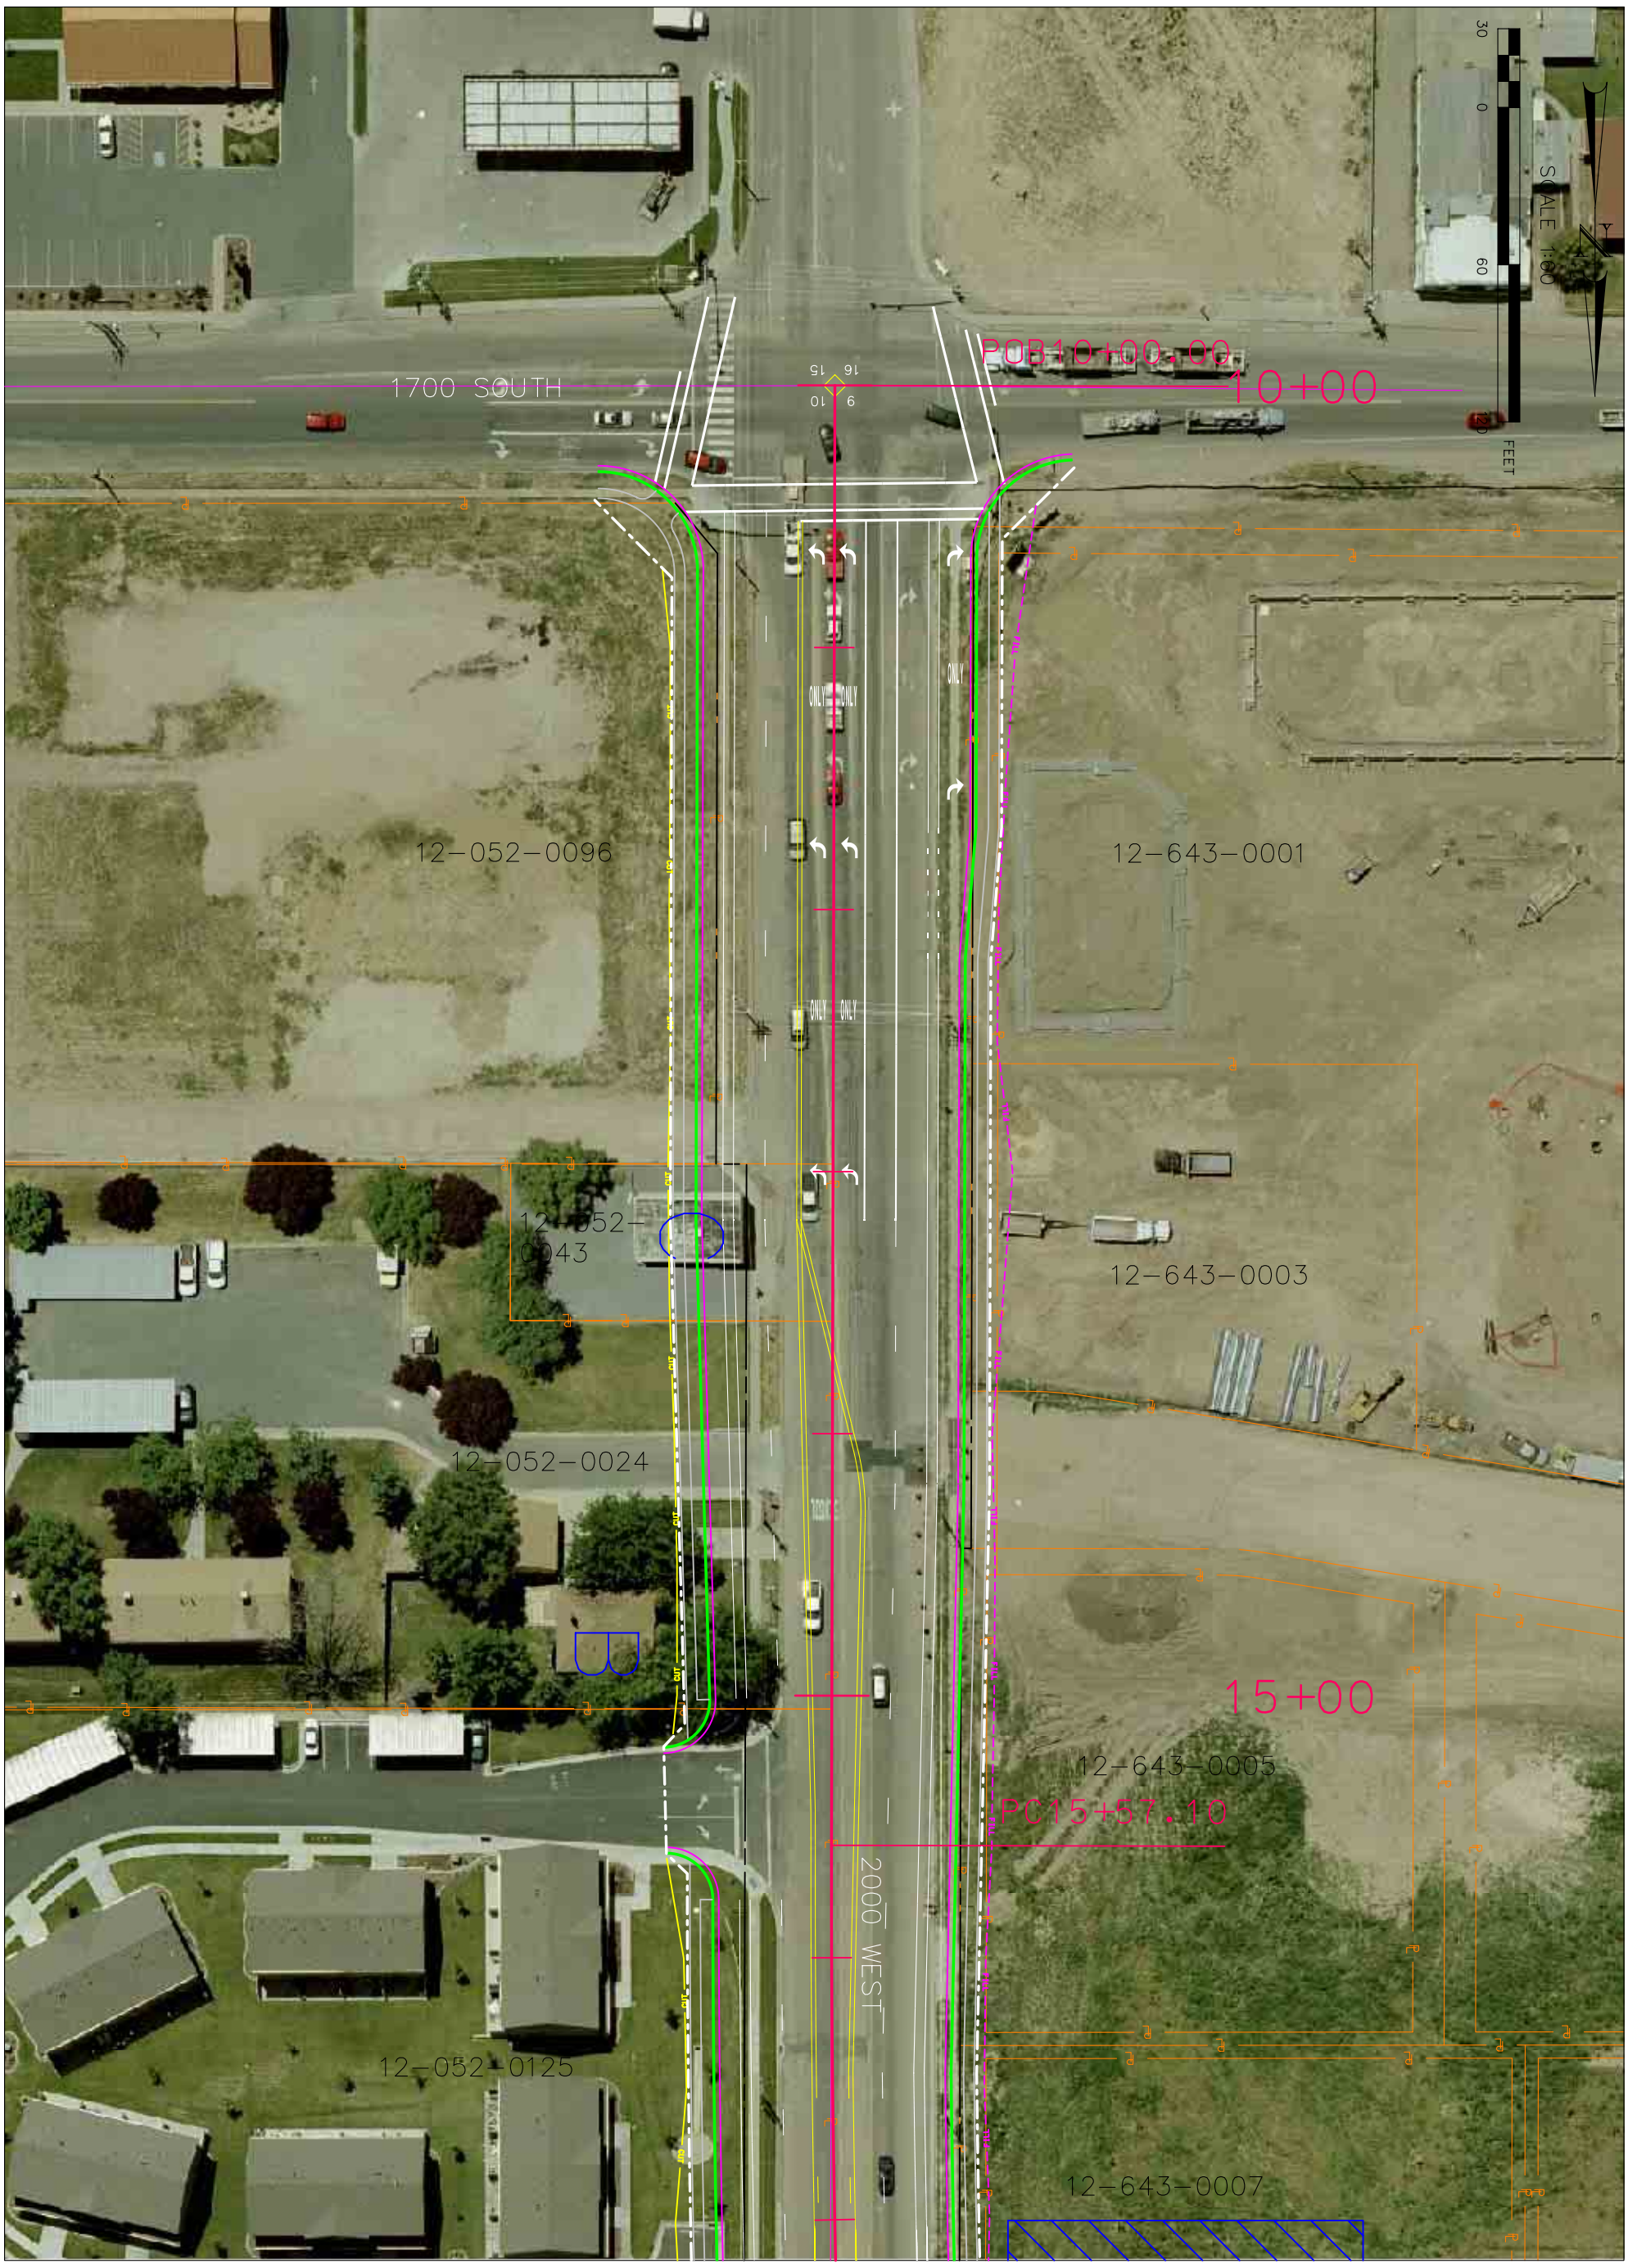

SR 108	UTAH DEPARTMENT OF TRANSPORTATION							
	ROADWAY DESIGN							
	APPROVAL RECOMM. ____ DATE ____ PROJECT DESIGN ENGINEER	DESIGN ____	CHECK ____	REVIEW				
	APPROVED ____ DATE ____ PRECONSTRUCTION ENGINEER	DRAWN ____	CHECK ____	DATE ____	NO.	DATE	DESIGN REV.BY	MAPS CORR.BY	PARCELS AFFECTED	REQUEST BY	REMARKS
PROJECT NUMBER		QUANT. ____	CHECK ____	BY ____		ORIGINAL SUBMISSION FOR AUTHORIZATION					
					DATE	REVISIONS					

DAVIS/WEBER COUNTY

SHEET NO. RW-01