$$date$$ $$file$$

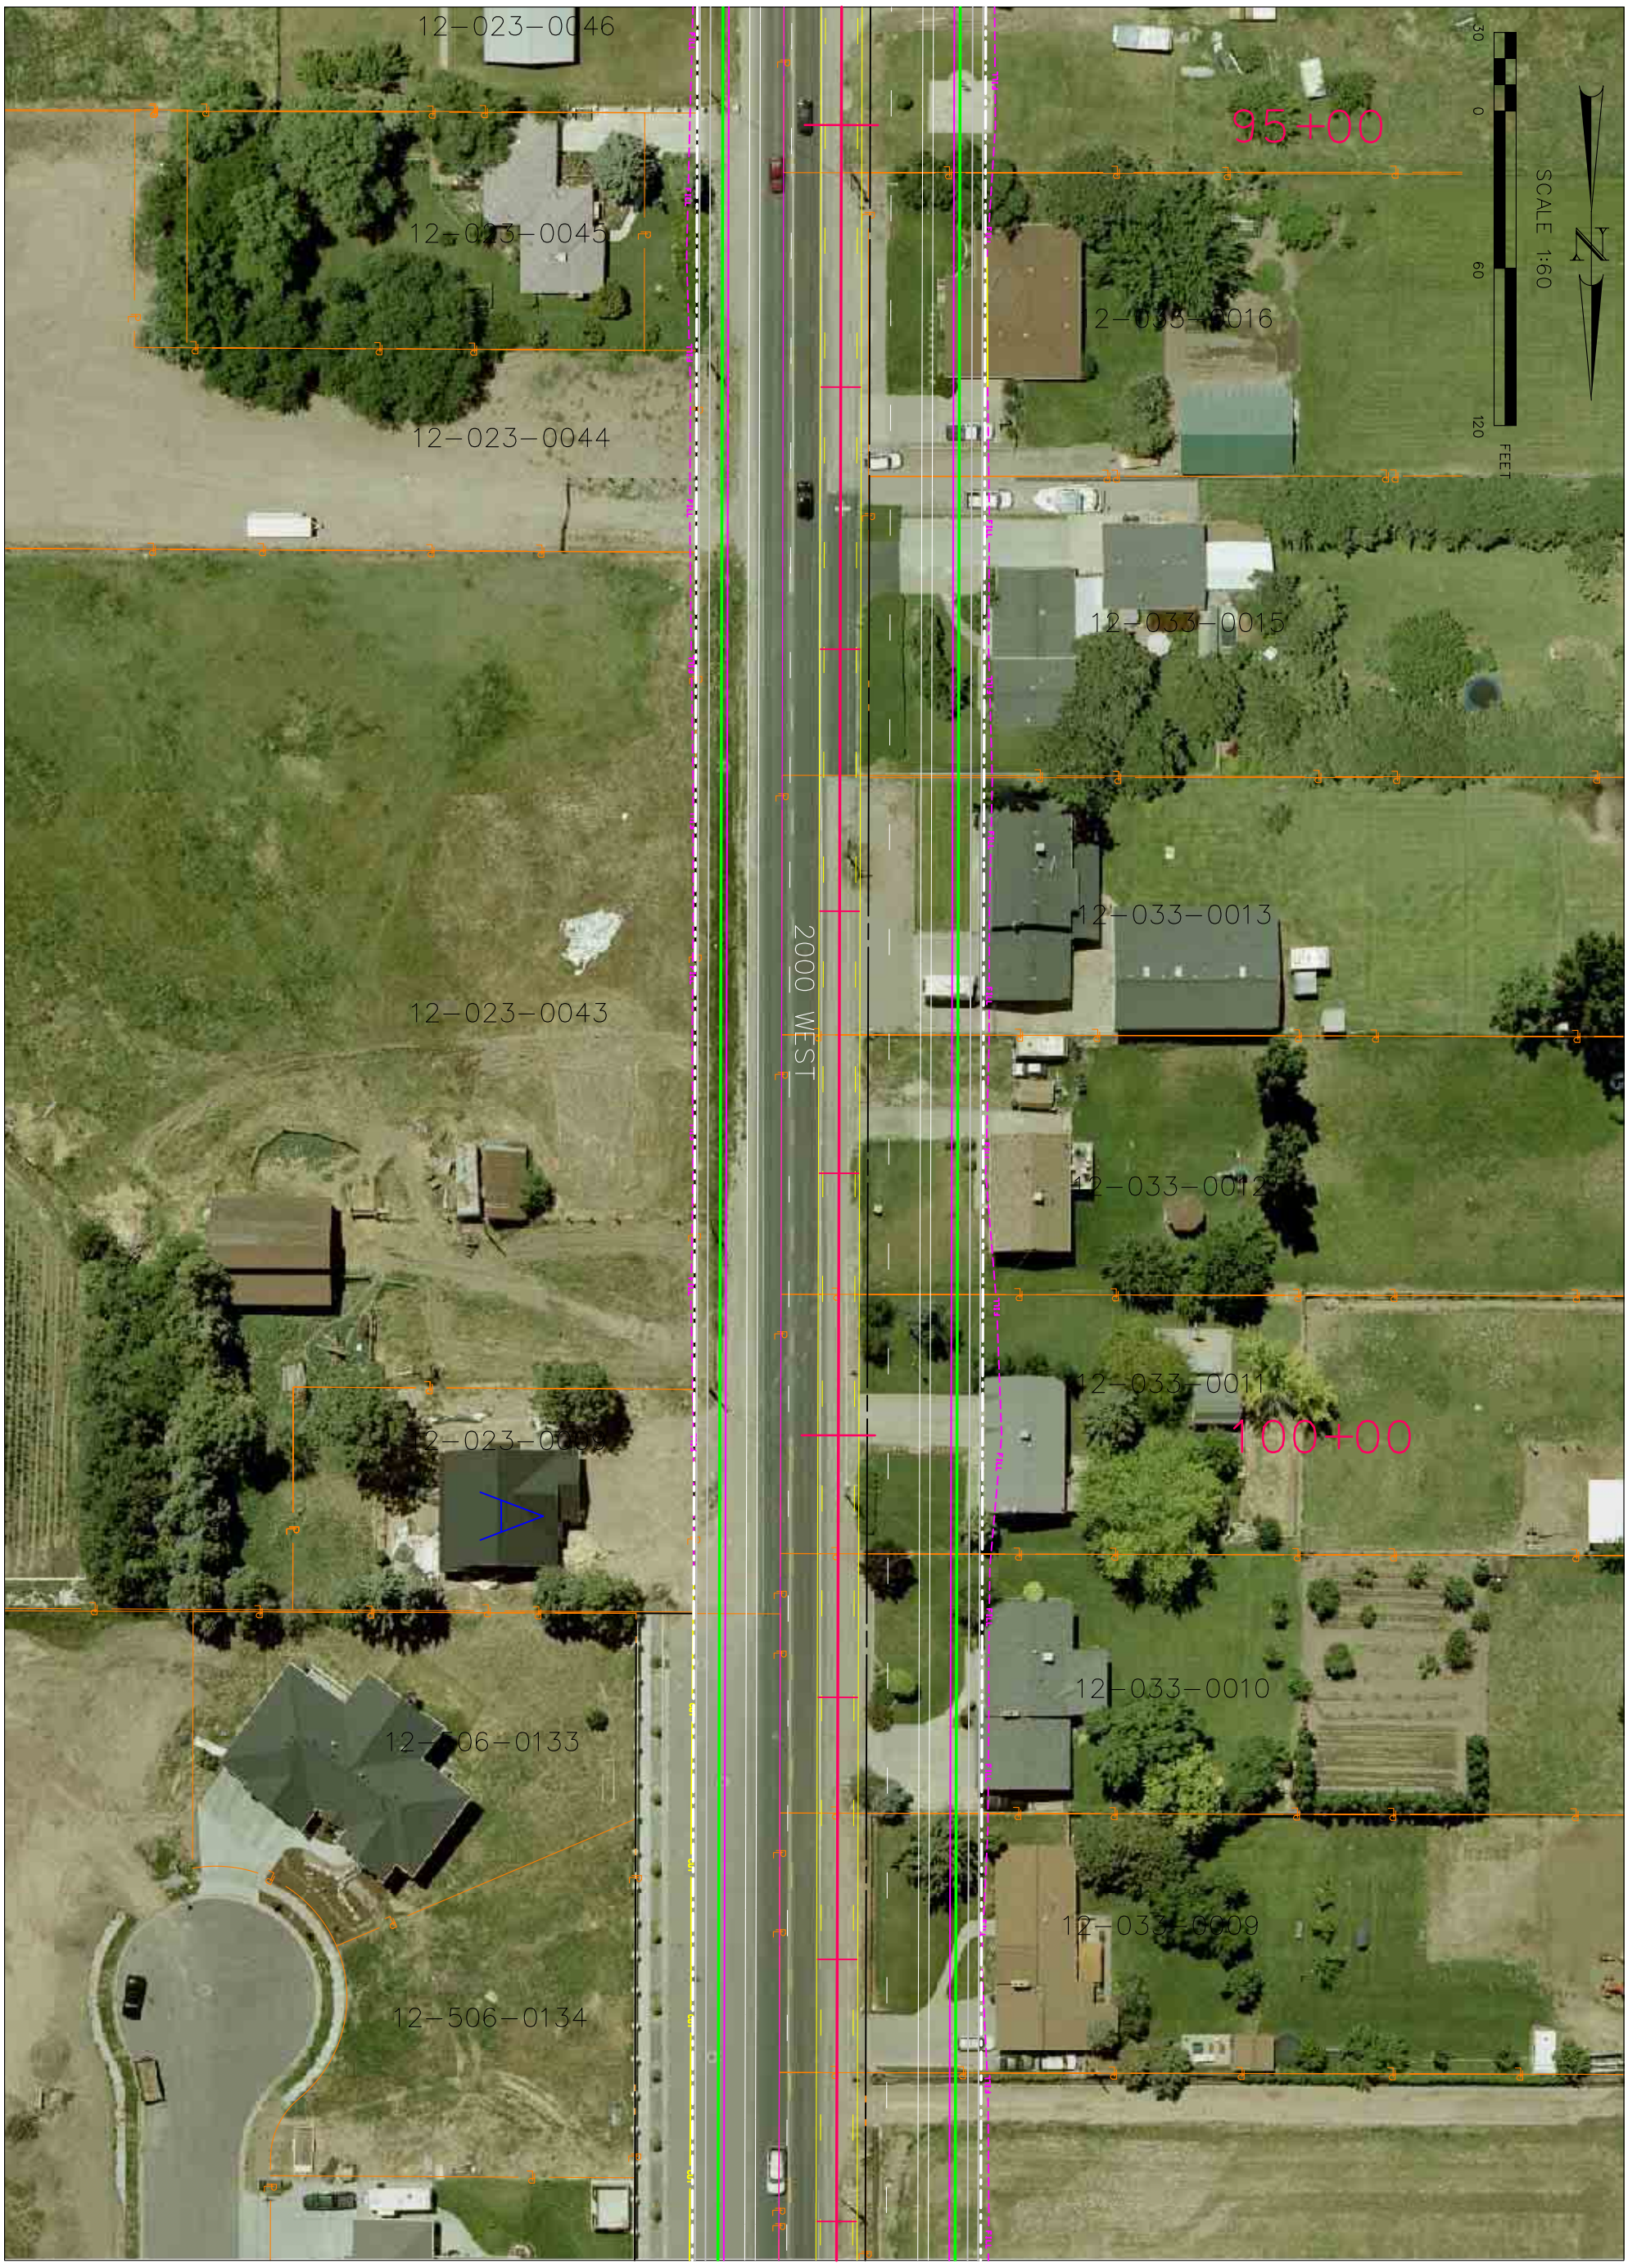

SR 108	UTAH DEPARTMENT OF TRANSPORTATION					
	ROADWAY DESIGN					
	APPROVAL RECOMM. ____ DATE ____ PROJECT DESIGN ENGINEER	DESIGN ____ ____	CHECK ____ ____	REVIEW		
	APPROVED ____ DATE ____ PRECONSTRUCTION ENGINEER	DRAWN ____ ____	CHECK ____ ____	DATE ____		
PROJECT NUMBER		QUANT. ____ ____	CHECK ____ ____	BY ____		

NO.	DATE	DESIGN REV.BY	MAPS CORR.BY	PARCELS AFFECTED	REQUEST BY	REMARKS
		ORIGINAL SUBMISSION FOR AUTHORIZATION				
DATE		REVISIONS				

DAVIS/WEBER COUNTY

SHEET NO. RW-11