$$date$$ $$file$$

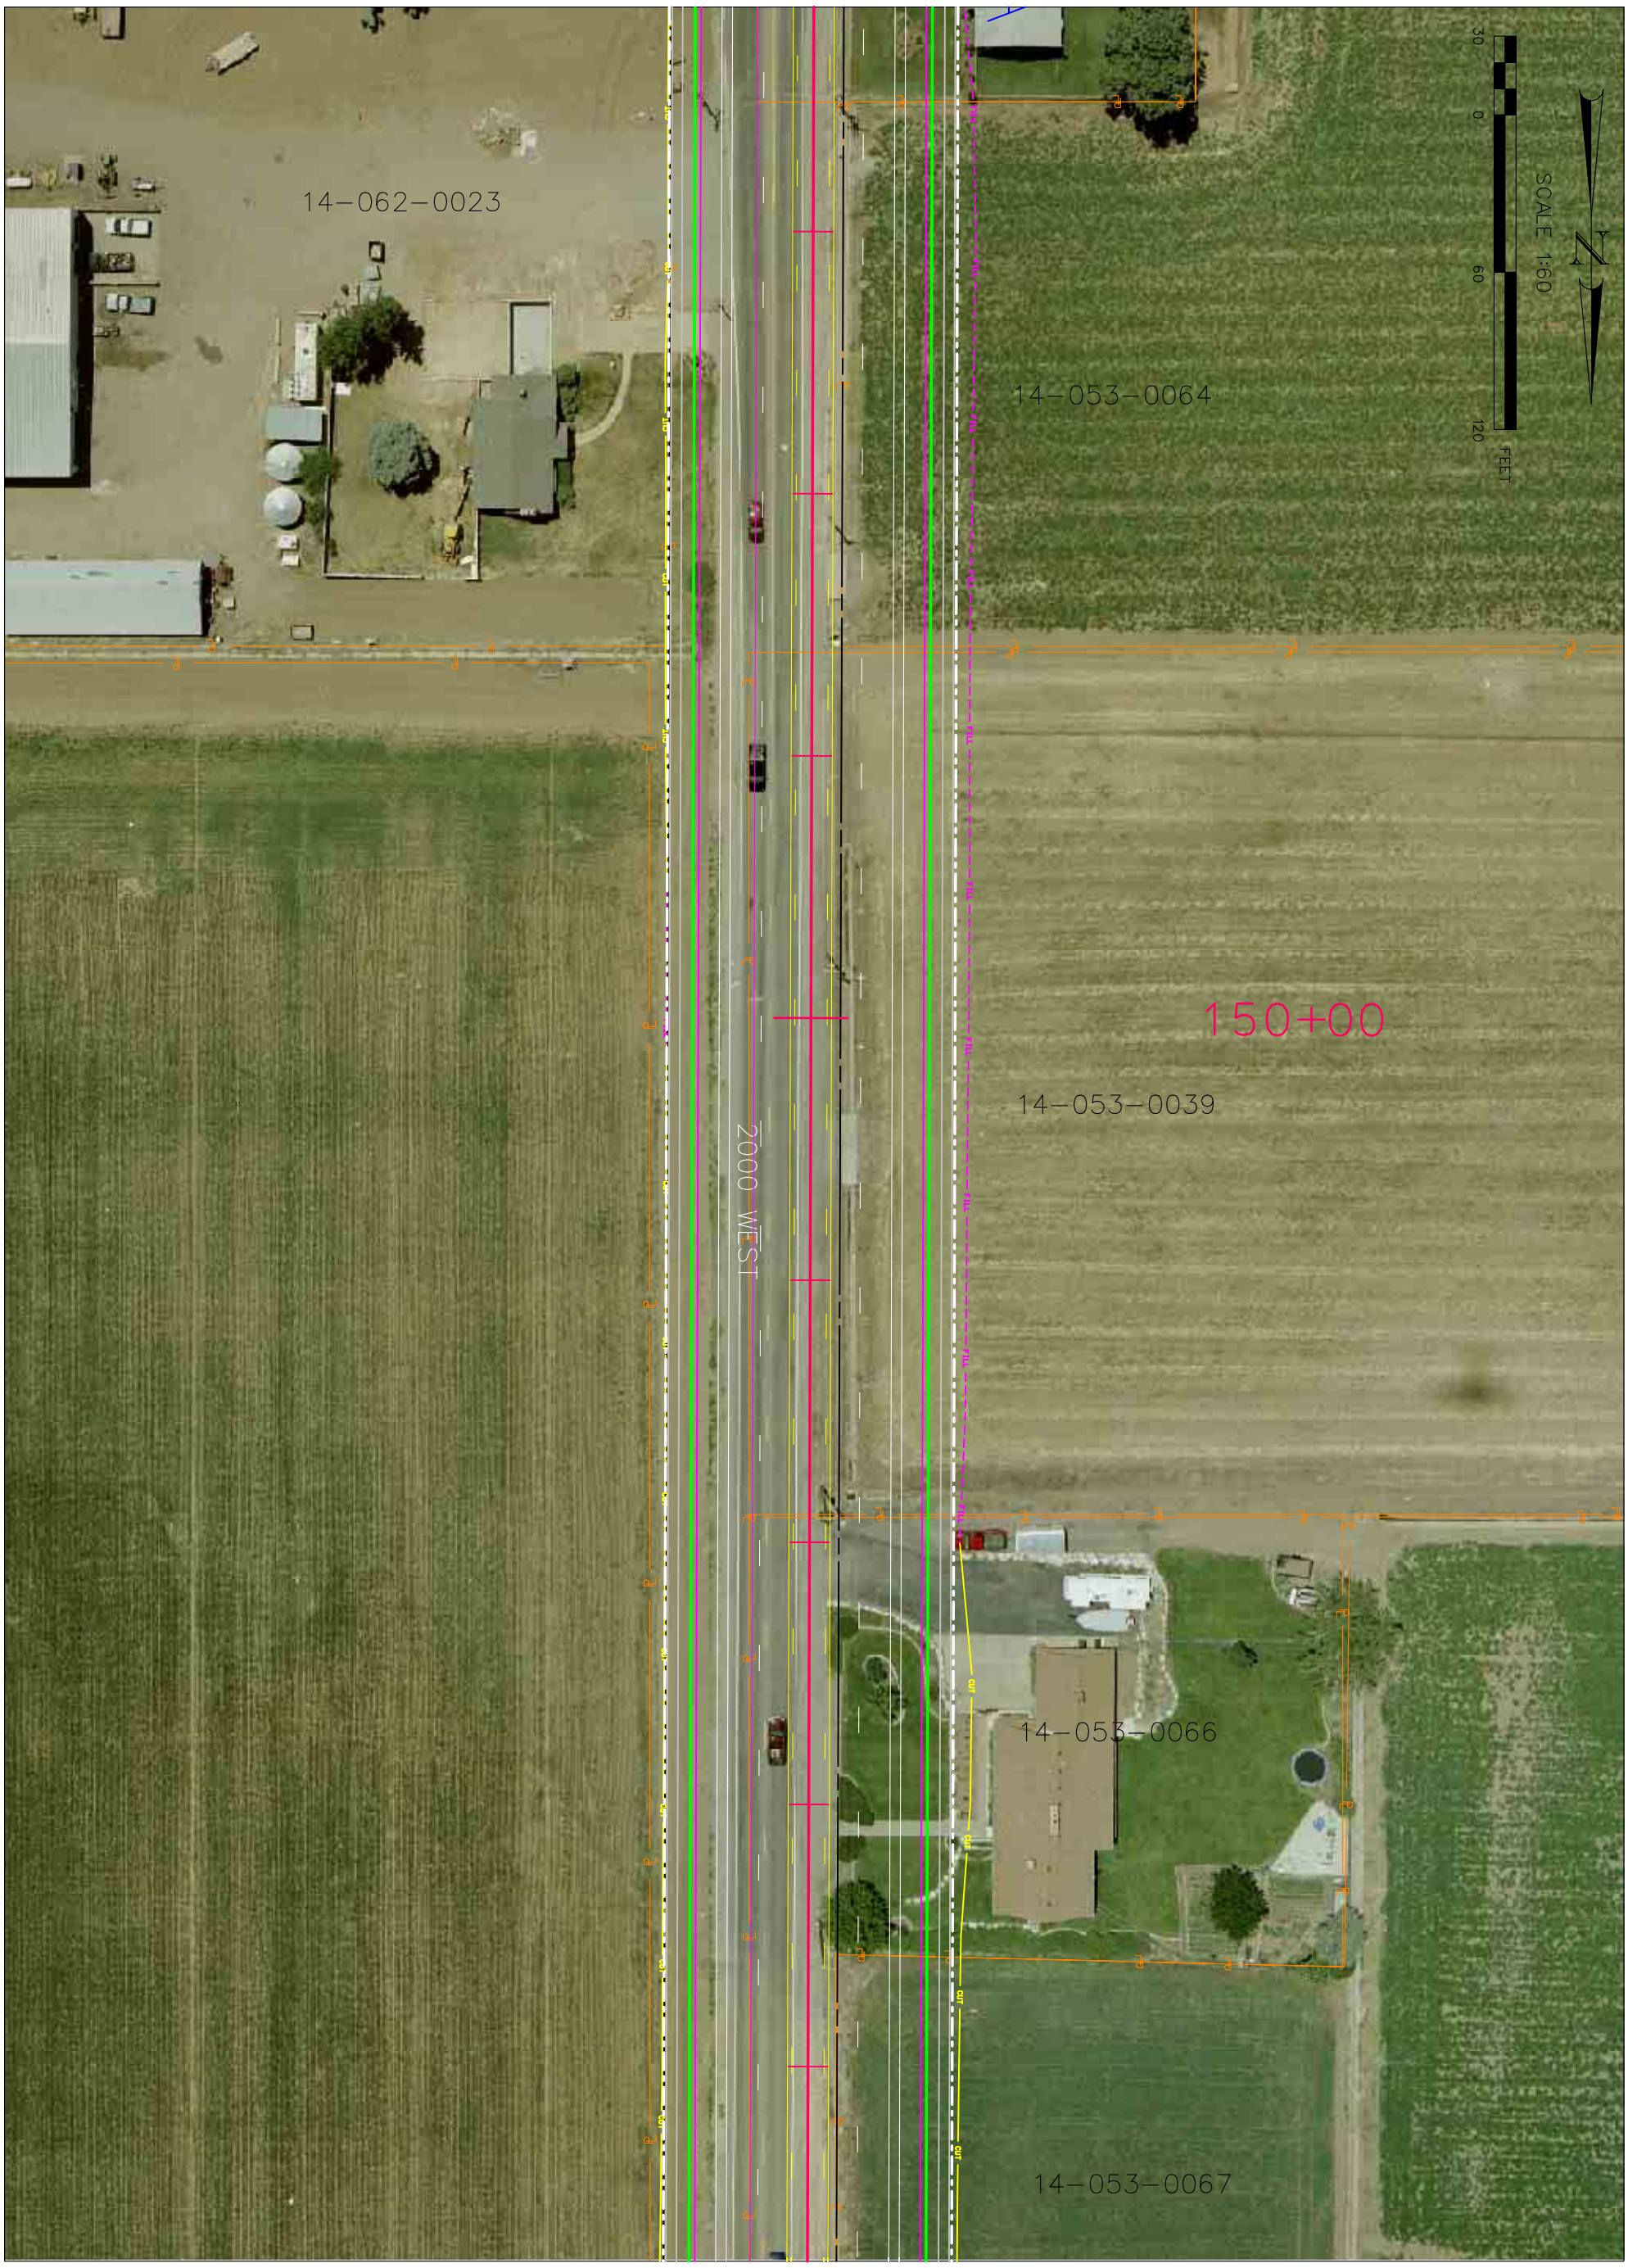

SR 108	UTAH DEPARTMENT OF TRANSPORTATION						
	ROADWAY DESIGN						
	APPROVAL RECOMM. ____ DATE ____ PROJECT DESIGN ENGINEER	DESIGN ____	CHECK ____	REVIEW			
	APPROVED ____ DATE ____ PRECONSTRUCTION ENGINEER	DRAWN ____	CHECK ____	DATE ____			
PROJECT NUMBER		QUANT. ____	CHECK ____	BY ____			

NO.	DATE	DESIGN REV.BY	MAPS CORR.BY	PARCELS AFFECTED	REQUEST BY	REMARKS
		ORIGINAL SUBMISSION FOR AUTHORIZATION				
DATE		REVISIONS				

DAVIS/WEBER COUNTY

SHEET NO. RW-17