$$date$$ $$file$$

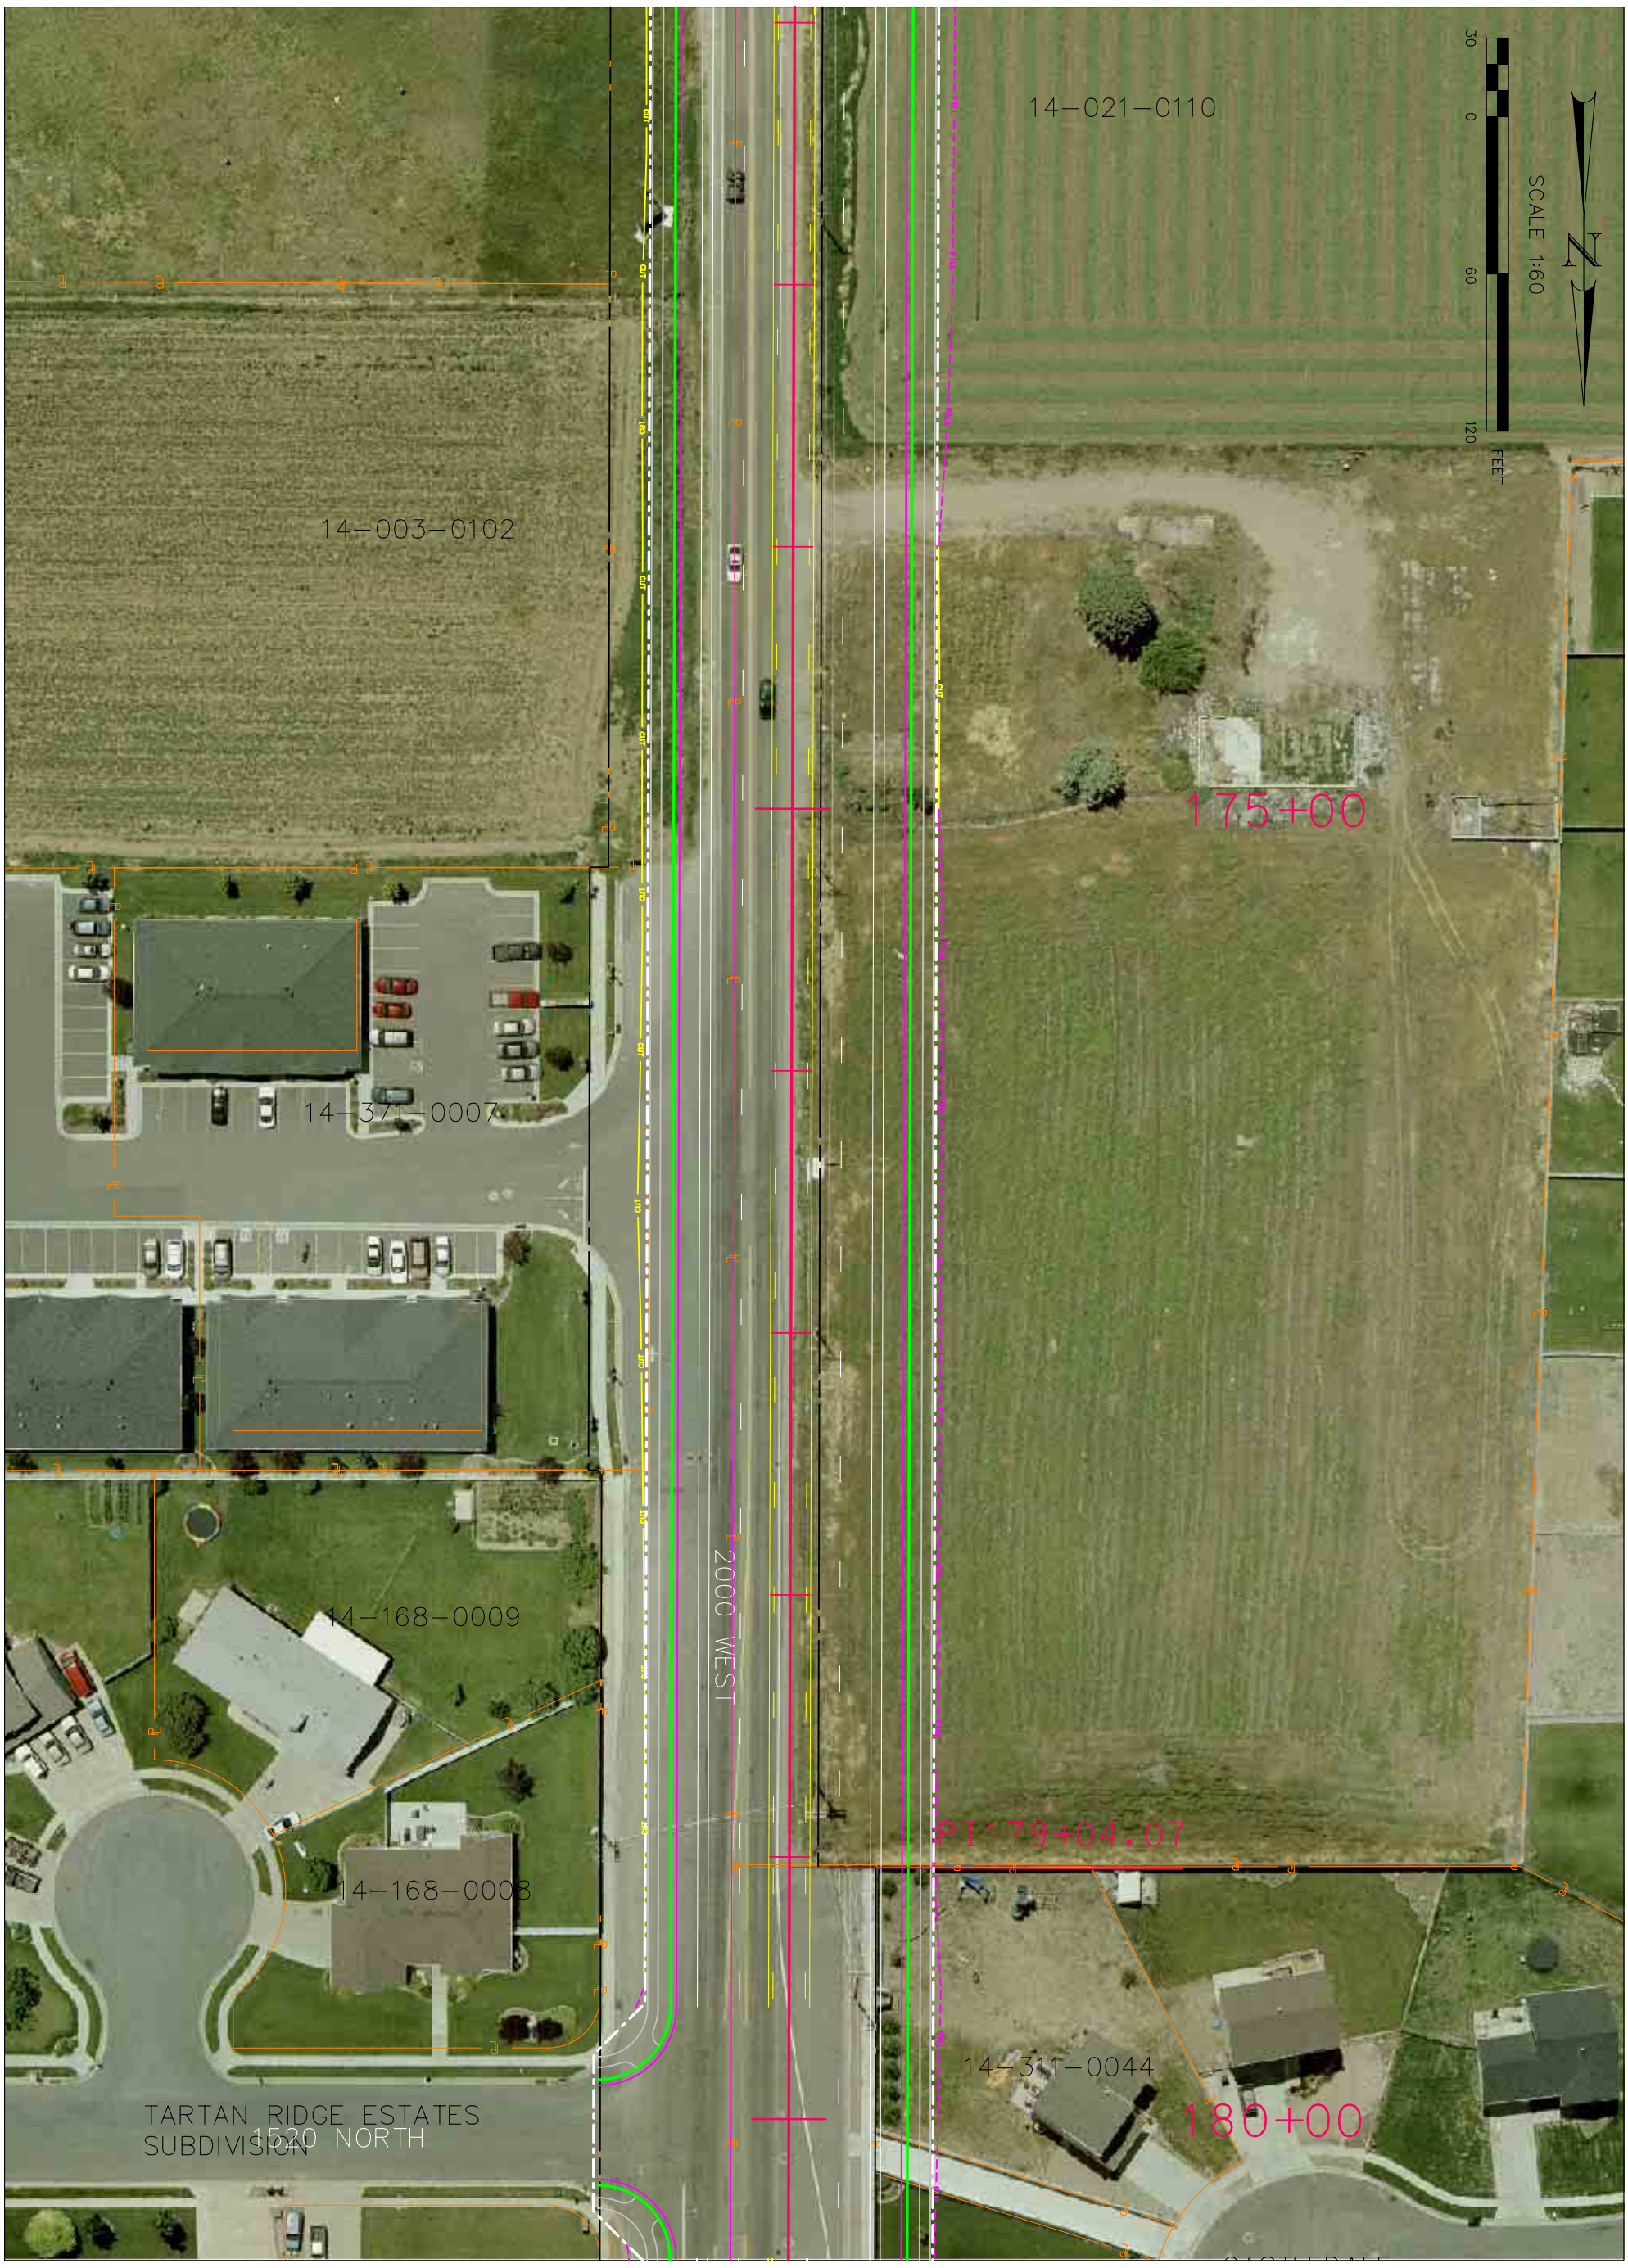

SR 108	UTAH DEPARTMENT OF TRANSPORTATION		
	ROADWAY DESIGN		
PROJECT NUMBER	APPROVAL RECOMM. ____ DATE ____ PROJECT DESIGN ENGINEER	DESIGN ____ ____	CHECK ____ ____
	APPROVED ____ DATE ____ PRECONSTRUCTION ENGINEER	DRAWN ____ ____	CHECK ____ ____
		QUANT. ____ ____	CHECK ____ ____

REVIEW
DATE ____
BY ____

NO.	DATE	DESIGN REV.BY	MAPS CORR.BY	PARCELS AFFECTED	REQUEST BY	REMARKS
		ORIGINAL SUBMISSION FOR AUTHORIZATION				
	DATE	REVISIONS				

DAVIS/WEBER COUNTY

SHEET NO. RW-20