$$date$$ $$file$$

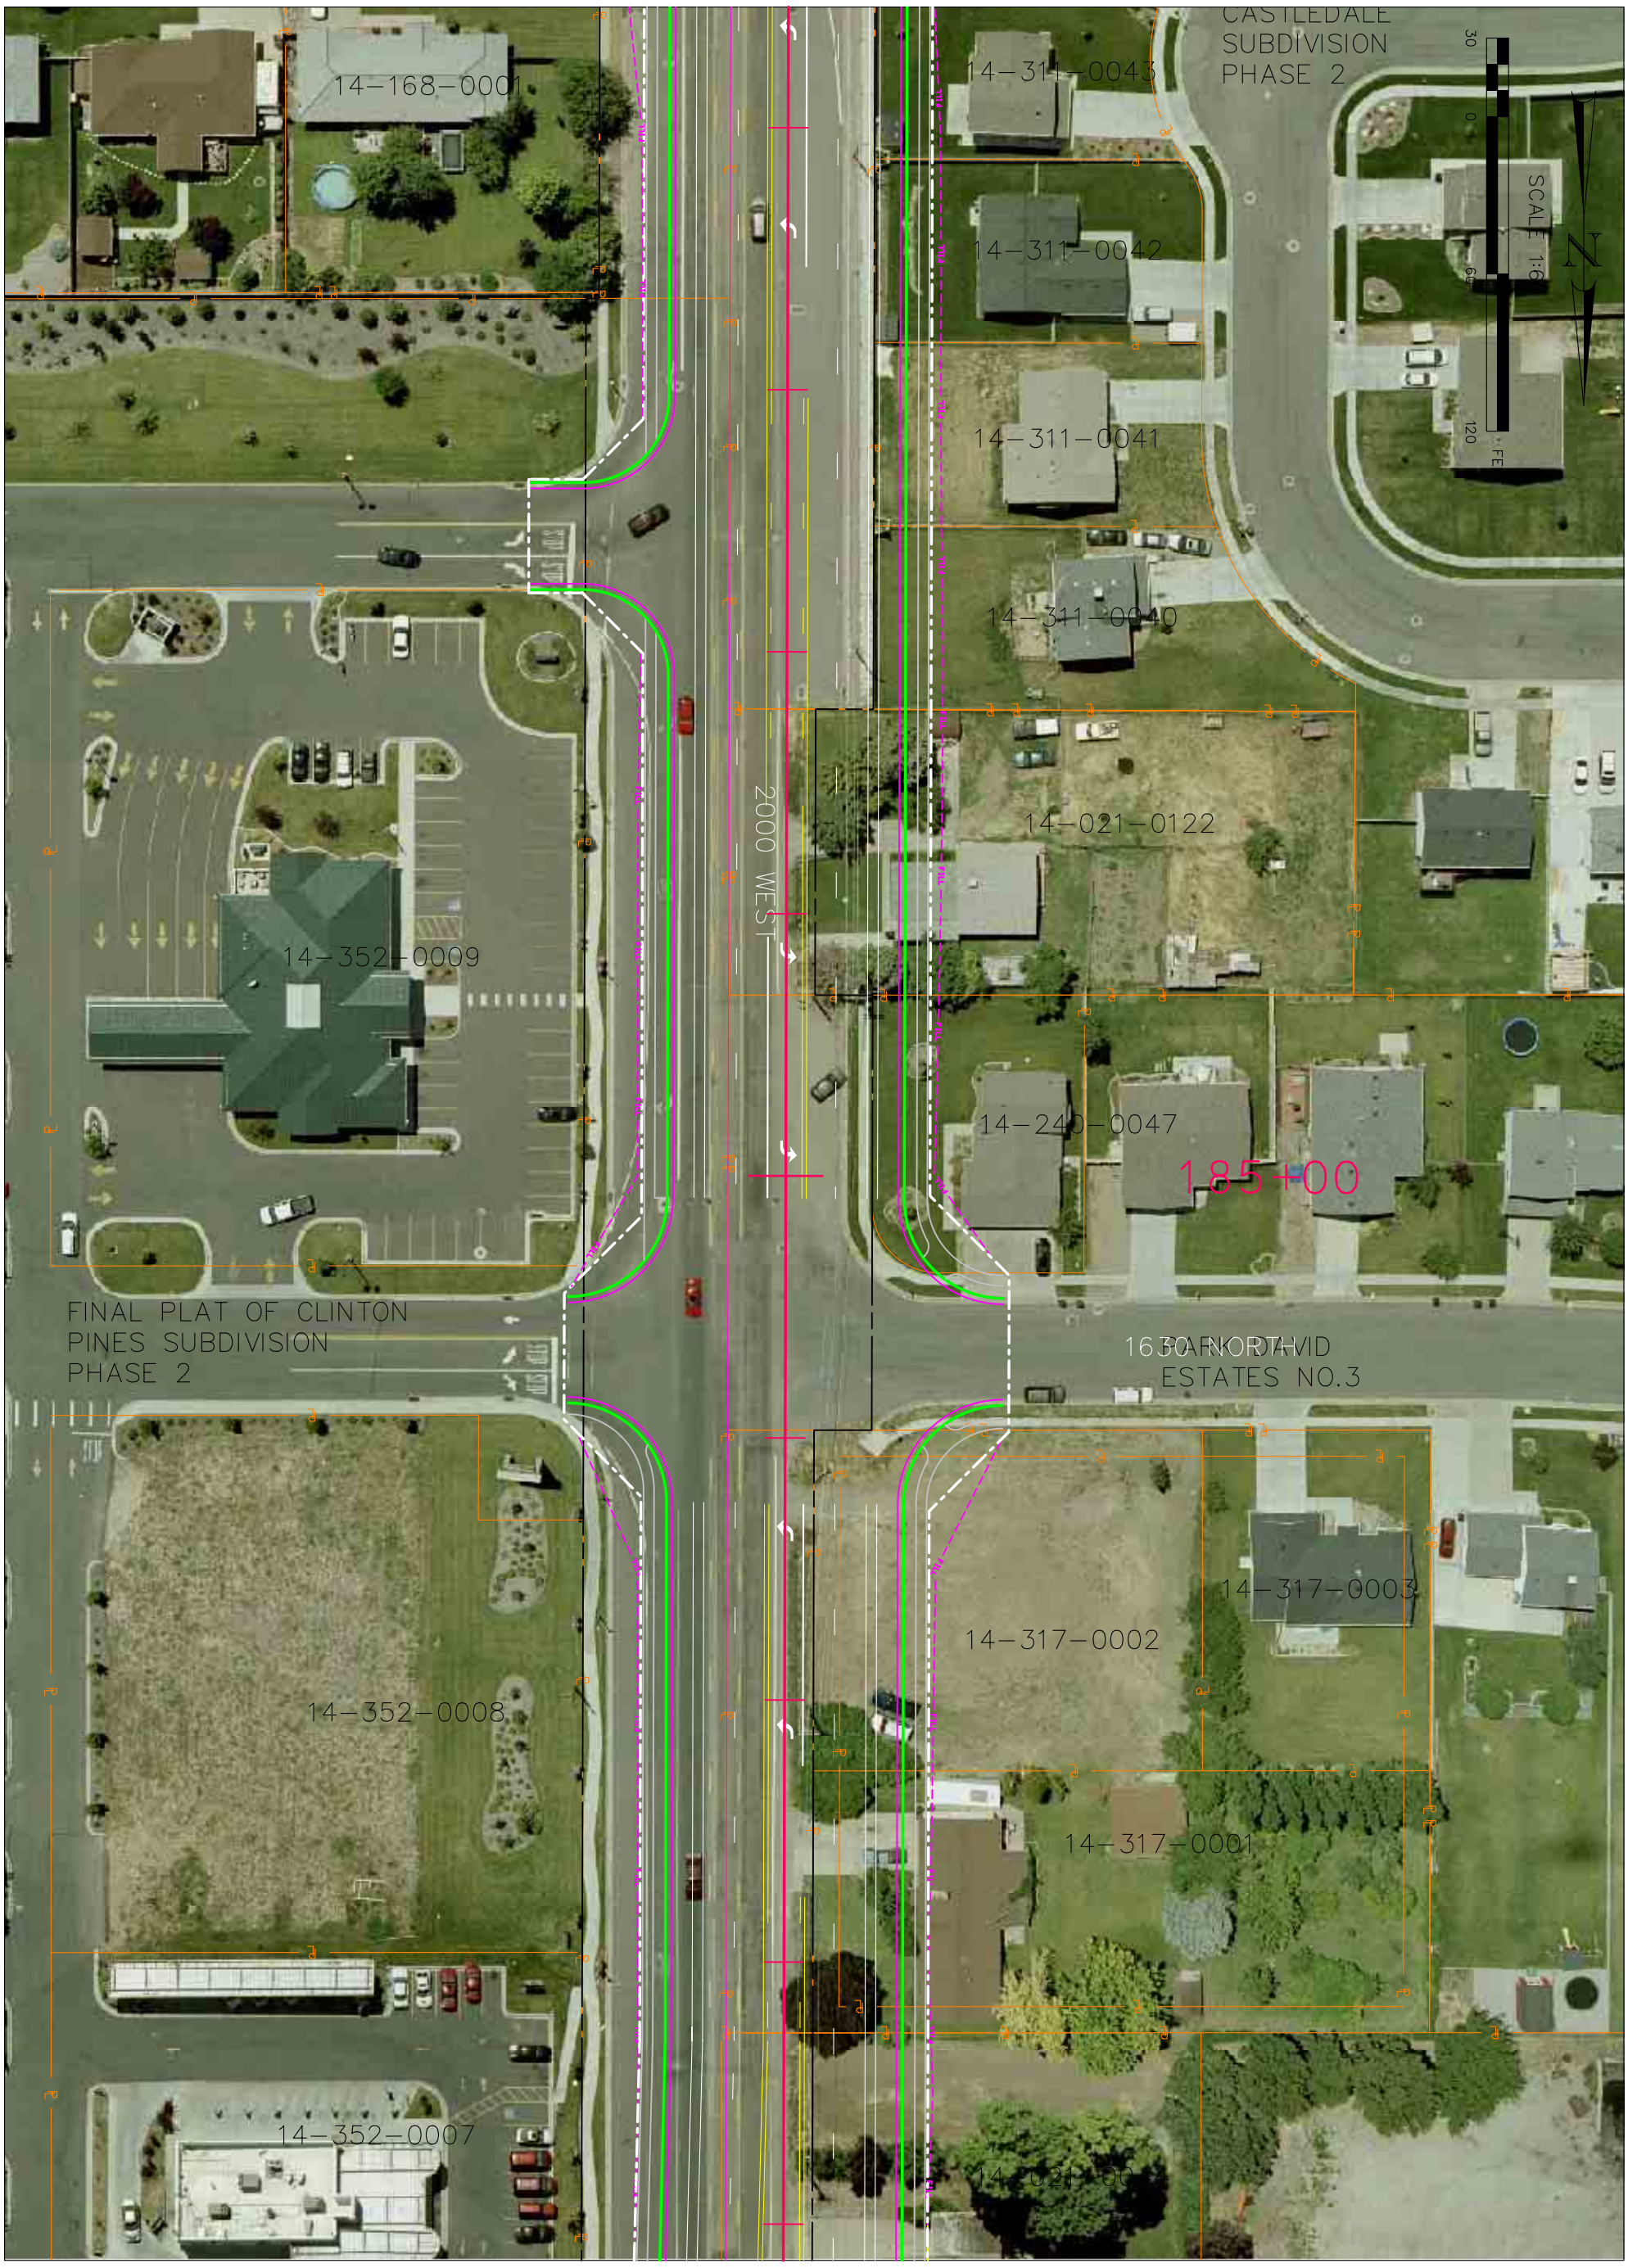

SHEET NO. RW-21	DAVIS/WEBER COUNTY	SR 108	UTAH DEPARTMENT OF TRANSPORTATION			
			ROADWAY DESIGN			
		PROJECT NUMBER	APPROVAL RECOMM. DATE / PROJECT DESIGN ENGINEER	DESIGN / CHECK	REVIEW	
			APPROVED DATE / PRECONSTRUCTION ENGINEER	DRAWN / CHECK	DATE	
				QUANT. / CHECK	BY	

NO.	DATE	DESIGN REV.BY	MAPS CORR.BY	PARCELS AFFECTED	REQUEST BY	REMARKS
		ORIGINAL SUBMISSION FOR AUTHORIZATION				
DATE		REVISIONS				