$$date$$ $$file$$

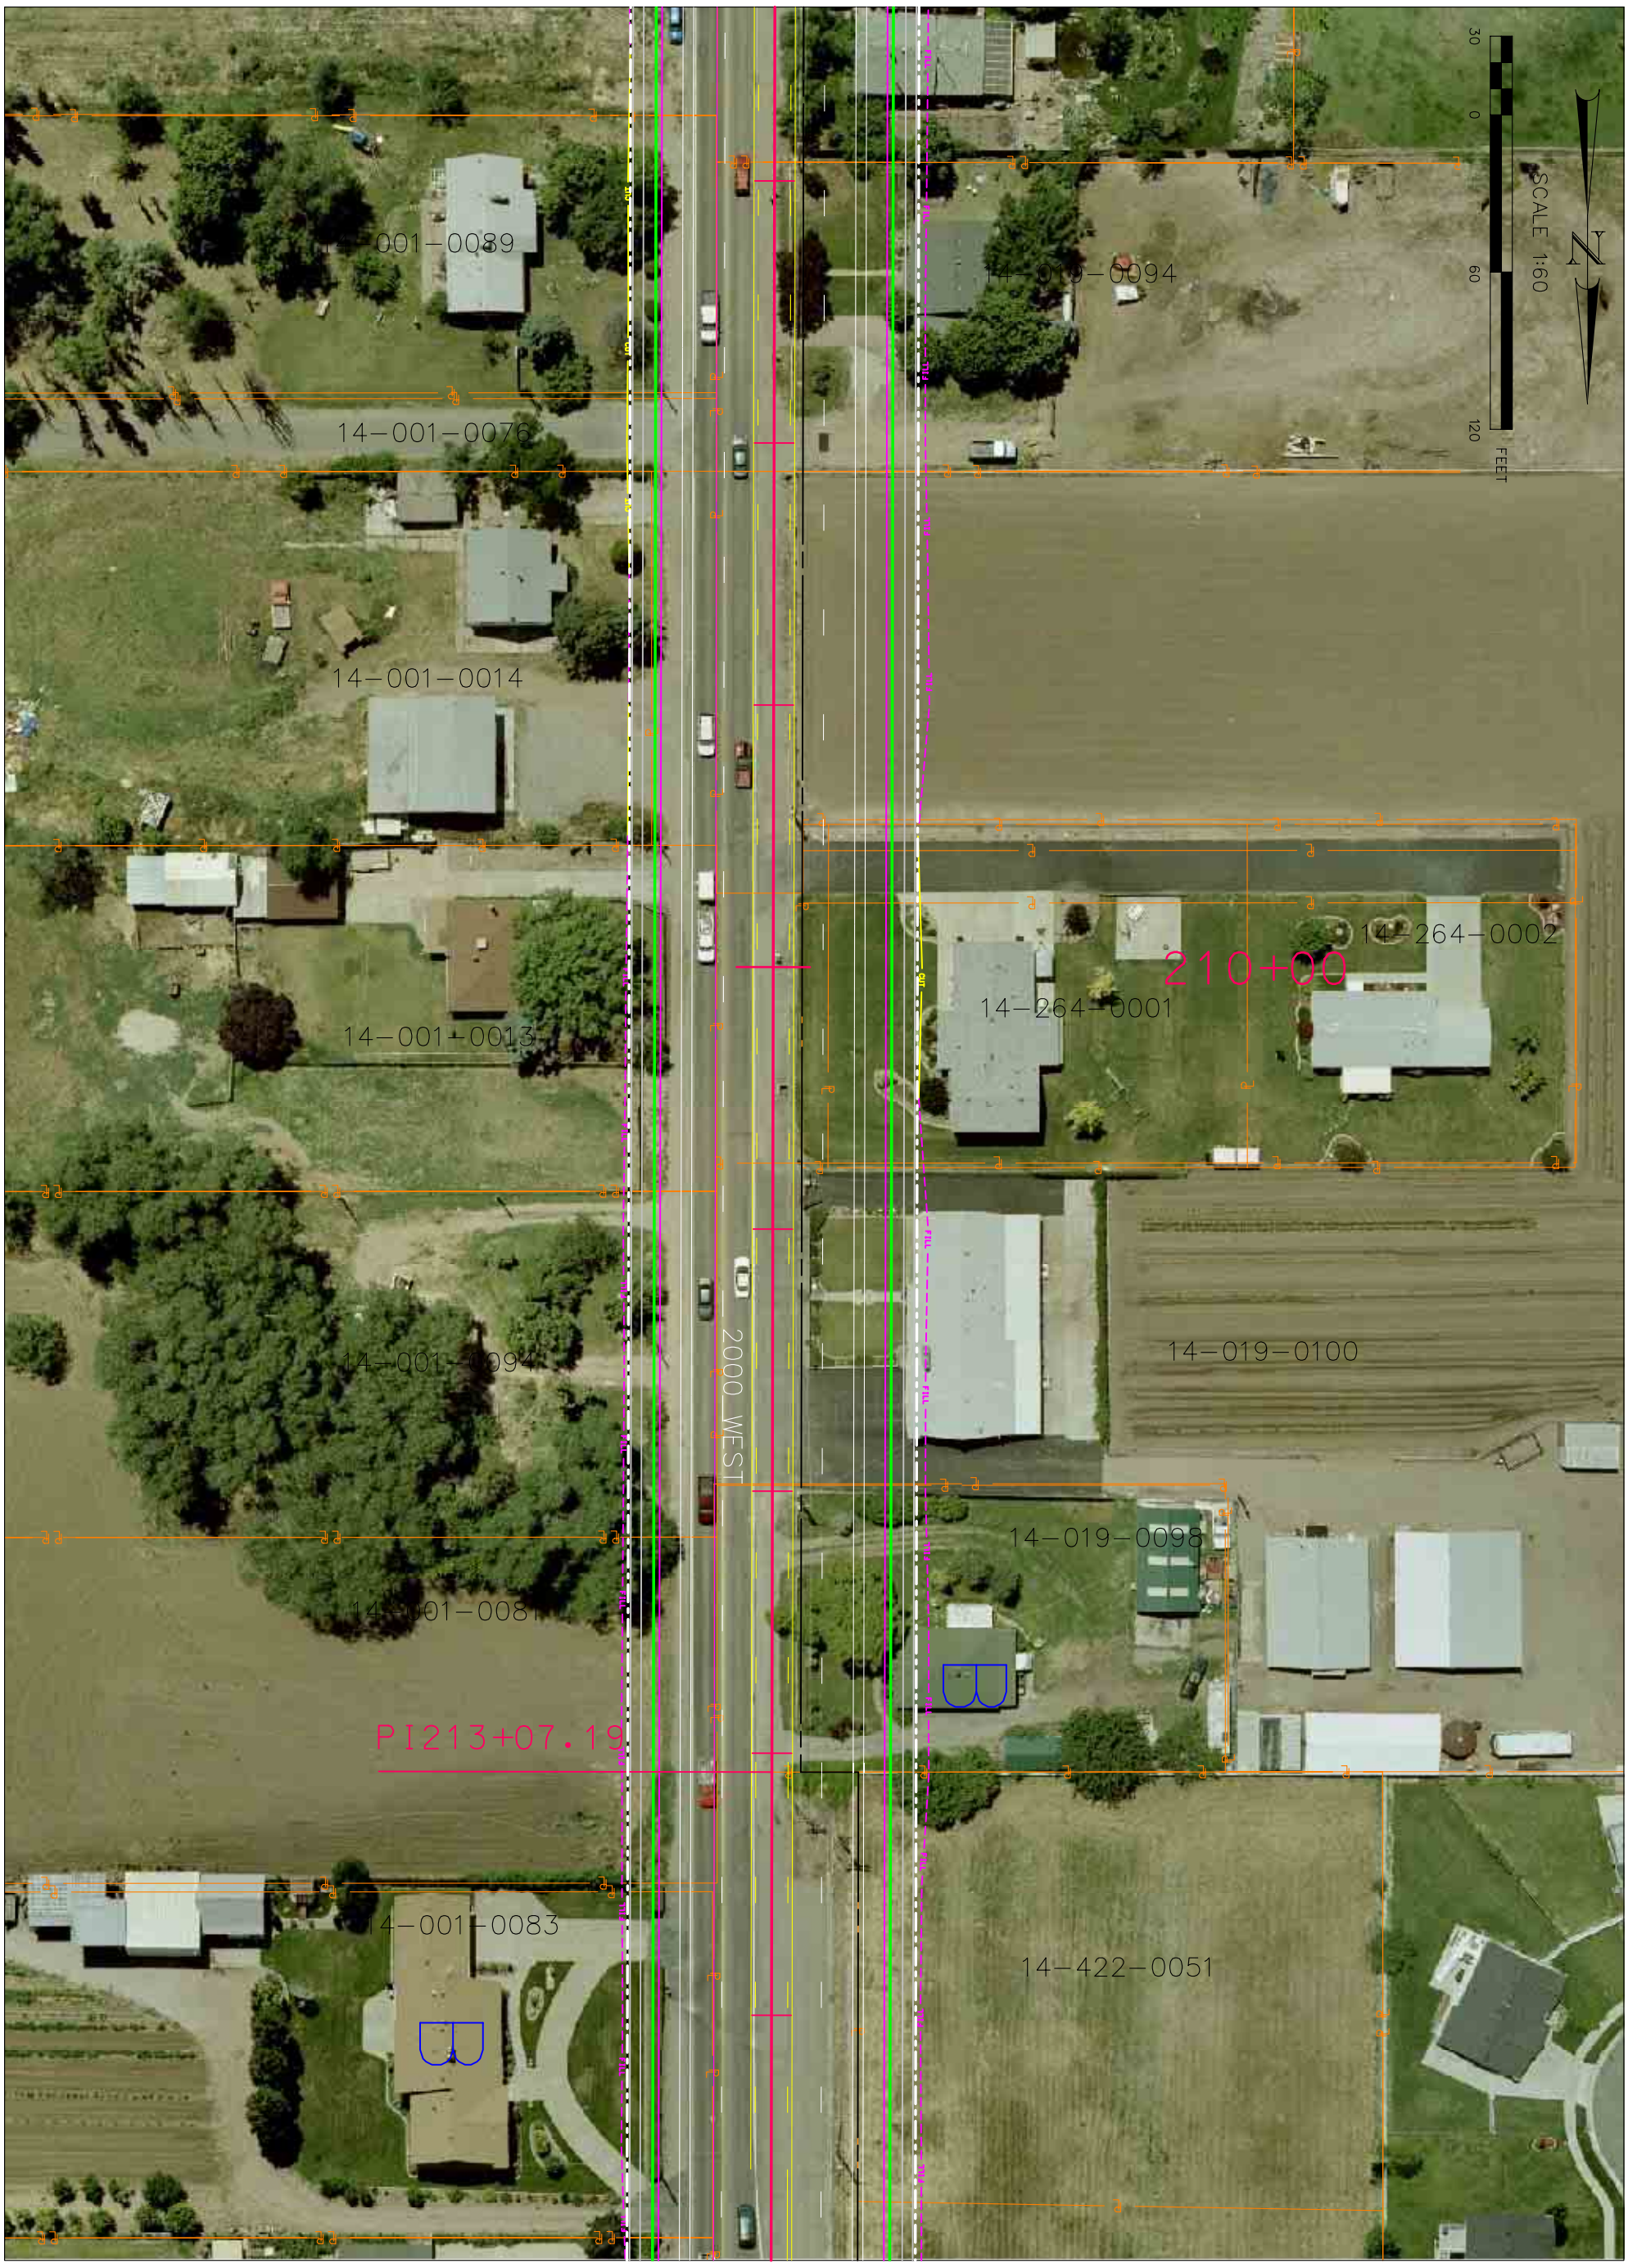


| | | | | | | | | |
|---|---|---|---|---|---|---|---|---|
| SHEET NO. RW-24 | DAVIS/WEBER COUNTY | SR 108 | UTAH DEPARTMENT OF TRANSPORTATION | | | | | |
| | | | ROADWAY DESIGN | | | | | |
| | | PROJECT NUMBER | APPROVAL RECOMM. ____ DATE ____ PROJECT DESIGN ENGINEER | DESIGN ____ ____ | CHECK ____ ____ | REVIEW | | |
| | | | APPROVED ____ DATE ____ PRECONSTRUCTION ENGINEER | DRAWN ____ ____ | CHECK ____ ____ | DATE ____ | | |
| | | | | QUANT. ____ ____ | CHECK ____ ____ | BY ____ | | |

| NO. | DATE | DESIGN REV. BY | MAPS CORR. BY | PARCELS AFFECTED | REQUEST BY | REMARKS |
|---|---|---|---|---|---|---|
| | | ORIGINAL SUBMISSION FOR AUTHORIZATION | | | | |
| | DATE | REVISIONS | | | | |