$$date$$ $$file$$

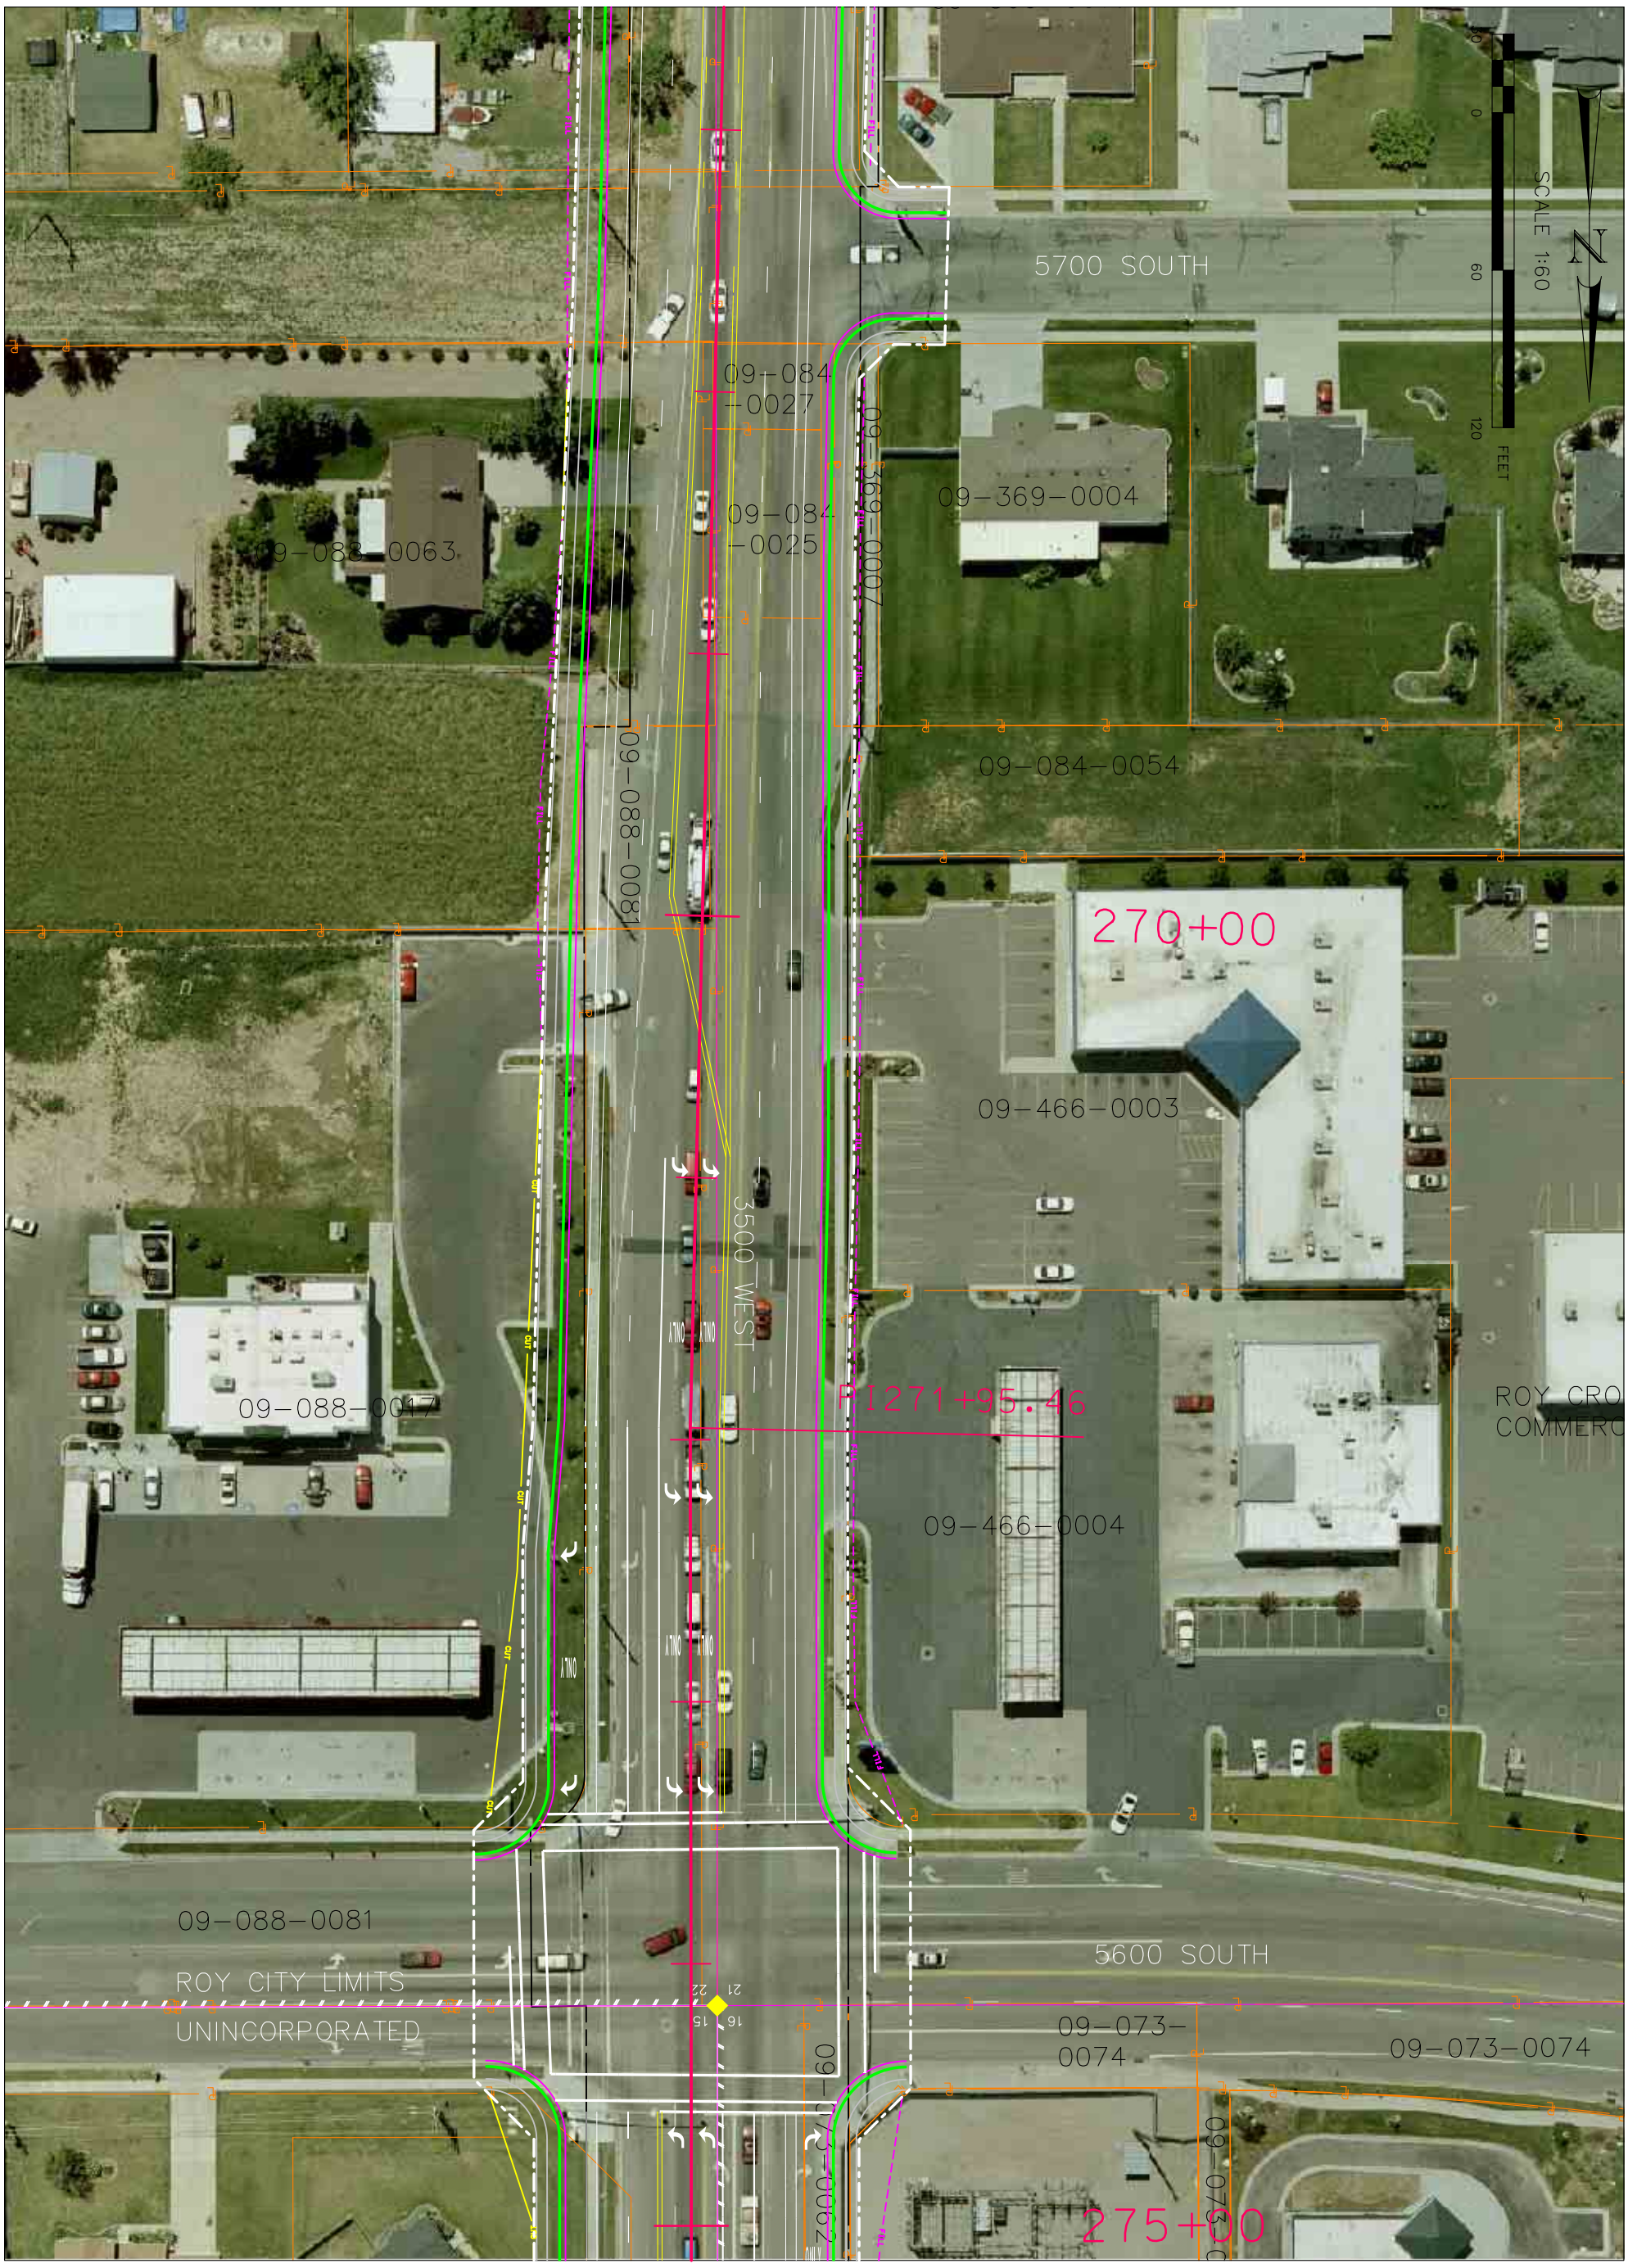

SHEET NO. RW-31	DAVIS/WEBER COUNTY	SR 108	UTAH DEPARTMENT OF TRANSPORTATION
		PROJECT NUMBER	ROADWAY DESIGN

APPROVAL RECOMM. ____ DATE ____ PROJECT DESIGN ENGINEER
APPROVED ____ DATE ____ PRECONSTRUCTION ENGINEER

DESIGN ____ CHECK ____
DRAWN ____ CHECK ____
QUANT. ____ CHECK ____

REVIEW
DATE ____
BY ____

NO.	DATE	DESIGN REV. BY	MAPS CORR. BY	PARCELS AFFECTED	REQUEST BY	REMARKS
		ORIGINAL SUBMISSION FOR AUTHORIZATION				
	DATE	REVISIONS				