$$date$$ $$file$$

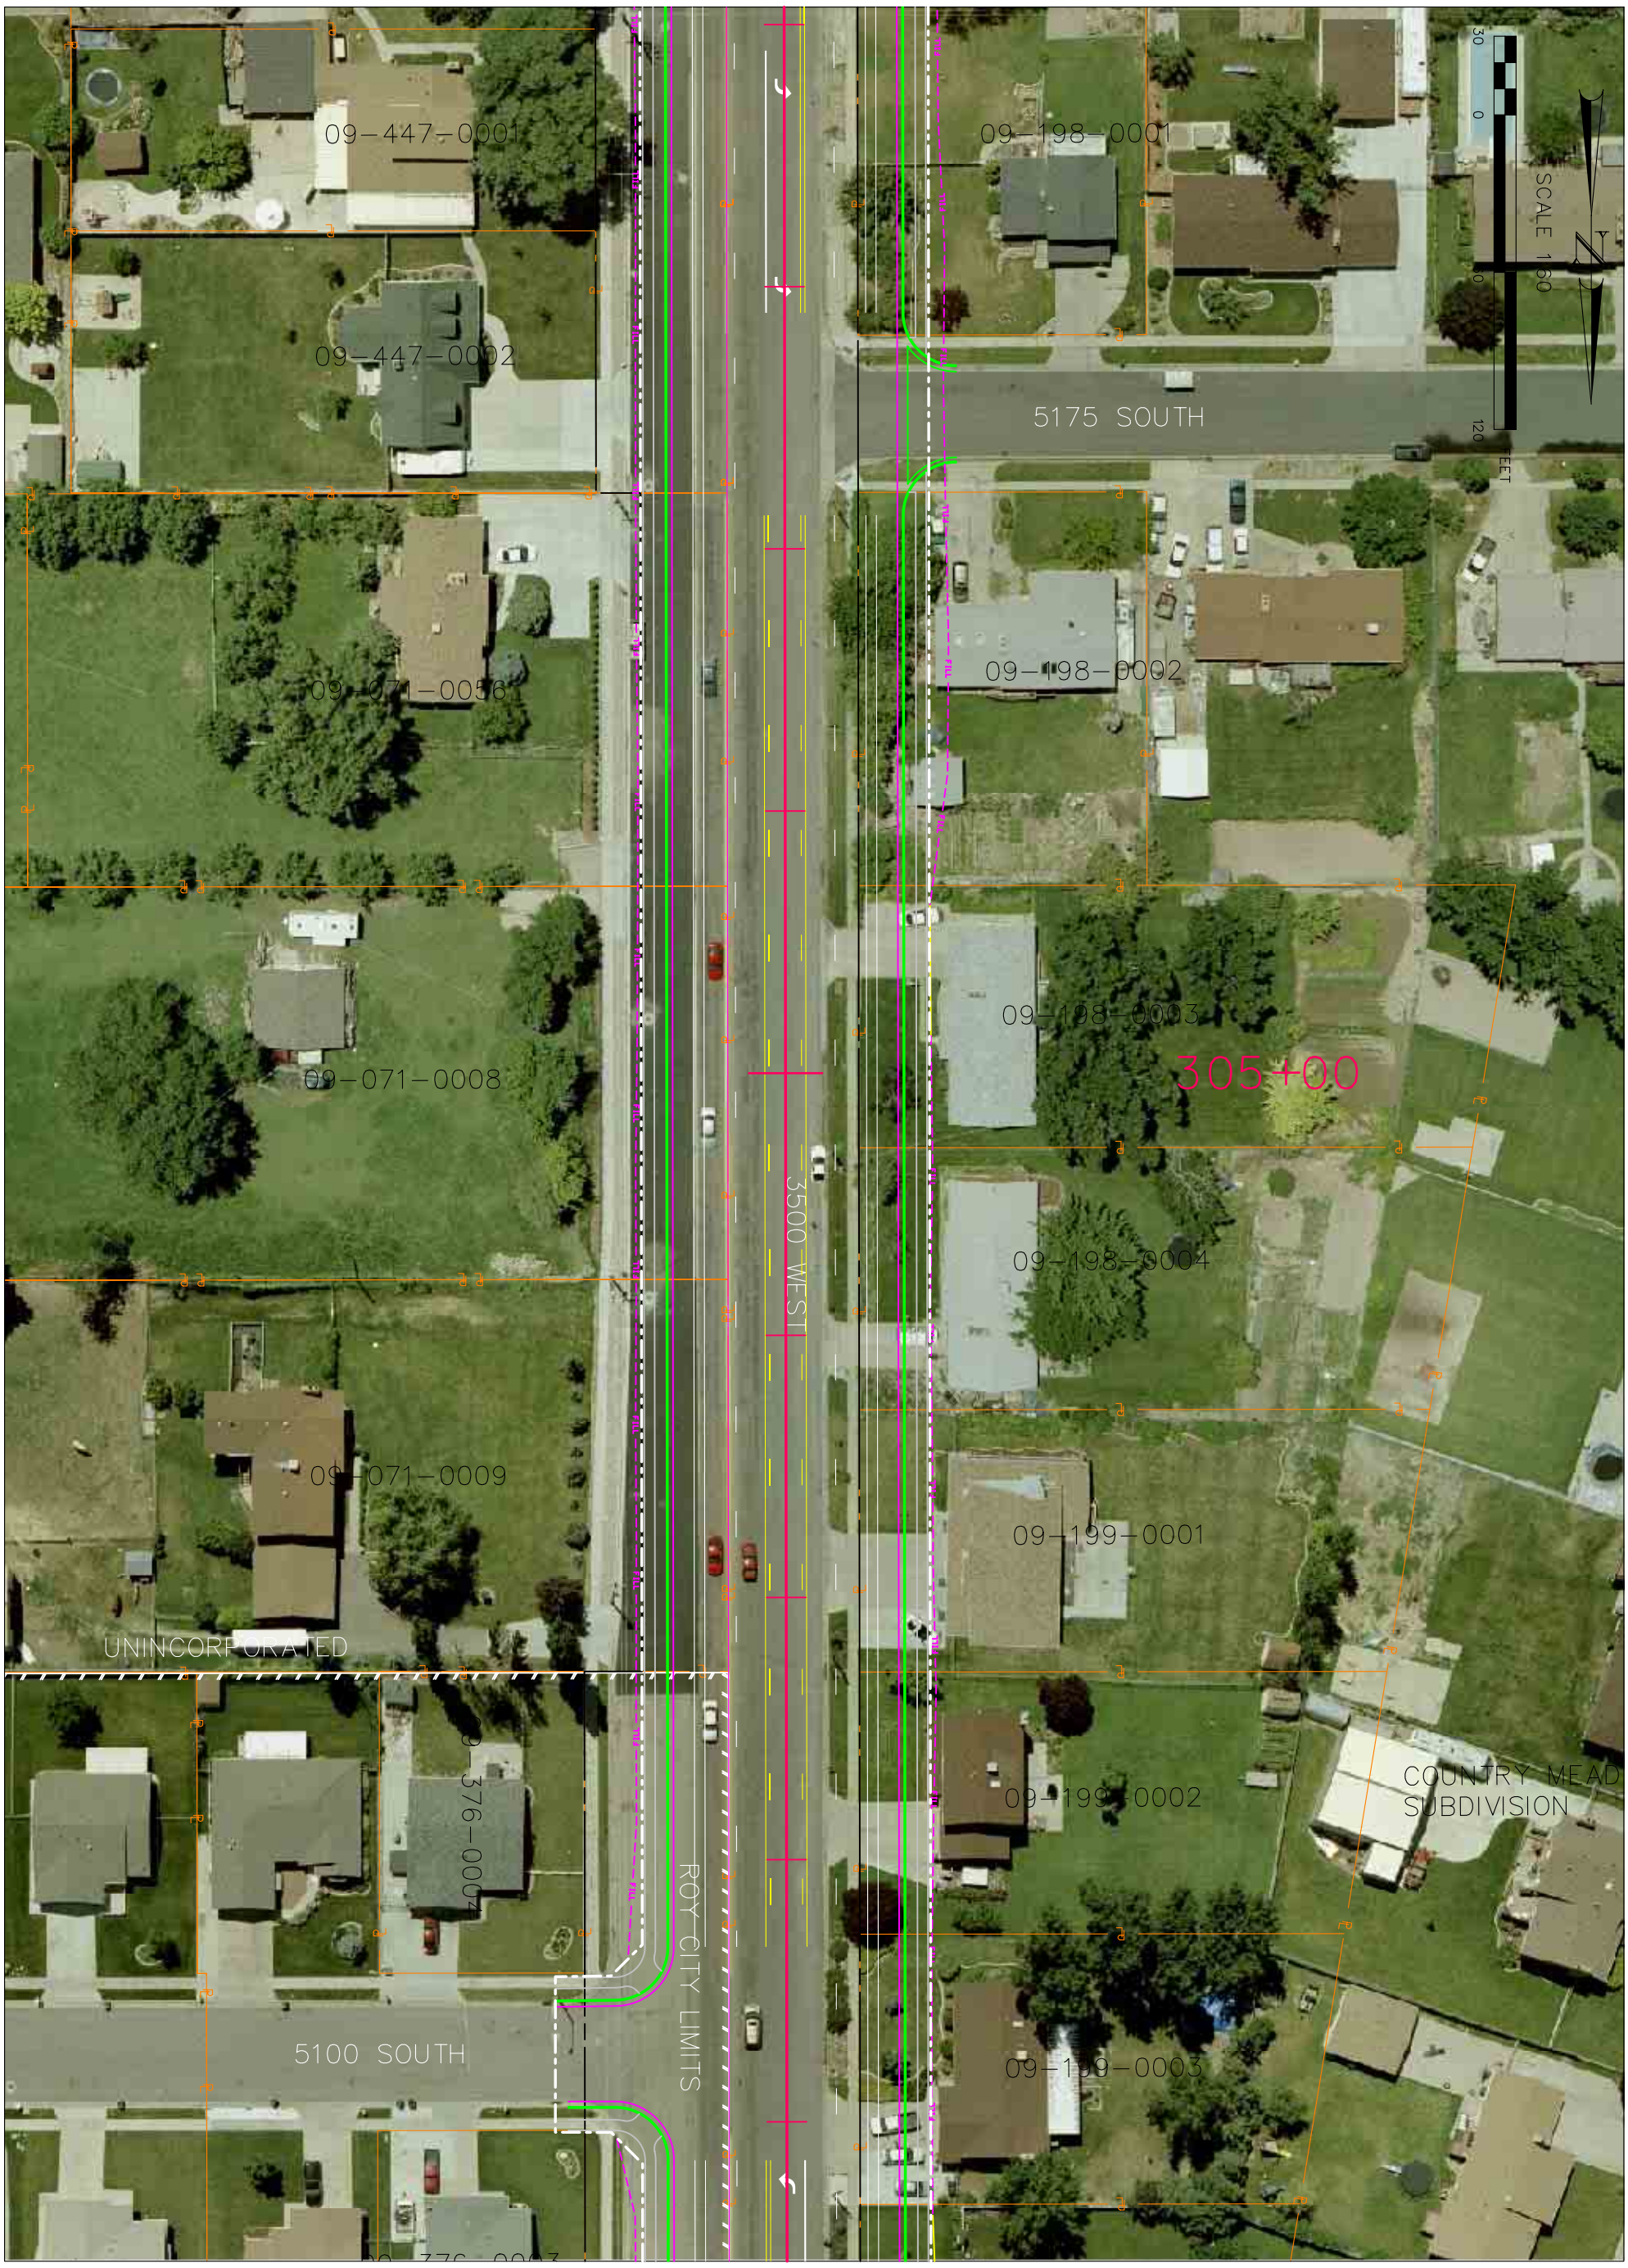

SHEET NO. RW-35	DAVIS/WEBER COUNTY	SR 108	UTAH DEPARTMENT OF TRANSPORTATION
			ROADWAY DESIGN
		PROJECT NUMBER	APPROVAL RECOMM. DATE PROJECT DESIGN ENGINEER
			APPROVED DATE PRECONSTRUCTION ENGINEER

DESIGN	CHECK	REVIEW
DRAWN	CHECK	DATE
QUANT.	CHECK	BY

NO.	DATE	DESIGN REV.BY	MAPS CORR.BY	PARCELS AFFECTED	REQUEST BY	REMARKS
		ORIGINAL SUBMISSION FOR AUTHORIZATION				
DATE		REVISIONS				