$$date$$ $$file$$

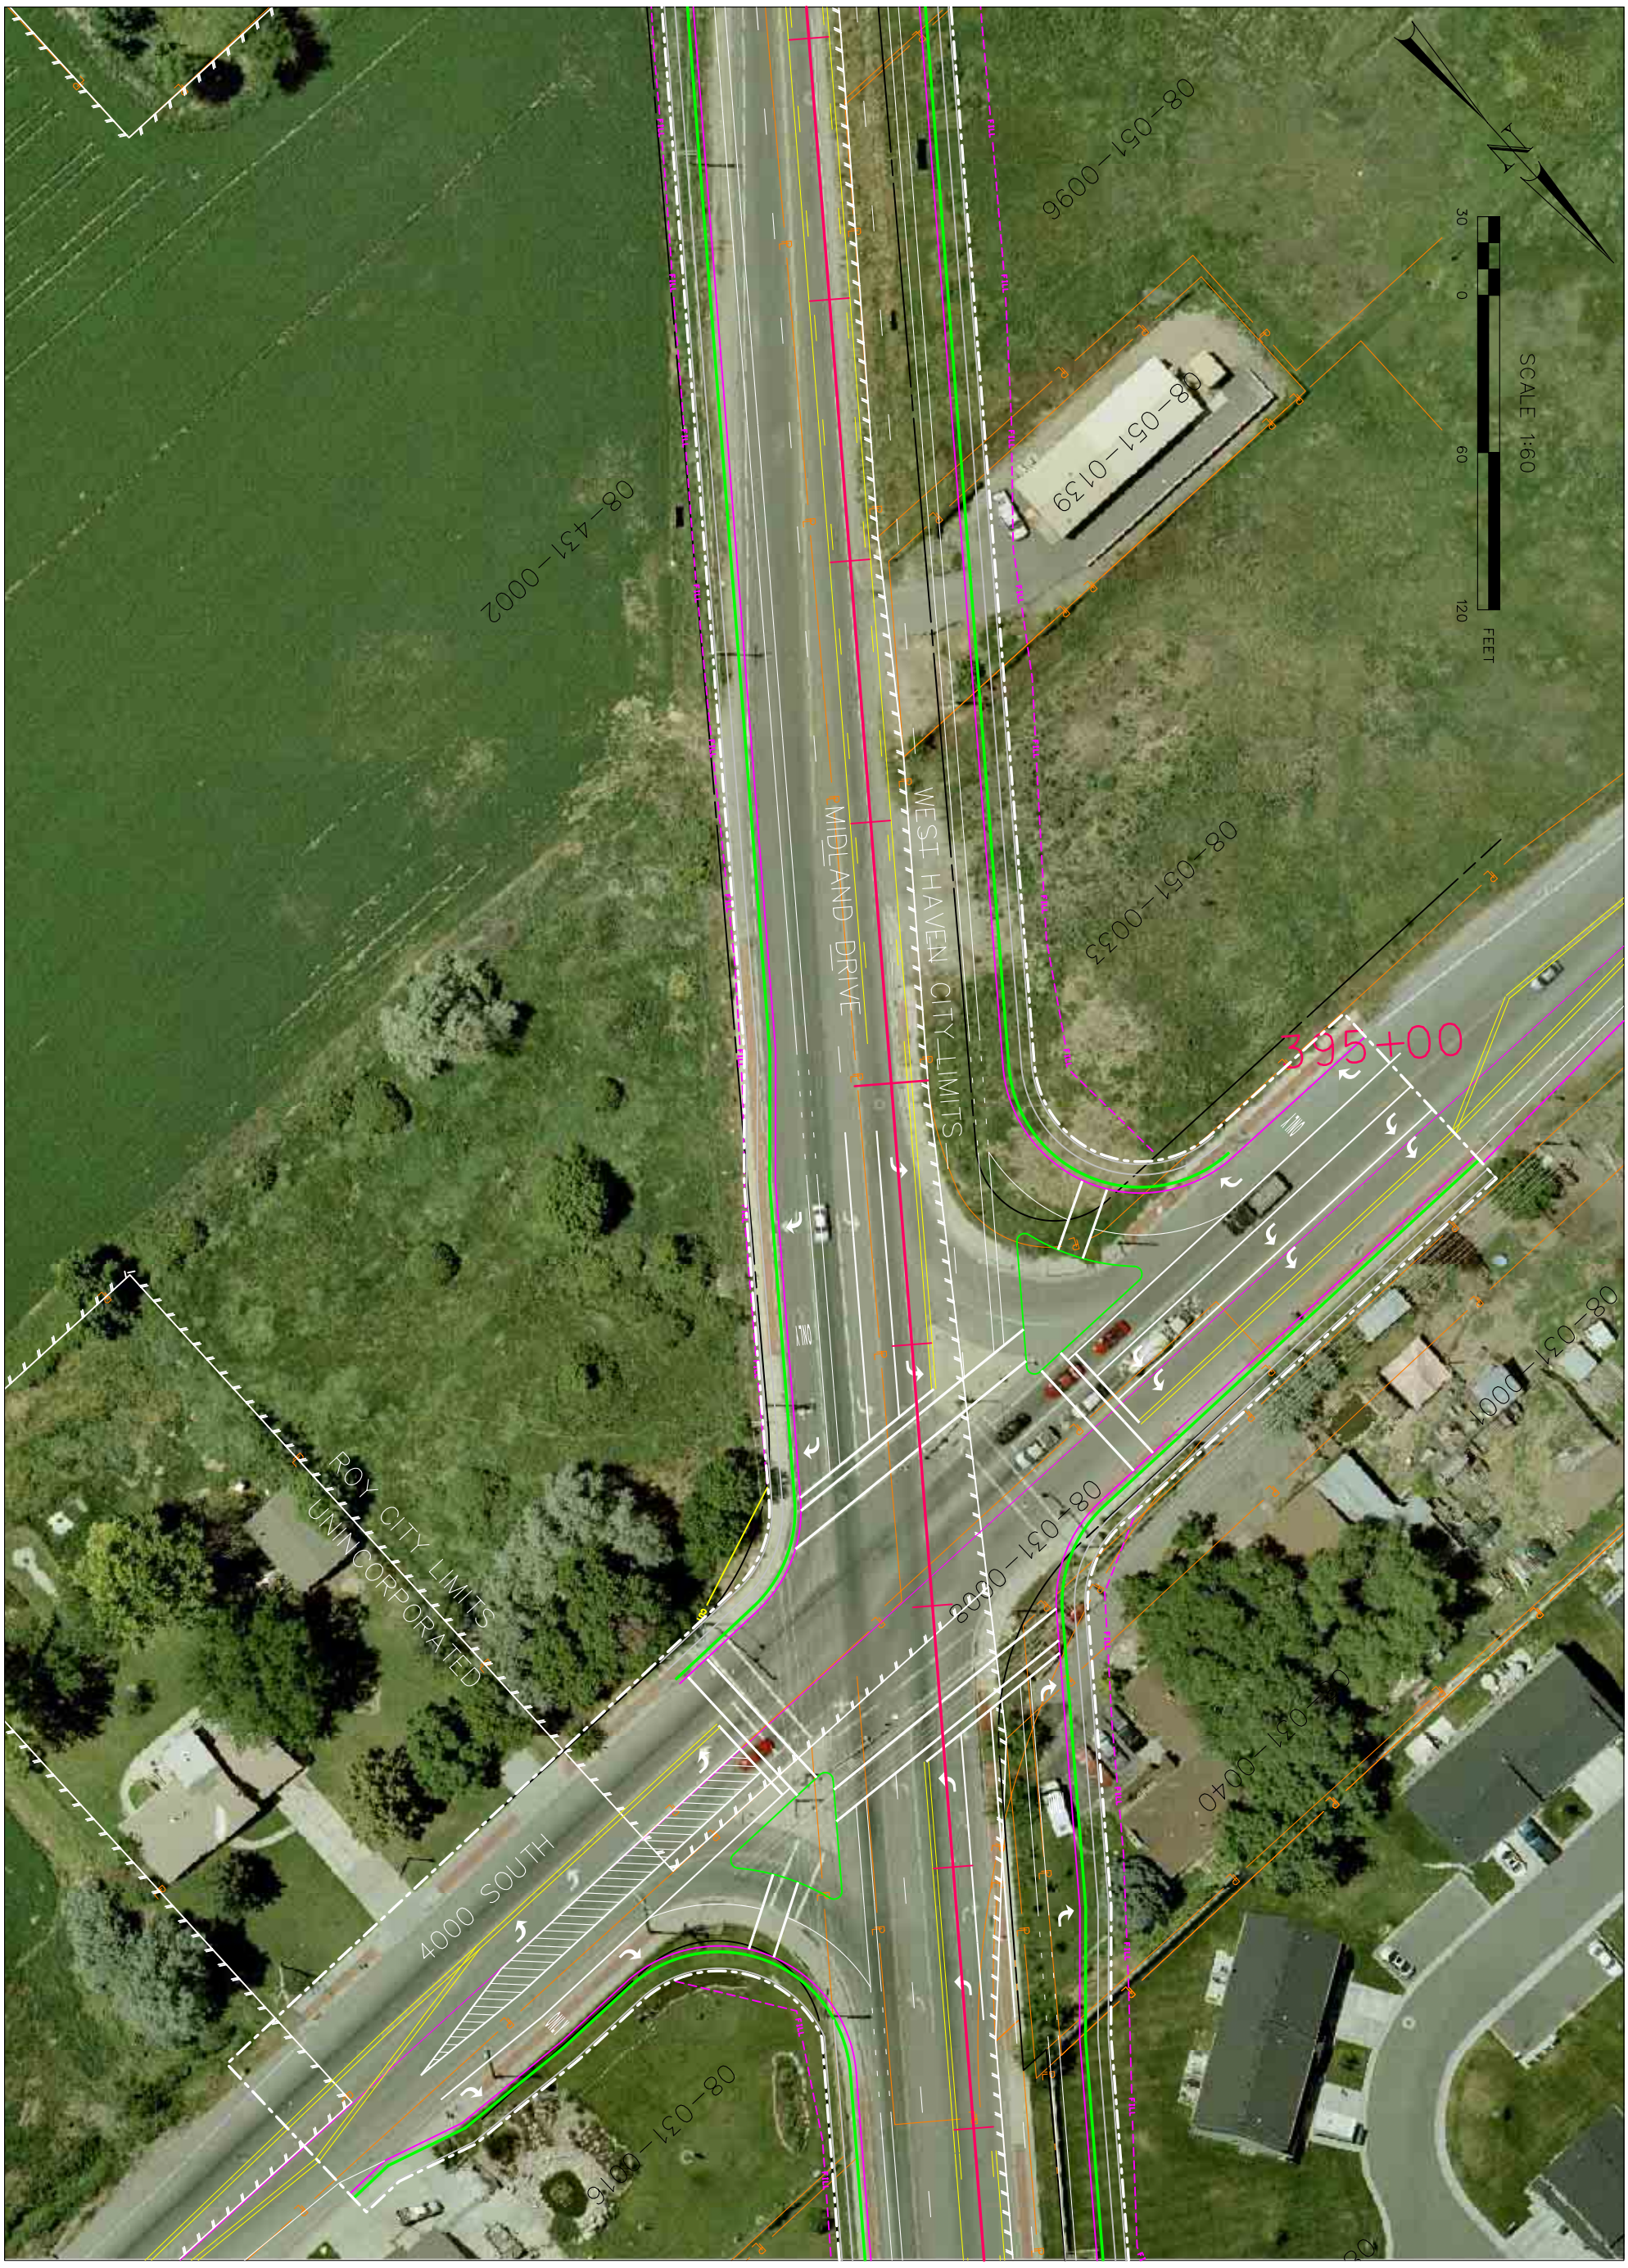

SR 108	UTAH DEPARTMENT OF TRANSPORTATION							
	ROADWAY DESIGN							
	APPROVAL RECOMM. ____ DATE ____ PROJECT DESIGN ENGINEER	DESIGN ____	CHECK ____	REVIEW				
	APPROVED ____ DATE ____ PRECONSTRUCTION ENGINEER	DRAWN ____	CHECK ____	DATE ____	NO.	DATE	DESIGN REV.BY	MAPS CORR.BY	PARCELS AFFECTED	REQUEST BY	REMARKS
		QUANT. ____	CHECK ____	BY ____			ORIGINAL SUBMISSION FOR AUTHORIZATION				
DAVIS/WEBER COUNTY	PROJECT NUMBER				DATE		REVISIONS				

SHEET NO. RW-46