$$date$$ $$file$$

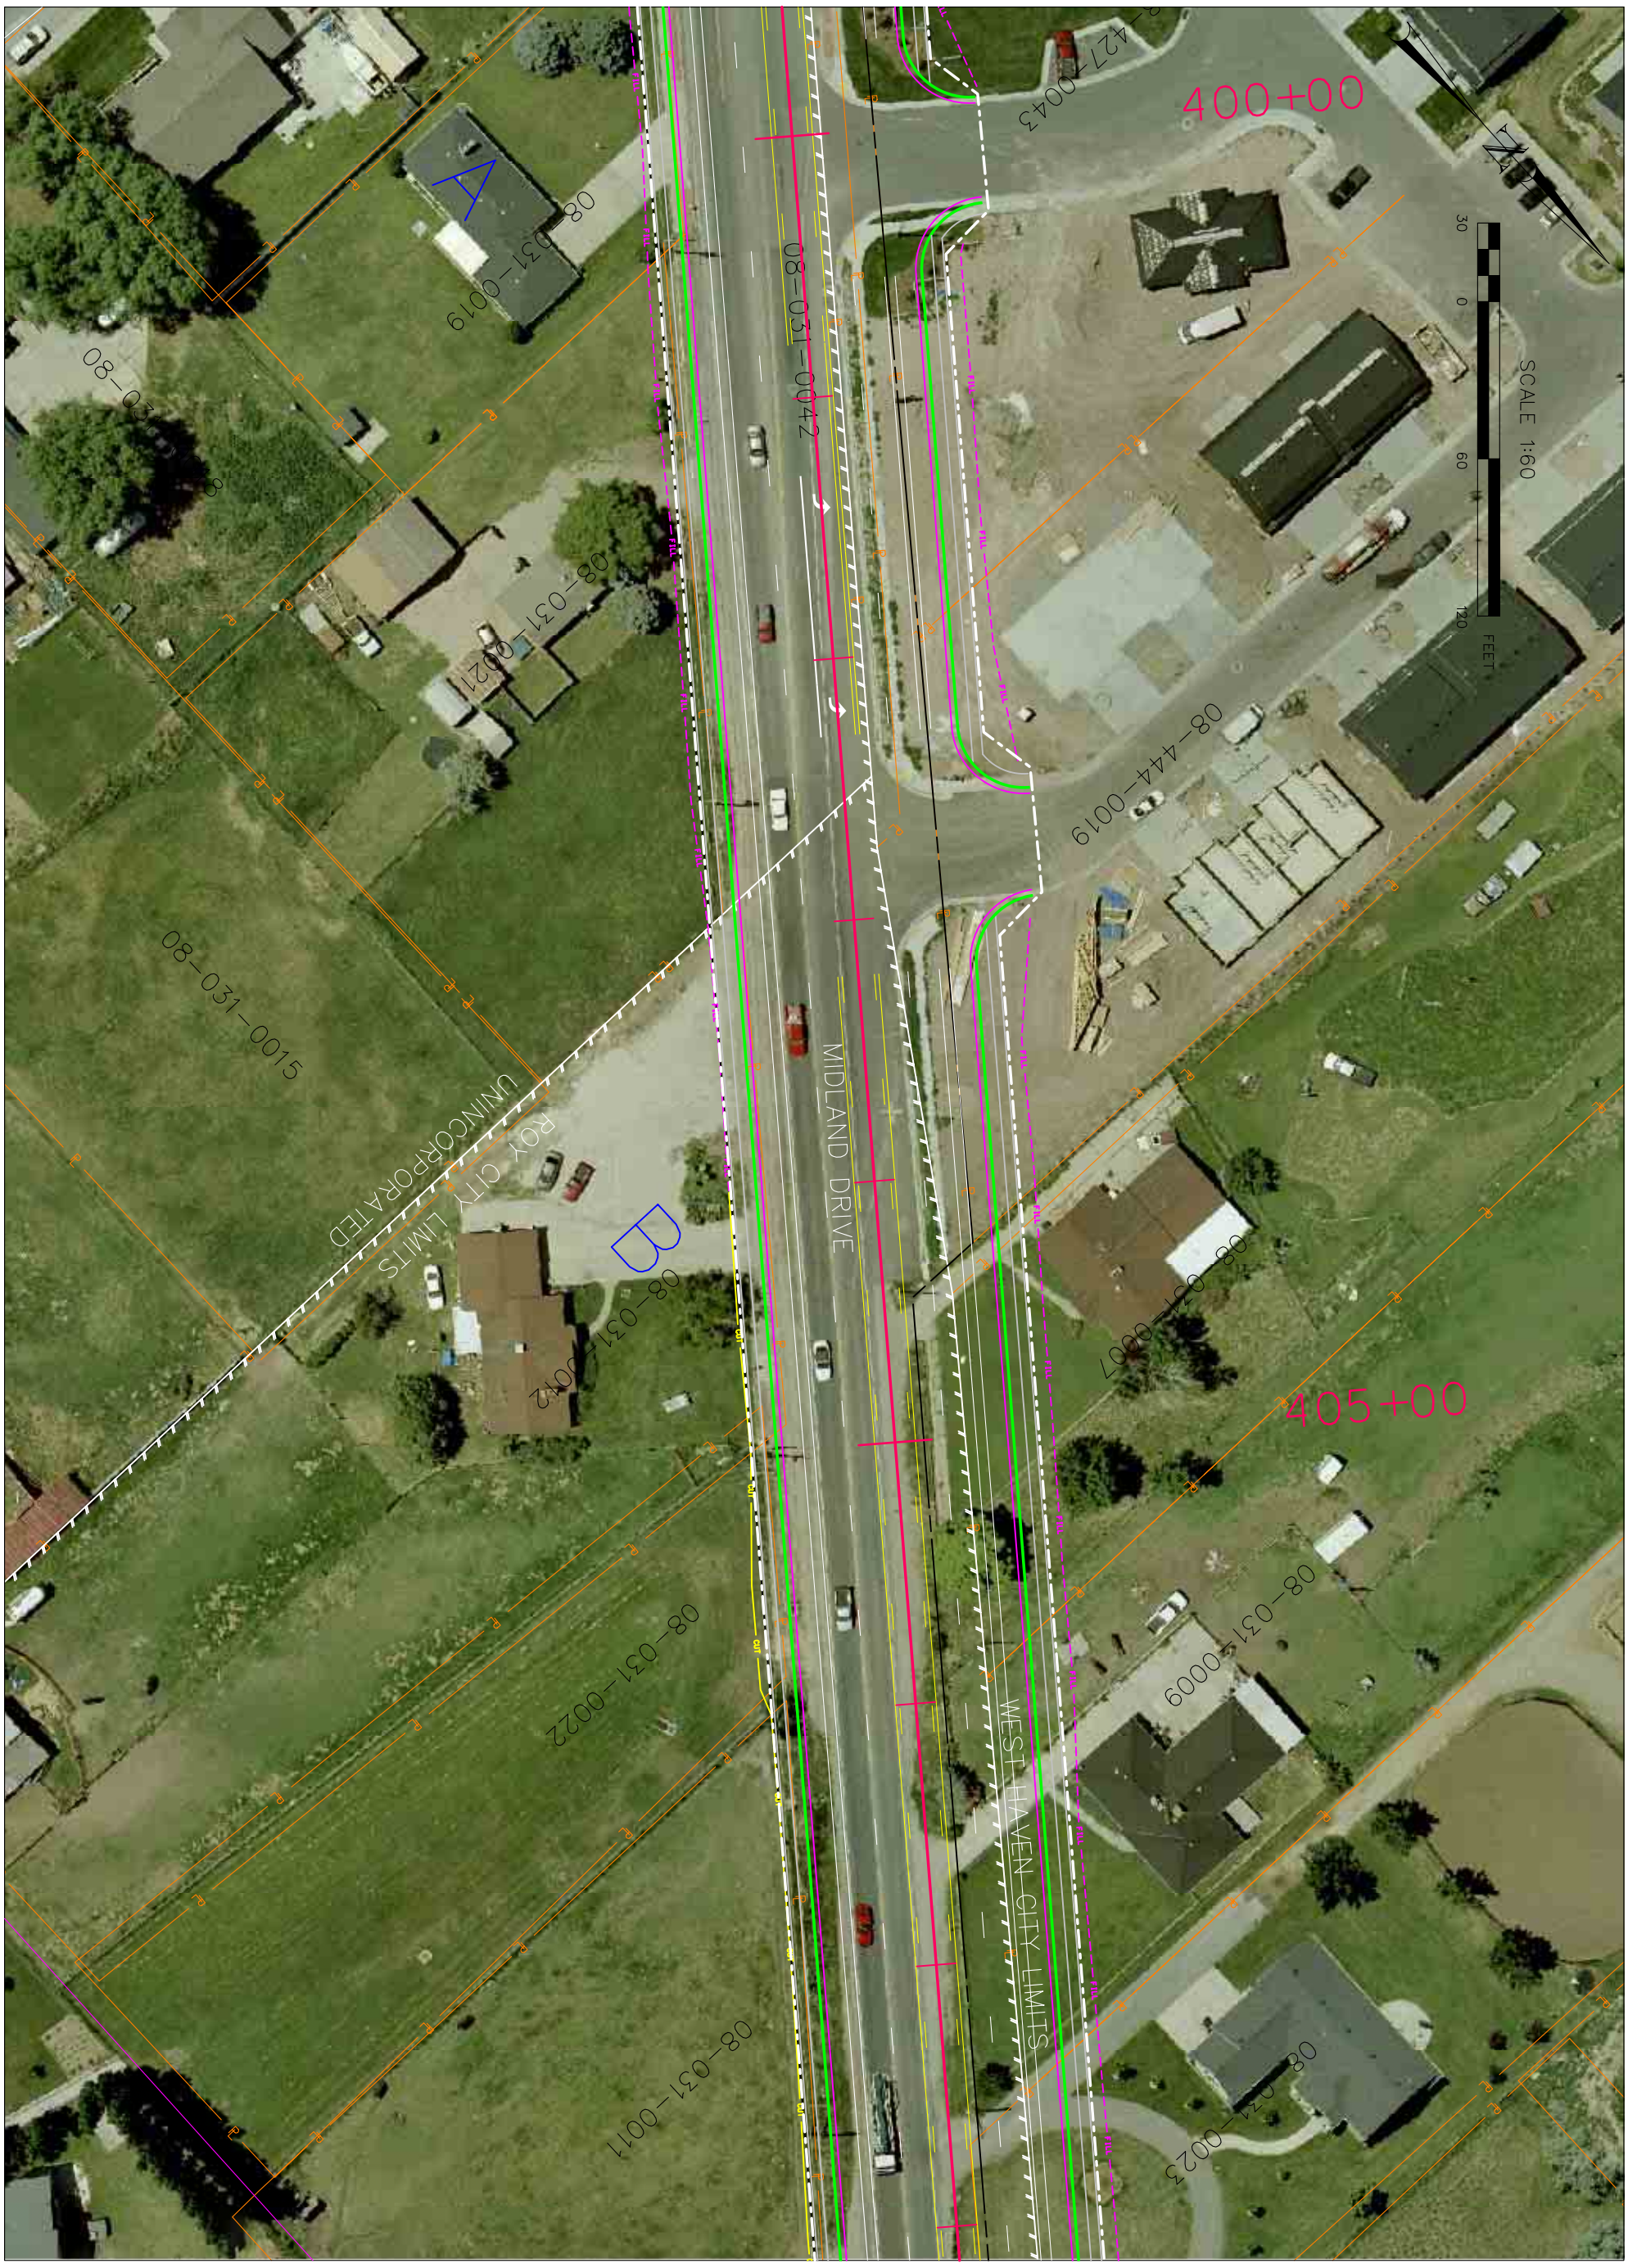


| | | | | | | |
|---|---|---|---|---|---|---|
| SR 108 | UTAH DEPARTMENT OF TRANSPORTATION | | | | | |
| | ROADWAY DESIGN | | | | | |
| | APPROVAL RECOMM. ____ DATE ____ PROJECT DESIGN ENGINEER | DESIGN ____ | CHECK ____ | REVIEW | | |
| | | DRAWN ____ | CHECK ____ | DATE ____ | | |
| PROJECT NUMBER | APPROVED ____ DATE ____ PRECONSTRUCTION ENGINEER | QUANT. ____ | CHECK ____ | BY ____ | | |

| NO. | DATE | DESIGN REV. BY | MAPS CORR. BY | PARCELS AFFECTED | REQUEST BY | REMARKS |
|---|---|---|---|---|---|---|
| | | ORIGINAL SUBMISSION FOR AUTHORIZATION | | | | |
| DATE | | REVISIONS | | | | |

DAVIS/WEBER COUNTY

SHEET NO. RW-47