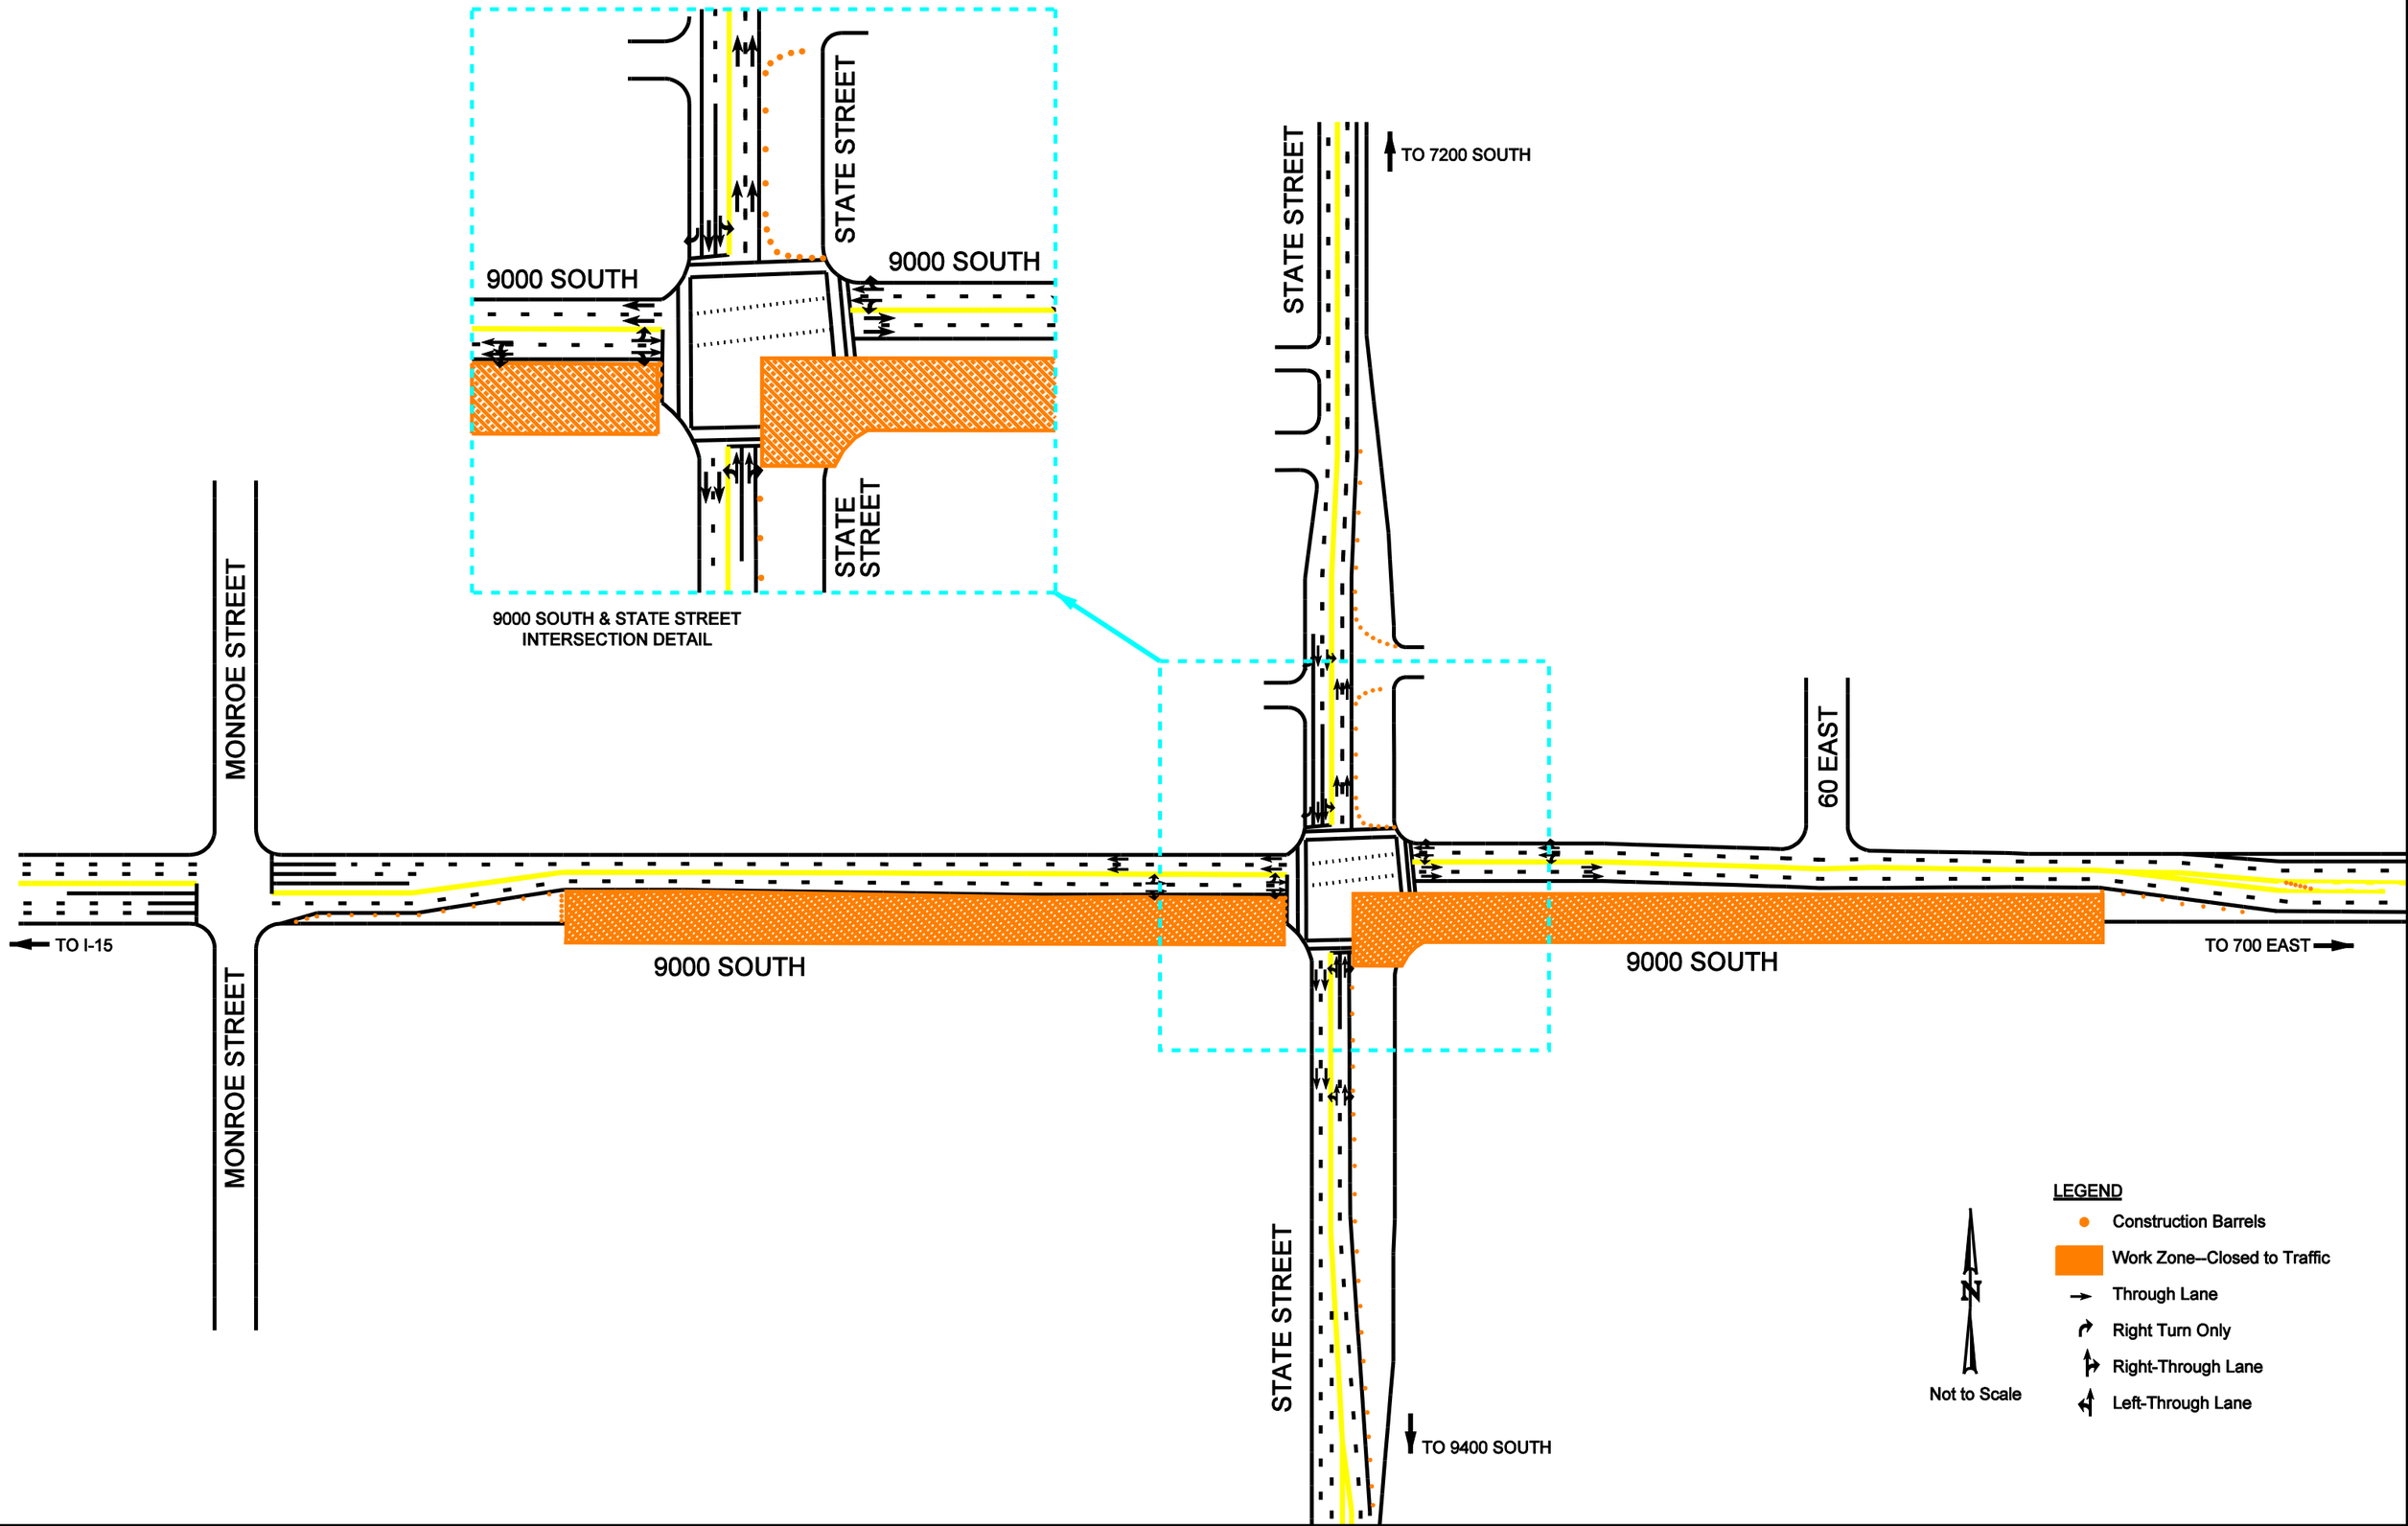
9000 SOUTH
STATE STREET
9000 SOUTH
STATE STREET
9000 SOUTH & STATE STREET
INTERSECTION DETAIL
STATE STREET
TO 7200 SOUTH
60 EAST
MONROE STREET
MONROE STREET
TO I-15
9000 SOUTH
9000 SOUTH
TO 700 EAST
STATE STREET
TO 9400 SOUTH
N
Not to Scale
LEGEND
Construction Barrels
Work Zone--Closed to Traffic
Through Lane
Right Turn Only
Right-Through Lane
Left-Through Lane