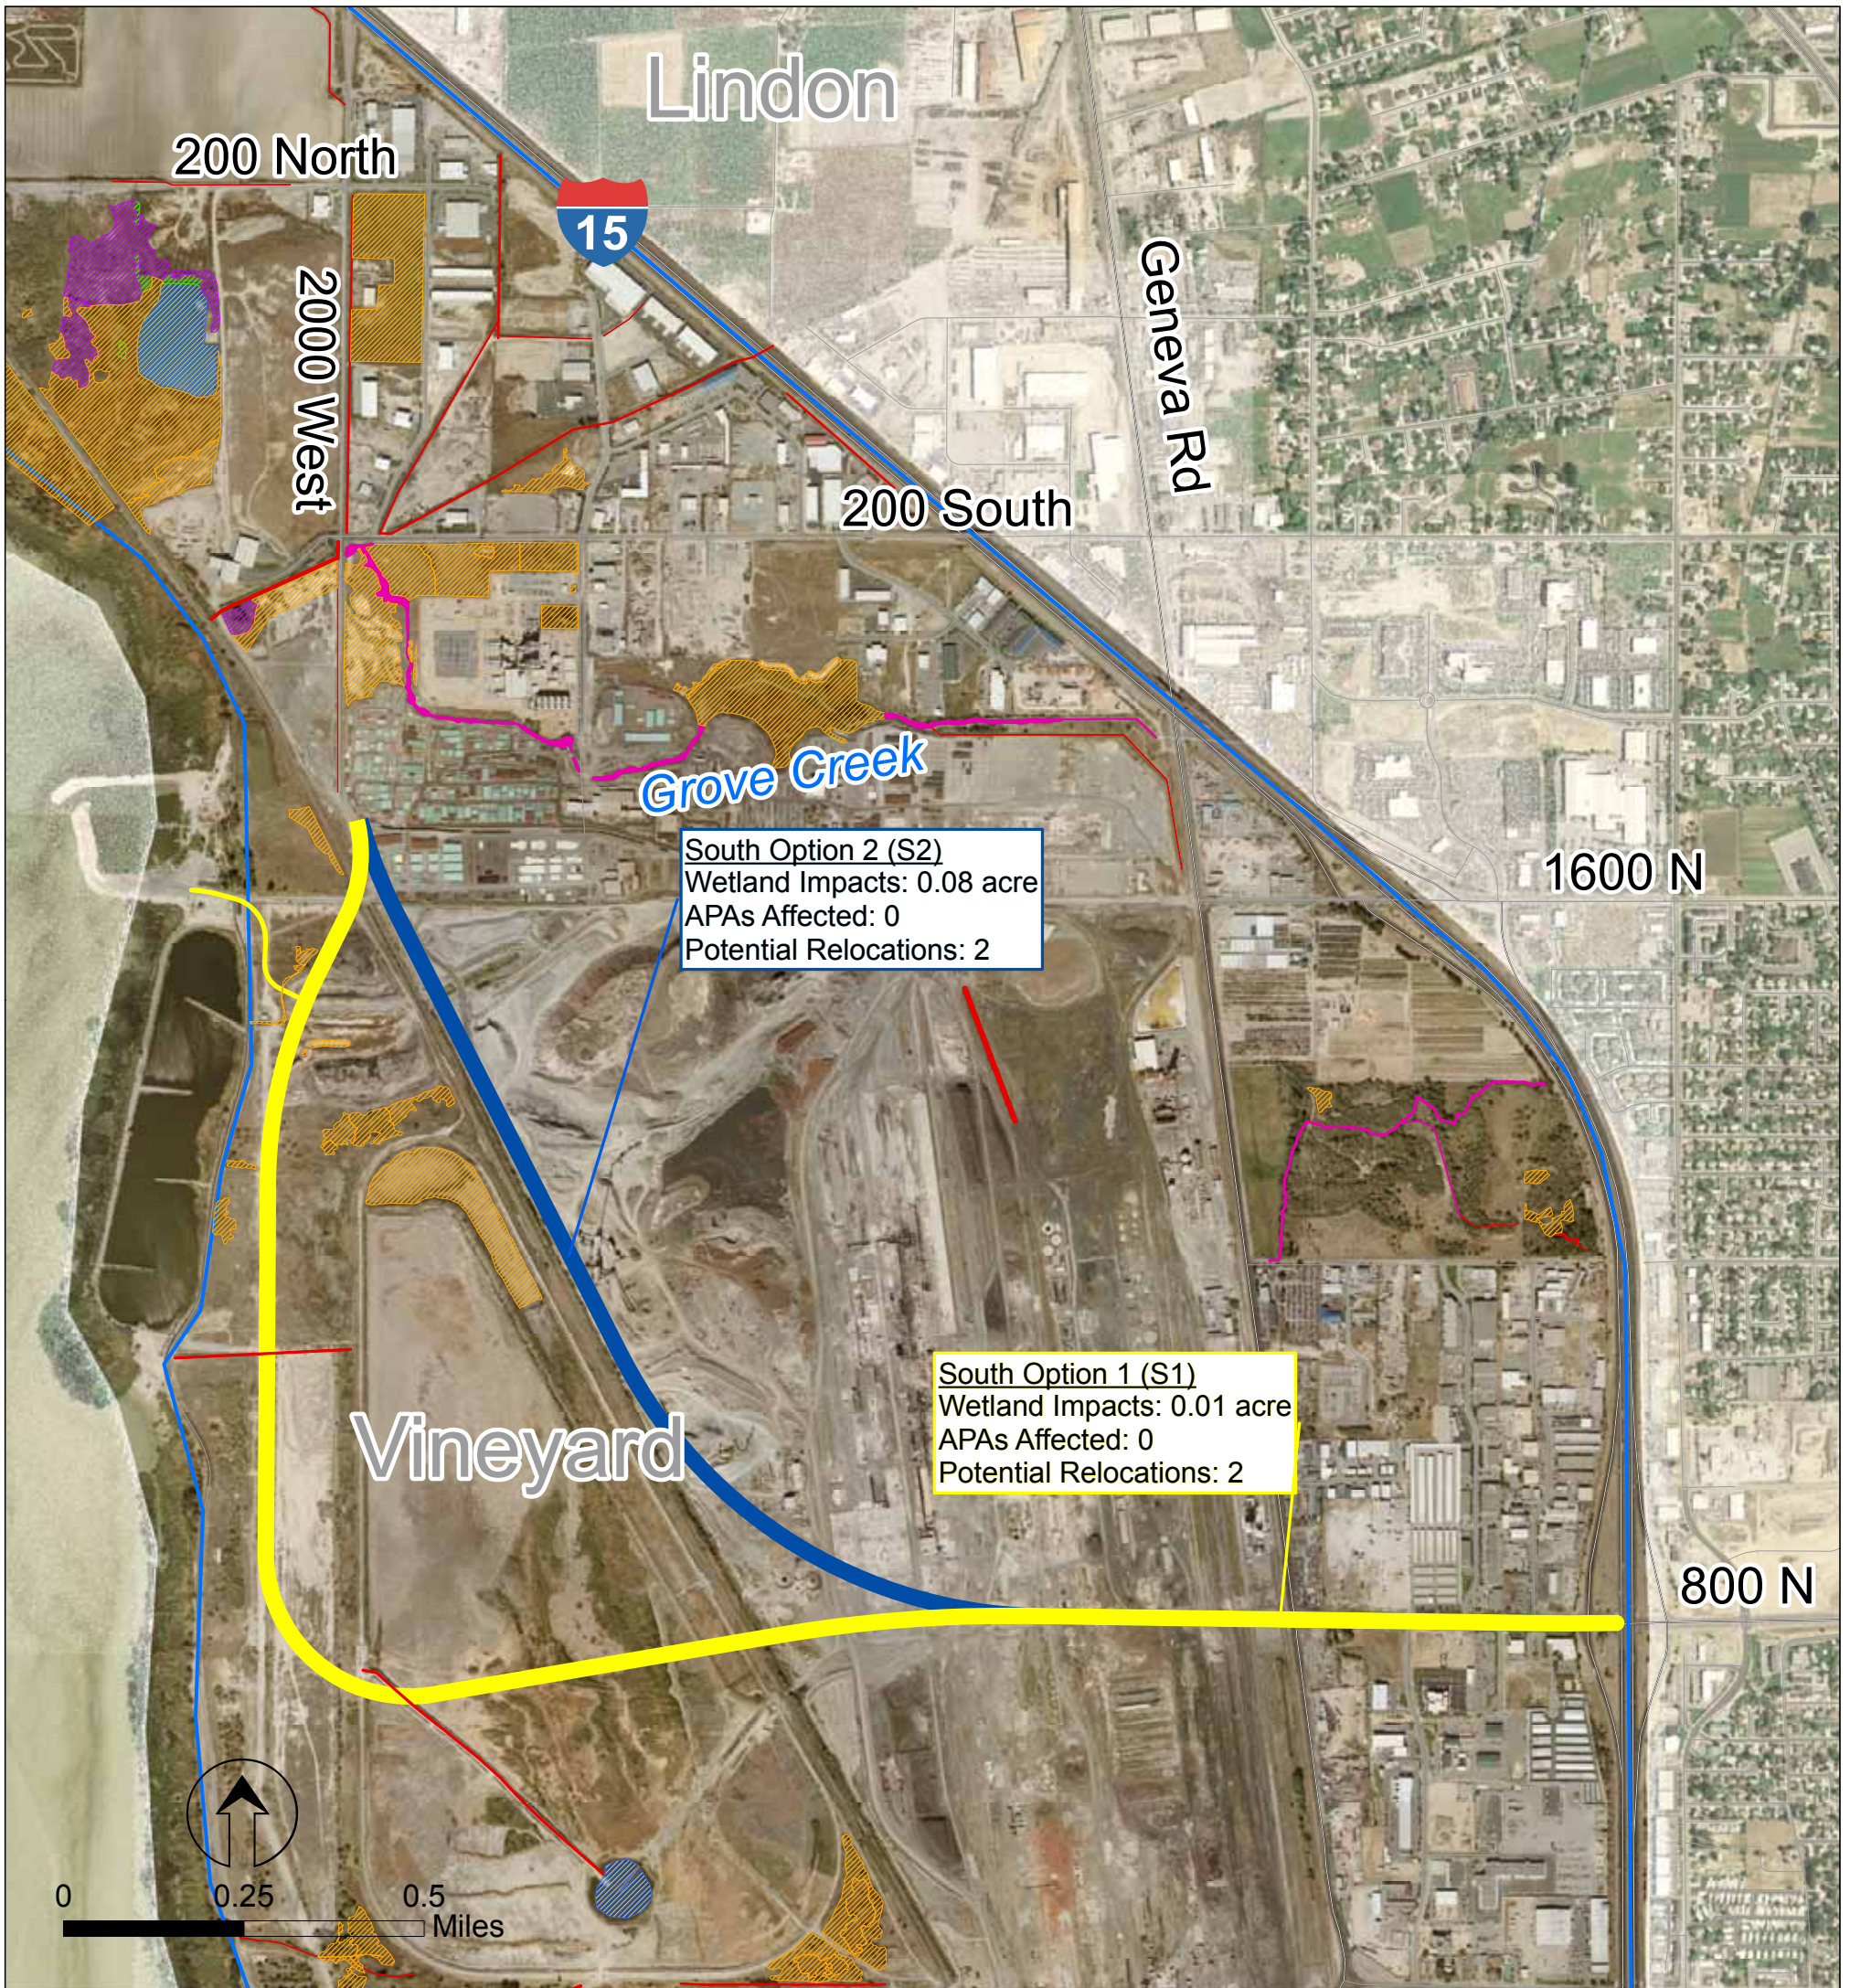

VINEYARD connector

Alternative Alignments

Legend

- Project Evaluation Area
- Ditch
- Emergent Marsh
- Forested Wetland
- Scrub-Shrub Wetland
- Open Water
- Riparian

Alternative
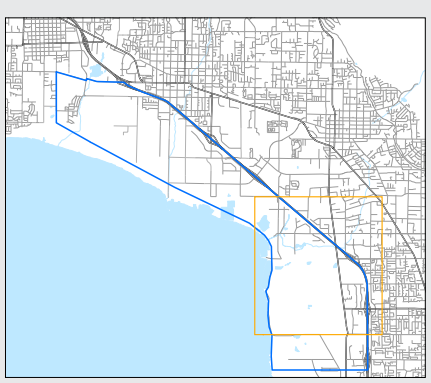
- South Option 1
- South Option 2