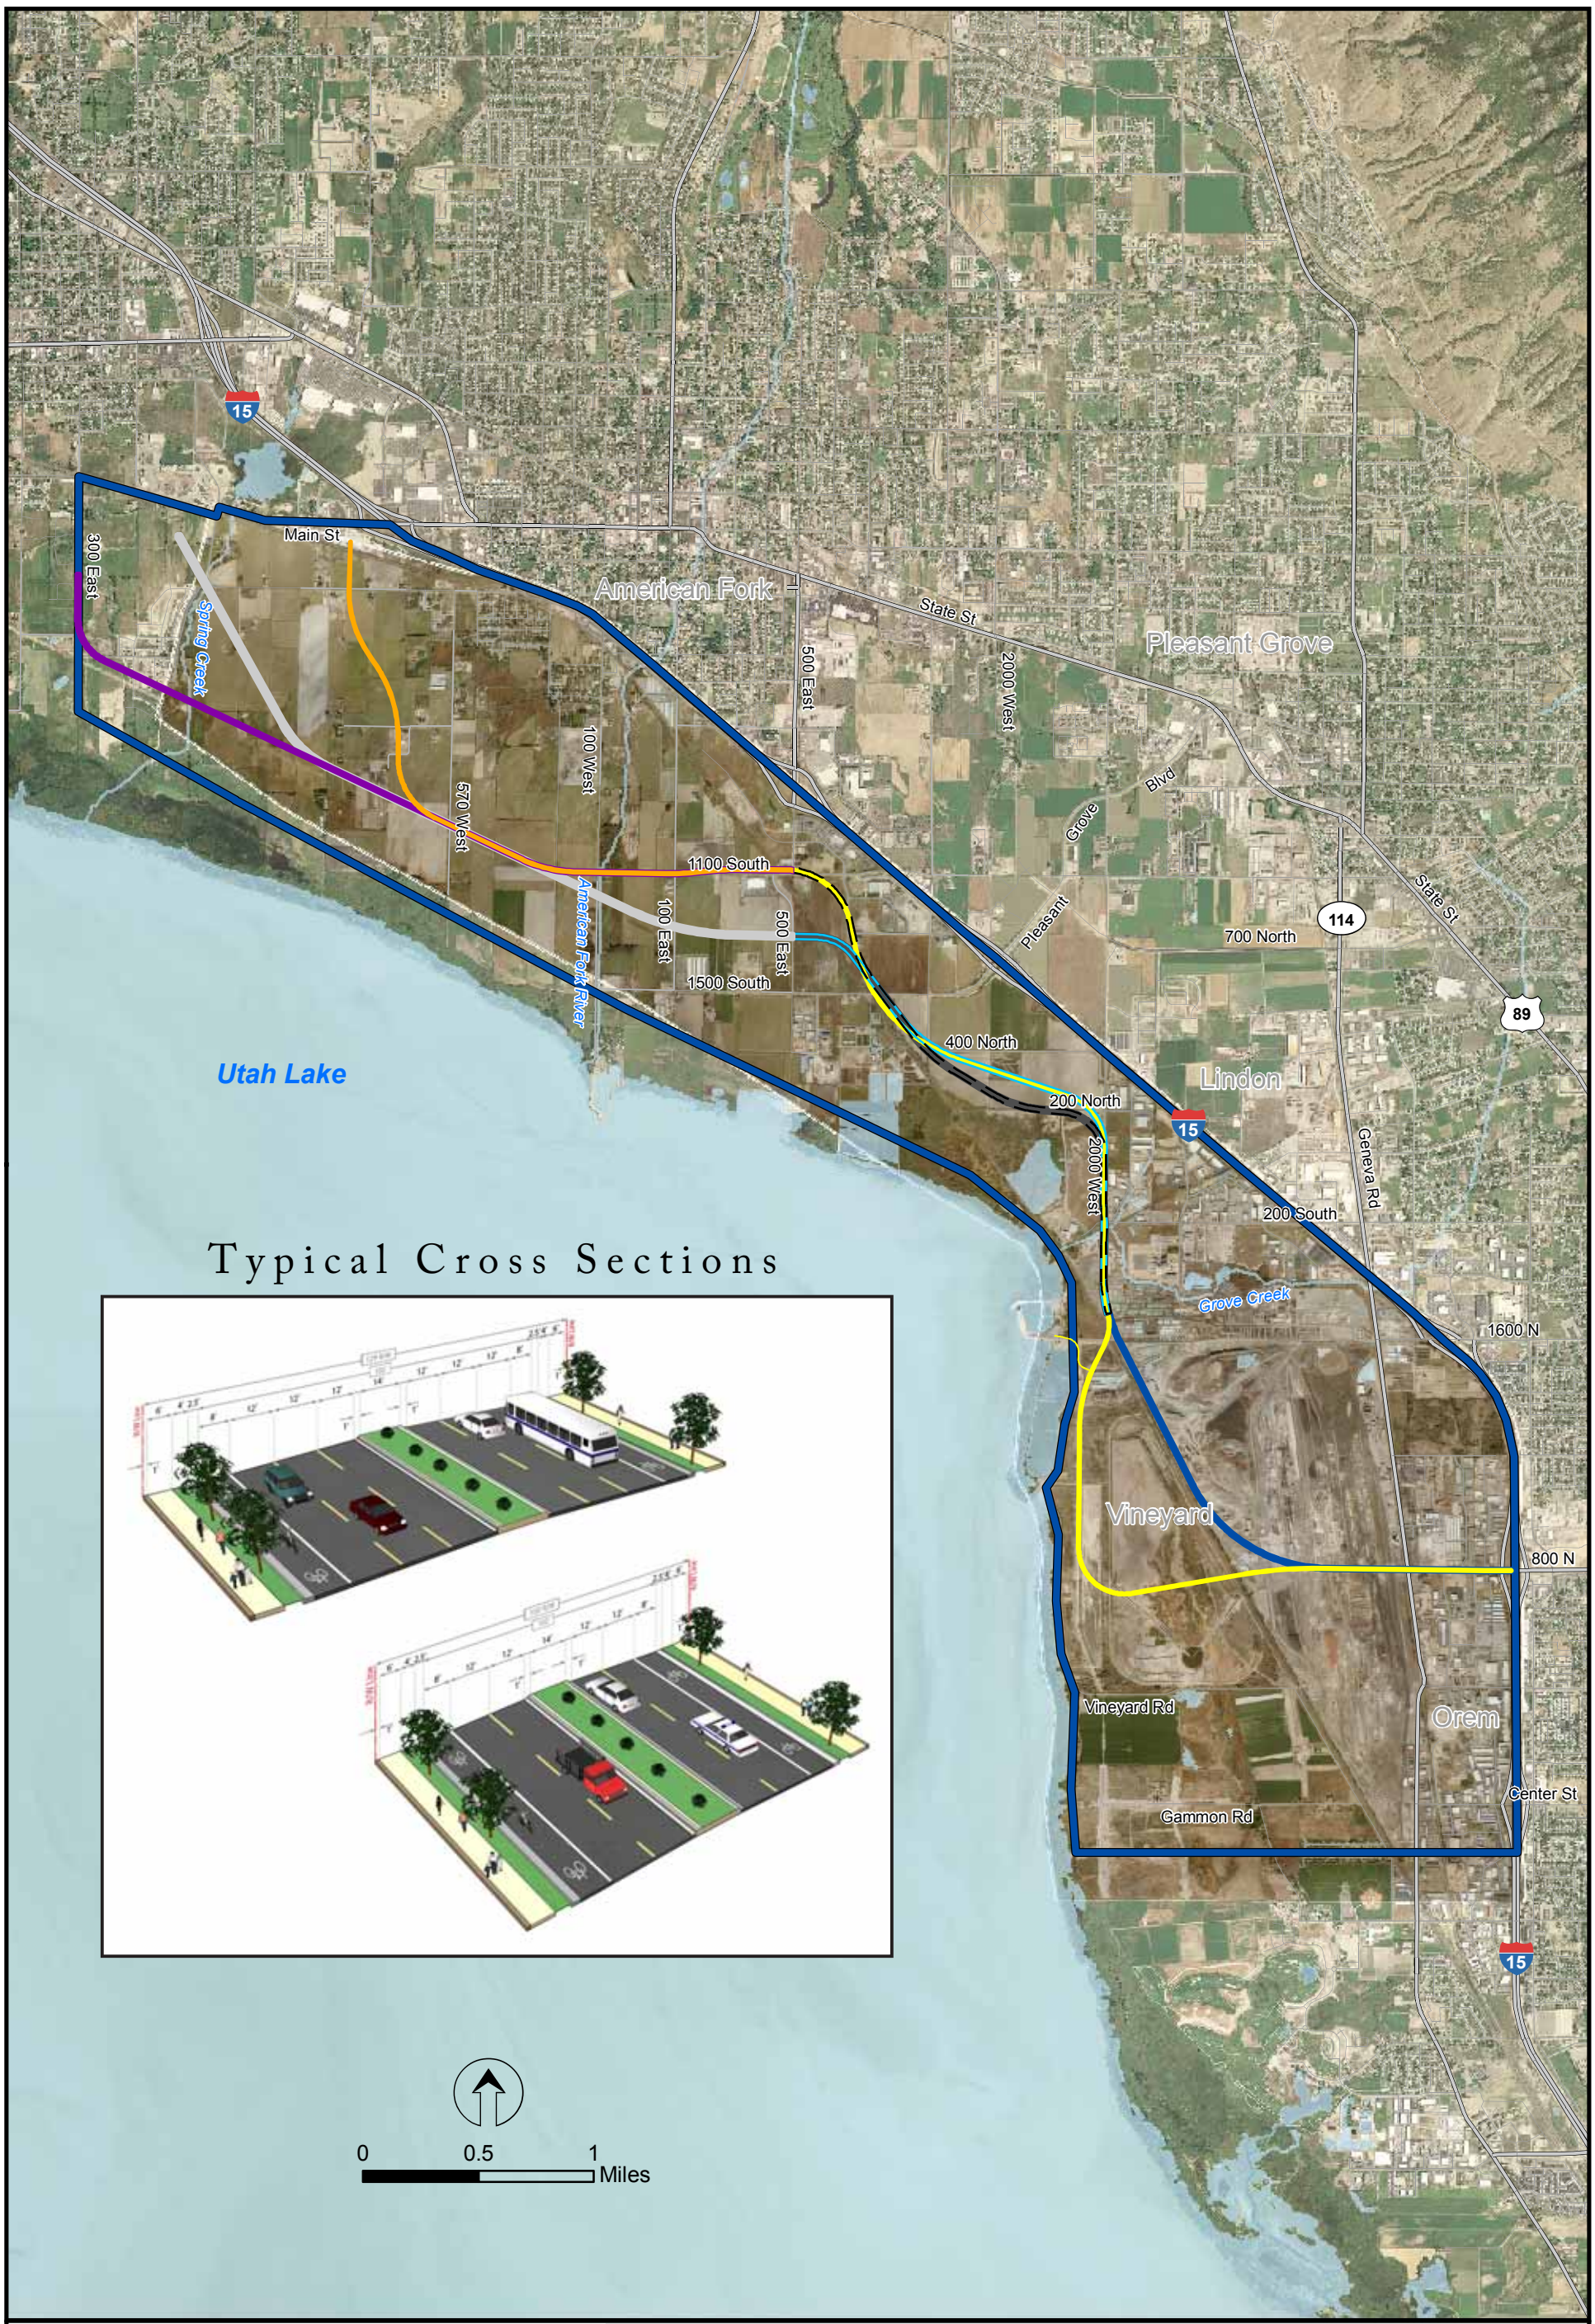

Typical Cross Sections

VINEYARD connector

Alternative Alignments

Legend

- Project Study Area
- Major Road
- Local Road

Alternative

- North Option 1
- North Option 2
- North Option 3
- Center Option 1-A
- Center Option 1-B
- Center Option 2-A
- Center Option 2-B
- South Option 1
- South Option 2