SR- _____ M.P. _____

Speed Limit _____ MPH

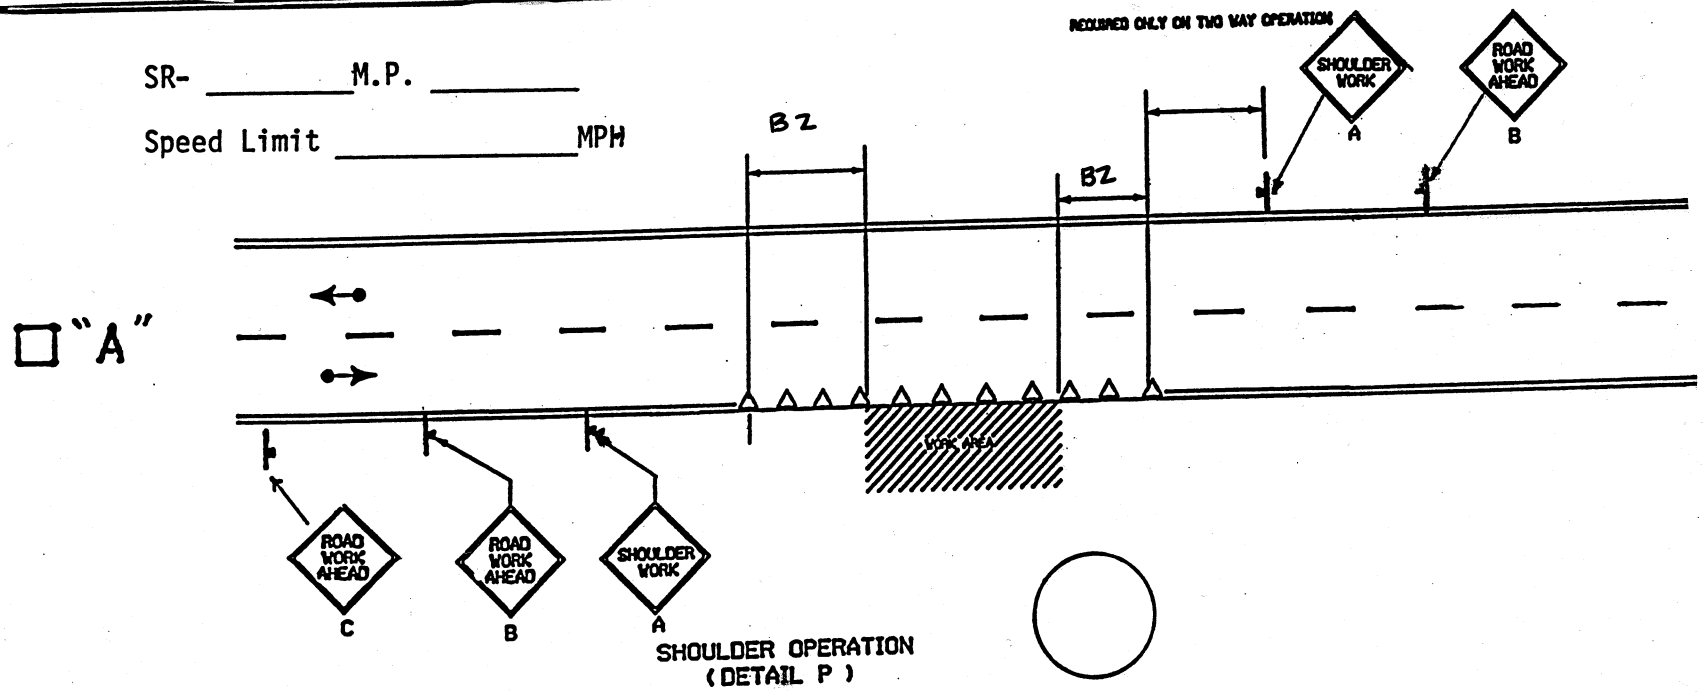

SHOULDER OPERATION
(DETAIL P)

NOTES:
1- FOR WORK DURATION GREATER THAN 1 HOUR CHANNELIZING DEVICES SHALL BE USED TO SEPARATE WORK ZONE FROM TRAVELWAY.
2- NO ENCROACHMENT INTO LANES EXCEPT AS STATED IN GENERAL NOTE 12, STANDARD DRAWINGS 745-2

Any other notes: _____

APPROVED UDOT REG 3

SIG. _____

TITLE REG. 3 PERMITS OFFICER

DATE _____

RECIEVED

Permit number _____

Job number _____

ALL DIMENSIONS ARE SHOWN IN METERS (m) UNLESS OTHERWISE NOTED.