SR- _____ M.P. _____

Speed Limit _____ MPH

☐ "B"

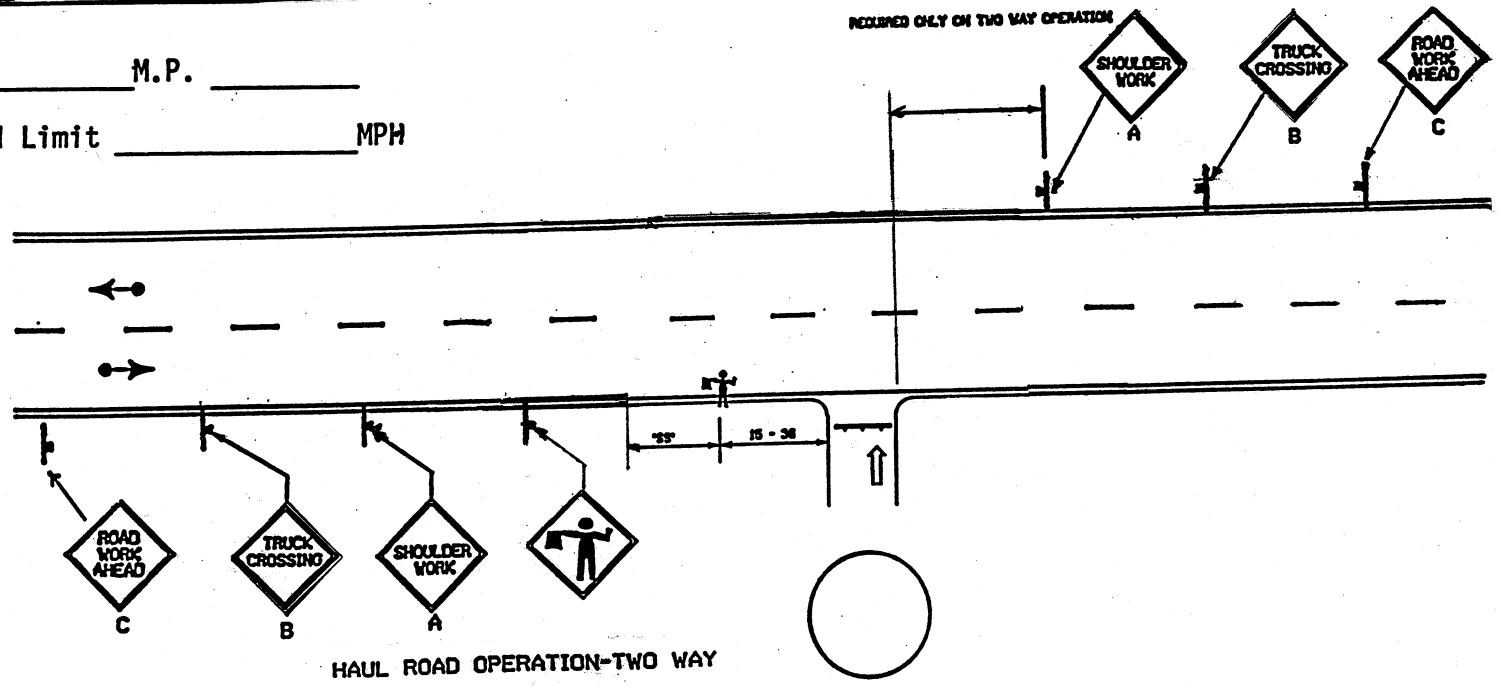

HAUL ROAD OPERATION-TWO WAY
(DETAIL R)

NOTES:
1-FOR WORK DURATION GREATER THAN 1 HOUR CHANNELIZING DEVICES SHALL BE USED TO SEPARATE WORK ZONE FROM TRAVELWAY.
2-NO ENCROACHMENT INTO LANES EXCEPT AS STATED IN GENERAL NOTE 12, STANDARD DRAWINGS 745-2

Any other notes: _____

☐ FOR DIVIDED HIGHWAYS AND ONE-WAY STREETS USE TWO FLAGGING STATIONS EACH DIRECTION AND SIGNS ON BOTH SIDES OF ROADWAY.

☐ SAME SIGN SEQUENCE & SPACING REQUIRED FOR OPPOSITE DIRECTION OF TRAFFIC.

APPROVED UDOT REG 3

SIG. _____

TITLE REG. 3 PERMITS OFFICER

DATE _____

RECIEVED

Permit number _____

Job number _____

ALL DIMENSIONS ARE SHOWN IN METERS (m) UNLESS OTHERWISE NOTED.