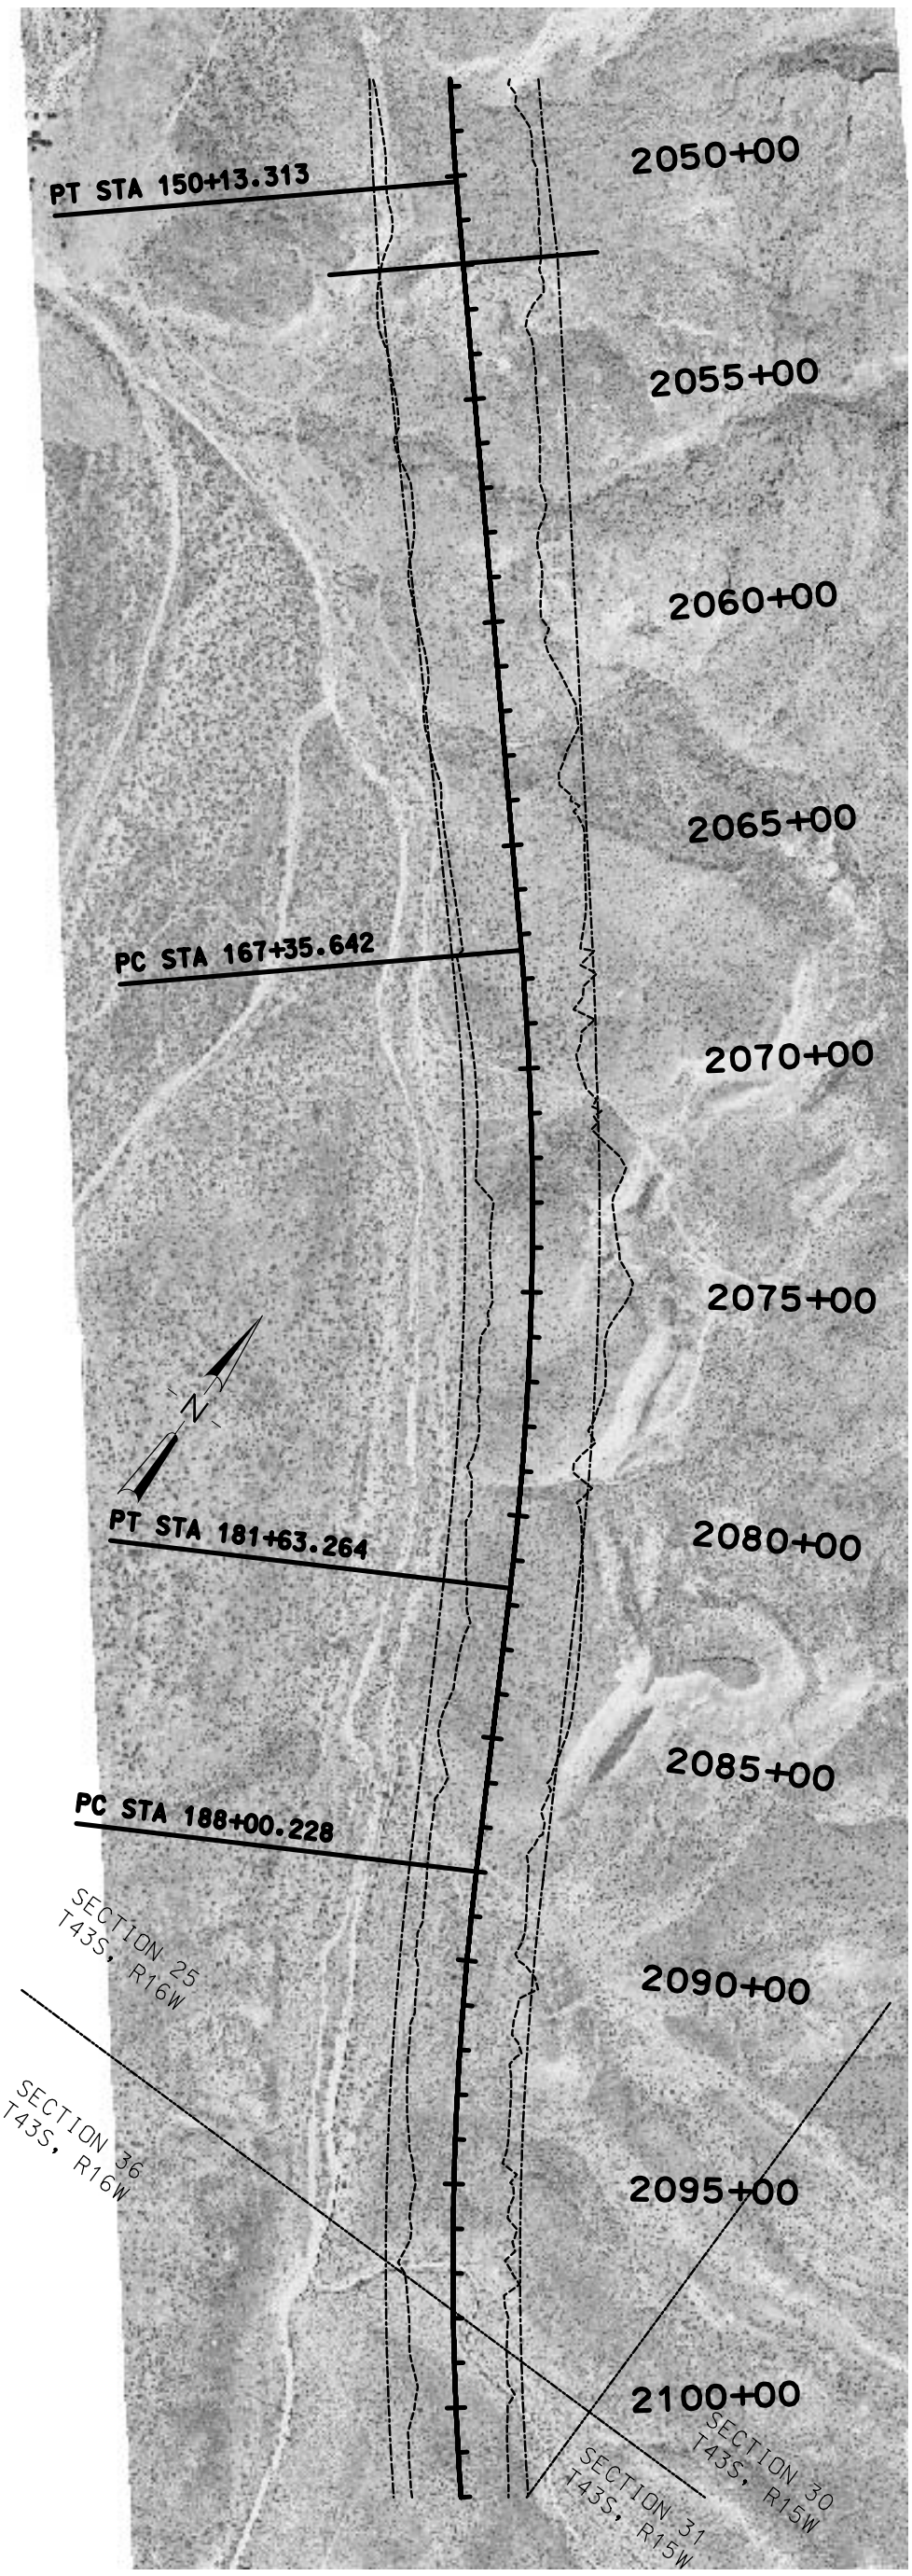

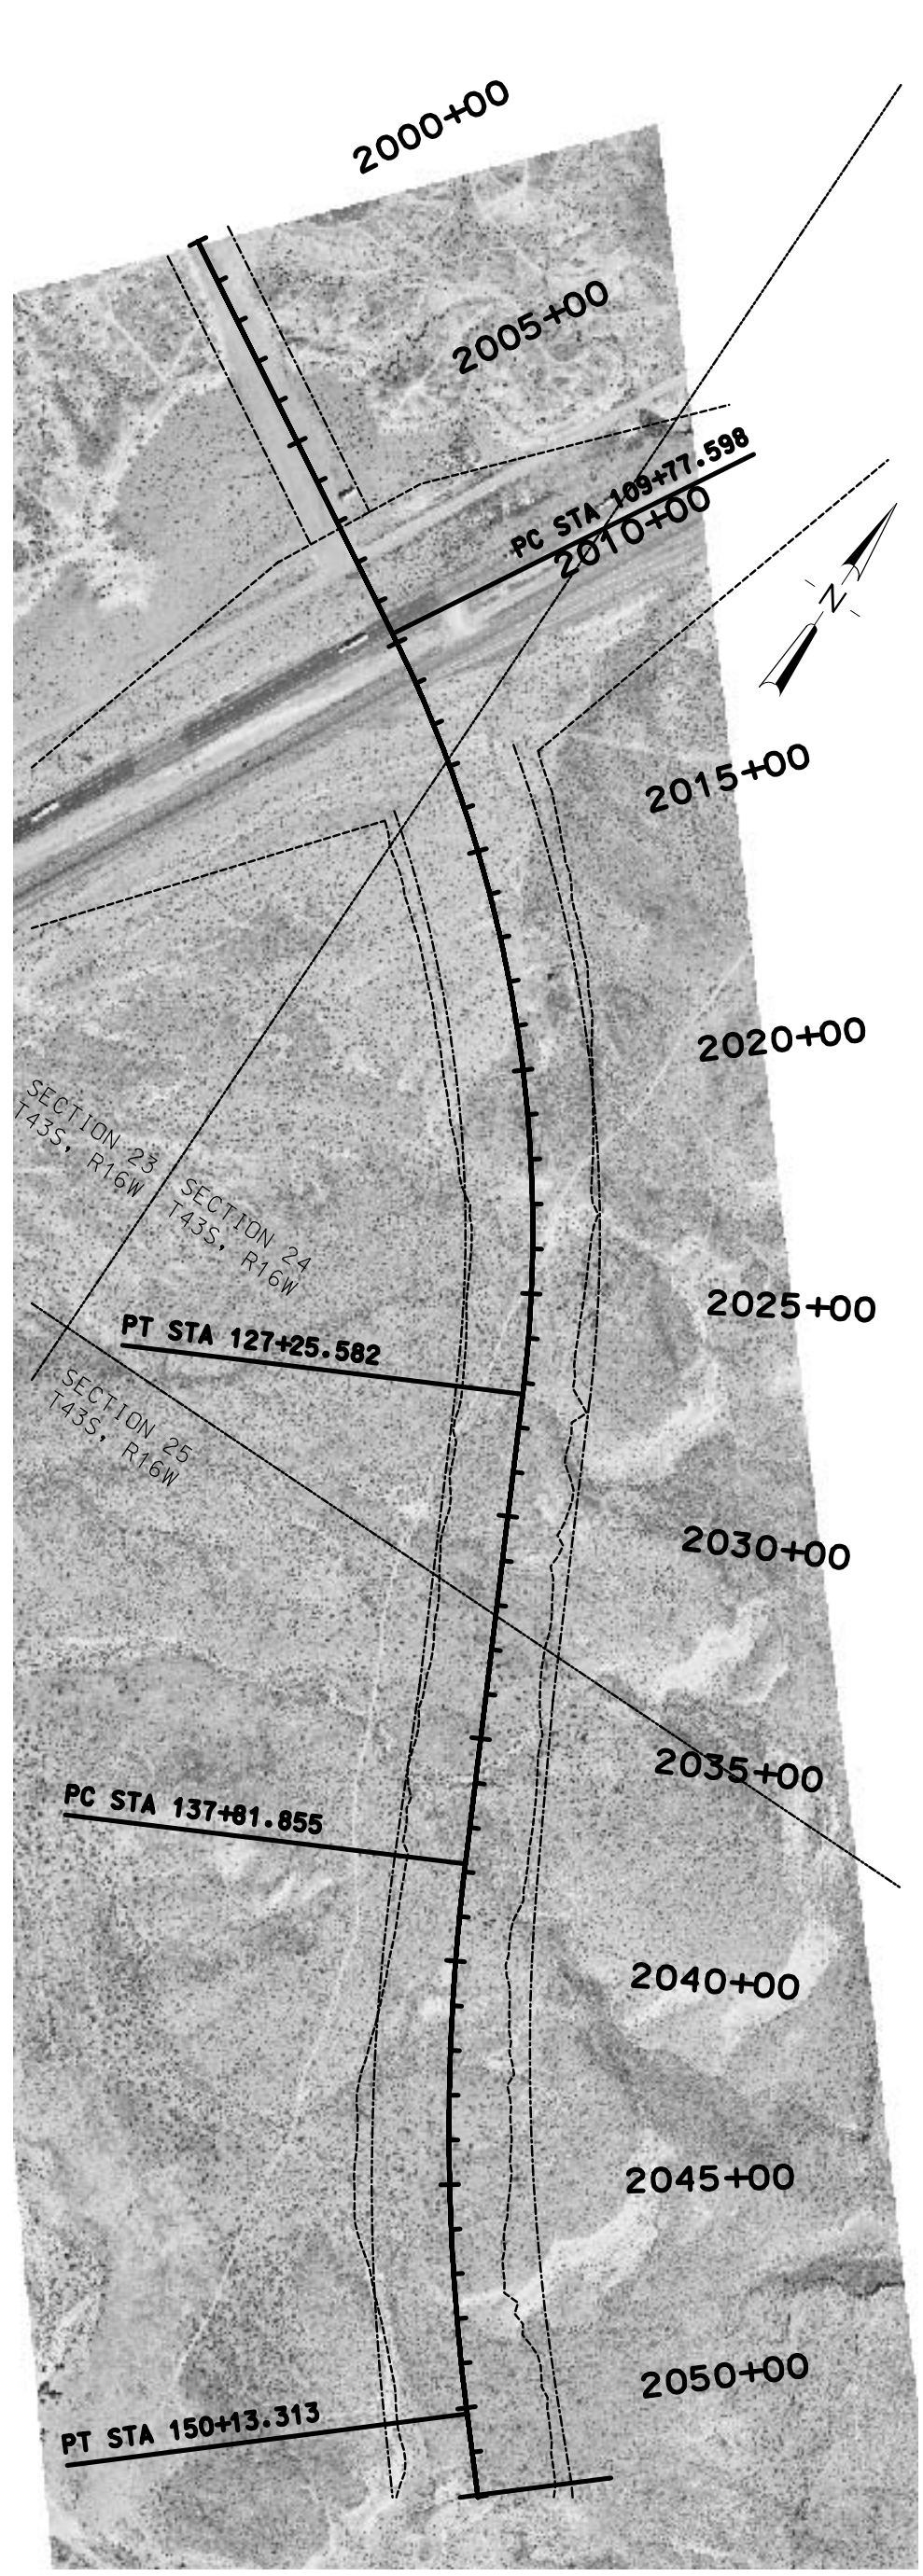

UDOT SOUTHERN CORRIDOR
SP-LC53(1)

0 250 500 1000
SCALE IN FEET

HDR Engineering, Inc.
SALT LAKE CITY, UTAH

ALTERNATIVE '3400 WEST'
ALTERNATIVE '2800 WEST' &
ALTERNATIVE '4300 WEST'

FIGURE NO.

SHEET
1 of 20