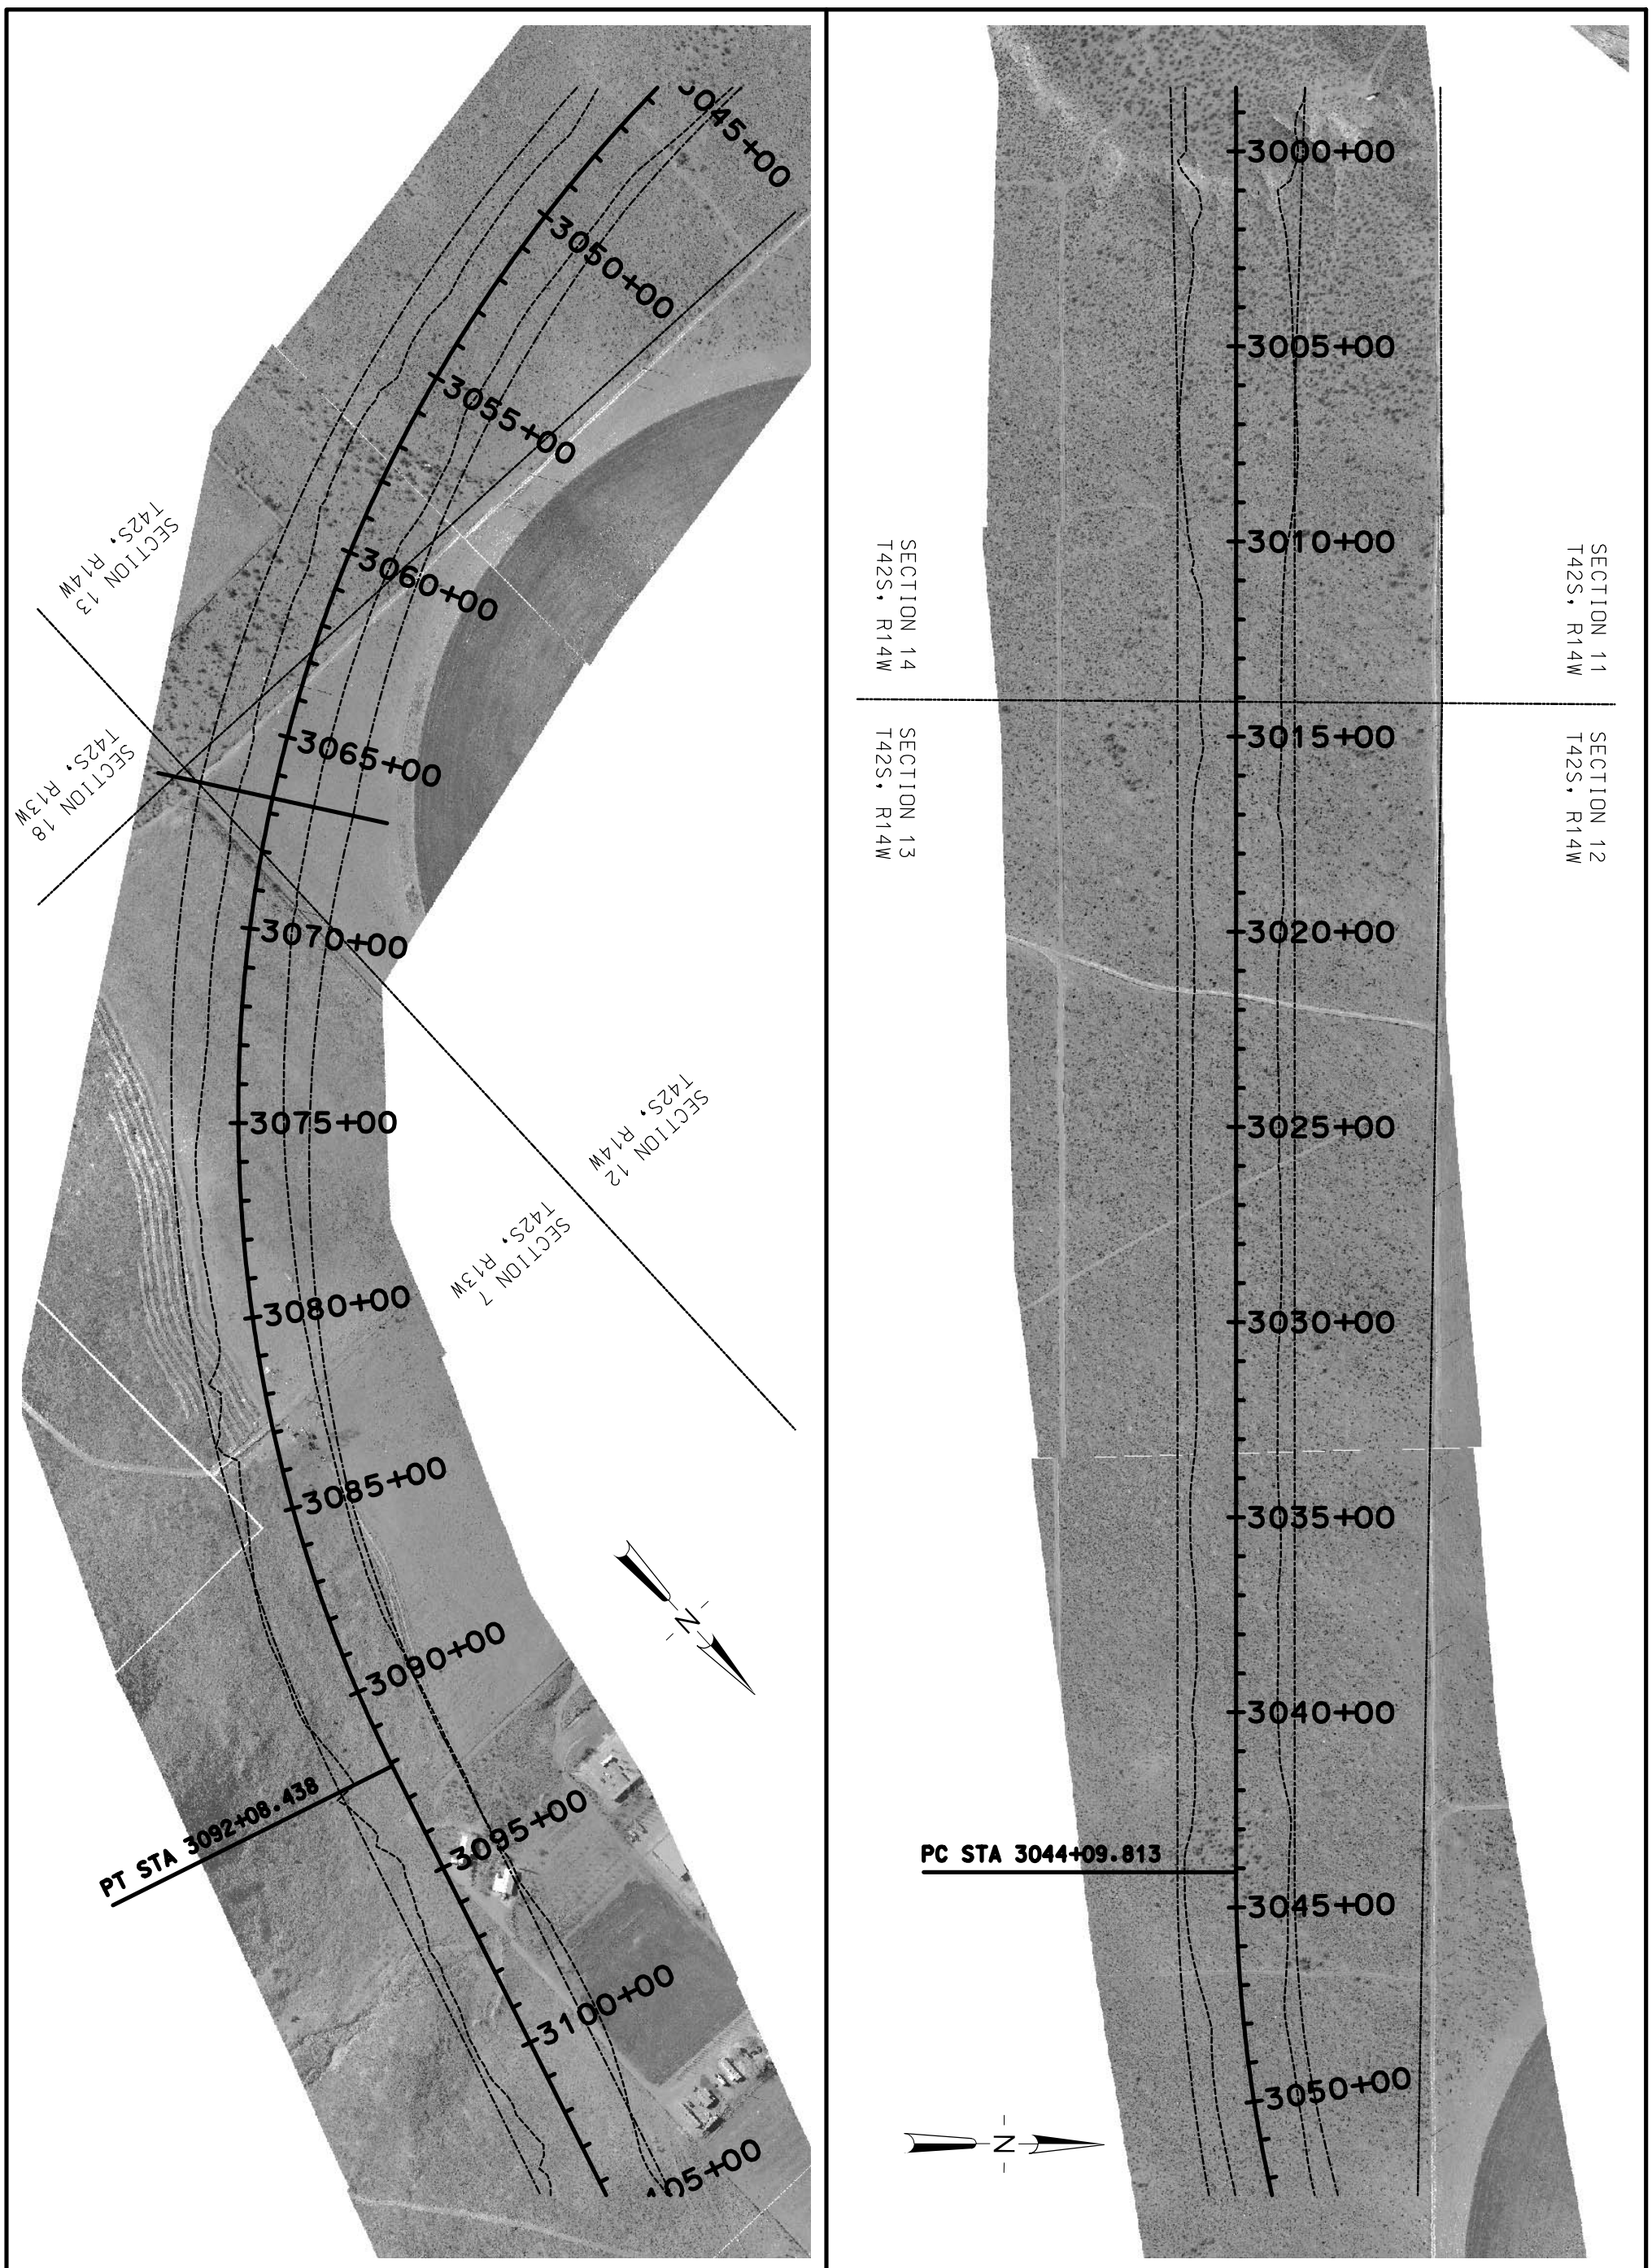

UDOT SOUTHERN CORRIDOR
SP-LC53(1)

HDR Engineering, Inc.
SALT LAKE CITY, UTAH

ALTERNATIVE '3400 WEST'

FIGURE NO.

SHEET
11 of 20