SOUTHERN CORRIDOR

Design Speed 70 mph

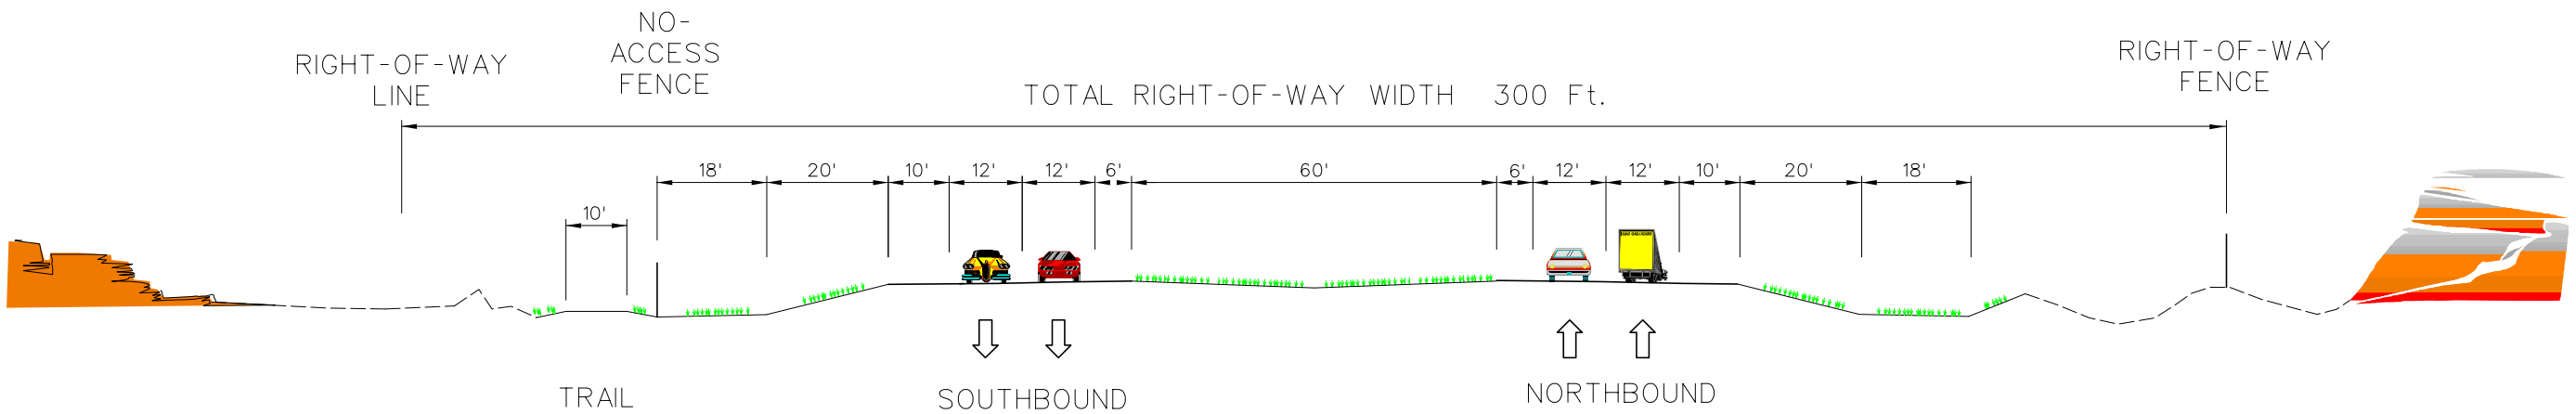

TYPICAL MAINLINE SECTION
WITH MULTIPURPOSE TRAIL

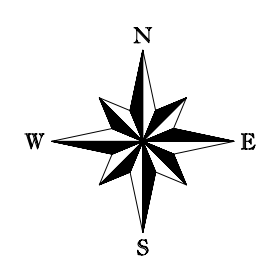

Figure 2-4

TYPICAL SECTION

Southern Corridor EIS
April 2005

HDR Engineering, Inc.
SALT LAKE CITY, UTAH