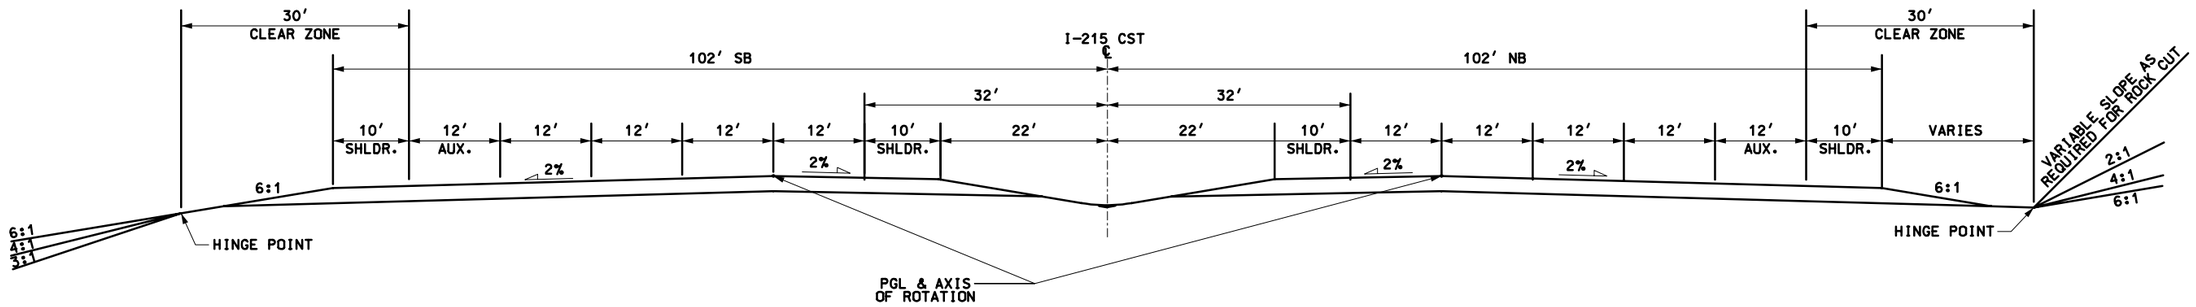

INTERSTATE 215 TYPICAL TANGENT SECTION

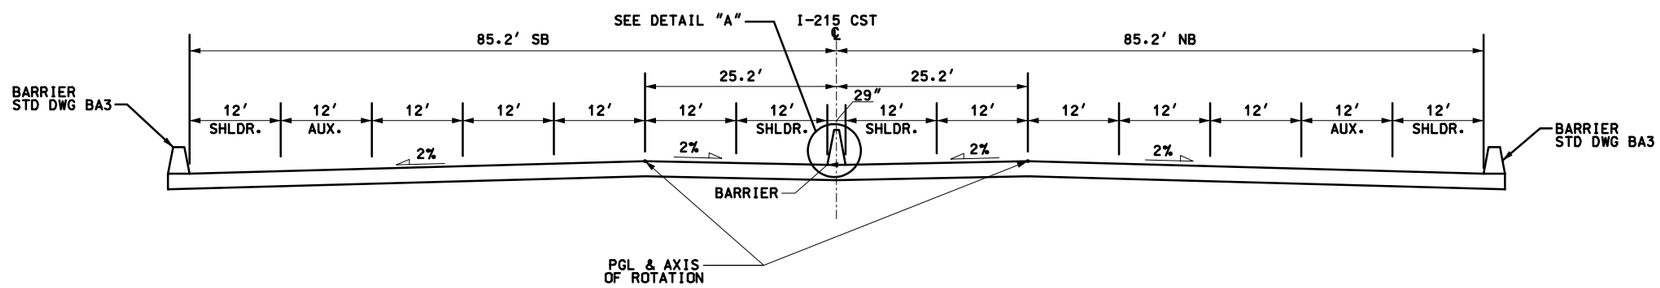

INTERSTATE 215 TYPICAL TANGENT SECTION

Figure 2-2

TYPICAL SECTIONS
I-215

July 2003