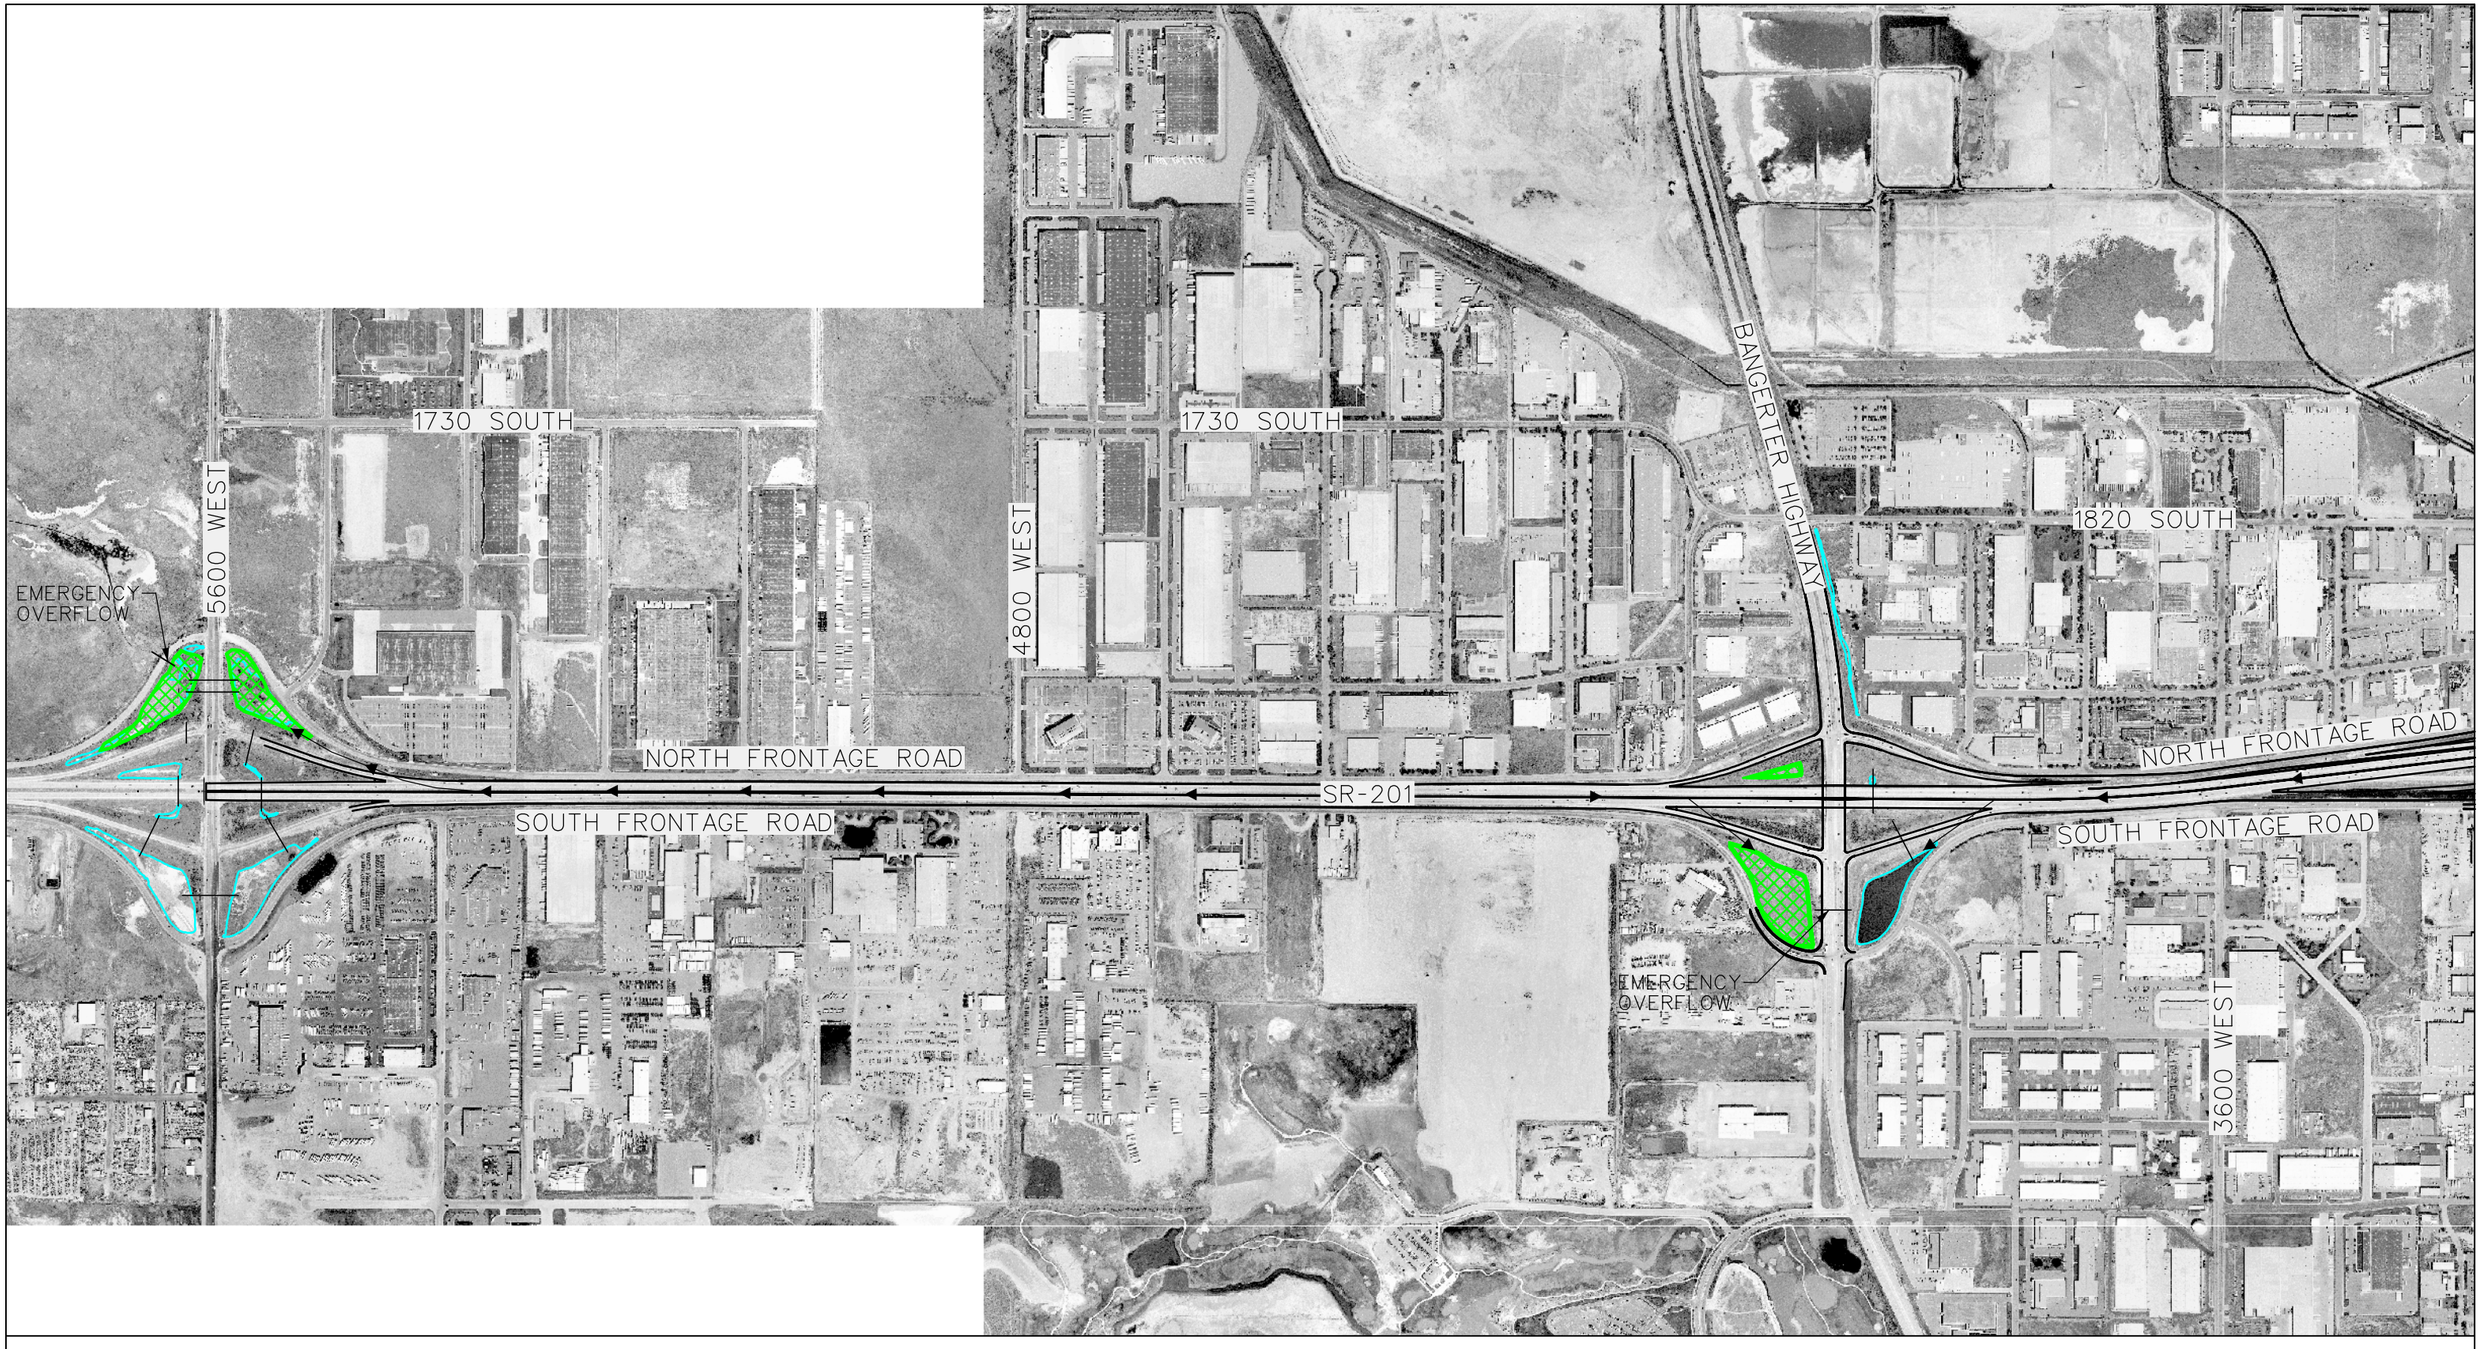

LEGEND

- EXISTING WETLANDS
- FOOTPRINT
- PROPOSED IMPROVEMENTS
- PROPOSED IMPROVED RETENTION BASINS
- PROPOSED NEW RETENTION BASINS
- POSSIBLE STORM DRAIN FLOW

0 500 1000
FEET

SR-201

N W E S

Figure 3-14

STORM DRAINAGE FOR THE PREFERRED ALTERNATIVE SR-201 SEGMENT 5600 WEST TO 3600 WEST

July 2003