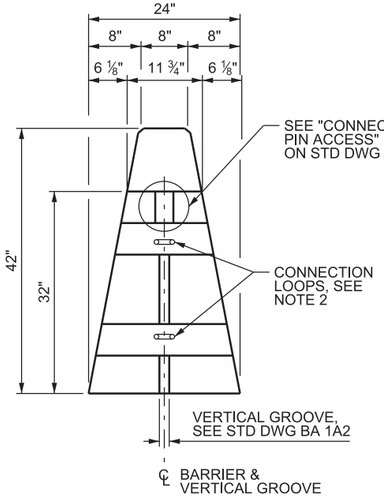

VIEW B - B

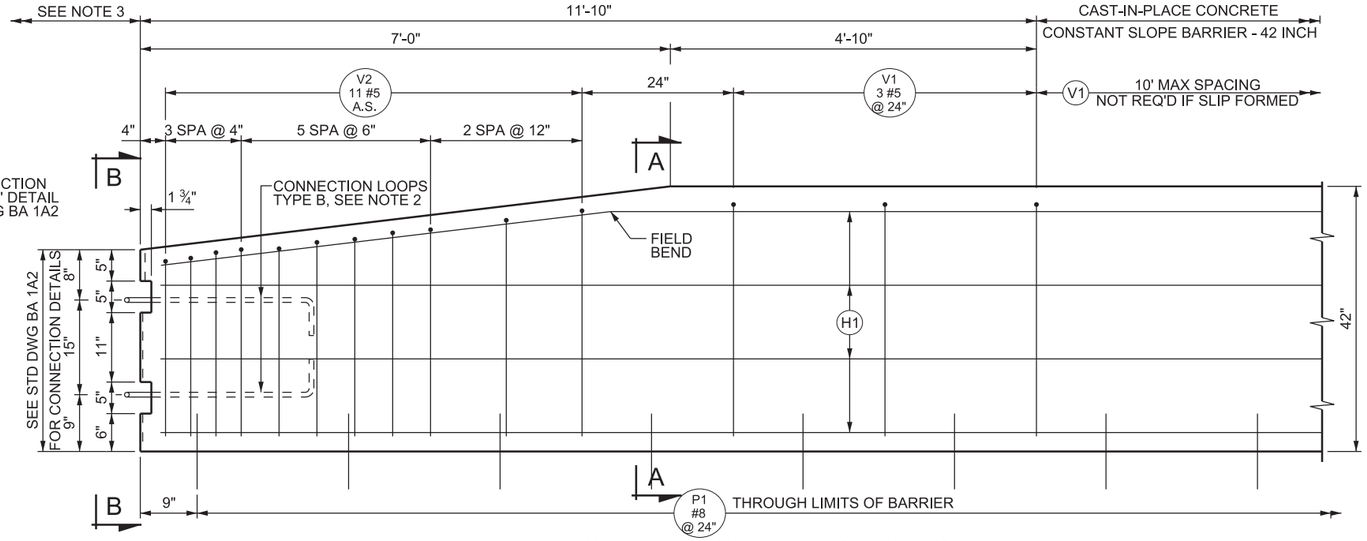

ELEVATION - APPROACH END SECTION

TL-3 SHOWN; TL-5 SIMILAR

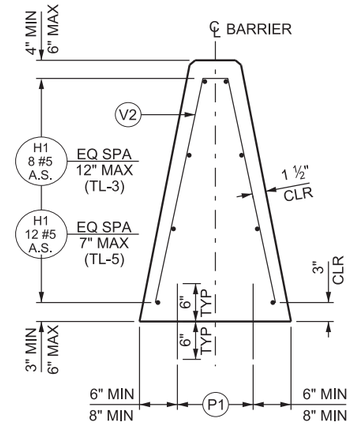

SECTION A - A

TL-3 SHOWN; TL-5 SIMILAR

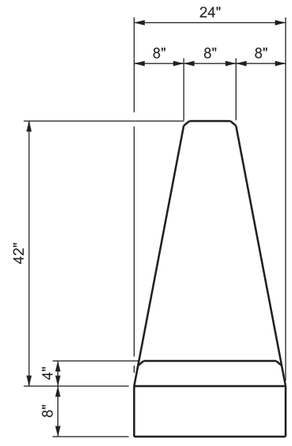

VIEW D - D

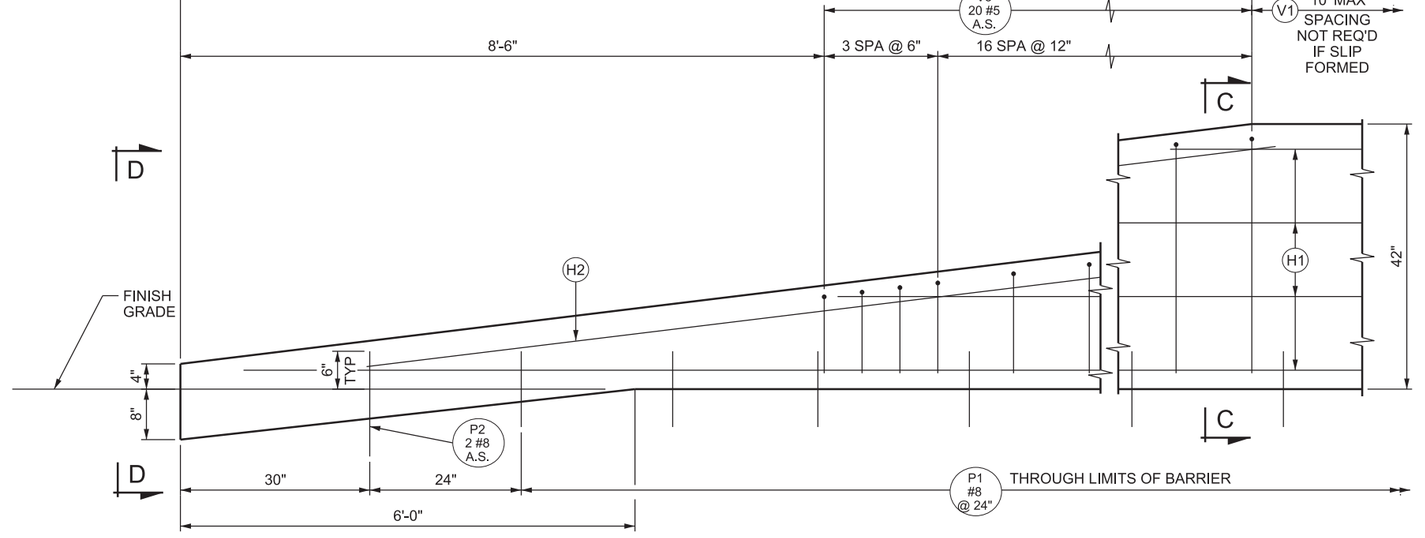

ELEVATION - TRAILING SLOPED END SECTION

TL-3 SHOWN; TL-5 SIMILAR

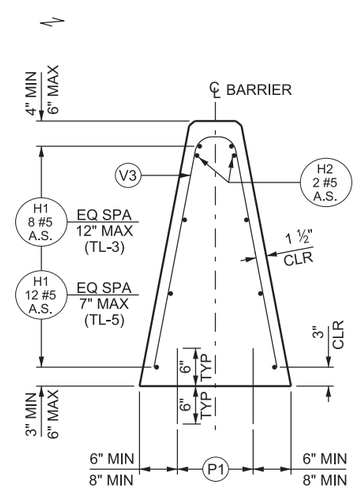

SECTION C - C

TL-3 SHOWN; TL-5 SIMILAR

NOTES:

1. SEE STD DWG BA 1A1 FOR GENERAL NOTES.
2. SEE "BARRIER CONNECTION DETAILS" ON STD DWG BA 1A2 FOR CONNECTION LOOP DETAILS.
3. SEE STD DWG BA 3A3 FOR REINFORCING STEEL SCHEDULE AND NOTES.
4. USE H1 AND P1 BARS CONSISTENT WITH THE TEST LEVEL RATING OF ADJACENT BARRIER.

SUPPLEMENTAL DRAWING

NO.	DATE	APPR.	REMARKS
1	08/29/19	SDD	MOVED DESIGN ONLY NOTES TO RDM SHEETS.

UTAH DEPARTMENT OF TRANSPORTATION
STANDARD DRAWINGS FOR ROAD AND BRIDGE CONSTRUCTION
SALT LAKE CITY, UTAH

RECOMMENDED FOR APPROVAL — AUG. 29, 2019 — DATE

CHAIRMAN STANDARDS COMMITTEE APPROVED — AUG. 29, 2019 — DATE

DEPUTY DIRECTOR

CAST - IN - PLACE CONCRETE CONSTANT SLOPE BARRIER - 42 INCH 2 OF 3

STANDARD DRAWING TITLE

STD. DWG. NO.

BA 3A2

DGN File:L:\Standard_Drawings\Imperial\2017 Approved_Supplemental_Issues\Supp10 Approved August - 2019\Backup\BA03A2.dgn
04-SEP-2019