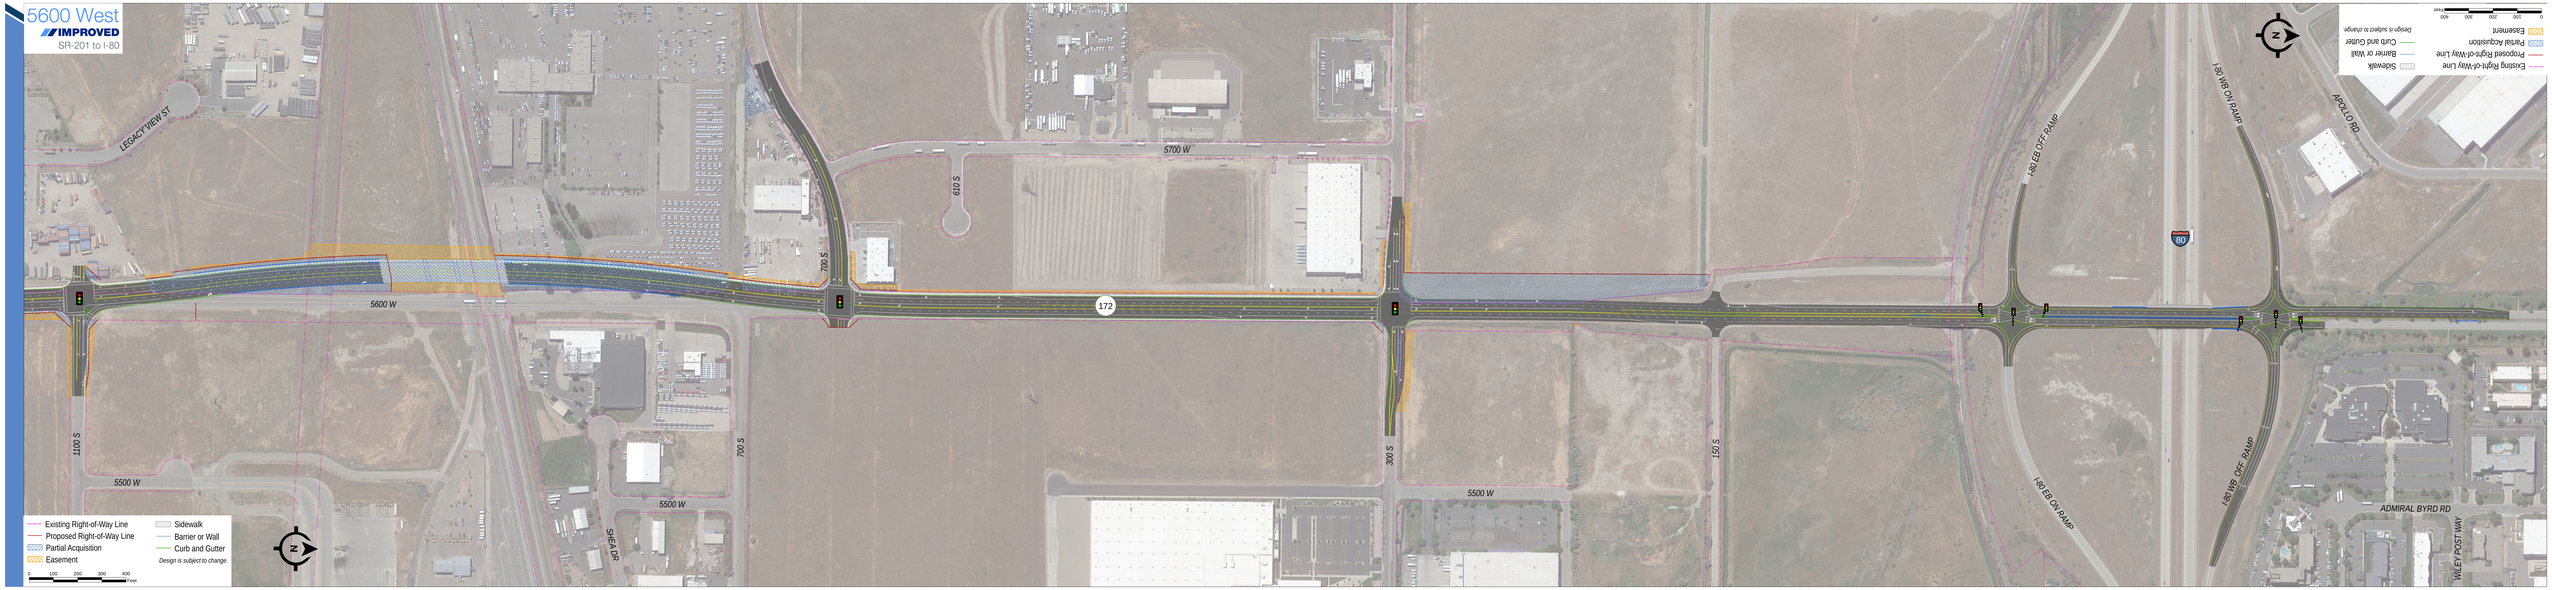
5600 West
IMPROVED
SR-201 to I-80
LEGACY VIEW ST
5600 W
700 S
610 S
5700 W
172
1100 S
5500 W
700 S
5500 W
SHEA DR
300 S
5500 W
150 S
I-80 EB OFF RAMP
I-80 WB ON RAMP
APOLLO RD
I-80 EB ON RAMP
I-80 EB OFF RAMP
ADMIRAL BYRD RD
WILEY POST WAY
Existing Right-of-Way Line
Proposed Right-of-Way Line
Partial Acquisition
Easement
Sidewalk
Barrier or Wall
Curb and Gutter
Design is subject to change.
0 100 200 300 400 Feet
N